

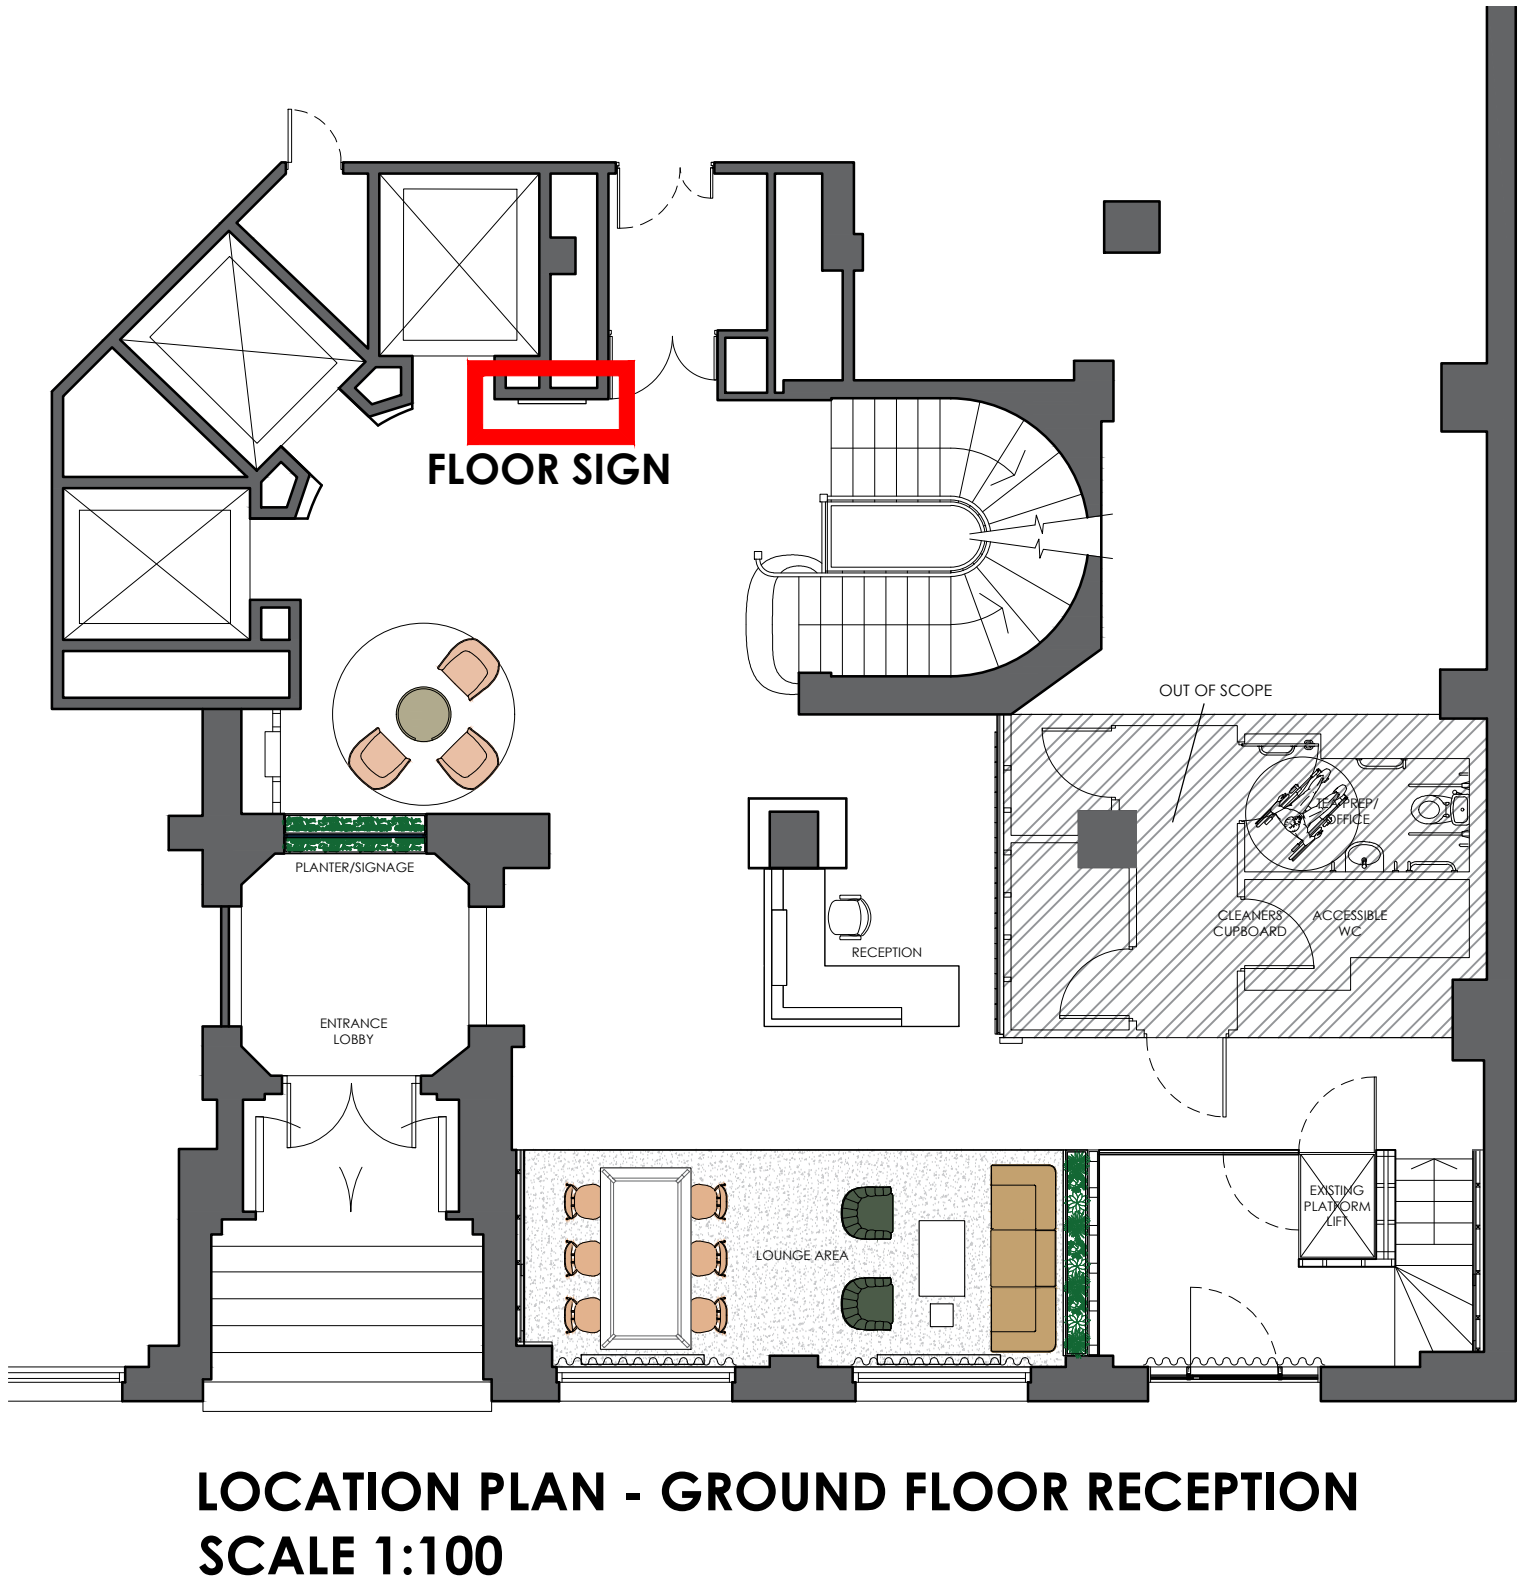


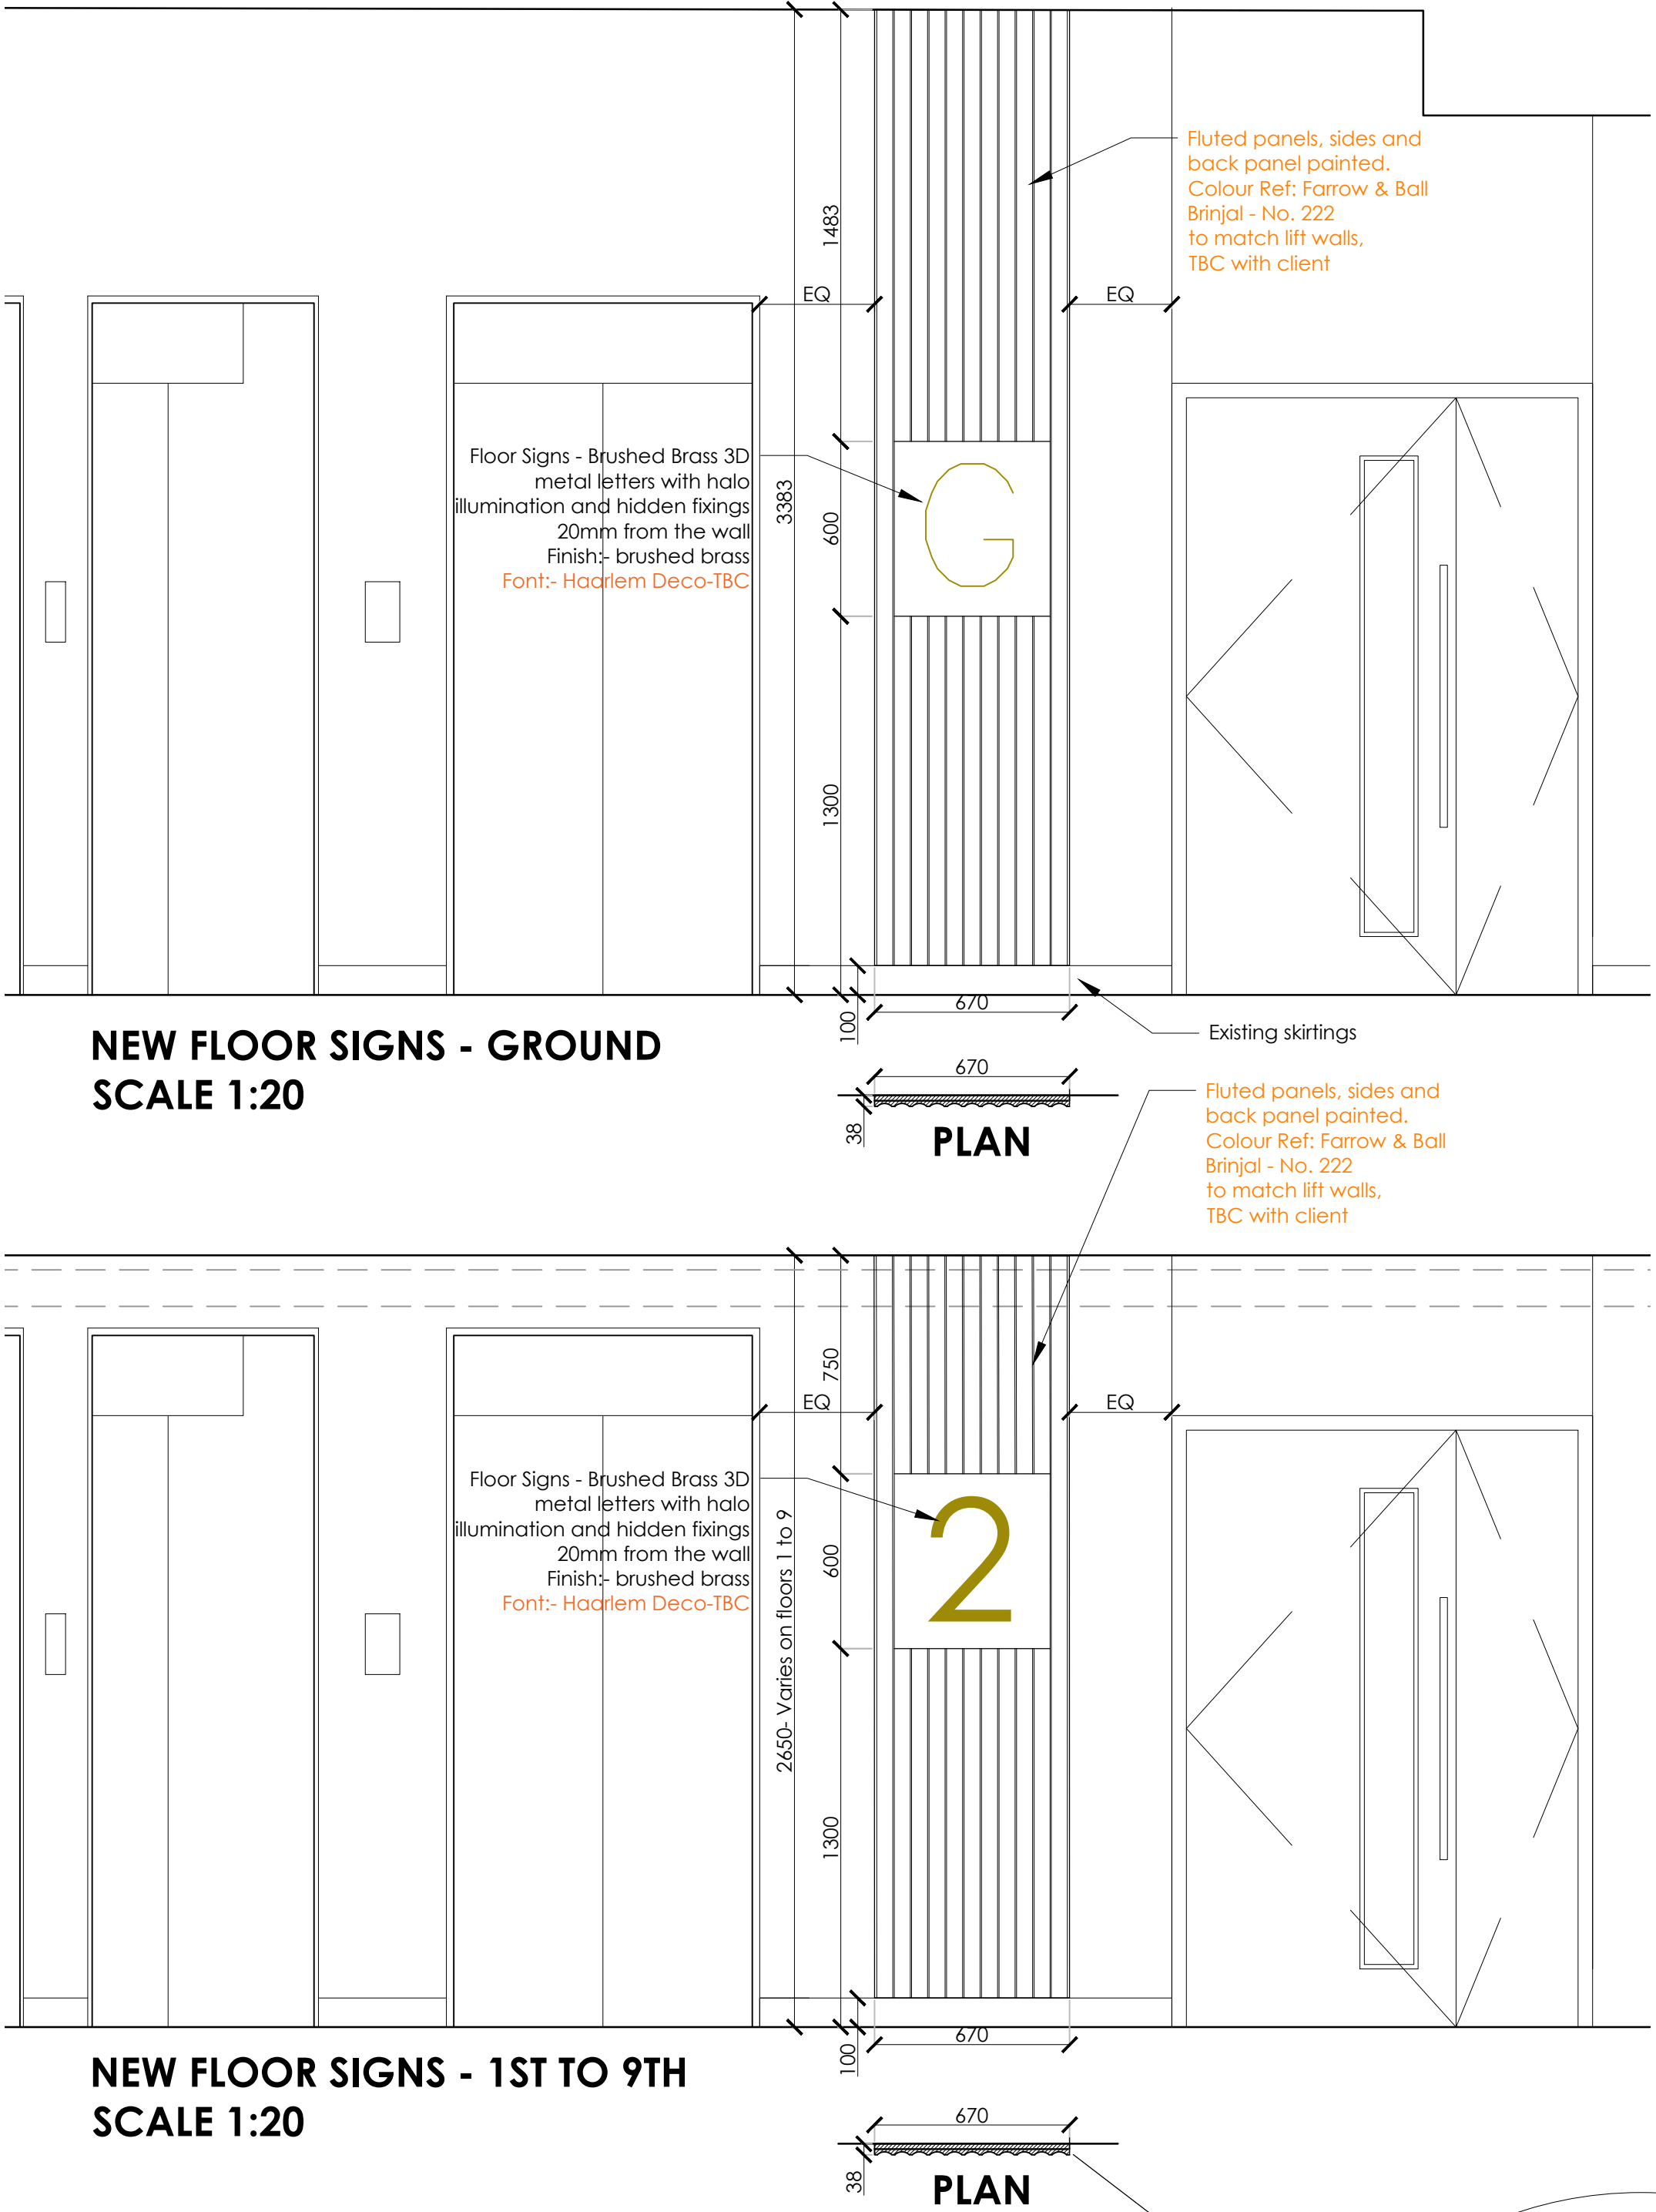

Rev	Date	Description	Initials
D	18.07.23	TIMBER SCREEN OMITTED	PB
C	06.04.23	UPDATES FROM CLIENT MEETING	PB
B	31.03.23	FLOOR SIGNS ADDED	PB
A	28.03.23	ISSUED FOR TENDER	PB

Client:	GROSVENOR
Project:	SHIP CANAL HOUSE CAT A REFURBISHMENT
Address:	KING STREET MANCHESTER
Drawing Title:	GRD FLOOR-NEW SHELVING UNIT & FLOOR SIGNAGE
Date:	23.03.2023
Project Number:	1308
Scale:	1:20@A1
Drawn by:	PB
Drawing Number:	1308-0G-JN-09D

FOR TENDER

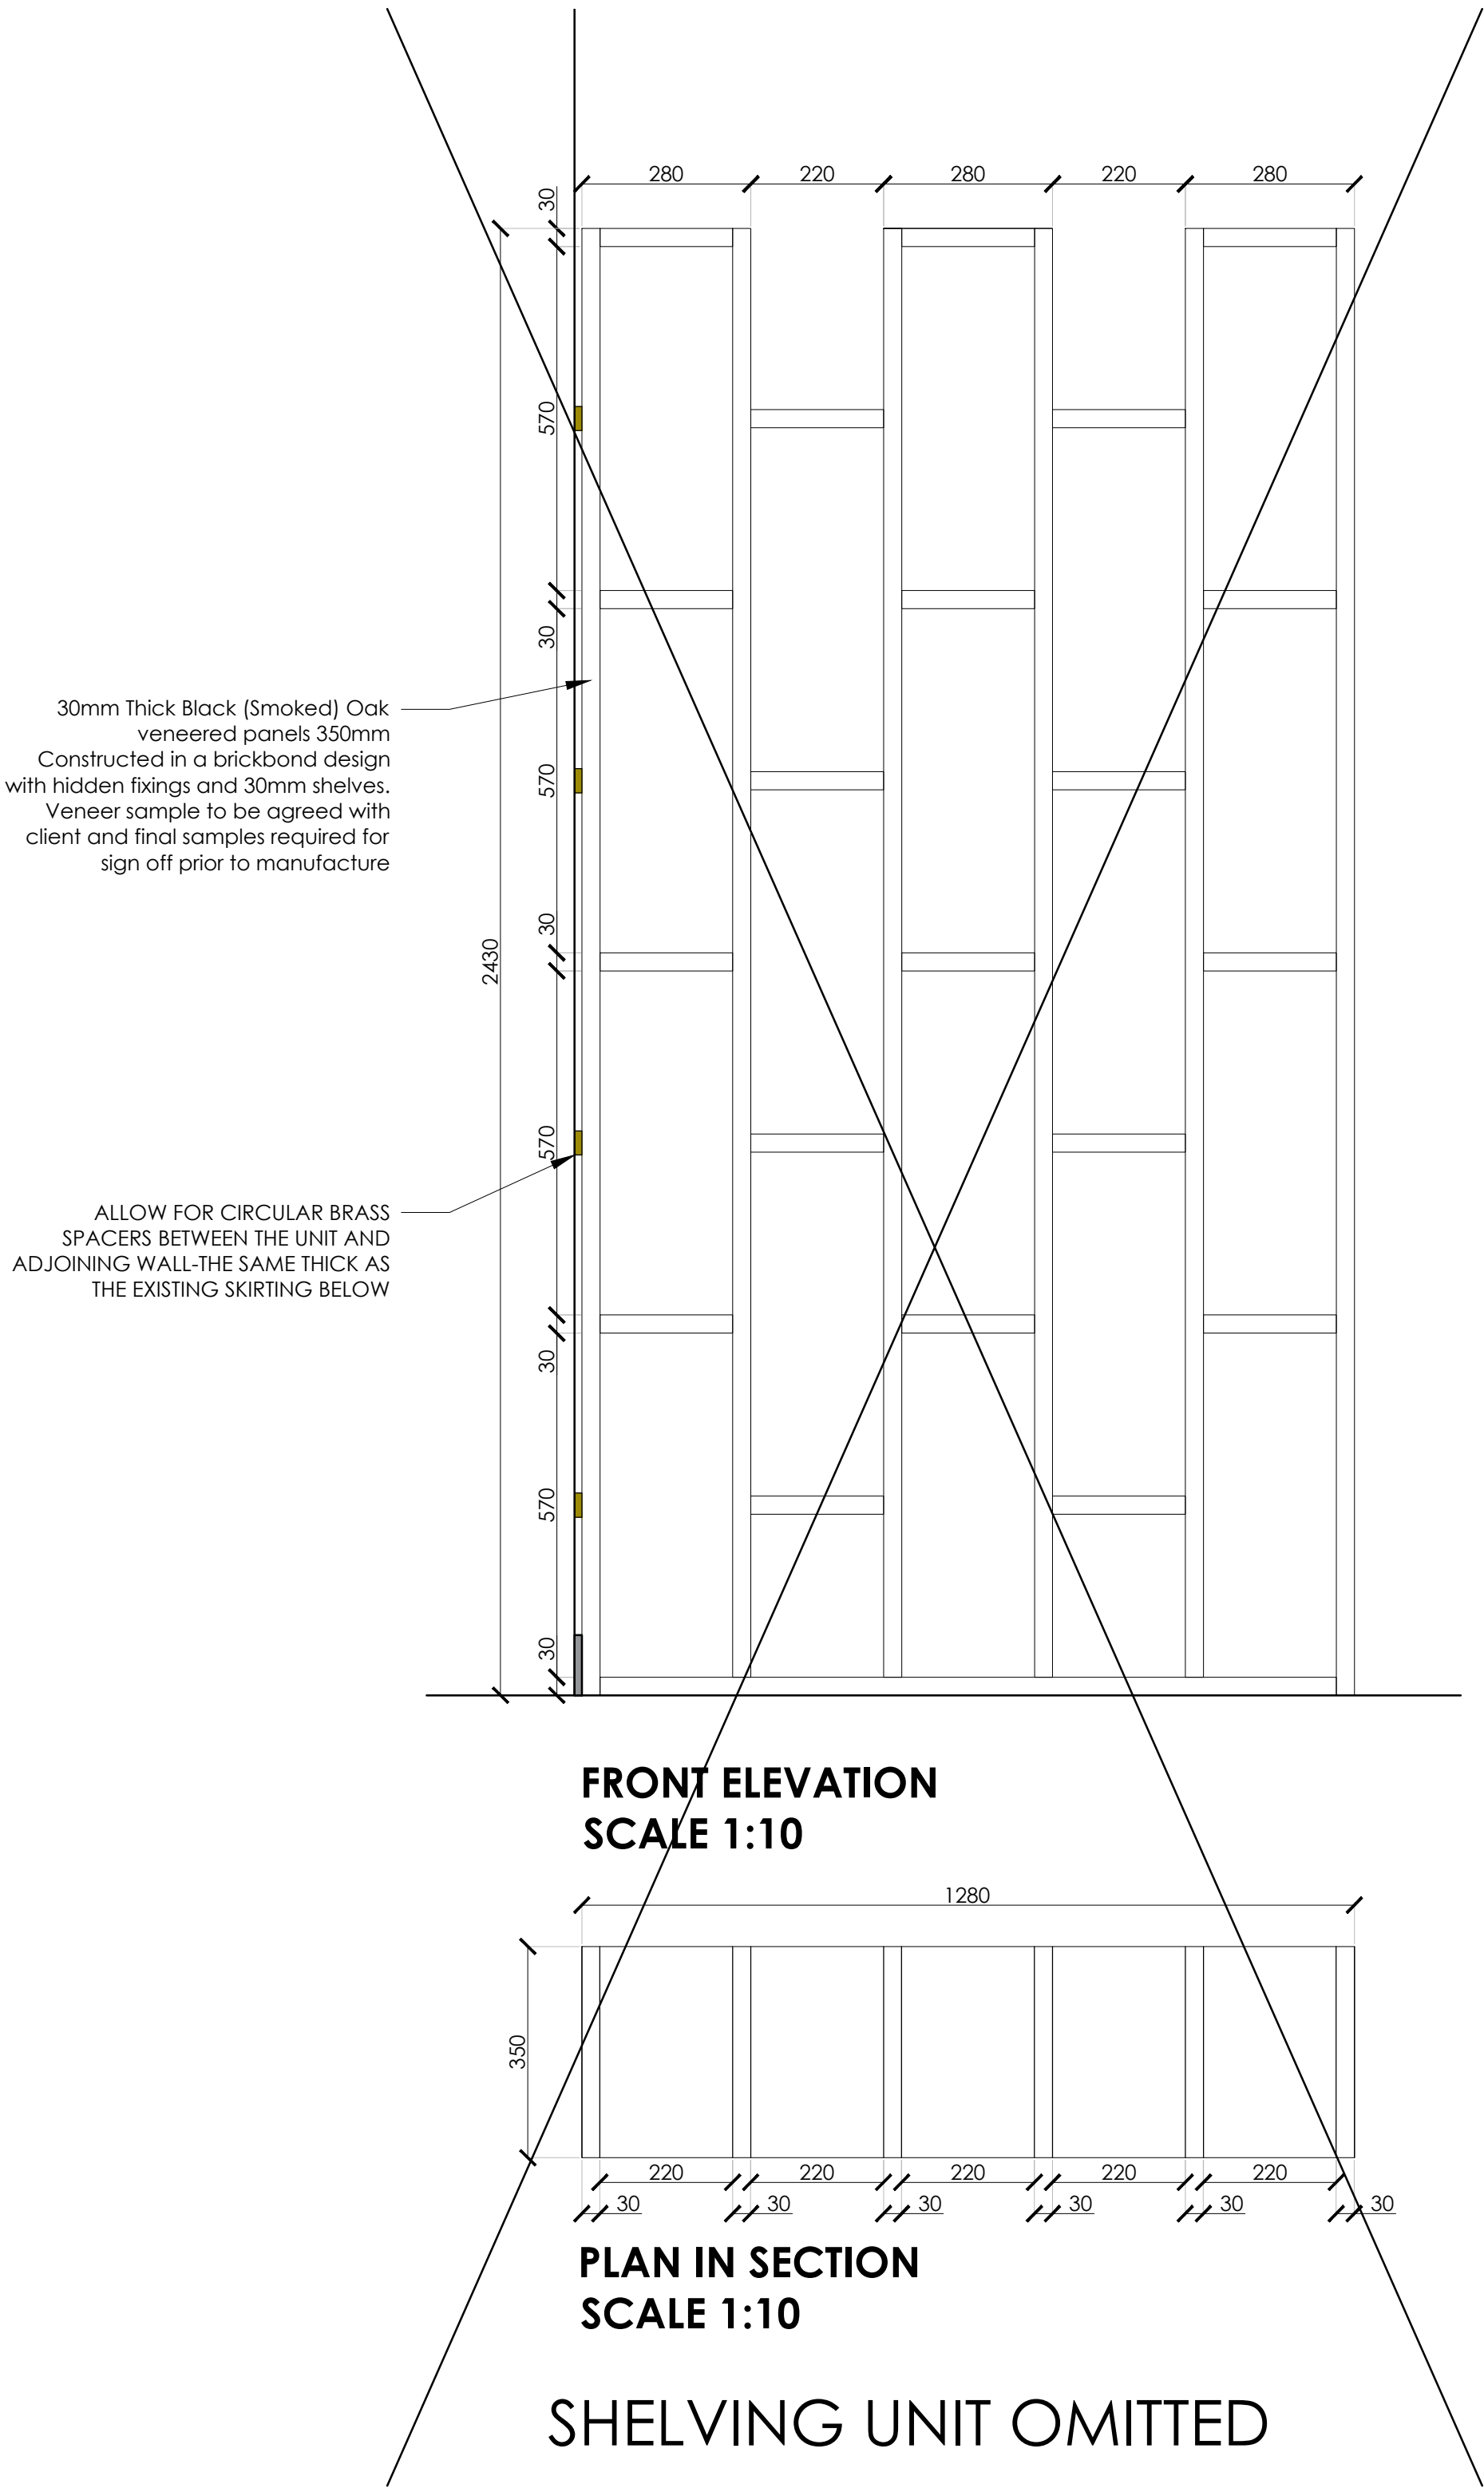