



Rev	Date	Revision	By	Chk
\	190920	Issued for Planning	KC	AL
A	191216	Issued for Planning Addendum	JY	AL
B	230609	Issued for Planning	HB	AL


1 Elevation
1 : 25

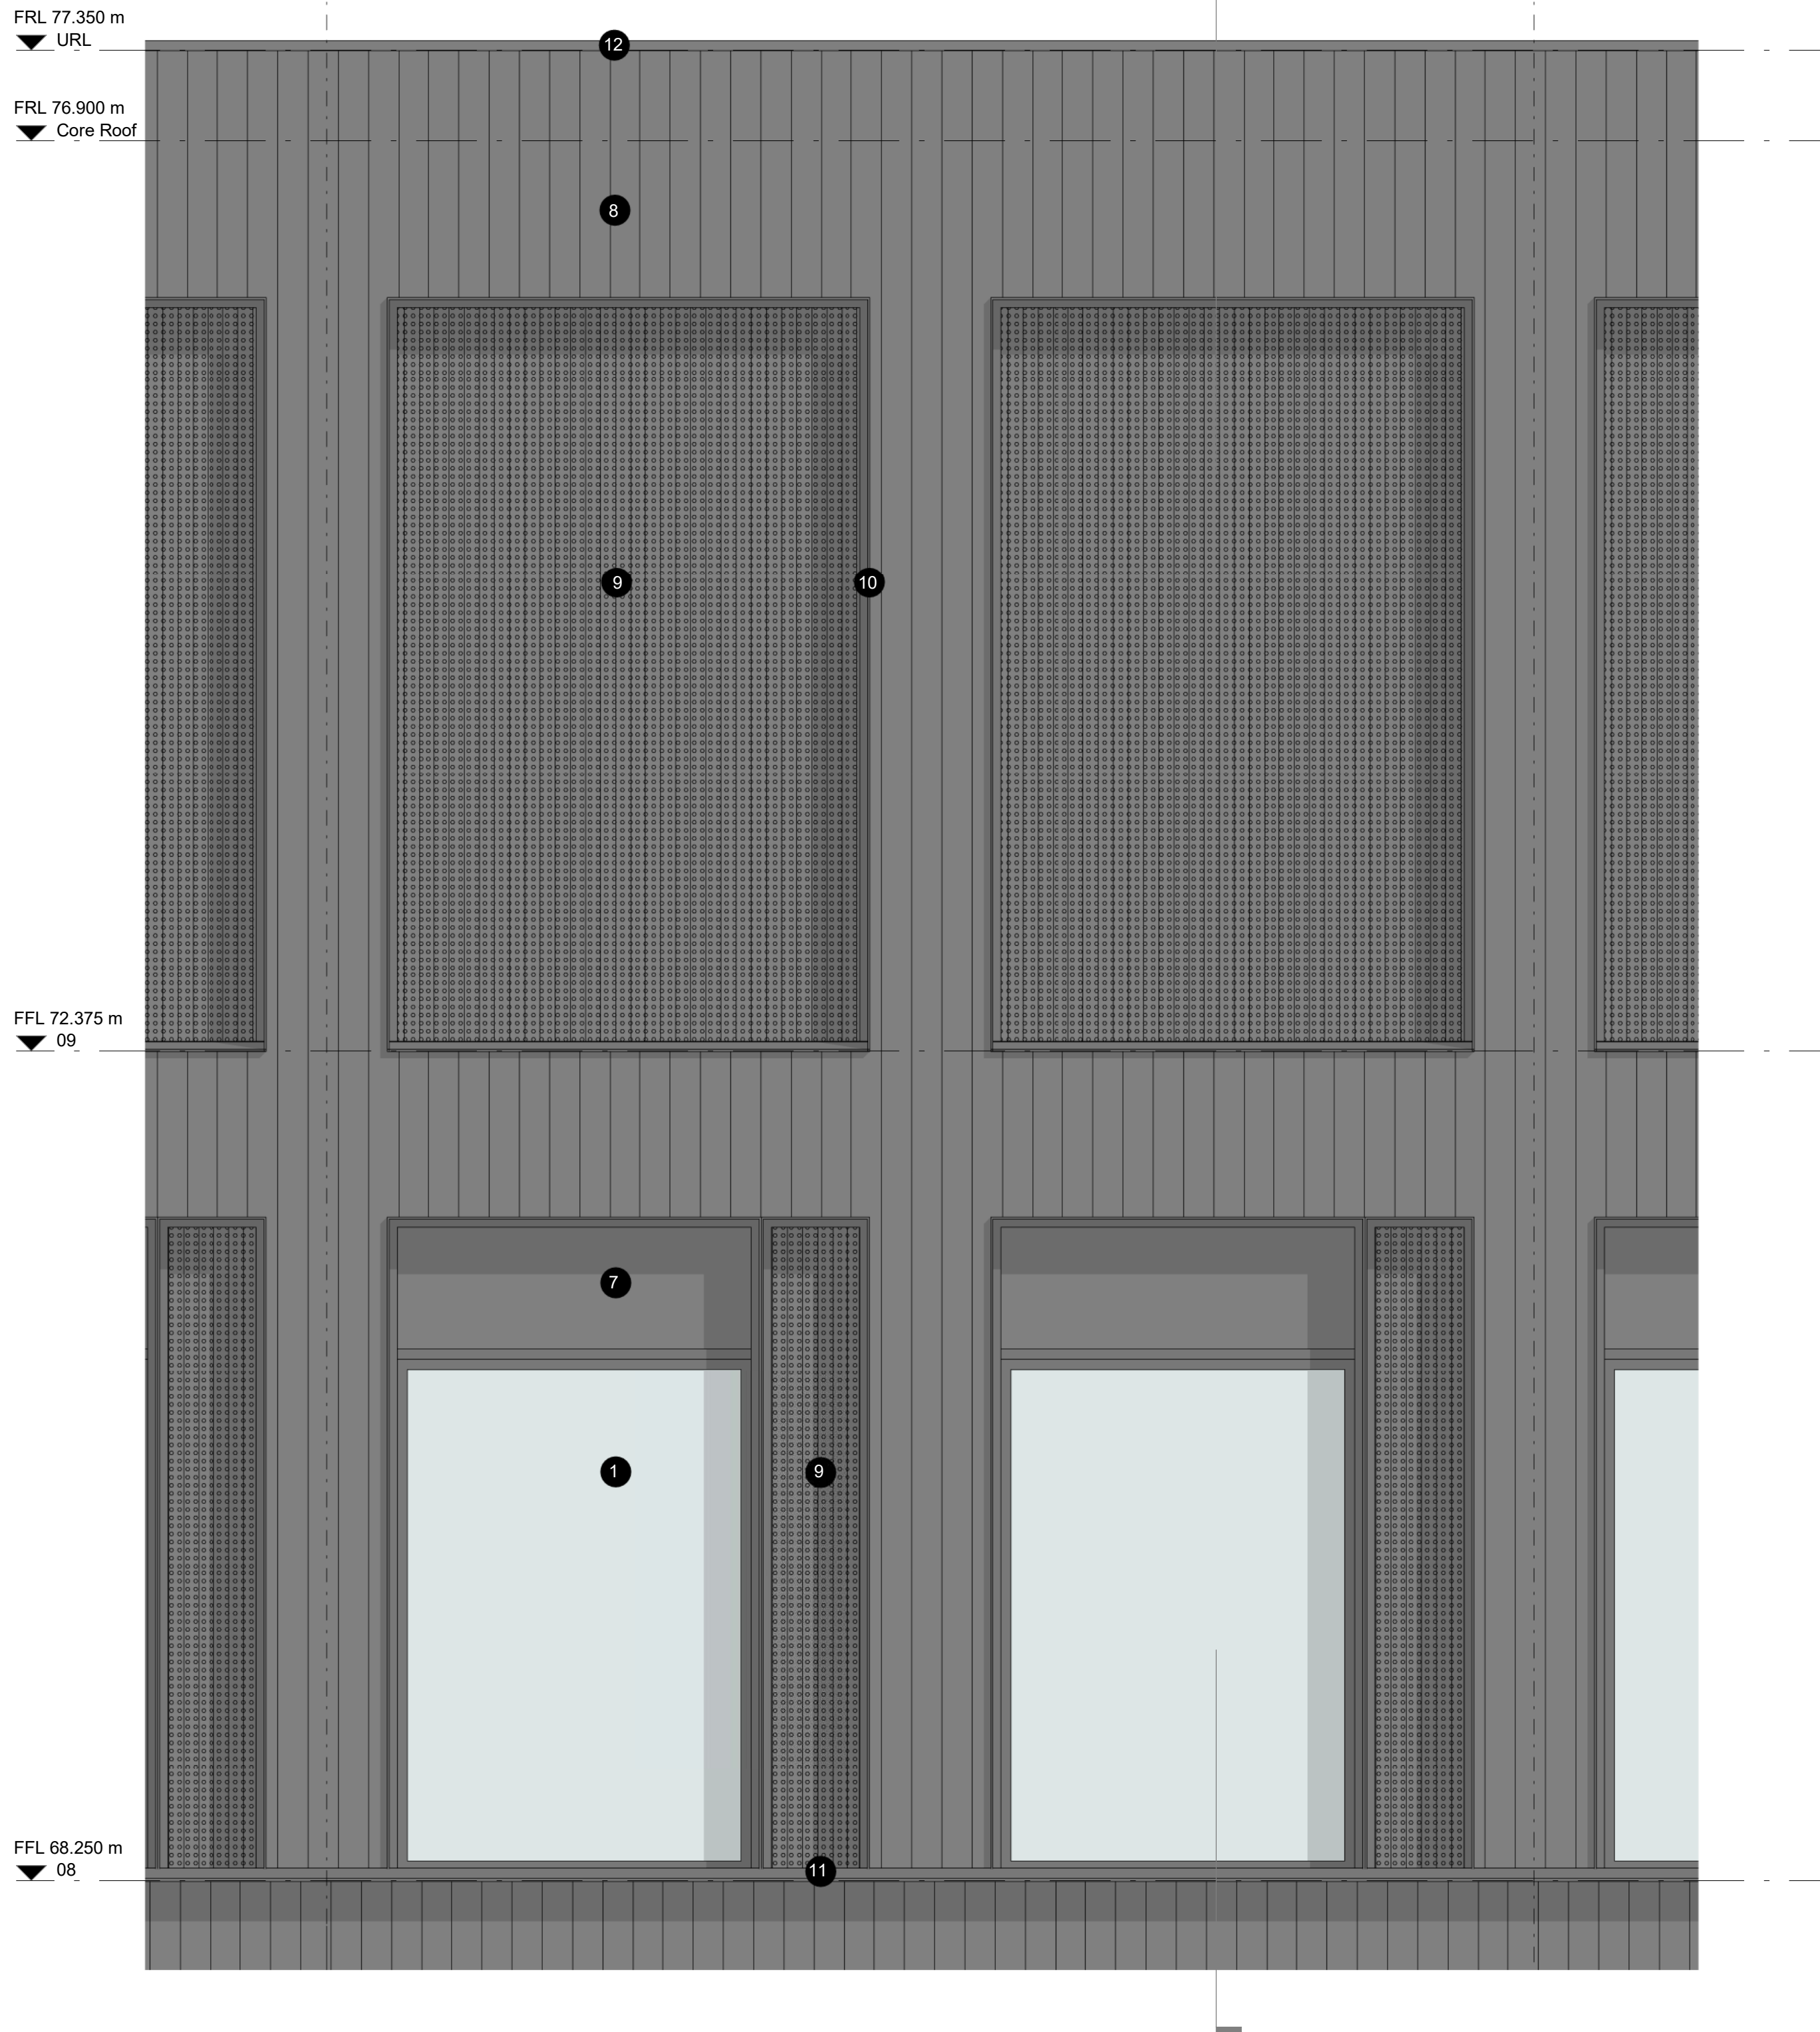

2 Plan
1 : 25

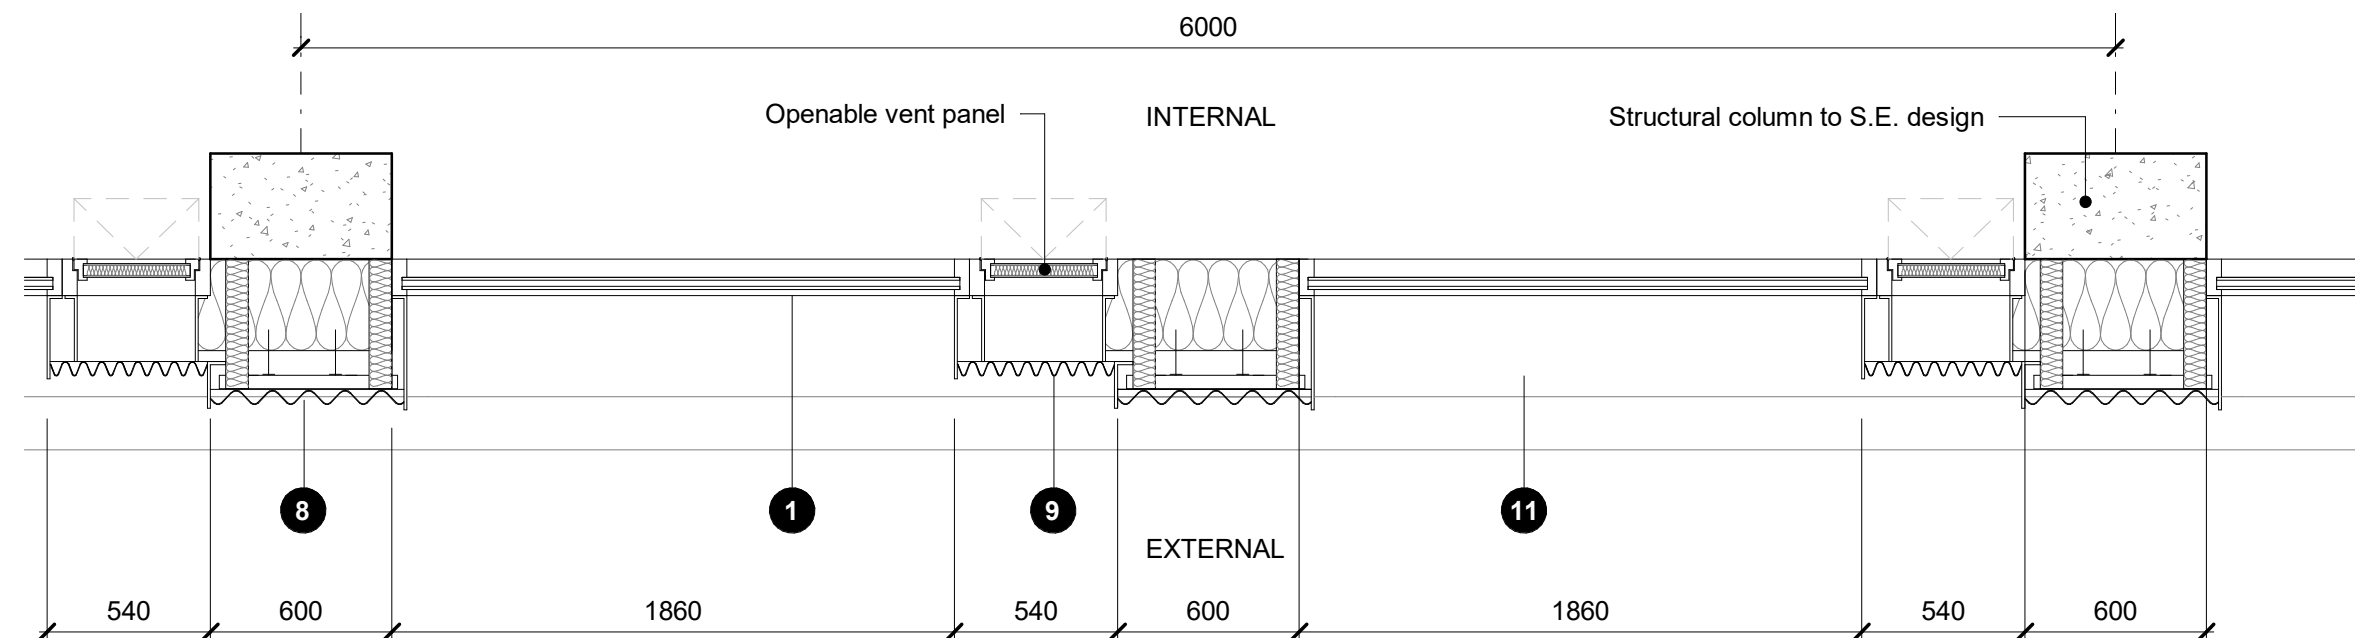

3 Section
1 : 25

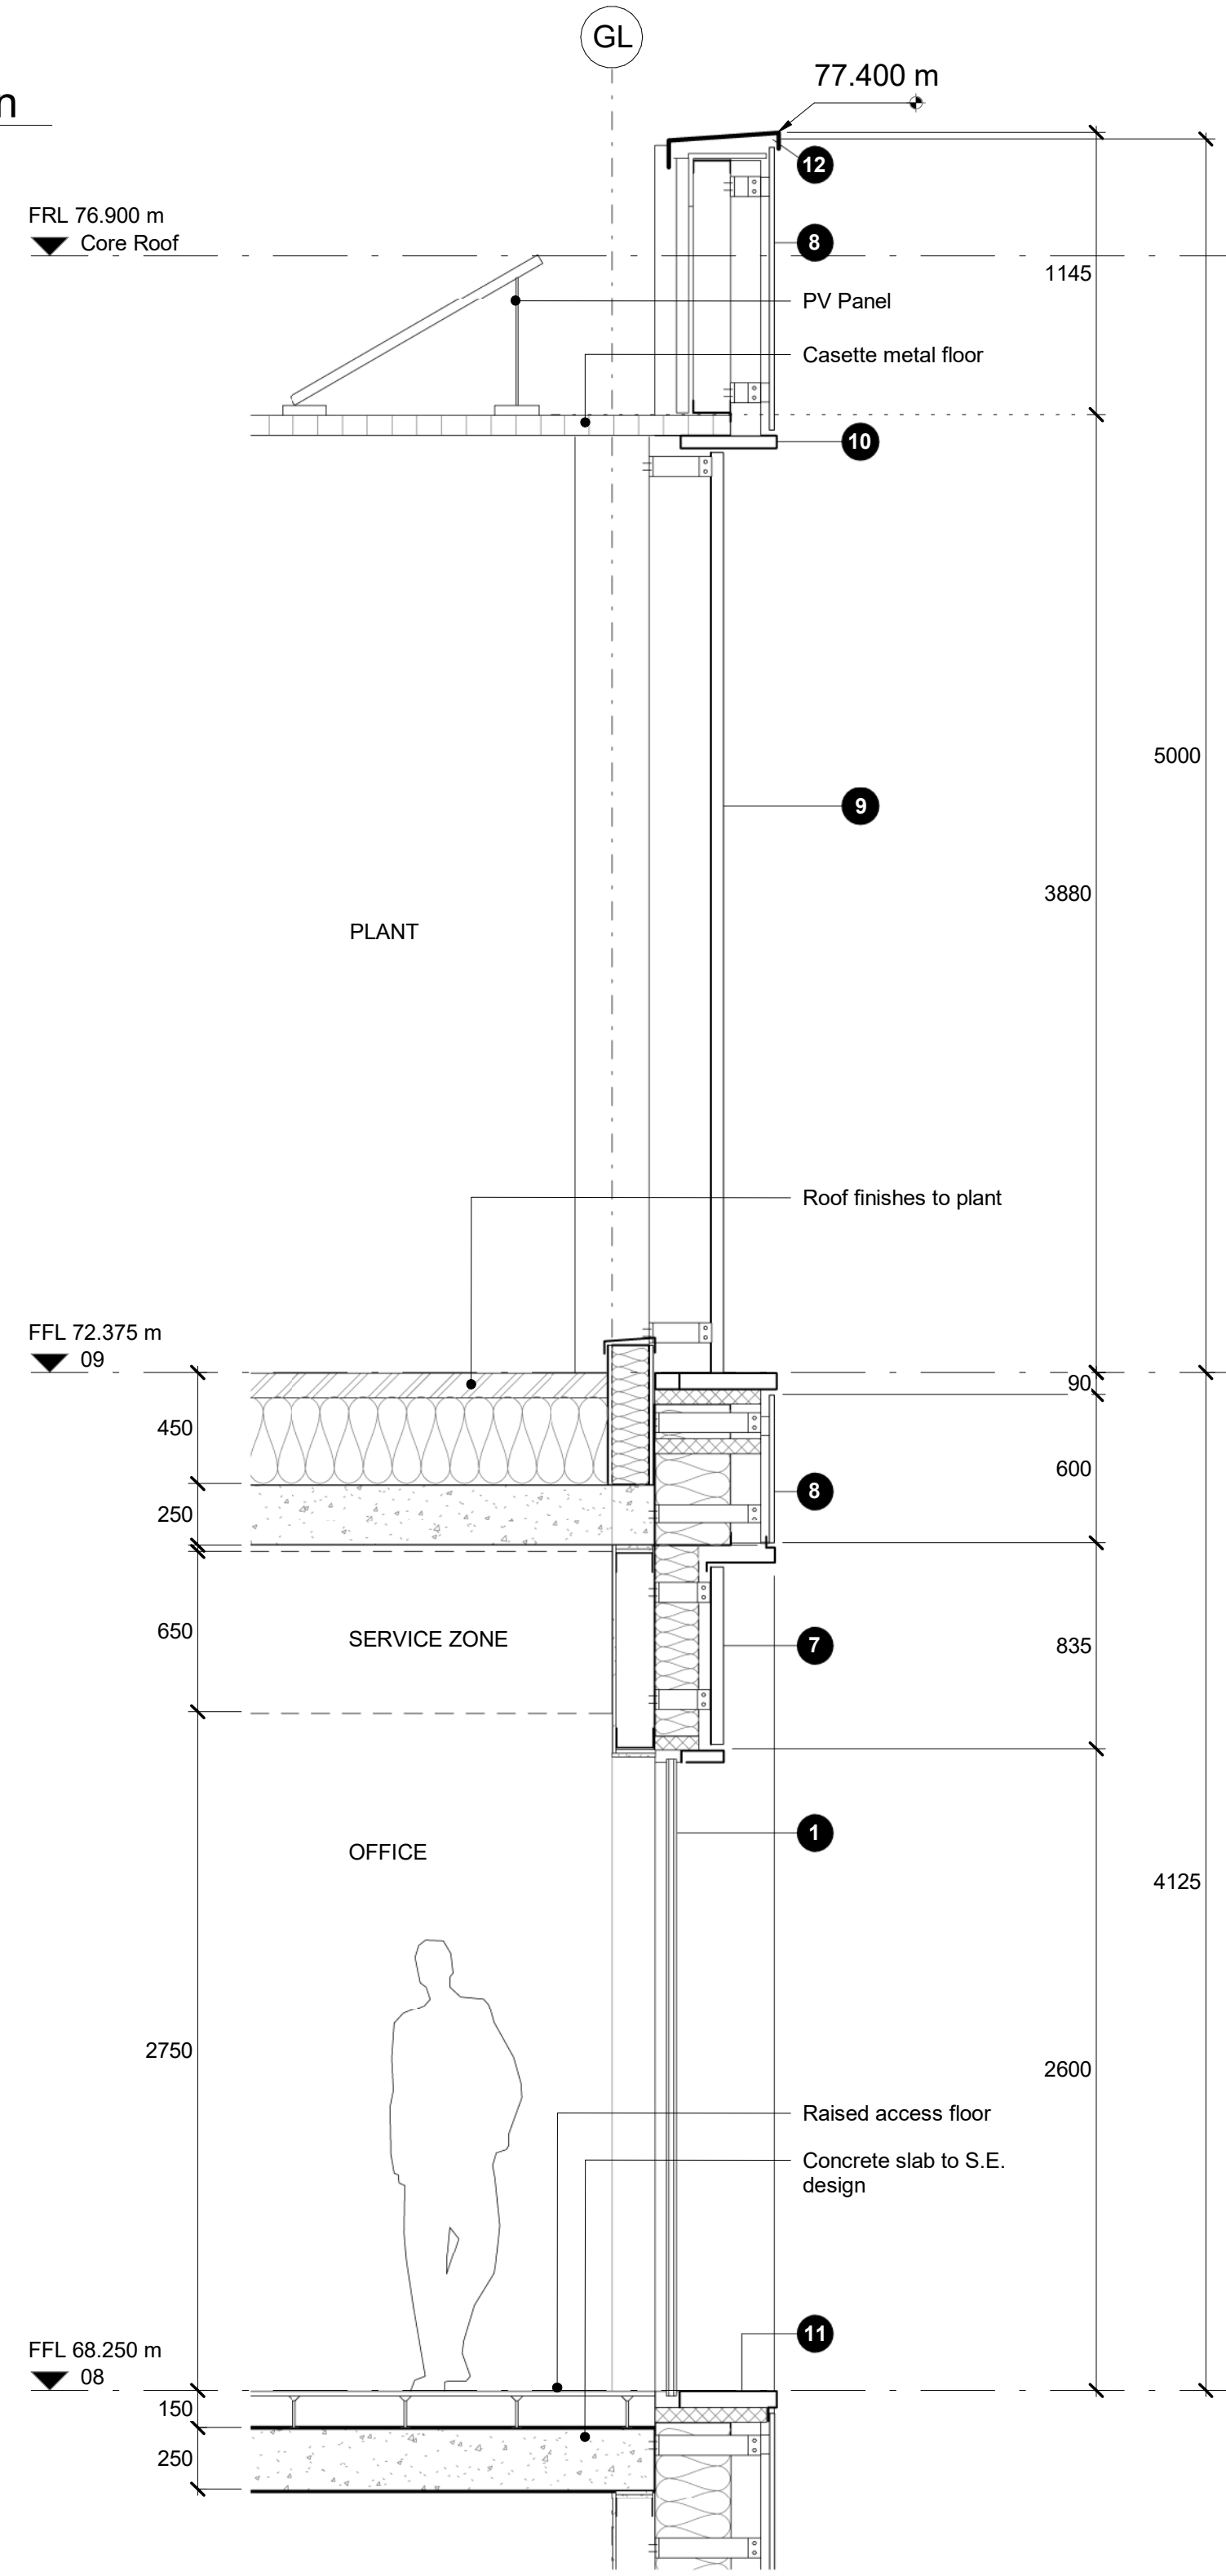

Notes

- 1 Double glazed units with metal frame (dark colour)
- 2 Double glazed curtain wall system (light colour)
- 3 Metal architectural louvres (light colour)
- 4 Glazed double doors
- 5 Glazed revolving doors
- 6 Glazed single door
- 7 Solid metal panel above window (dark colour)
- 8 Profiled / corrugated metal cladding (dark colour)
- 9 Perforated profiled / corrugated metal cladding to vent panels and plant screen, tighter sine wave (dark colour)
- 10 Metal frame to plant screen (dark colour)
- 11 Metal drip (dark colour)
- 12 Metal parapet capping (dark colour)
- 13 Metal balustrade (dark colour)
- 14 Signage / artwork
- 15 Concrete finish cladding
- 16 Framed metal door
- 17 Independent metal planter / seating between columns
- 18 Metal architectural louvres (dark colour)
- 19 Double glazed doors with metal frame (dark colour)
- 20 Solid metal panels part of curtain wall system, colour and finish to match
- 21 Louvred metal double doors to substation
- 22 Metal cladding panel (dark colour)

BENNETTS ASSOCIATES

1 Rawstorne Place, London EC1V 7NL
T +44(0)207 5203300 •
www.bennettsassociates.com
For Bennetts Associates' electronic information issue disclaimer -

Project Project No. 1811
Baring Street Office 1
Mayfield Partnership

Drawing Title
Planning
Bay Study, Typical type 1a
Proposed

Drawing Number Revision/Suitability
1811-BA-XX-ZZ-DR-A-P-0410 B

Scale @ A3 Scale @ A1 Revision Date
1:50 As indicated 230609
YY MM DD