



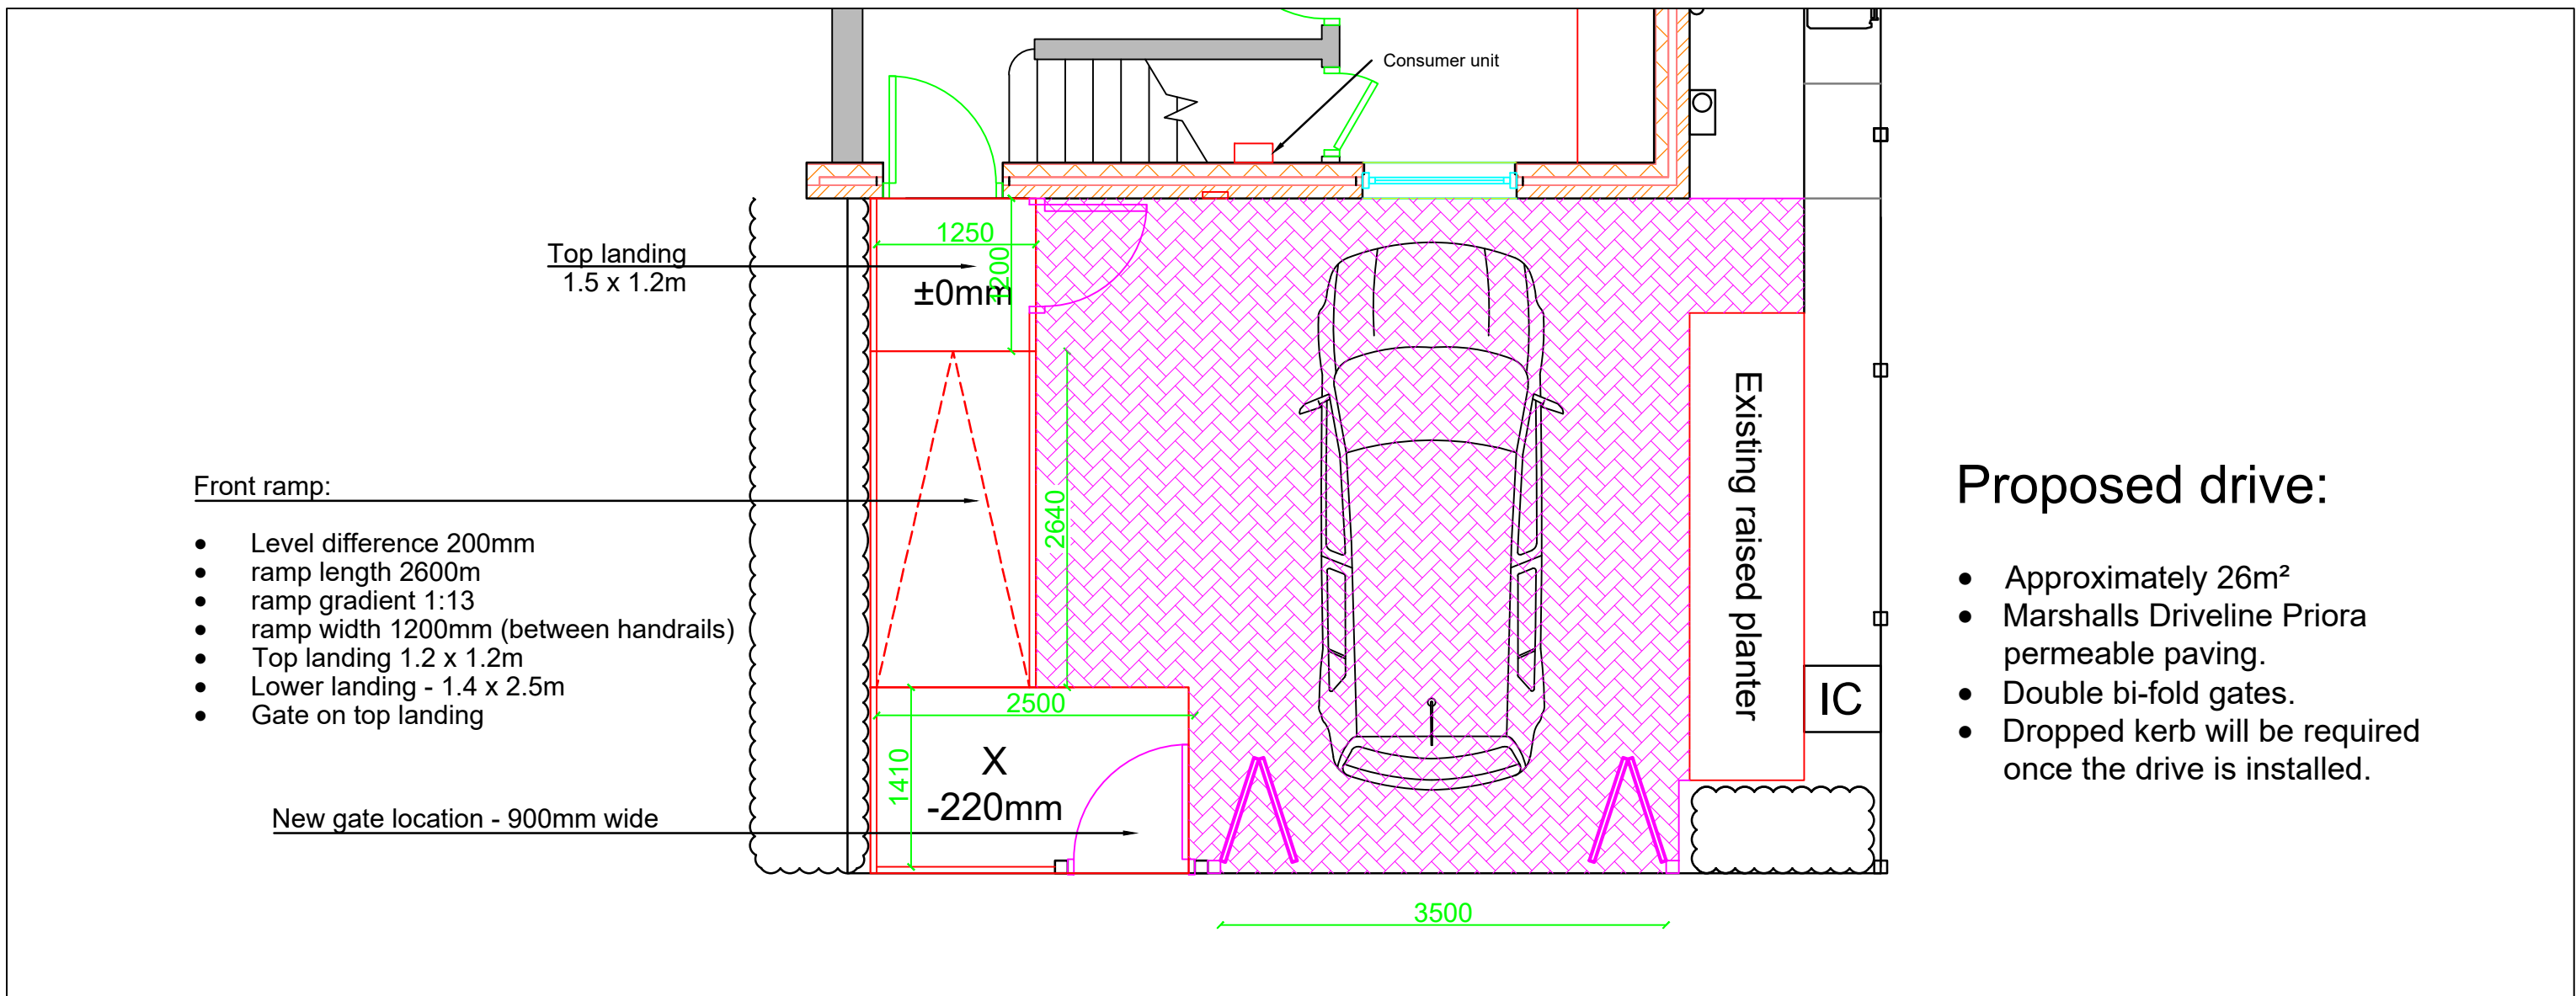

Proposed drive:

- Approximately 26m²
- Marshalls Driveline Priora permeable paving.
- Double bi-fold gates.
- Dropped kerb will be required once the drive is installed.

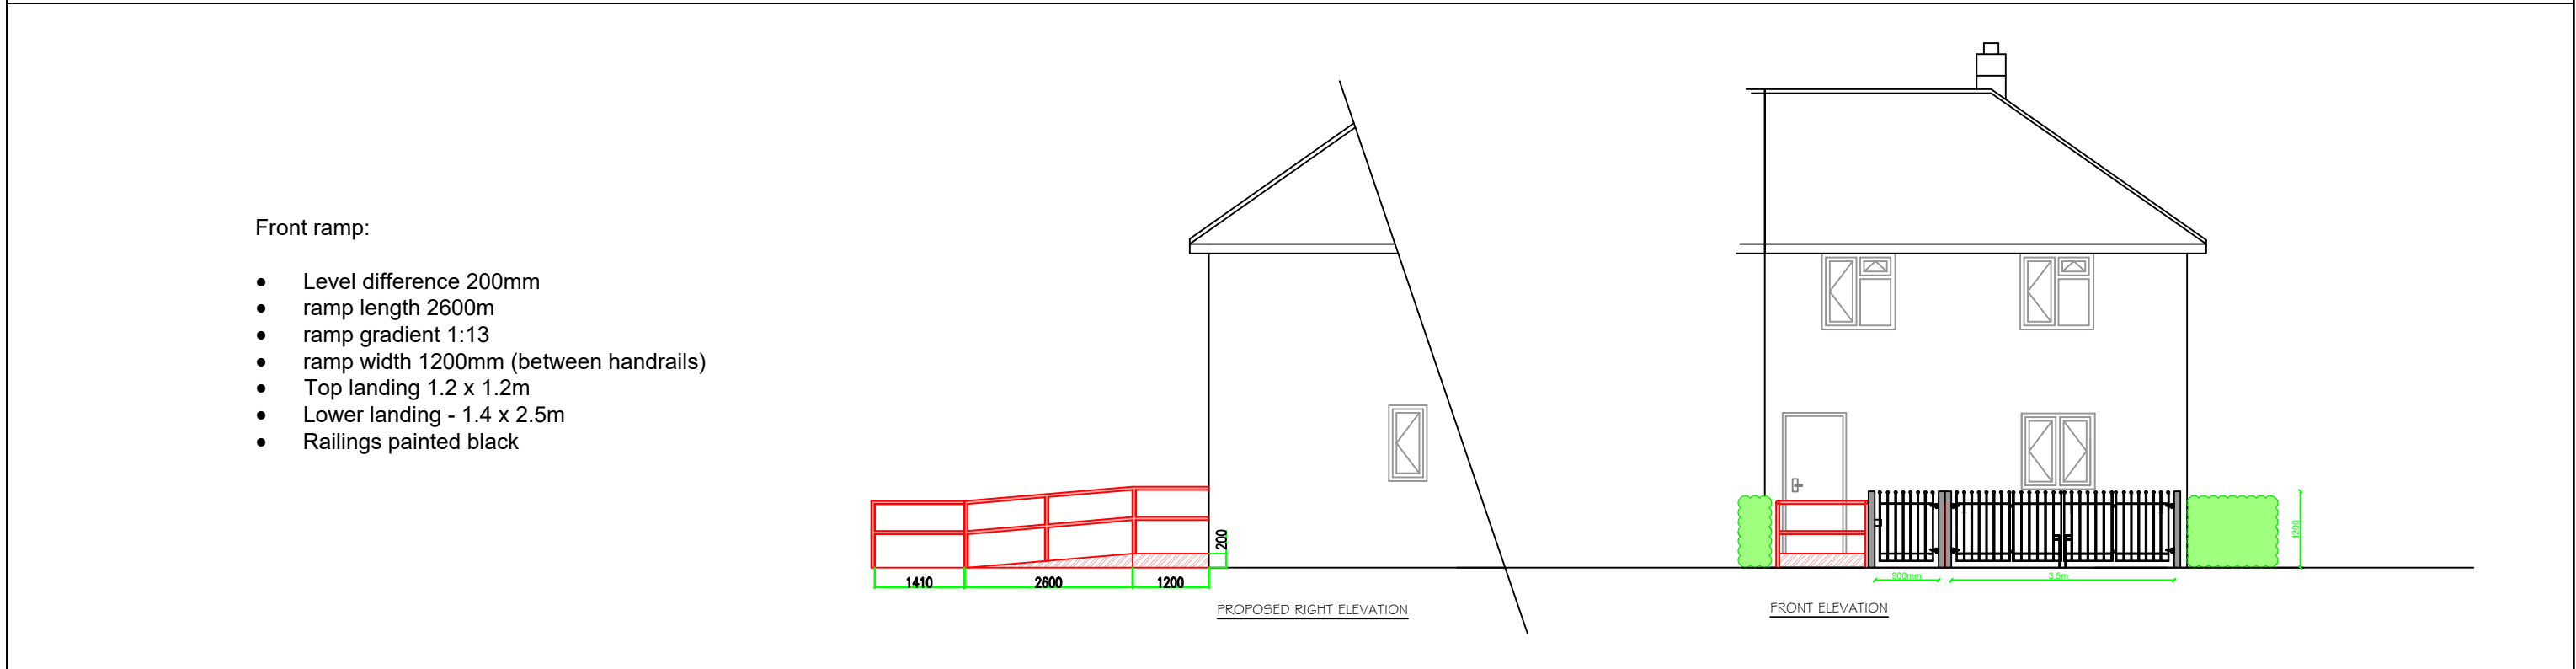

Address: 18 Evesham Rd, M9 7EH

Contact details: 07955 089608, Master Thomas Hartley-Jones

DWG: Drive / front ramp

Revision:

Scale: 1:50, 1:100 @ A3L

House type: 1003RG

Date: May 2023

Drawn By: SNe