Copyright: All rights reserved. This drawing must not be reproduced without permission.

Only the original drawing should be relied upon. Contractors, subcontractors and suppliers must verify all dimensions on site before commencing any work or making any shop drawings.

All shop drawings to be submitted to the architect / interior designer for comment prior to fabrication.


This drawing is to be read in conjunction with the architect's / interior designer's specification, bills of quantities / schedules, structural, mechanical & electrical drawings and all discrepancies are to be reported to the architect.


Do not scale from this drawing. Dimensions are in millimetres unless otherwise stated.

All fire related elements and items as set out within the Fire Engineers Fire Strategy Report. Fire rating of elements / components require fire certification from certified test bodies to be provided to both the Fire Engineer & Building Control for review and sign off, prior to procurement and installation.

Studio Moren Ltd will coordinate with all other consultants in relation to statutory items / elements under that consultants control. These items may be shown on Studio Moren Ltd drawings for coordination purposes, however they remain under that consultants design and control.

NOTES

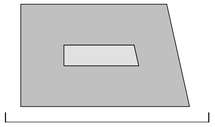

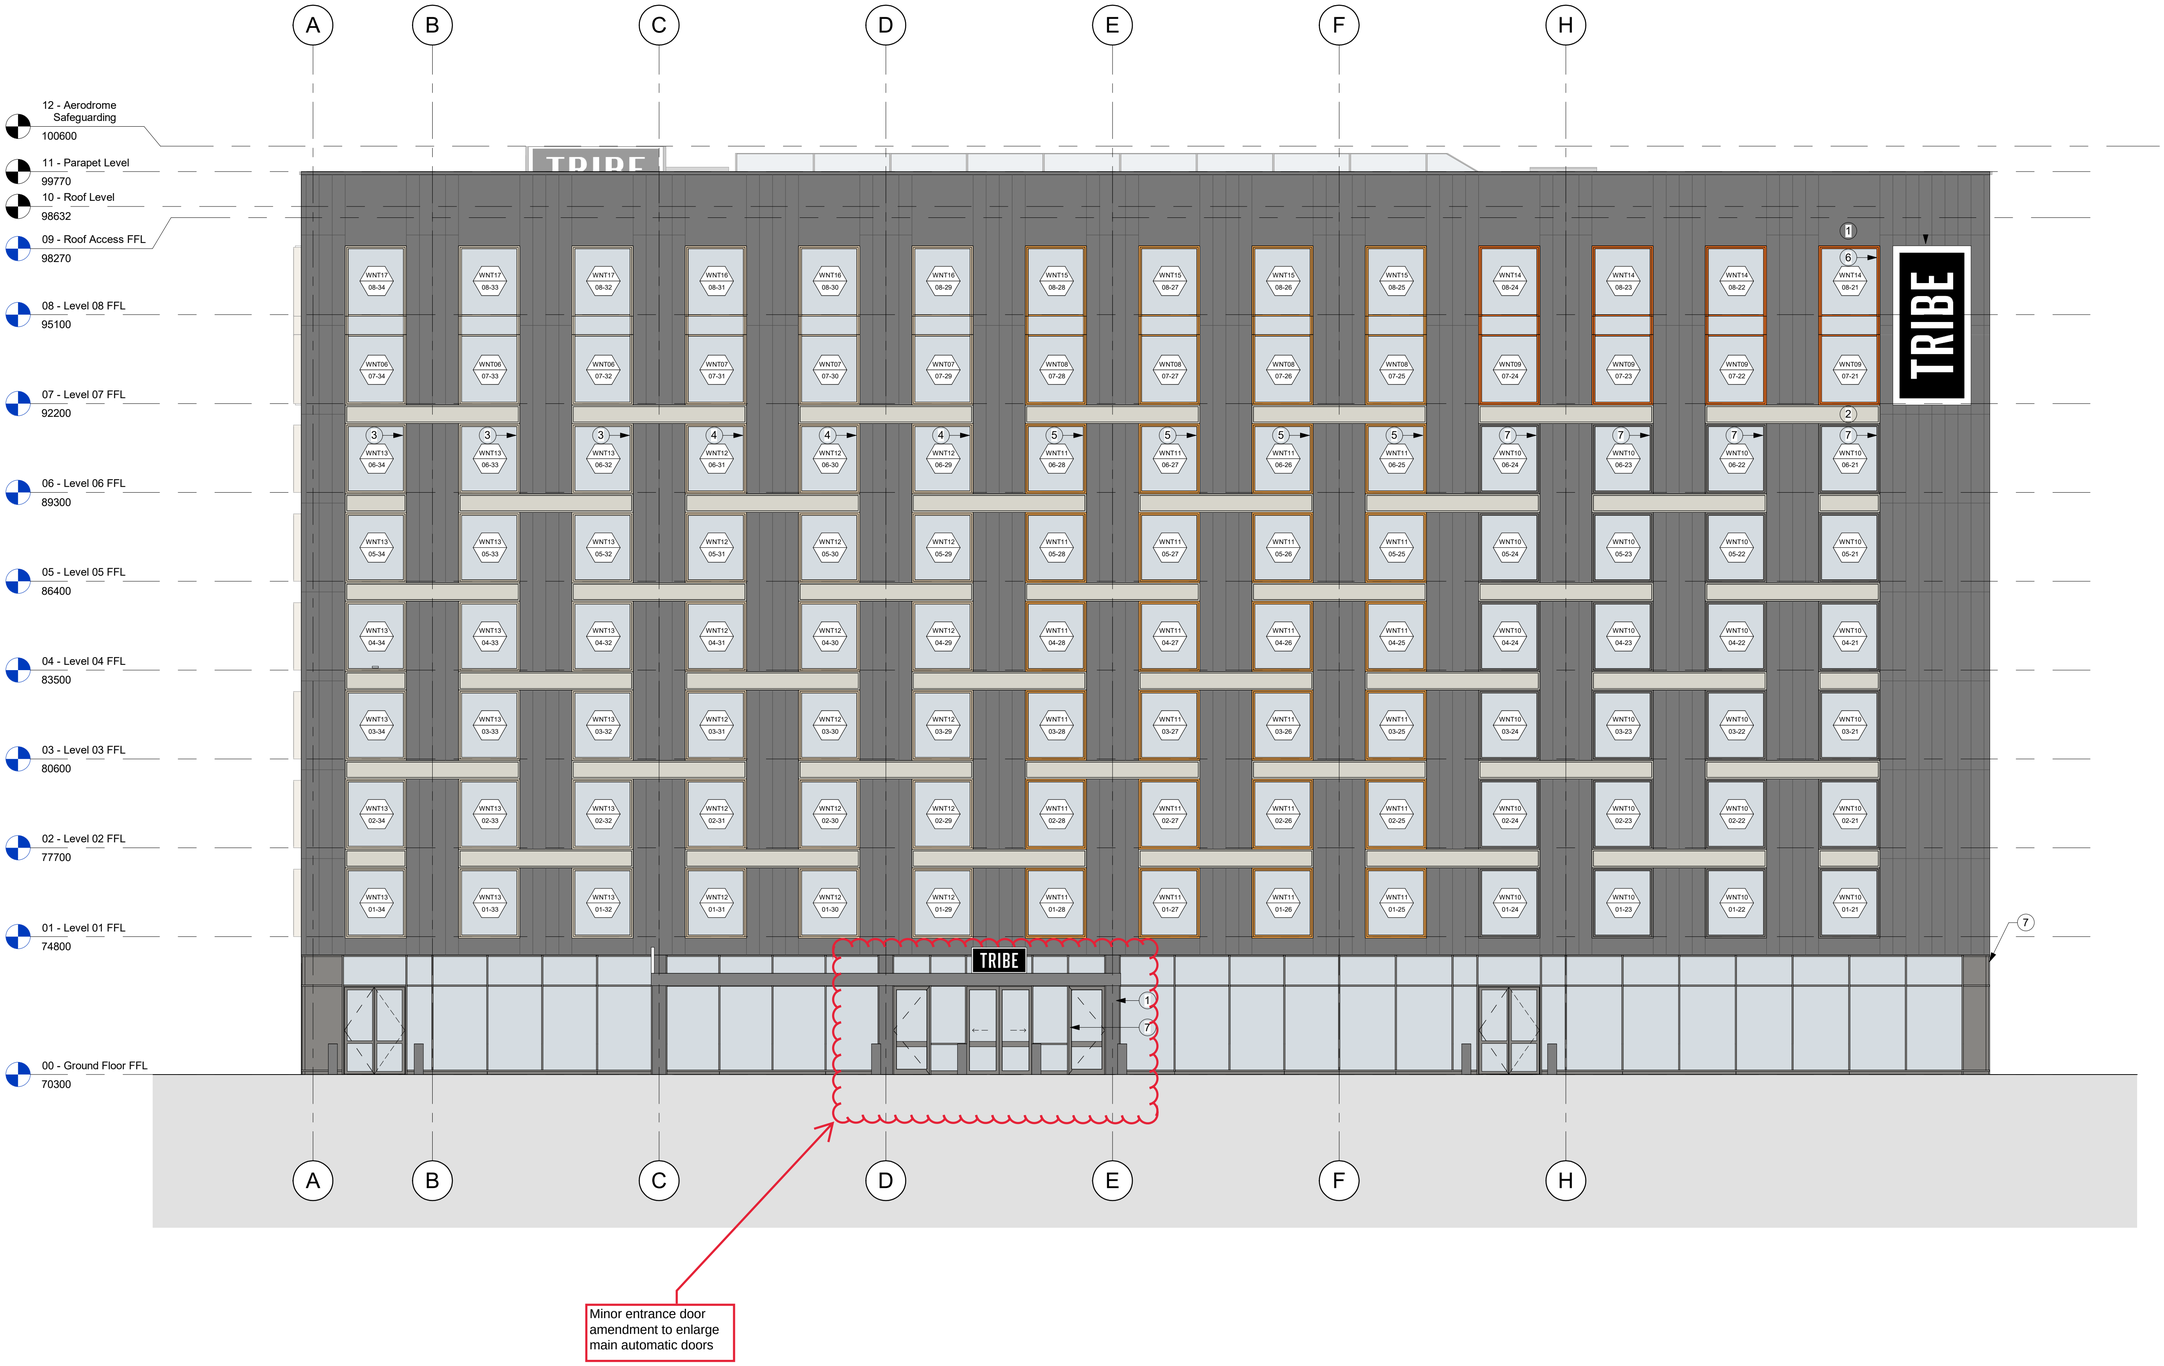

1m 2m 4m 10m

Scale 1:100

MAT	DMA	XX	ZZ	DR	A	110 003

studio moren

57d
jamestown road
london nw1 7db
UK

studio moren Ltd
architecture urban design
interior design creative media
www.studiomoren.co.uk
studio@studiomoren.co.uk

t: 020 7267 4440
f: 020 7267 6044

architecture

project
Manchester Airport Plot H3 Tribe

client
MAG

drawing title
Elevation SW

drawing status
NMA Application

scale	date	drawn by
1 : 100 @A1	20/06/23	CS

job no.	drawing no.	revision
1680	A-110 003	P2