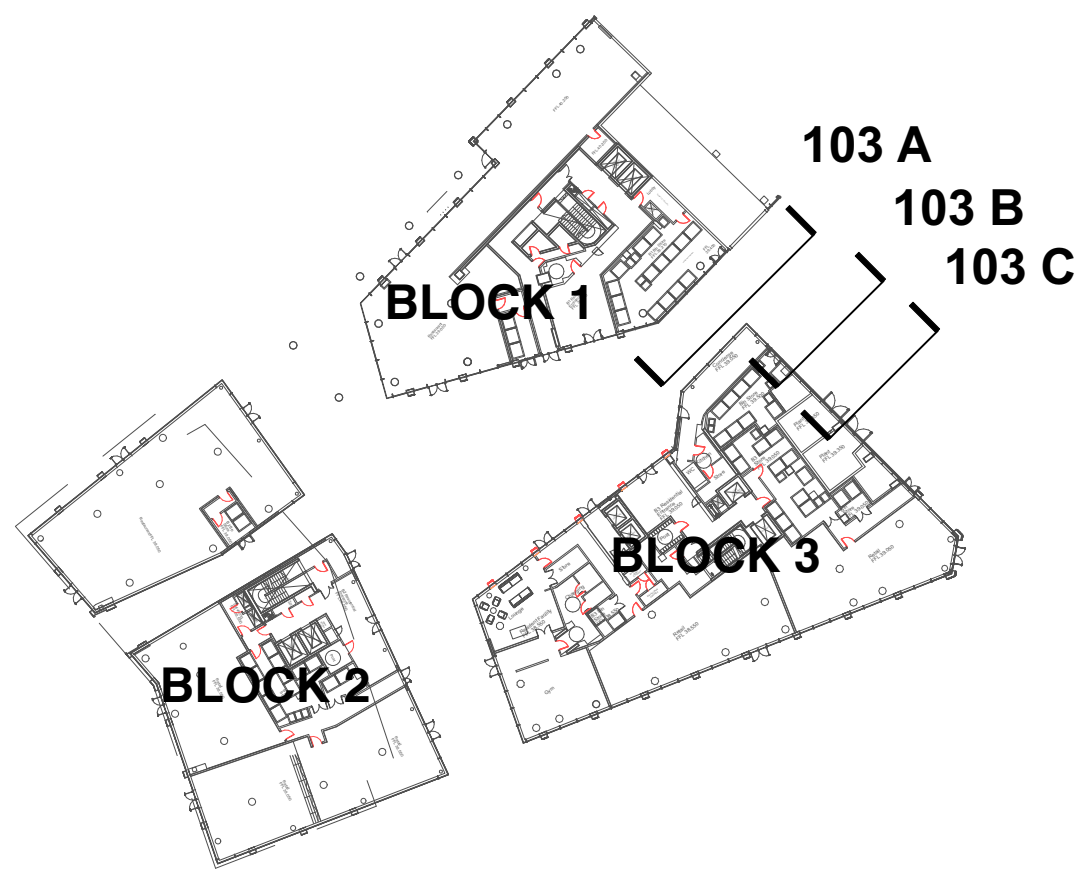
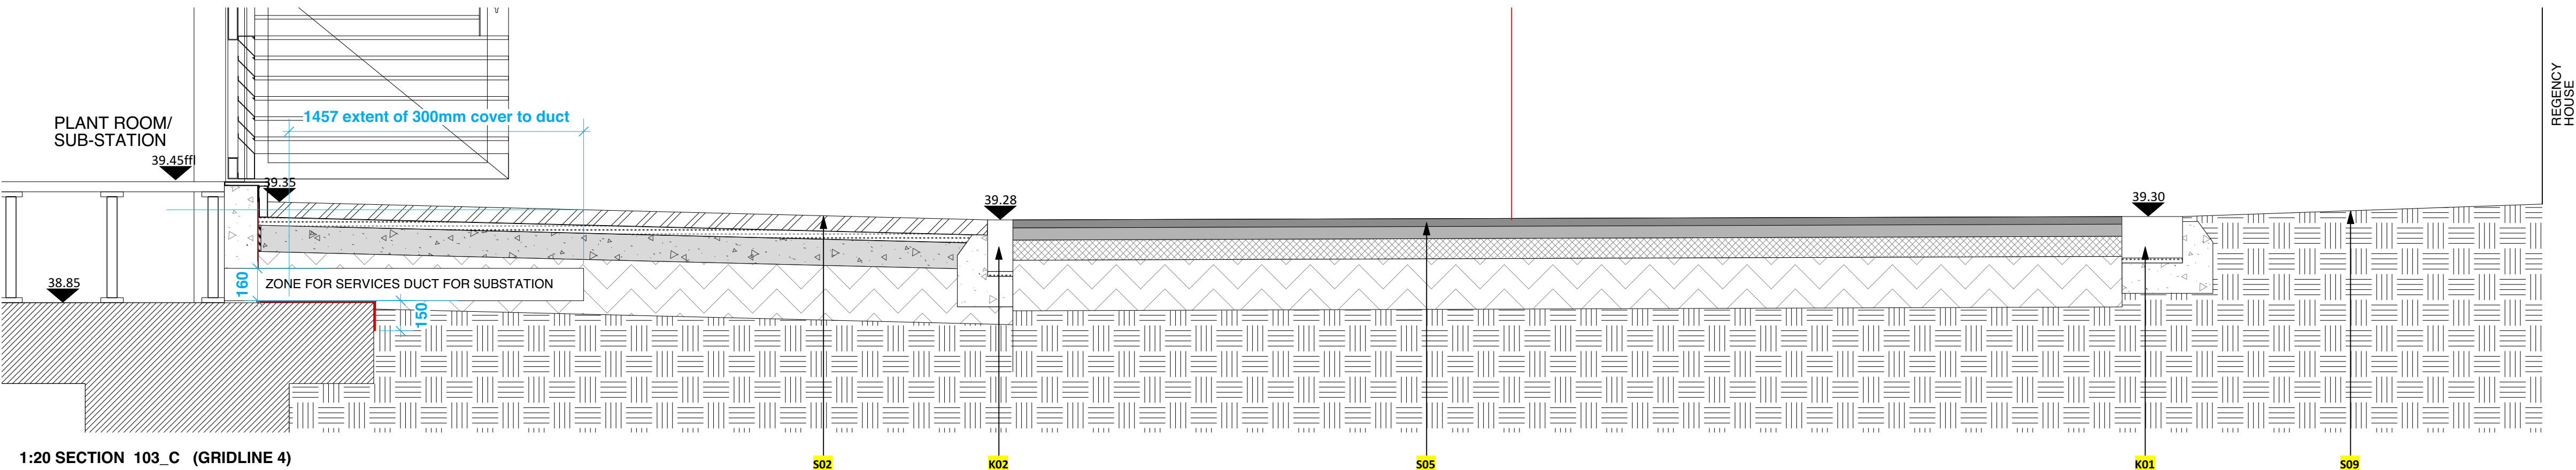
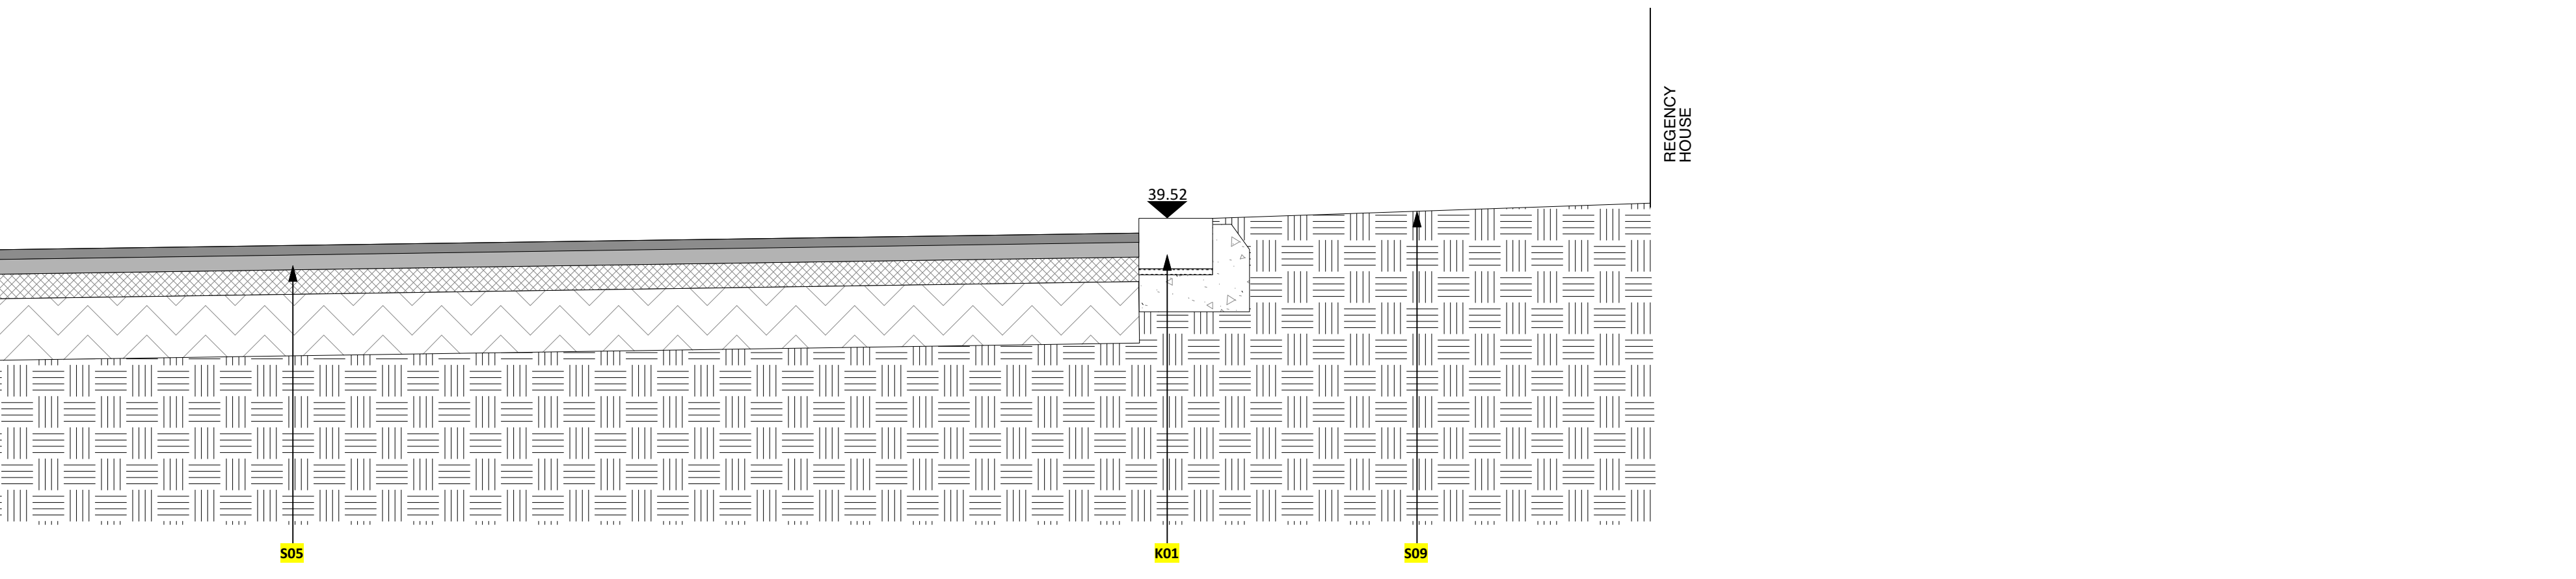
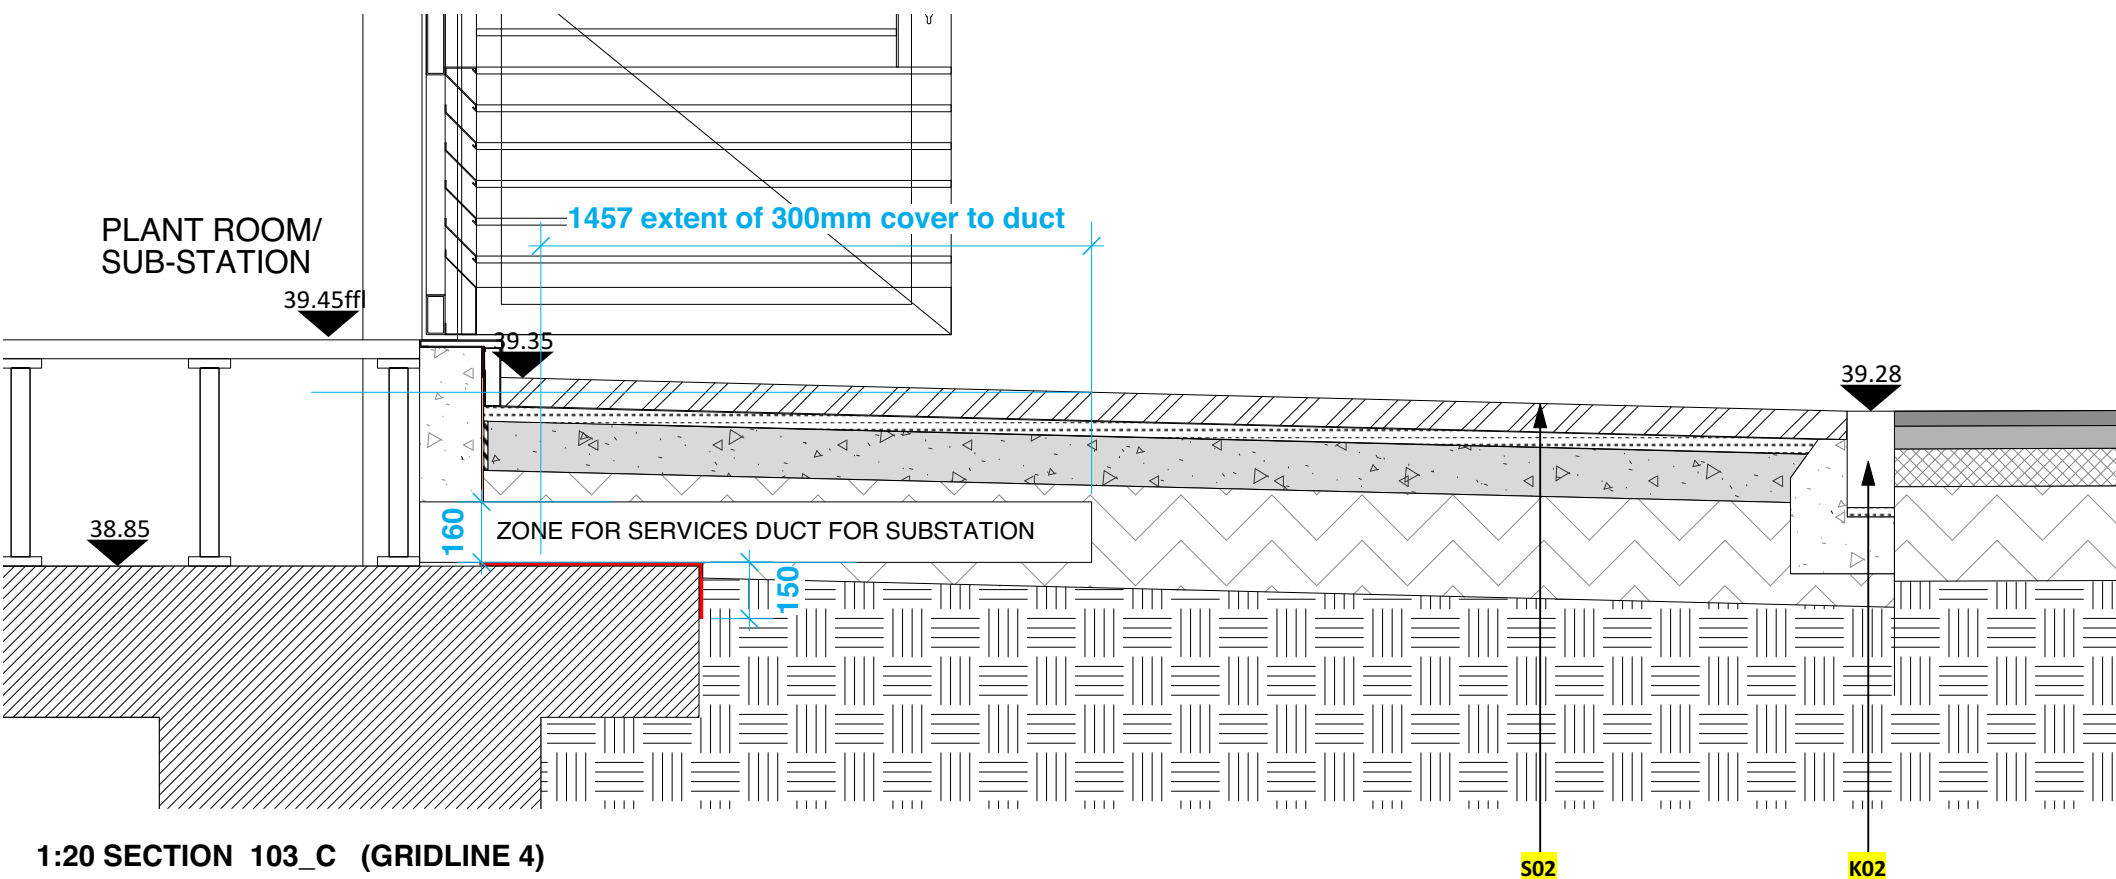
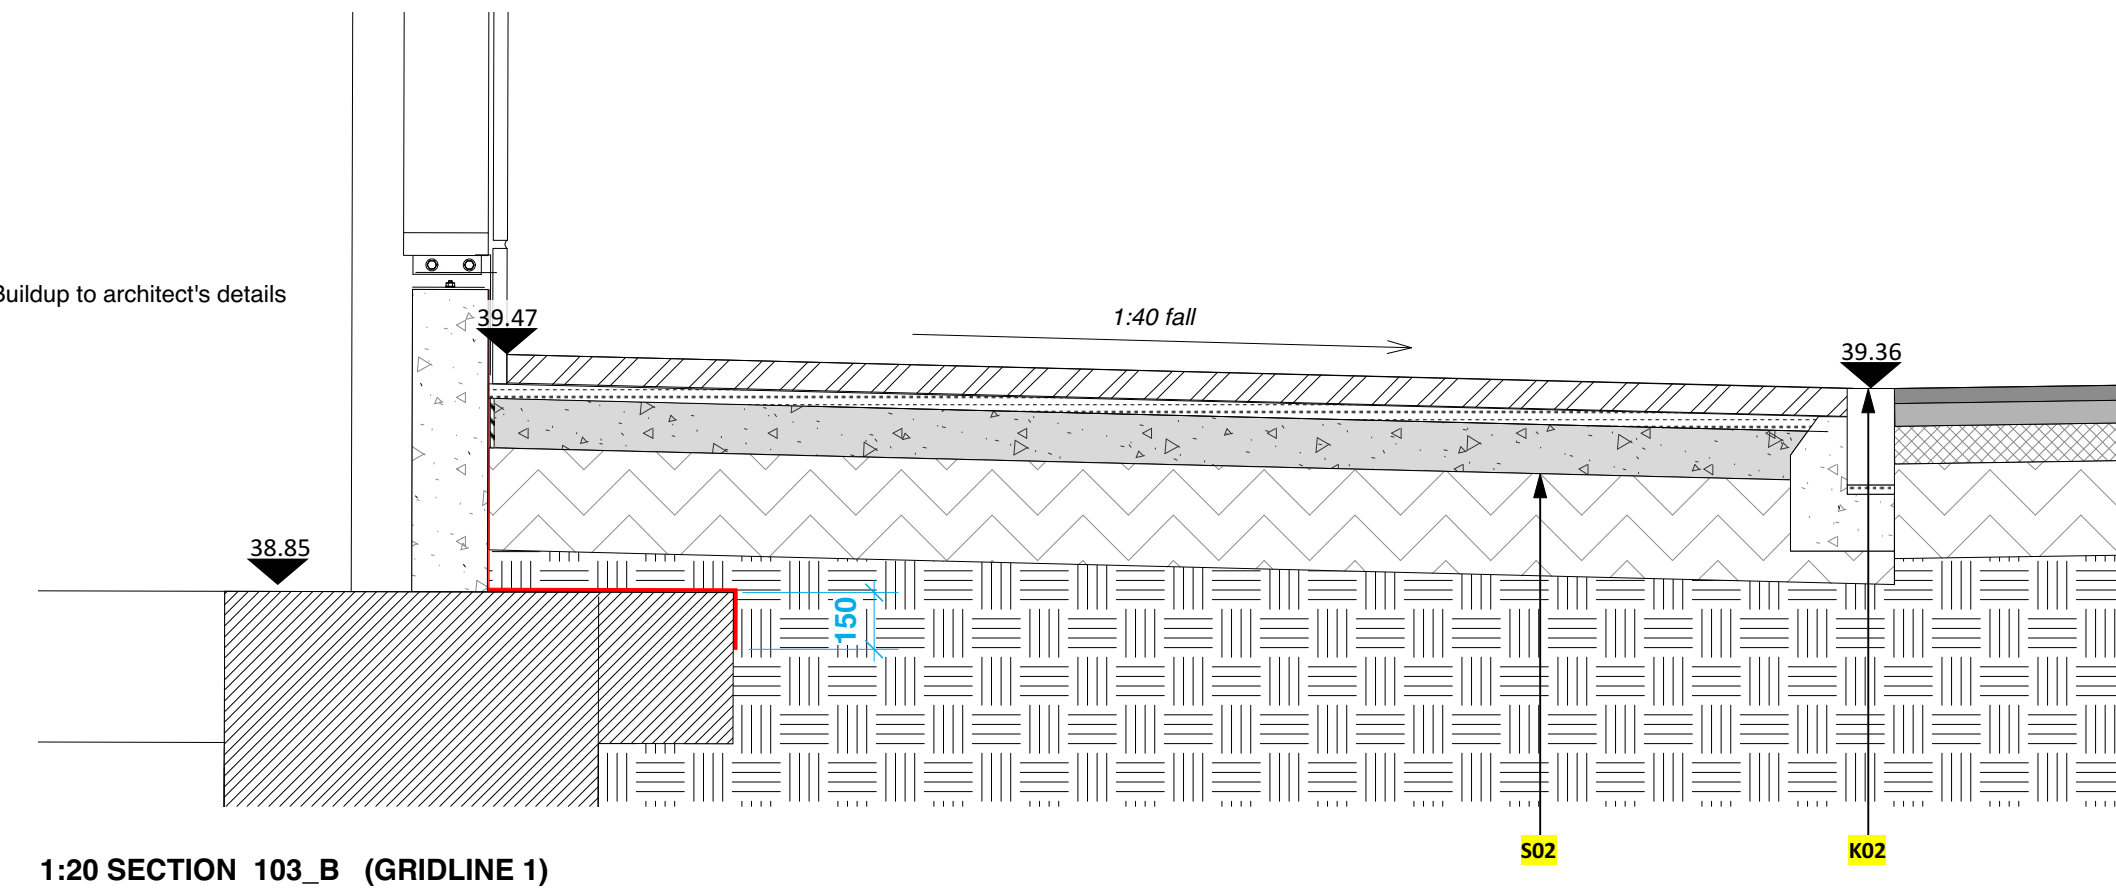


REGENCY
HOUSE

C7	RD	2021-04-14	Final Construction Issue
C6	RD	2020-10-06	Final Construction Issue (B3)
P1	RD	2019-10-16	Revision C5 annotated for planning
C5	RD	2019-08-28	Changes in line with agreed VE 13-B-19
C4	RD	2019-02-12	General updates to notes and waterproofing. Coffin bollard shown. Update to level of slab outside carpark
C3	RD	2018-10-31	Correction to as built slab.
C2	RD	2018-06-28	S06 construction updated.
C1	RD	2018-06-21	Construction issue. Waterproofing details added

Project Title				Drawing Title			
Manchester New Square Manchester				Detailed Sections Venice Street Sheet 1			
Drawn Date		Drawn	Checked				
2015-12-07		RD	NCS				
Scale		Status		Revision			
1:20 @ A1		Final		C7			
Drawing No.							
252194	LPP	90	SW	L501	DSE	L	0103

landscapeprojects

Landscape Architecture & Design
31 Blackfriars Road Salford Manchester M3 7AQ
PHONE: 0161 839 8336 FAX: 0161 839 7155
EMAIL: post@landscapeprojects.co.uk