

Notes

Figured dimensions are to be used in all cases.

Dimensions should not be scaled from drawing unless for planning application purposes.

All existing dimensions should be checked on site before commencement of the works.

Land Registry and ownership boundaries are produced by Studio KMA using all reasonable endeavours. Studio KMA cannot be held responsible for scale discrepancies in plans supplied by others.

Any discrepancies in dimensions should be clarified with the Architect at the address below prior to commencement of the works.

No deviation from this drawing will be permitted without the prior written consent of the Architect.

This drawing is to be read in conjunction with all the relevant Mechanical and Electrical drawings.


This drawing is to be read in conjunction with the relevant Structural Engineer's drawings, structural calculations and recommendations.

This drawing is to be read in conjunction with the relevant Fire Safety Strategy drawings.

Please note that the use of any quantification data is done so at the users own risk.

This drawing is to be read in conjunction with the relevant Structural Architect on completion of the contract. The drawing should not be reproduced without the written permission of Studio KMA.

Revision Notes			
Rev.	Date	Revision Description	Drawn
P4	09.03.21	Amended to signage note	DG
P5	12.08.21	Amended to reflect planning consent and projecting sign updated	DG
P6	18.10.21	General amendments	DG
P7	22.10.21	Logo added to sign	DG
P8	15.11.21	Sign reduced to 40mm thick	DG
P9	18.11.21	Bulkhead amended	DG
P10	24.07.23		DG

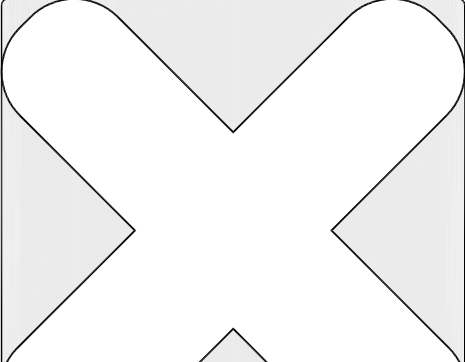

Project Name
Manchester
26/28 King Street

Drawing Title
Proposed Detailed Plans, Elevation, Section and Indicative Visuals

Drawing Number
MKS-KMA-00-ZZ-ZZ--DR-A-7001

Project Number
T0946

Status
A3

Revision
P10

Drawn by
DAG

Authorised by
DAG

Date
15.09.20



Studio KMA

4 Cornwell Court | Burnswick Street | Oldham | OL1 1ET
T: 01457 872161


10 Nicholas Street | Chester | CH1 2NX
T: 01244 478065

E: info@studiomka.co.uk

www.studiokma.co.uk

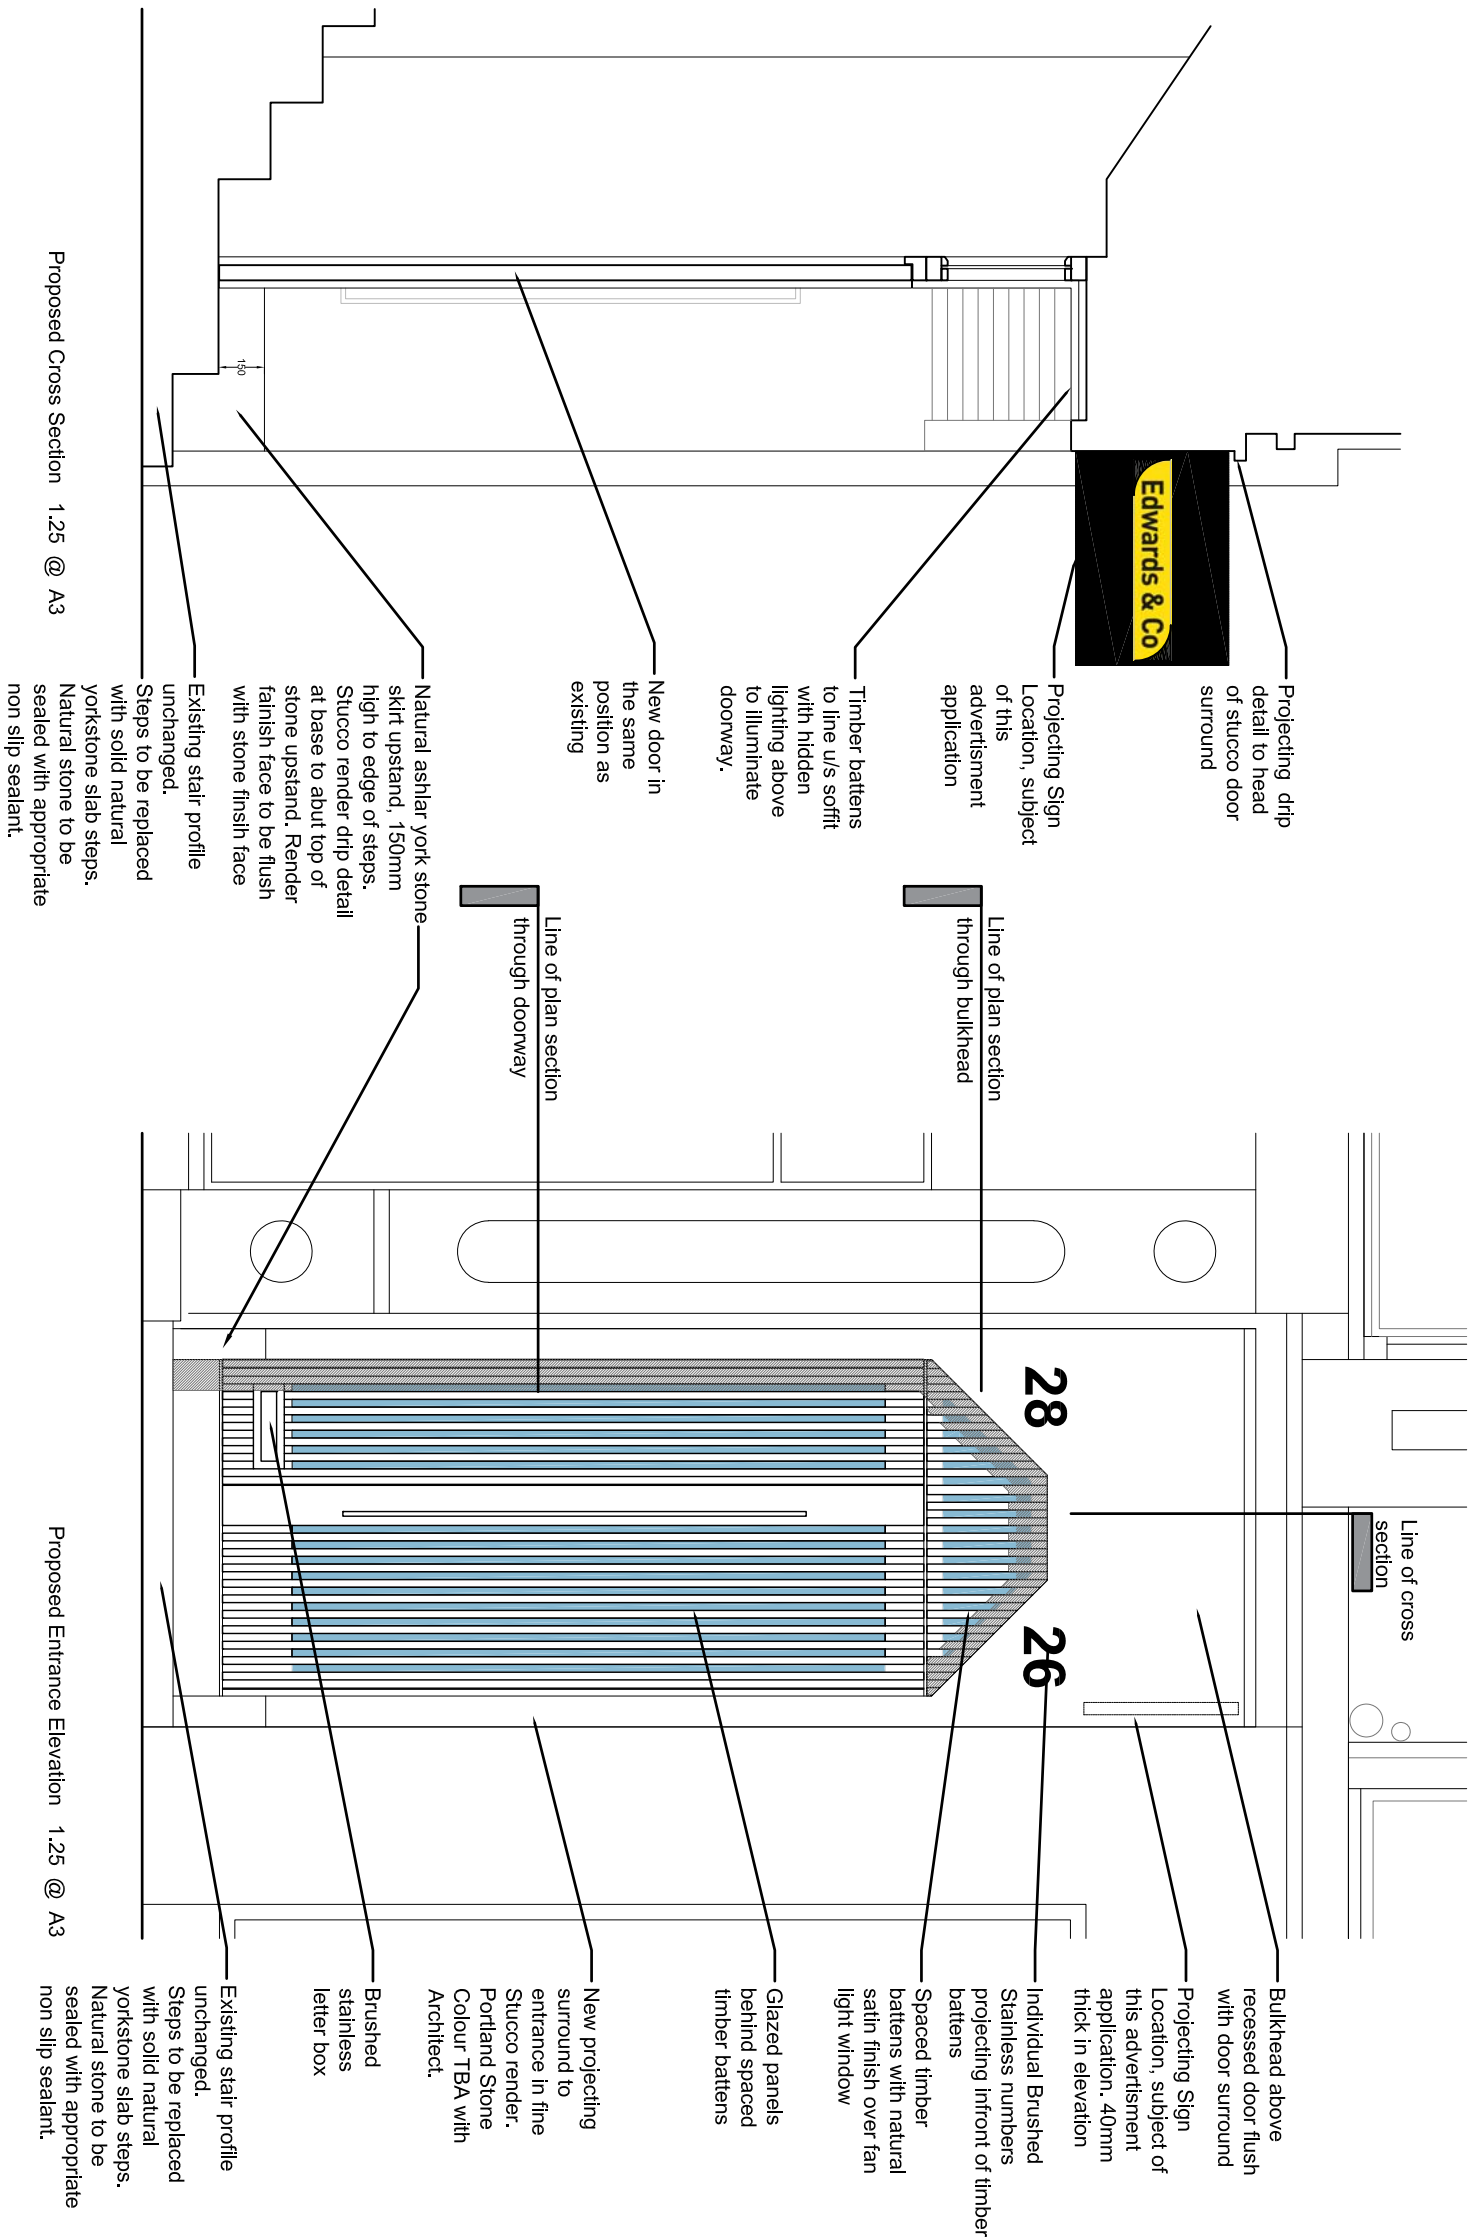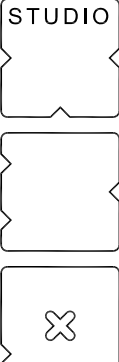

Proposed Cross Section 1.25 @ A3

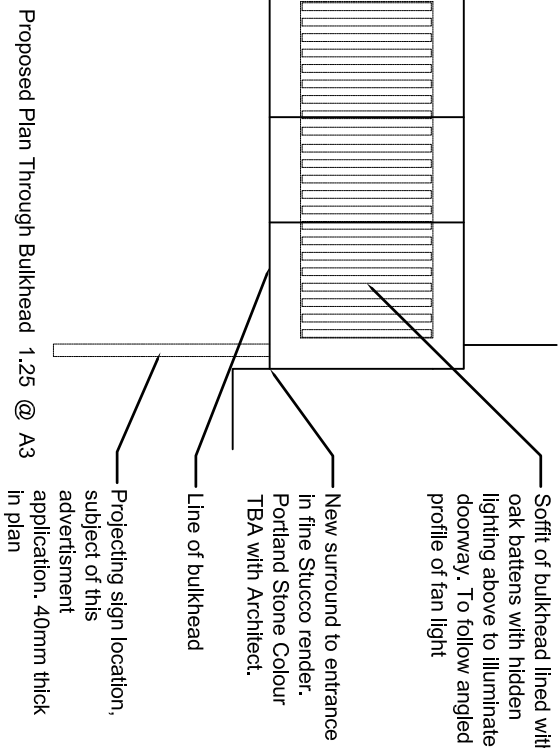

Proposed Plan Through Doorway 1.25 @ A3