


Existing Elevation 1
1 : 200



Existing Elevation 2
1 : 200



Existing Elevation 3
1 : 200

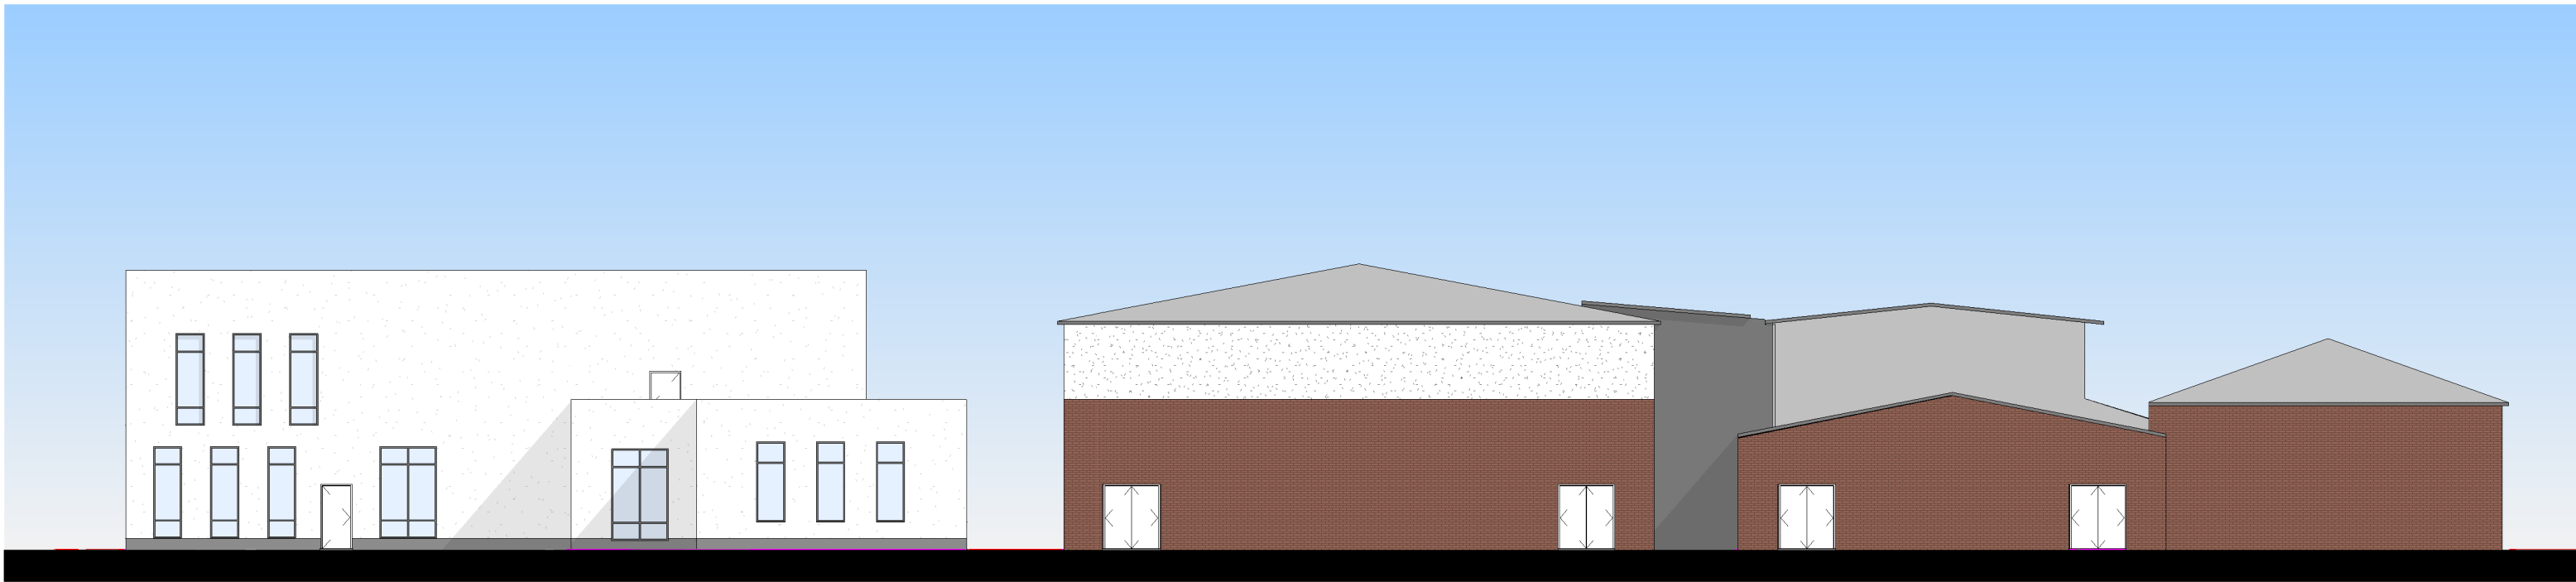

Existing Elevation 4
1 : 200

Notes:

- This drawing is copyright.
- Do not scale dimensions from this drawing.
- This drawing is to be read in conjunction with all other relevant drawings.
- All discrepancies on this drawing are to be reported to the architect.
- Do not modify any element of this drawing.
- Use drawing only for purpose(s) issued.
- This drawing may contain colour.

North Point

Scale Bar

0 2m 6m 10m

Scale: 1:200

Key Plan

Hazard

1

HAZ-xx

To warn of significant hazards or information that is unusual

To be read in conjunction with all other consultant's information

Refer to CDM Schedule XXXX-IBI-WB-XX-SH-A-200-XXXX

The following external model files are included within this drawing:

Composite Aluminium panel

White Render

Brick Plinth - Dark Grey

PPC Aluminium double glazed windows

Brown Facing Brick

P01	17/03/23	RIBA Stage 3 Issue	AJ	EA
Rev	Date	Revision Notes	Drawn	Review

Logos

IBI

Intelligence
Buildings
Infrastructure

www.ibigroup.com

Project

Dixons Newall Green Academy

Drawing Title

Existing GA Elevations

Job Number	Date	Security Classification	Drawn By
142037	17/03/23		AJ
Scale@A1	Purpose	Reviewed By	
As indicated	Suitable for Stage Approval	EA	
Drawing Number	Revision	Suitability	
FS0998-IBI-A-3-XX-D-A-3293	P01	S4	