


ELEVATIONAL VIEW OF BARRIERS

TARIFF STREET

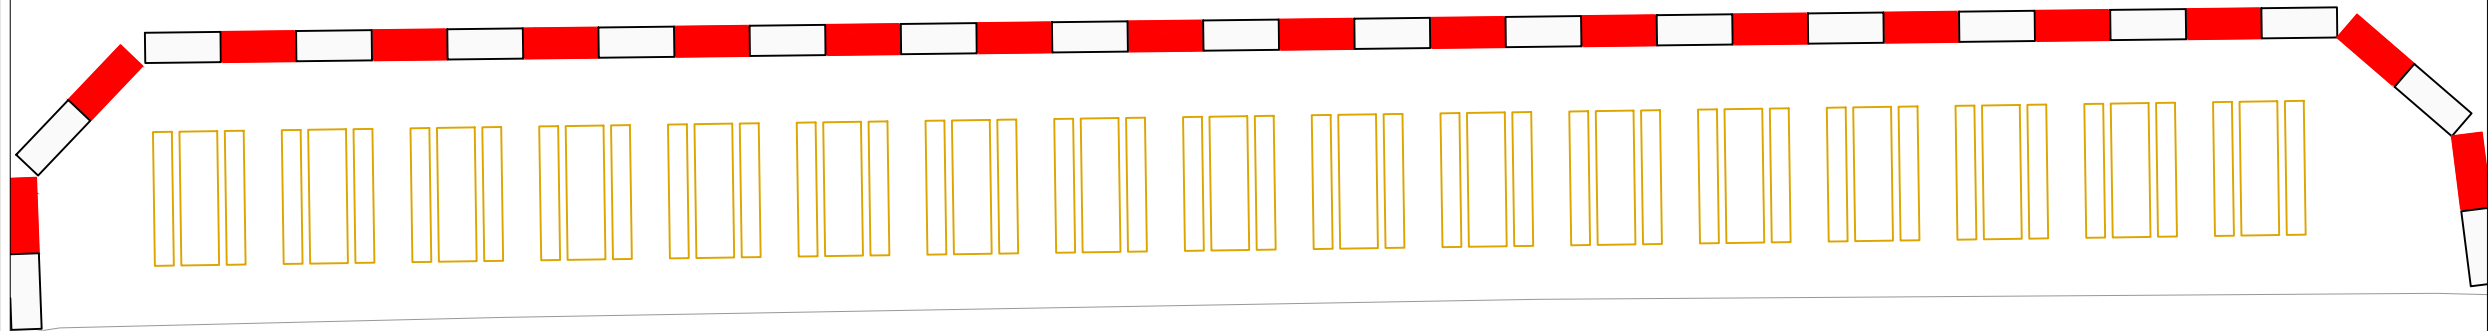

TABLES AND SEATING LAYOUT

—	—	—	—	—	—
Rev.	Date	Amendment	Drawn	Chkd.	Appd.



Fourways House
57 Hilton Street
Manchester
M1 2EJ

Tel: +44 (0) 161 236 2757
Email: communications@rsk.co.uk
Web: www.rsk.co.uk

Client

Pen & Pencil

Project Title

Fourways House /
Tariff Street Seating and Dining

Drawing Title

Elevational View and
Furniture Layout

Drawn IW	Date MAR23	Checked —	Date —	Approved —	Date —
-------------	---------------	--------------	-----------	---------------	-----------

Scale 1:100	Orig Size A3	Dimensions METRES
----------------	-----------------	----------------------

Project No. RSKMAN	Drawing File
-----------------------	--------------

Drawing No. RSKMAN-10-02	Rev. —
-----------------------------	-----------

