


© Copyright: All rights reserved. This drawing must not be reproduced without permission. Do not scale from this drawing. All dimensions are in millimetres unless otherwise stated. Any discrepancies should be reported to the Architect.

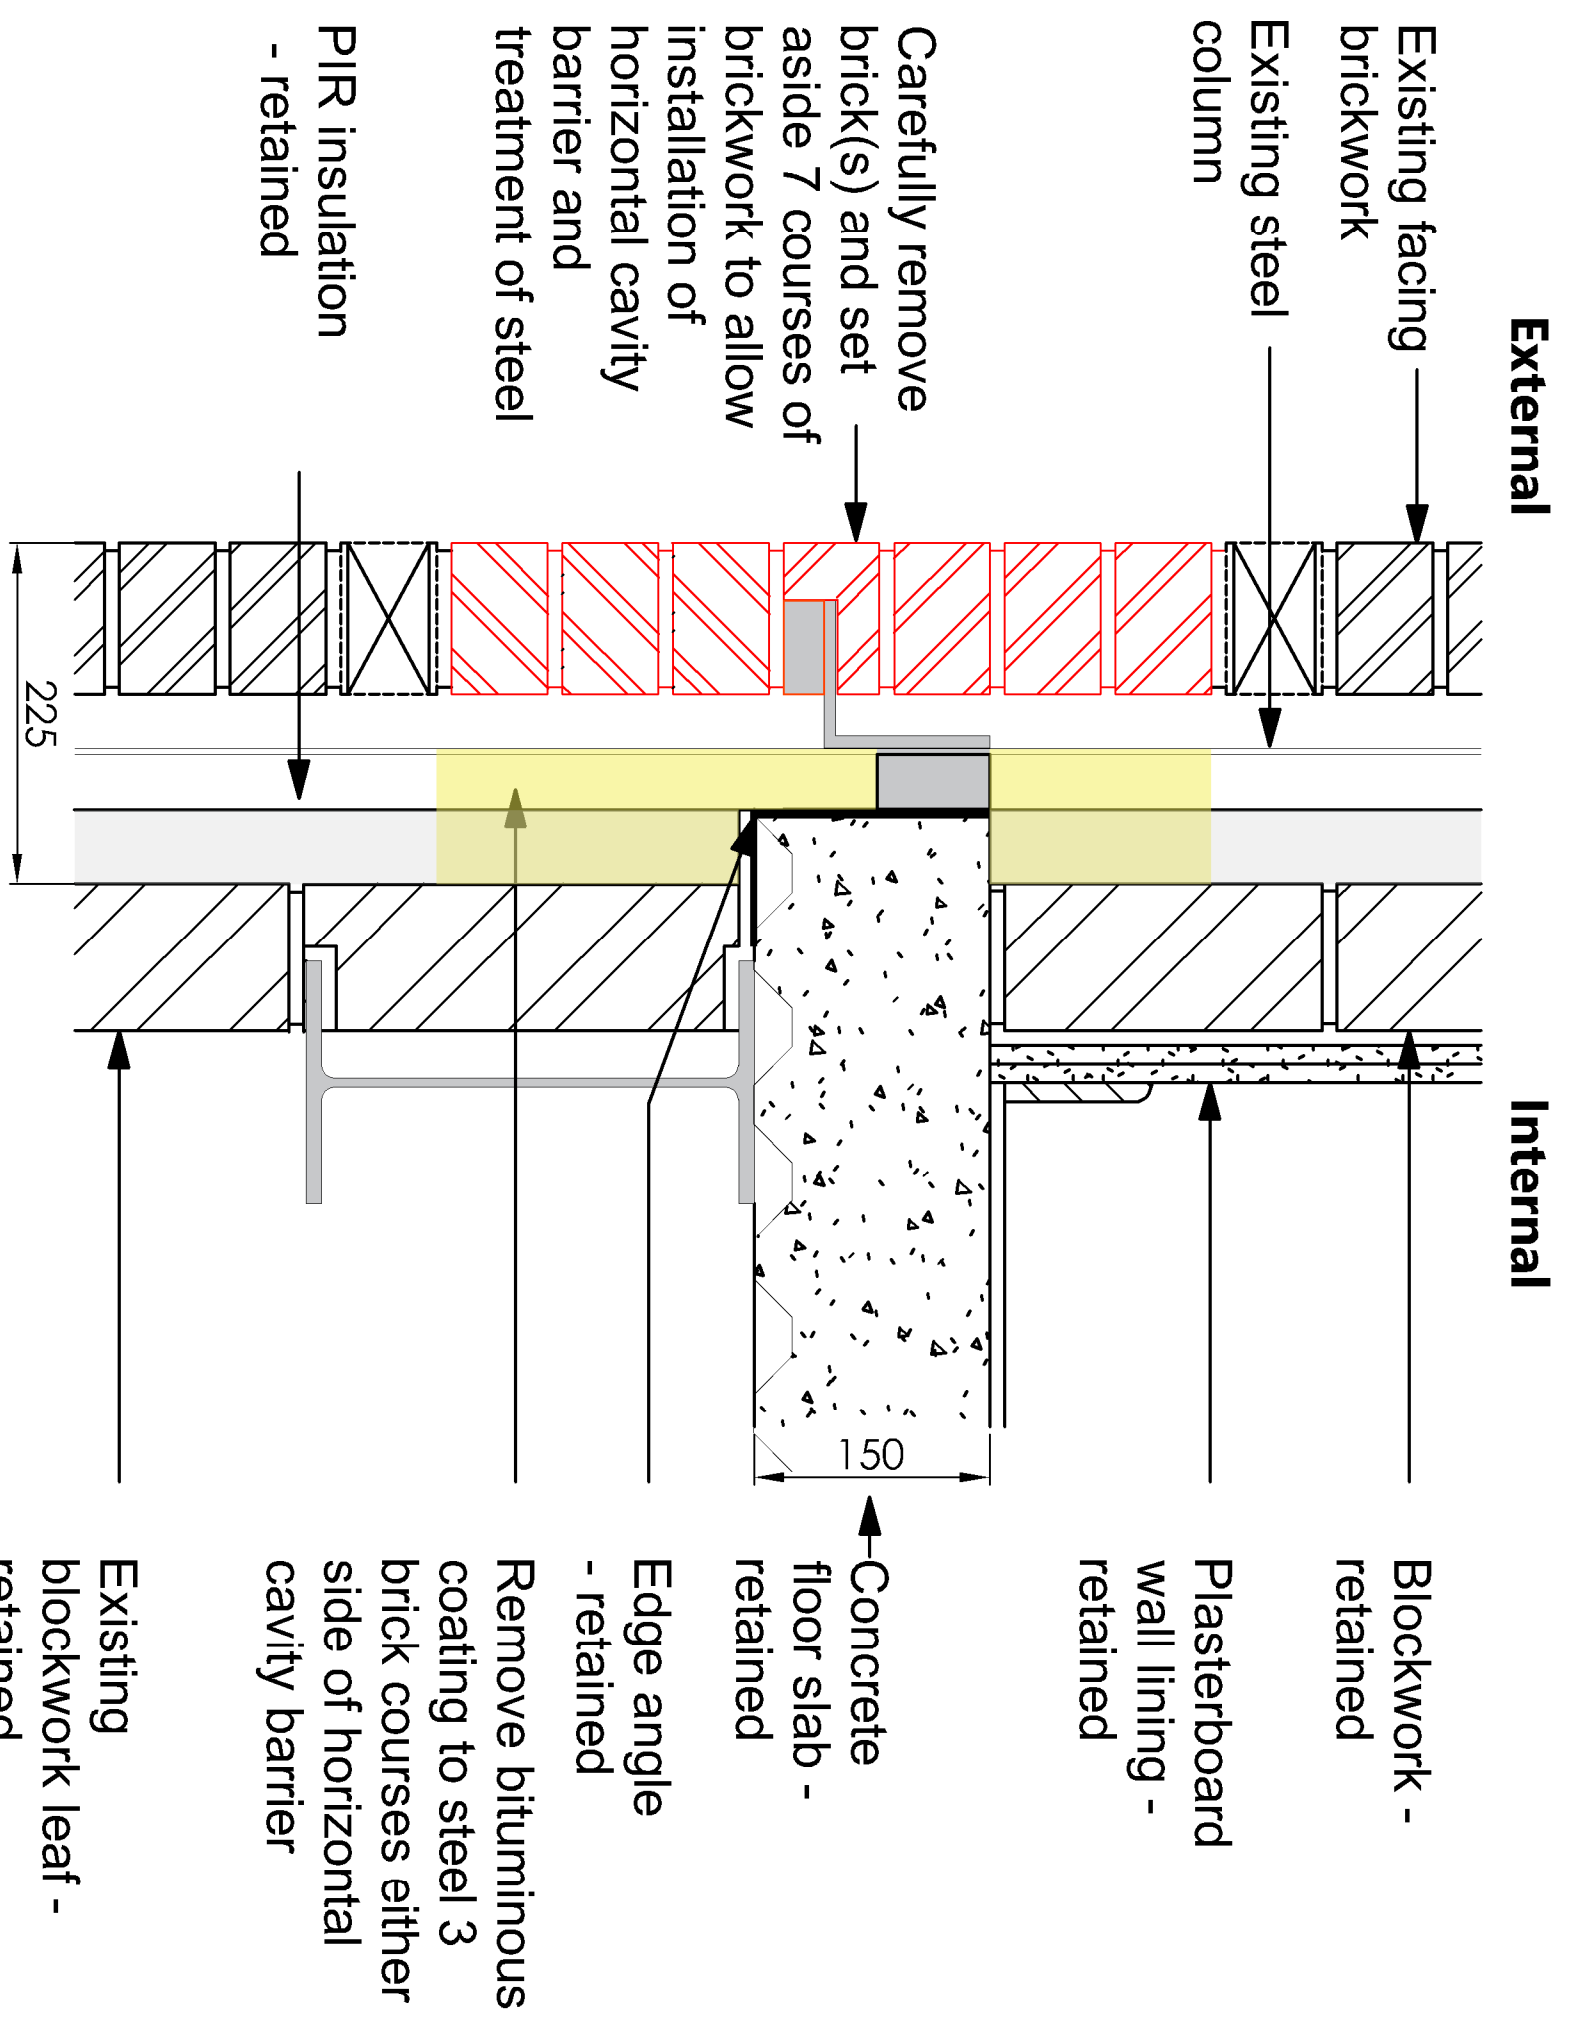

1:5 @ A3

1:5 @A3

Hallday Meechan Architects Limited
111 Piccadilly Manchester M1 2HY
+44 (0)161 661 5566
4 Devonshire Street London W1W 5DT
+44 (0)203 440 5175
hmas@halldaymeechan.com
www.halldaymeechan.com



**HALLDAY
MECHAN
ARCHITECTS**

