




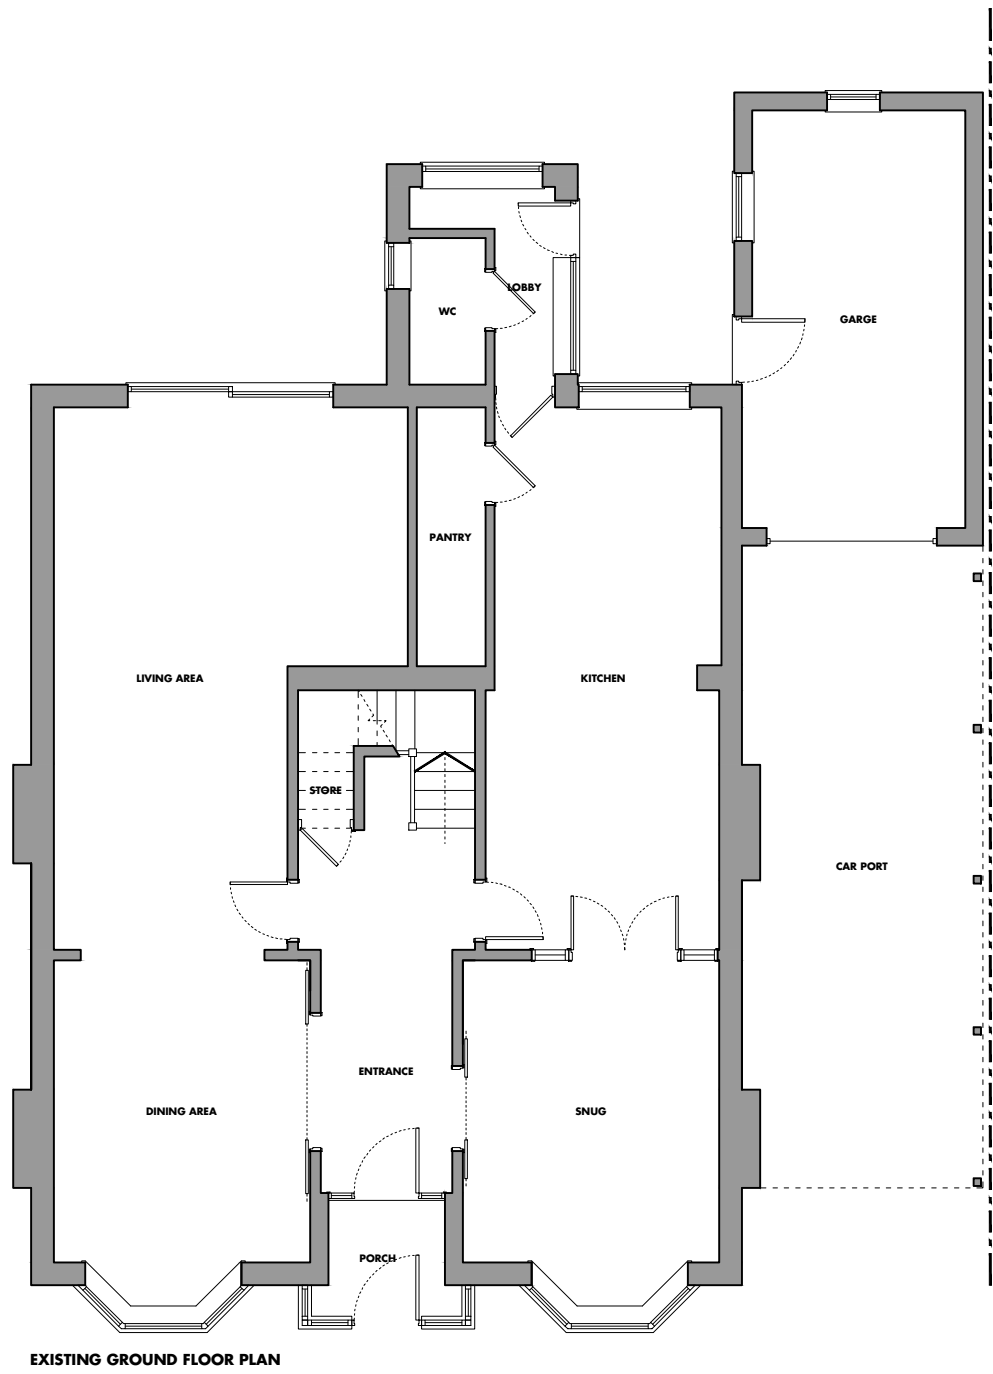


EXISTING GROUND FLOOR PLAN

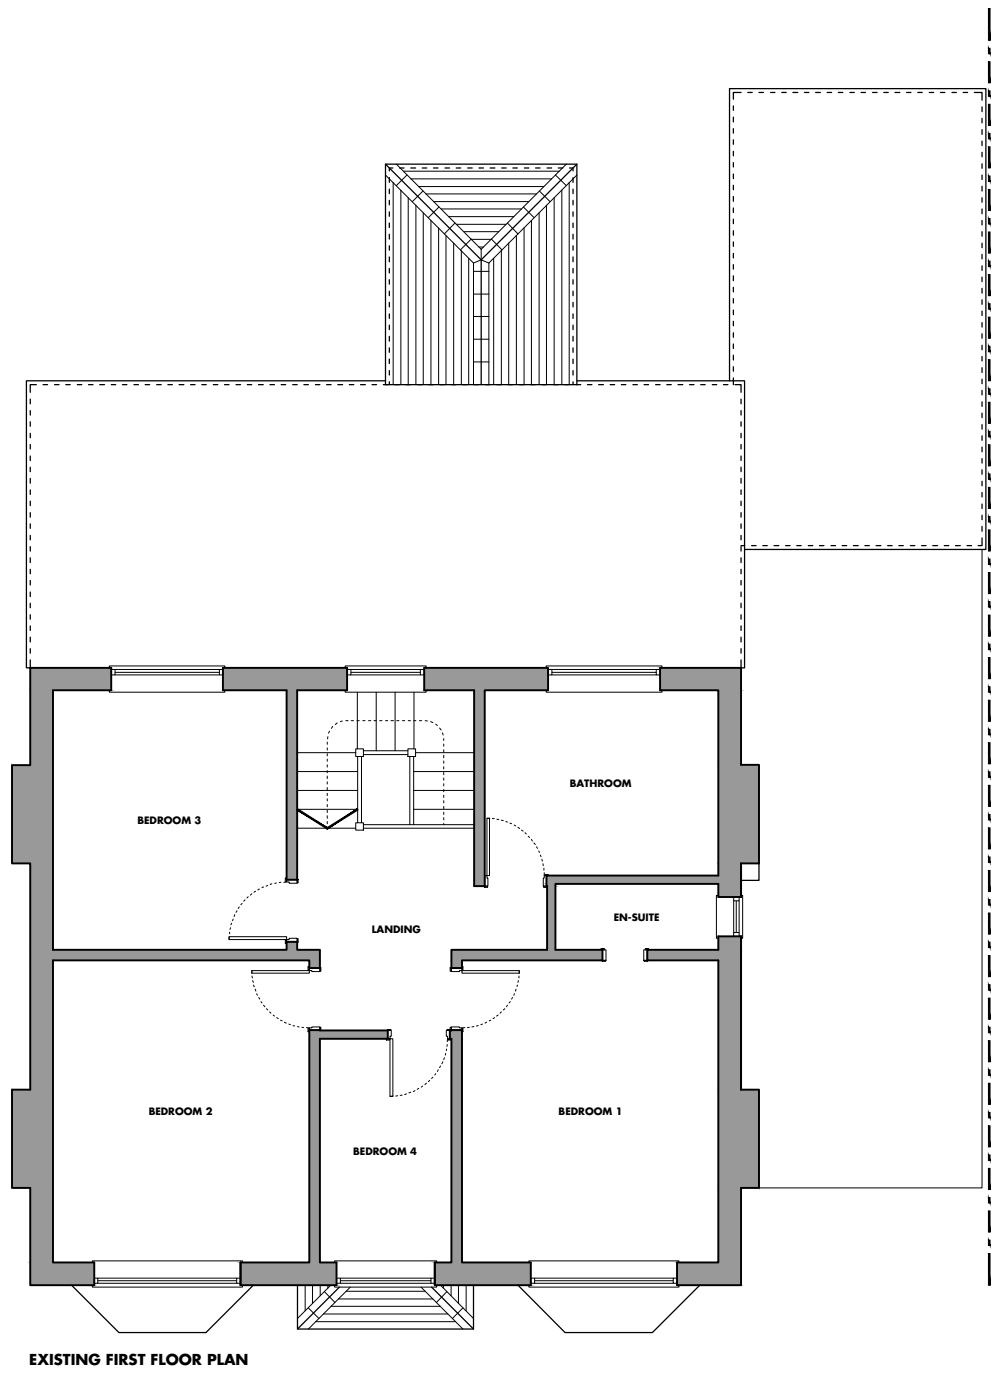

EXISTING FIRST FLOOR PLAN




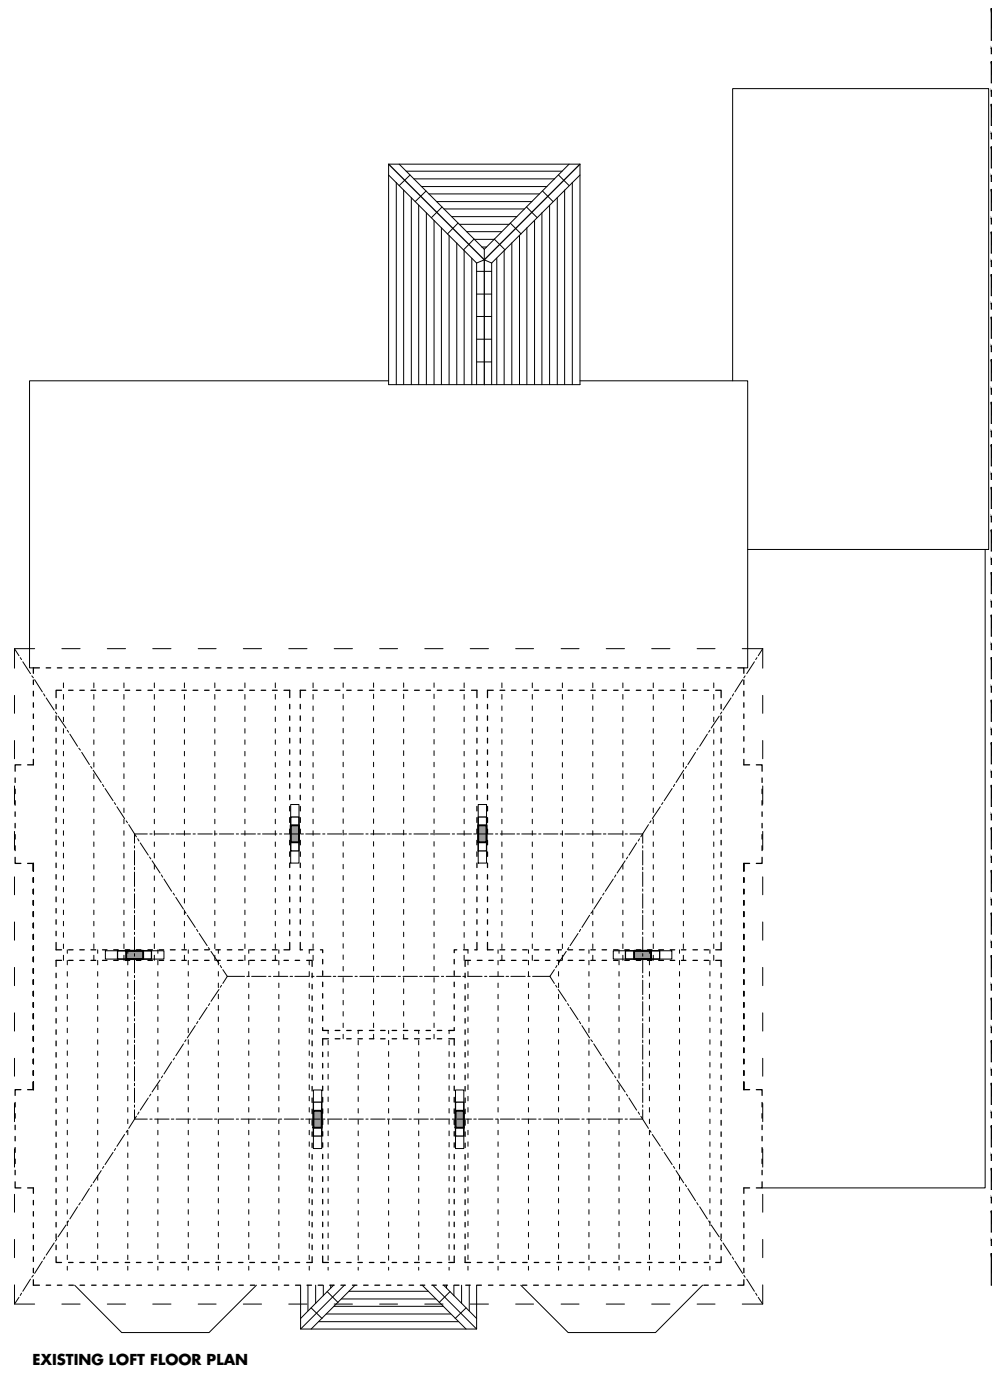


EXISTING LOFT FLOOR PLAN

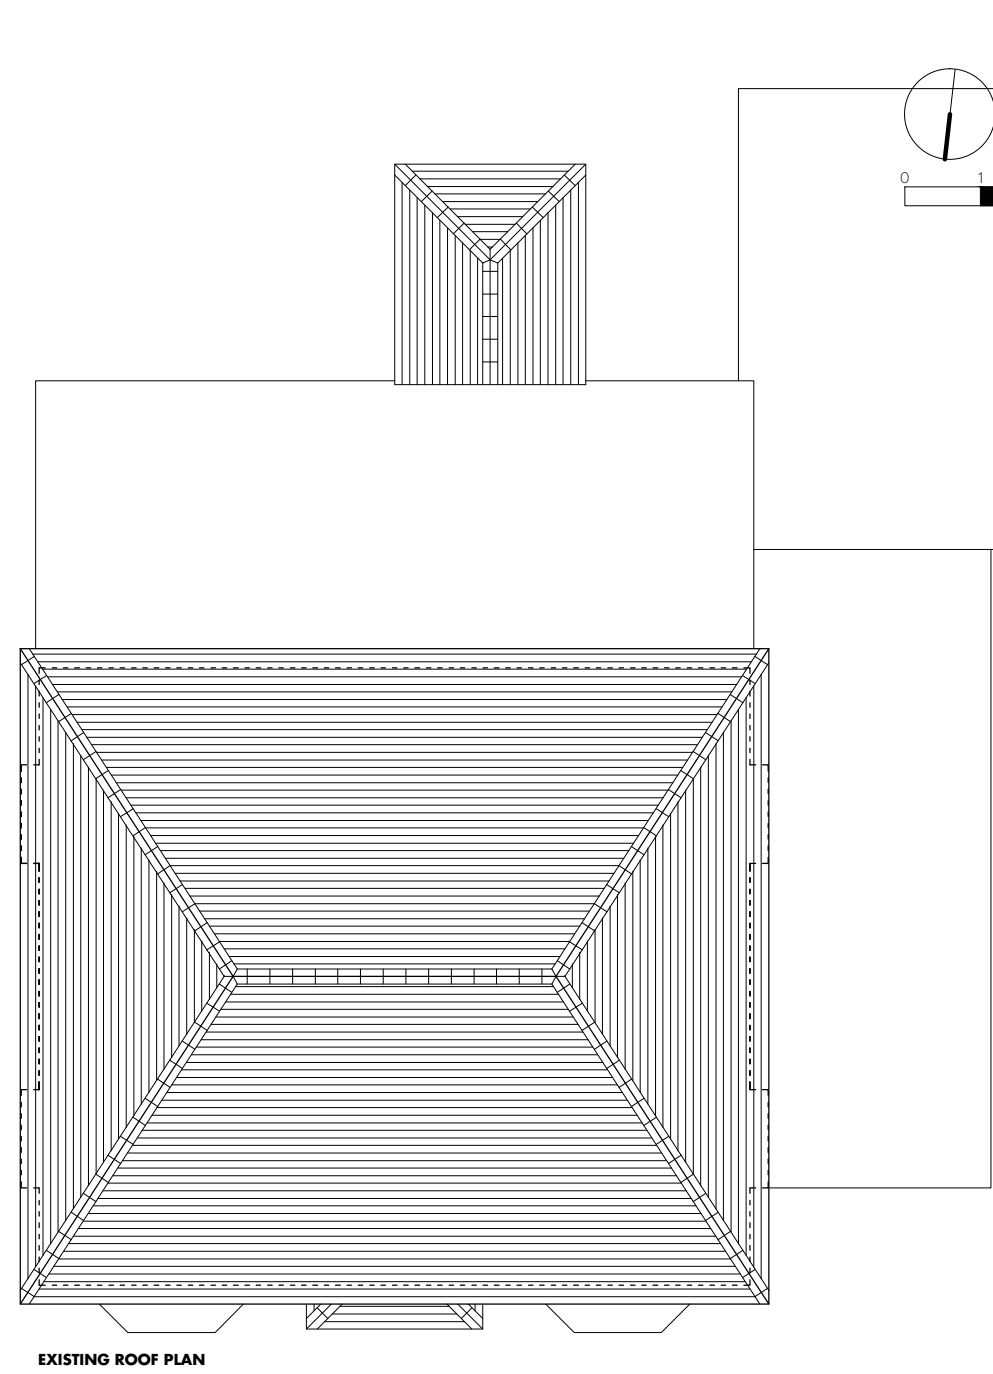


EXISTING ROOF PLAN


FOR PLANNING
DO NOT SCALE FROM THIS DRAWING

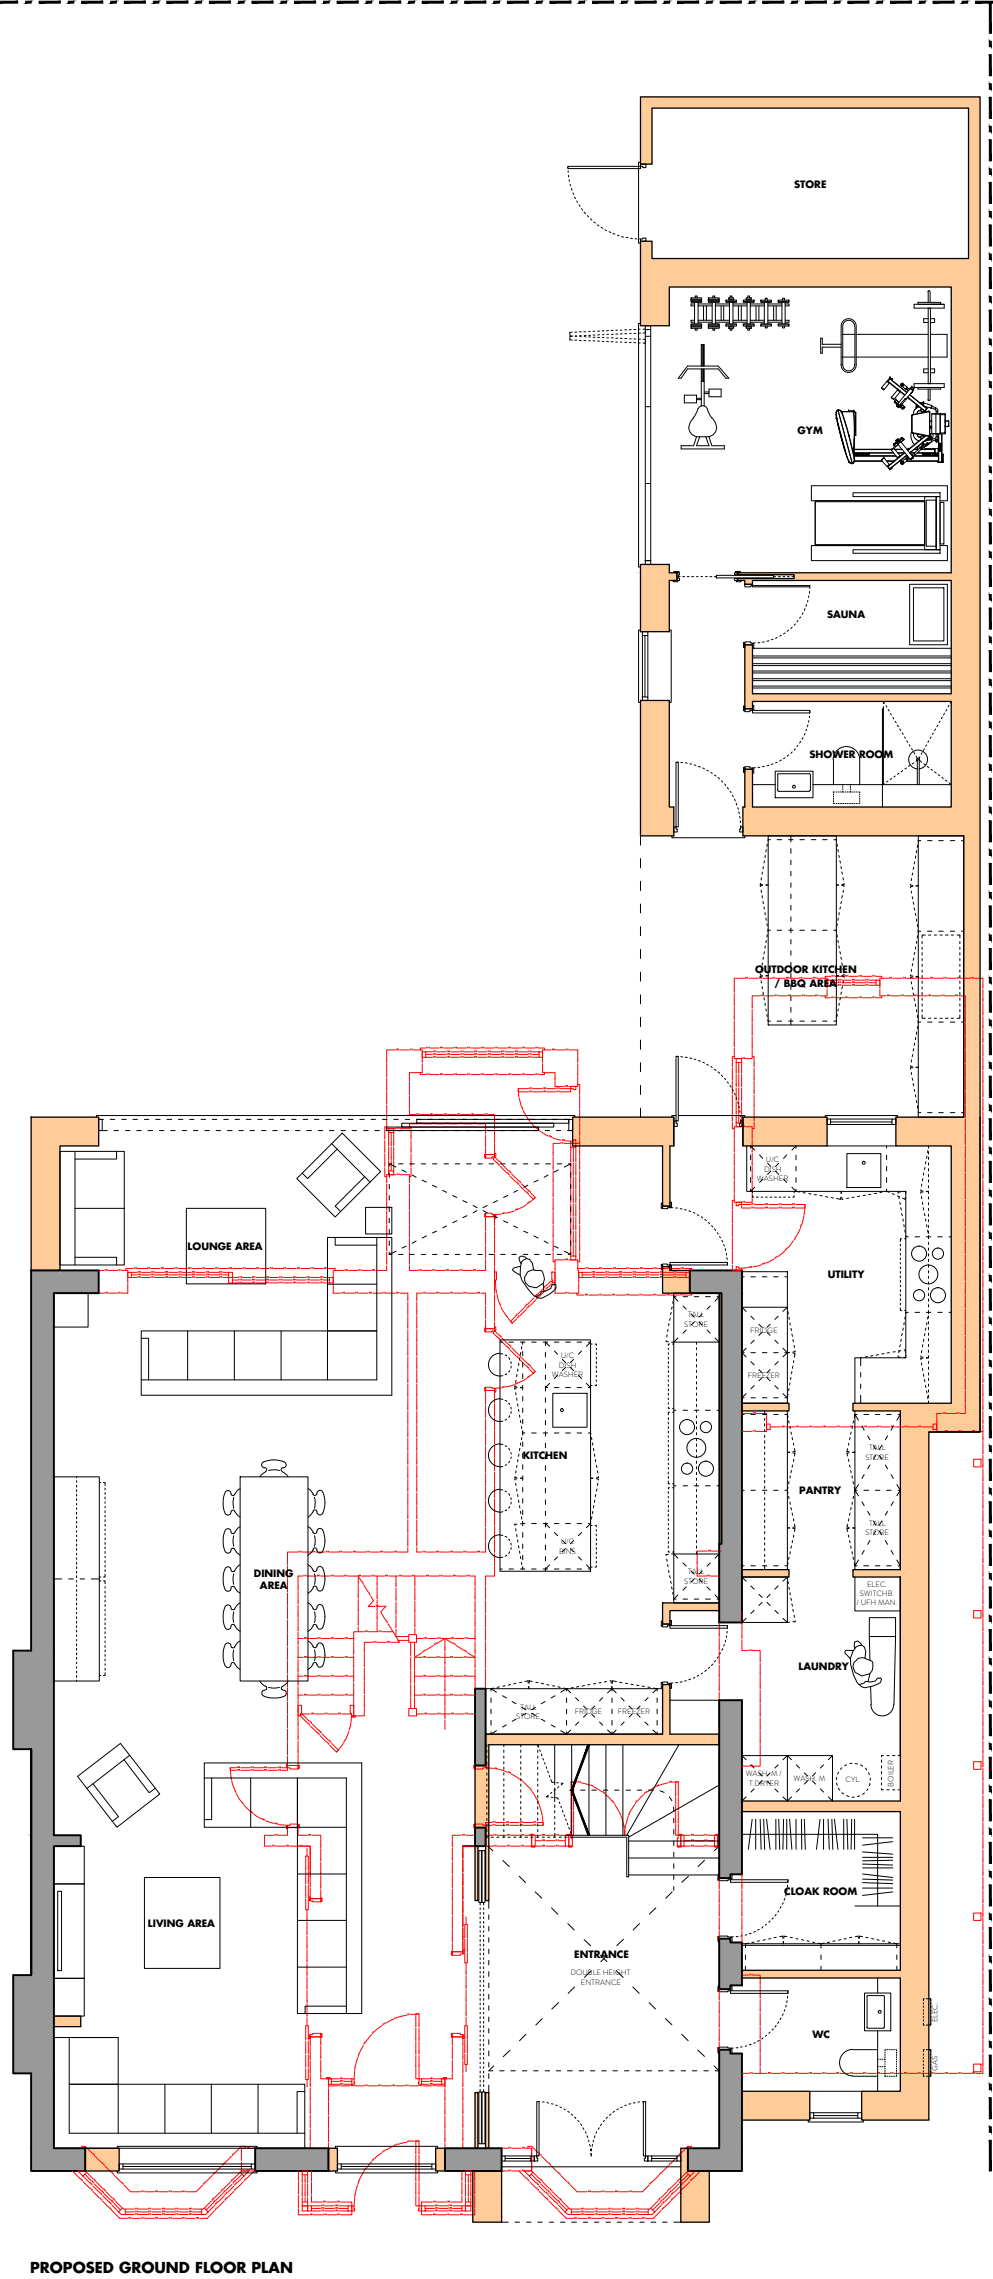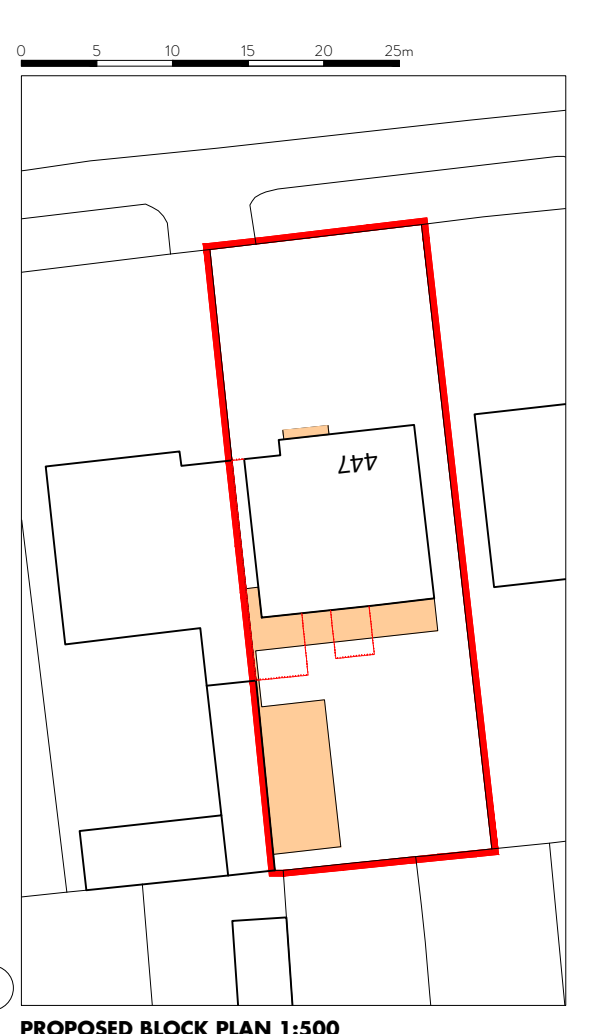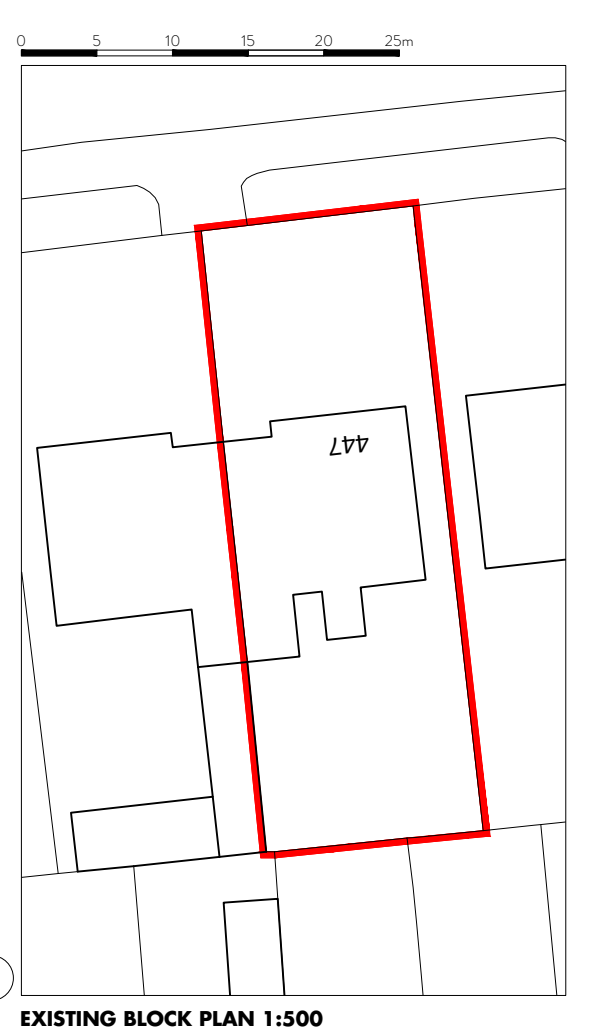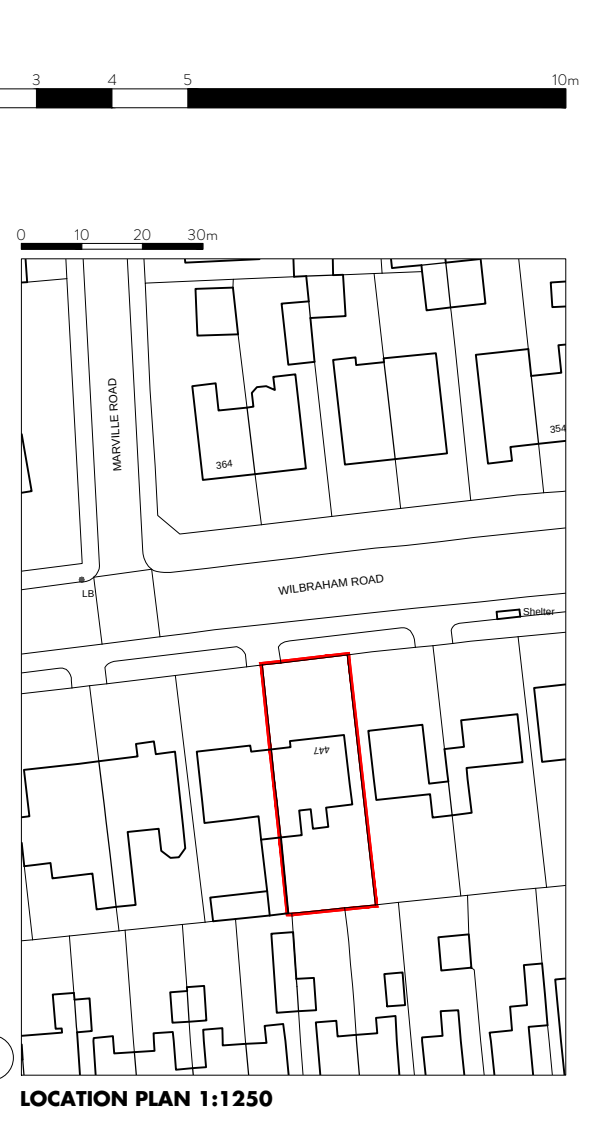


PROPOSED GROUND FLOOR PLAN

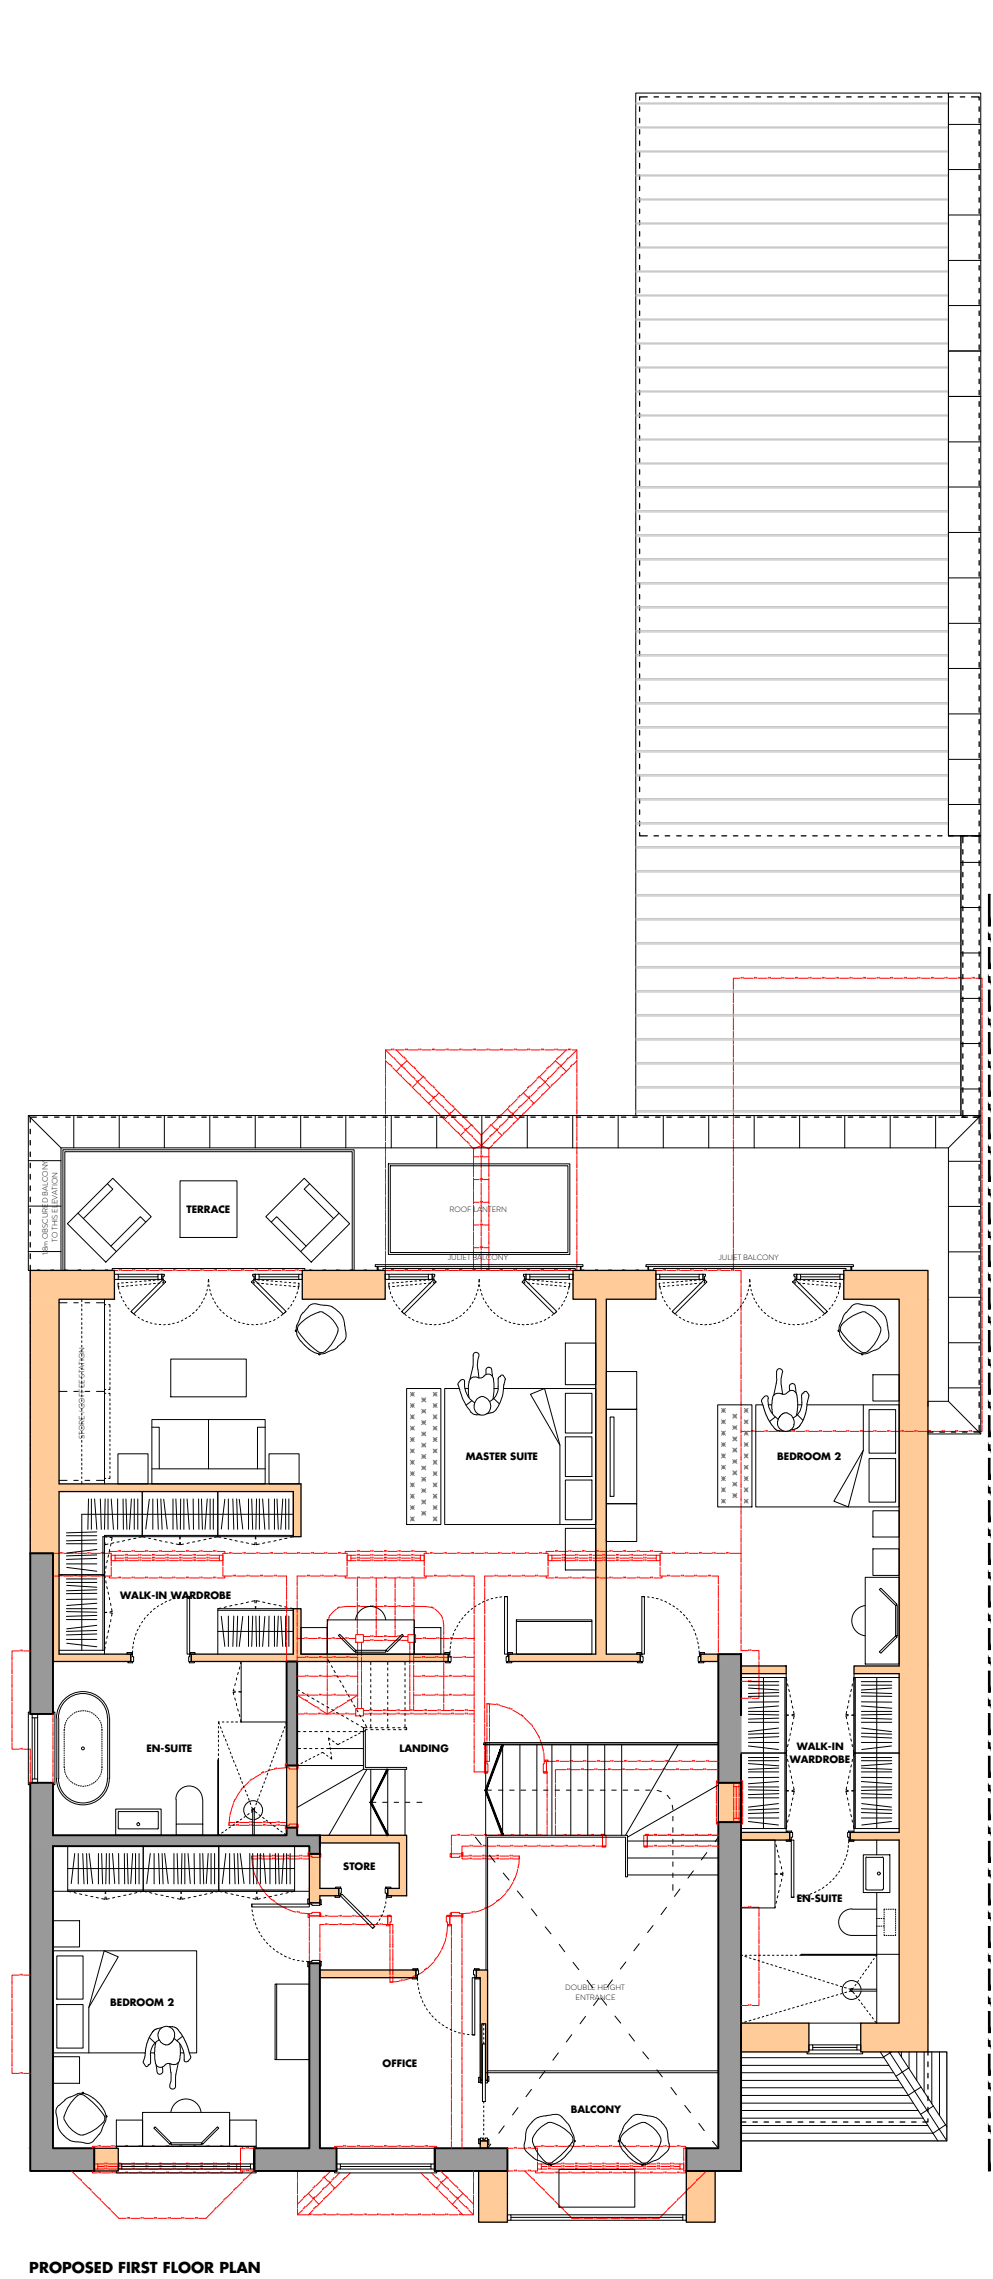

PROPOSED FIRST FLOOR PLAN

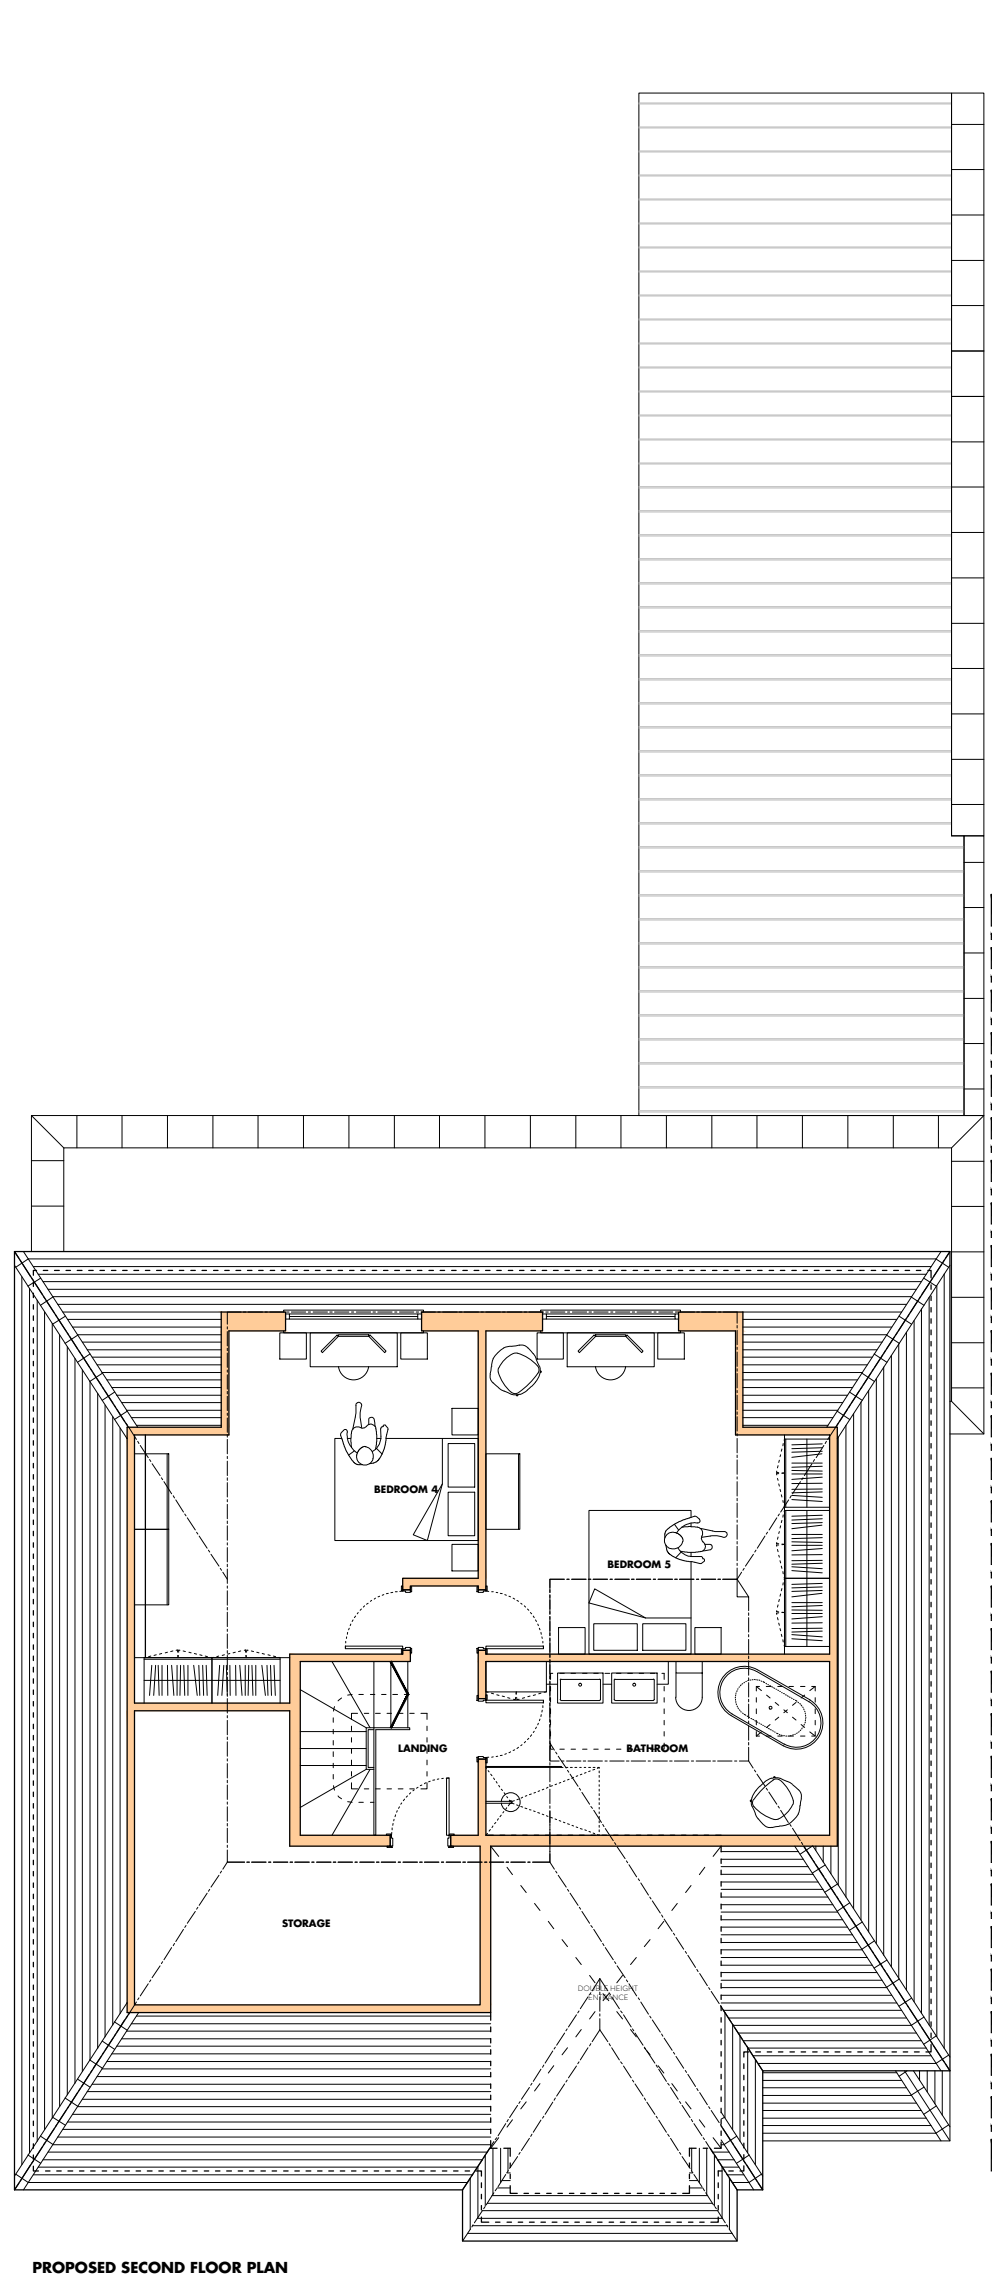

PROPOSED SECOND FLOOR PLAN

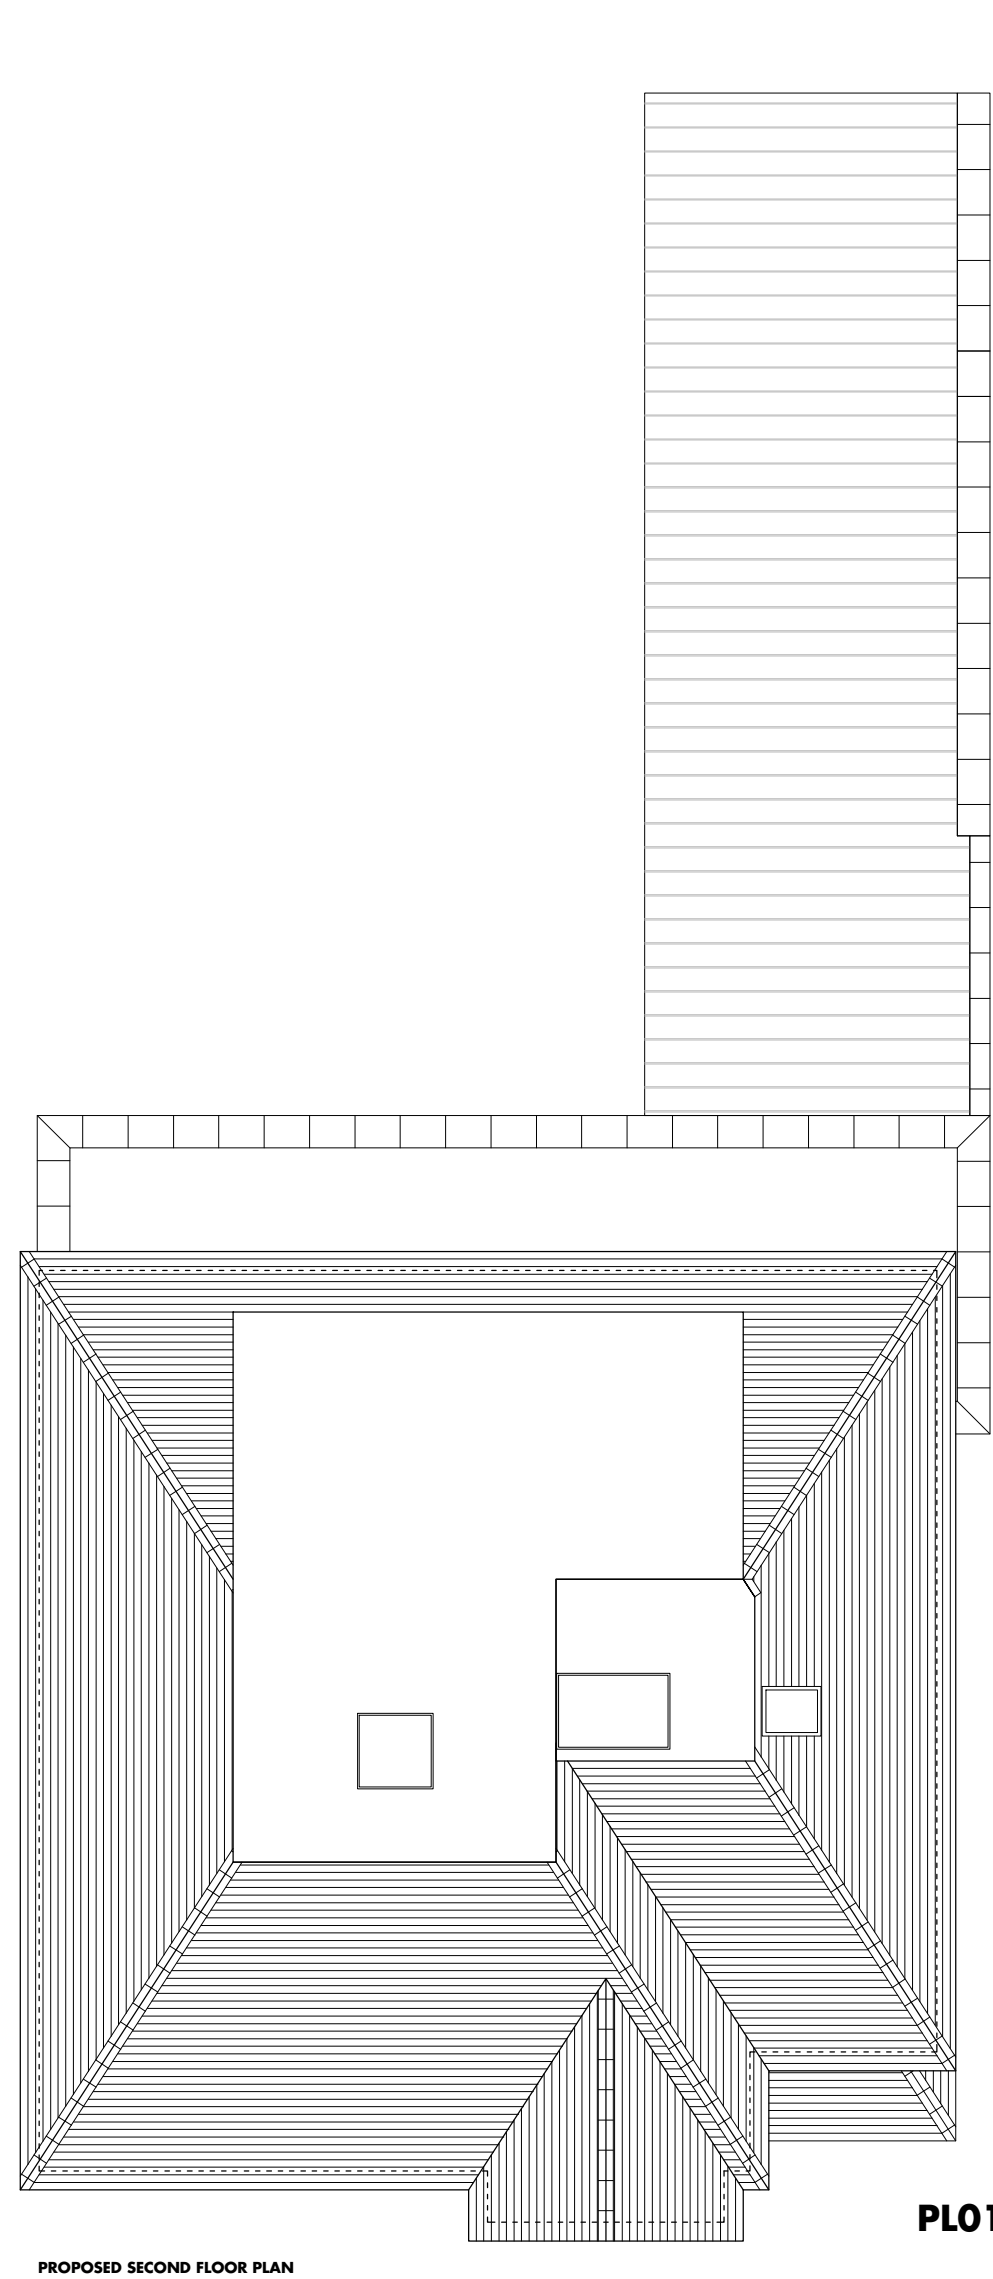

PROPOSED SECOND FLOOR PLAN

REV E : 10.07.2023 | UPDATED TO PLANNER COMMENTS

PL01 | EXISTING AND PROPOSED PLANS
MR MR KAZHAW
447 WILBRAHAM ROAD | CHORLTON | M21 0UZ
1:100 @ A1 or 1:200 @ A3