



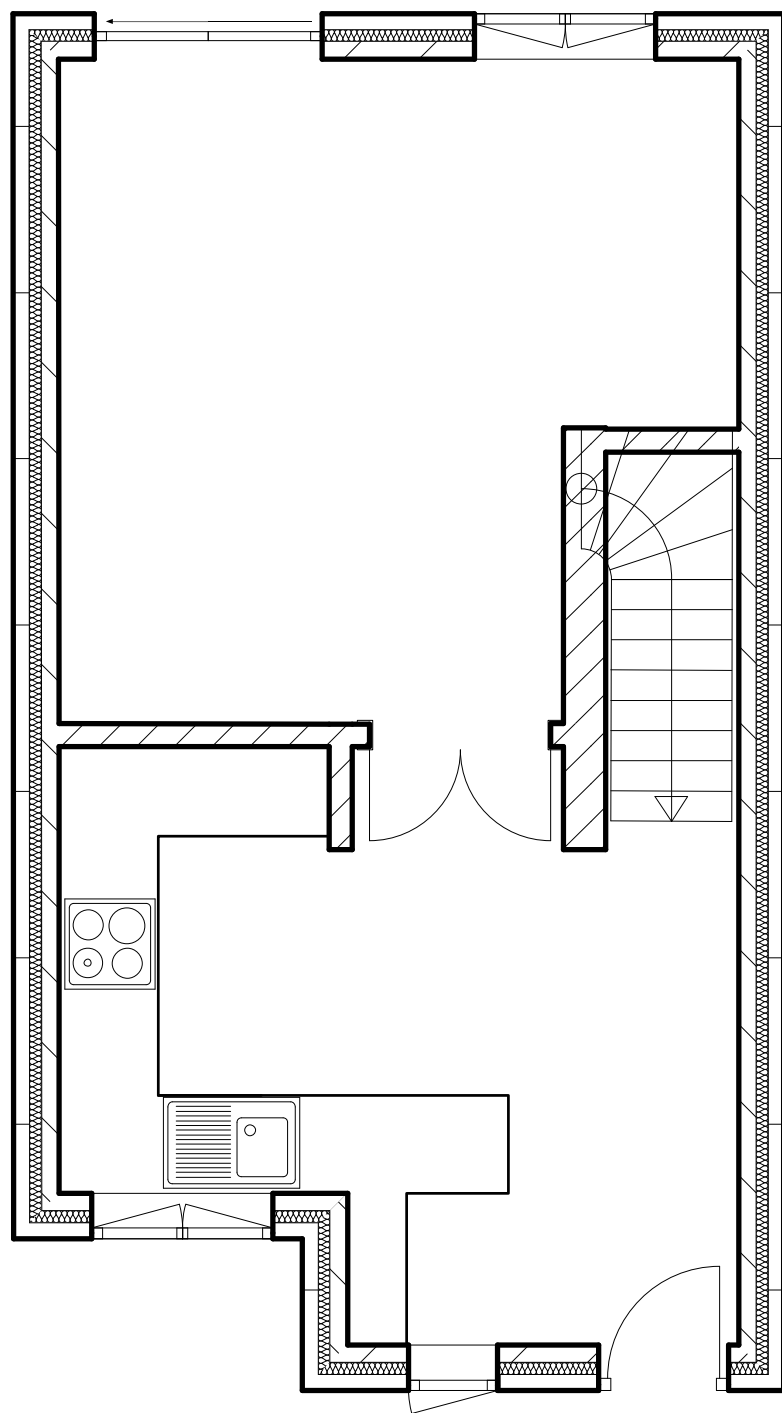

Existing Ground Floor Layout

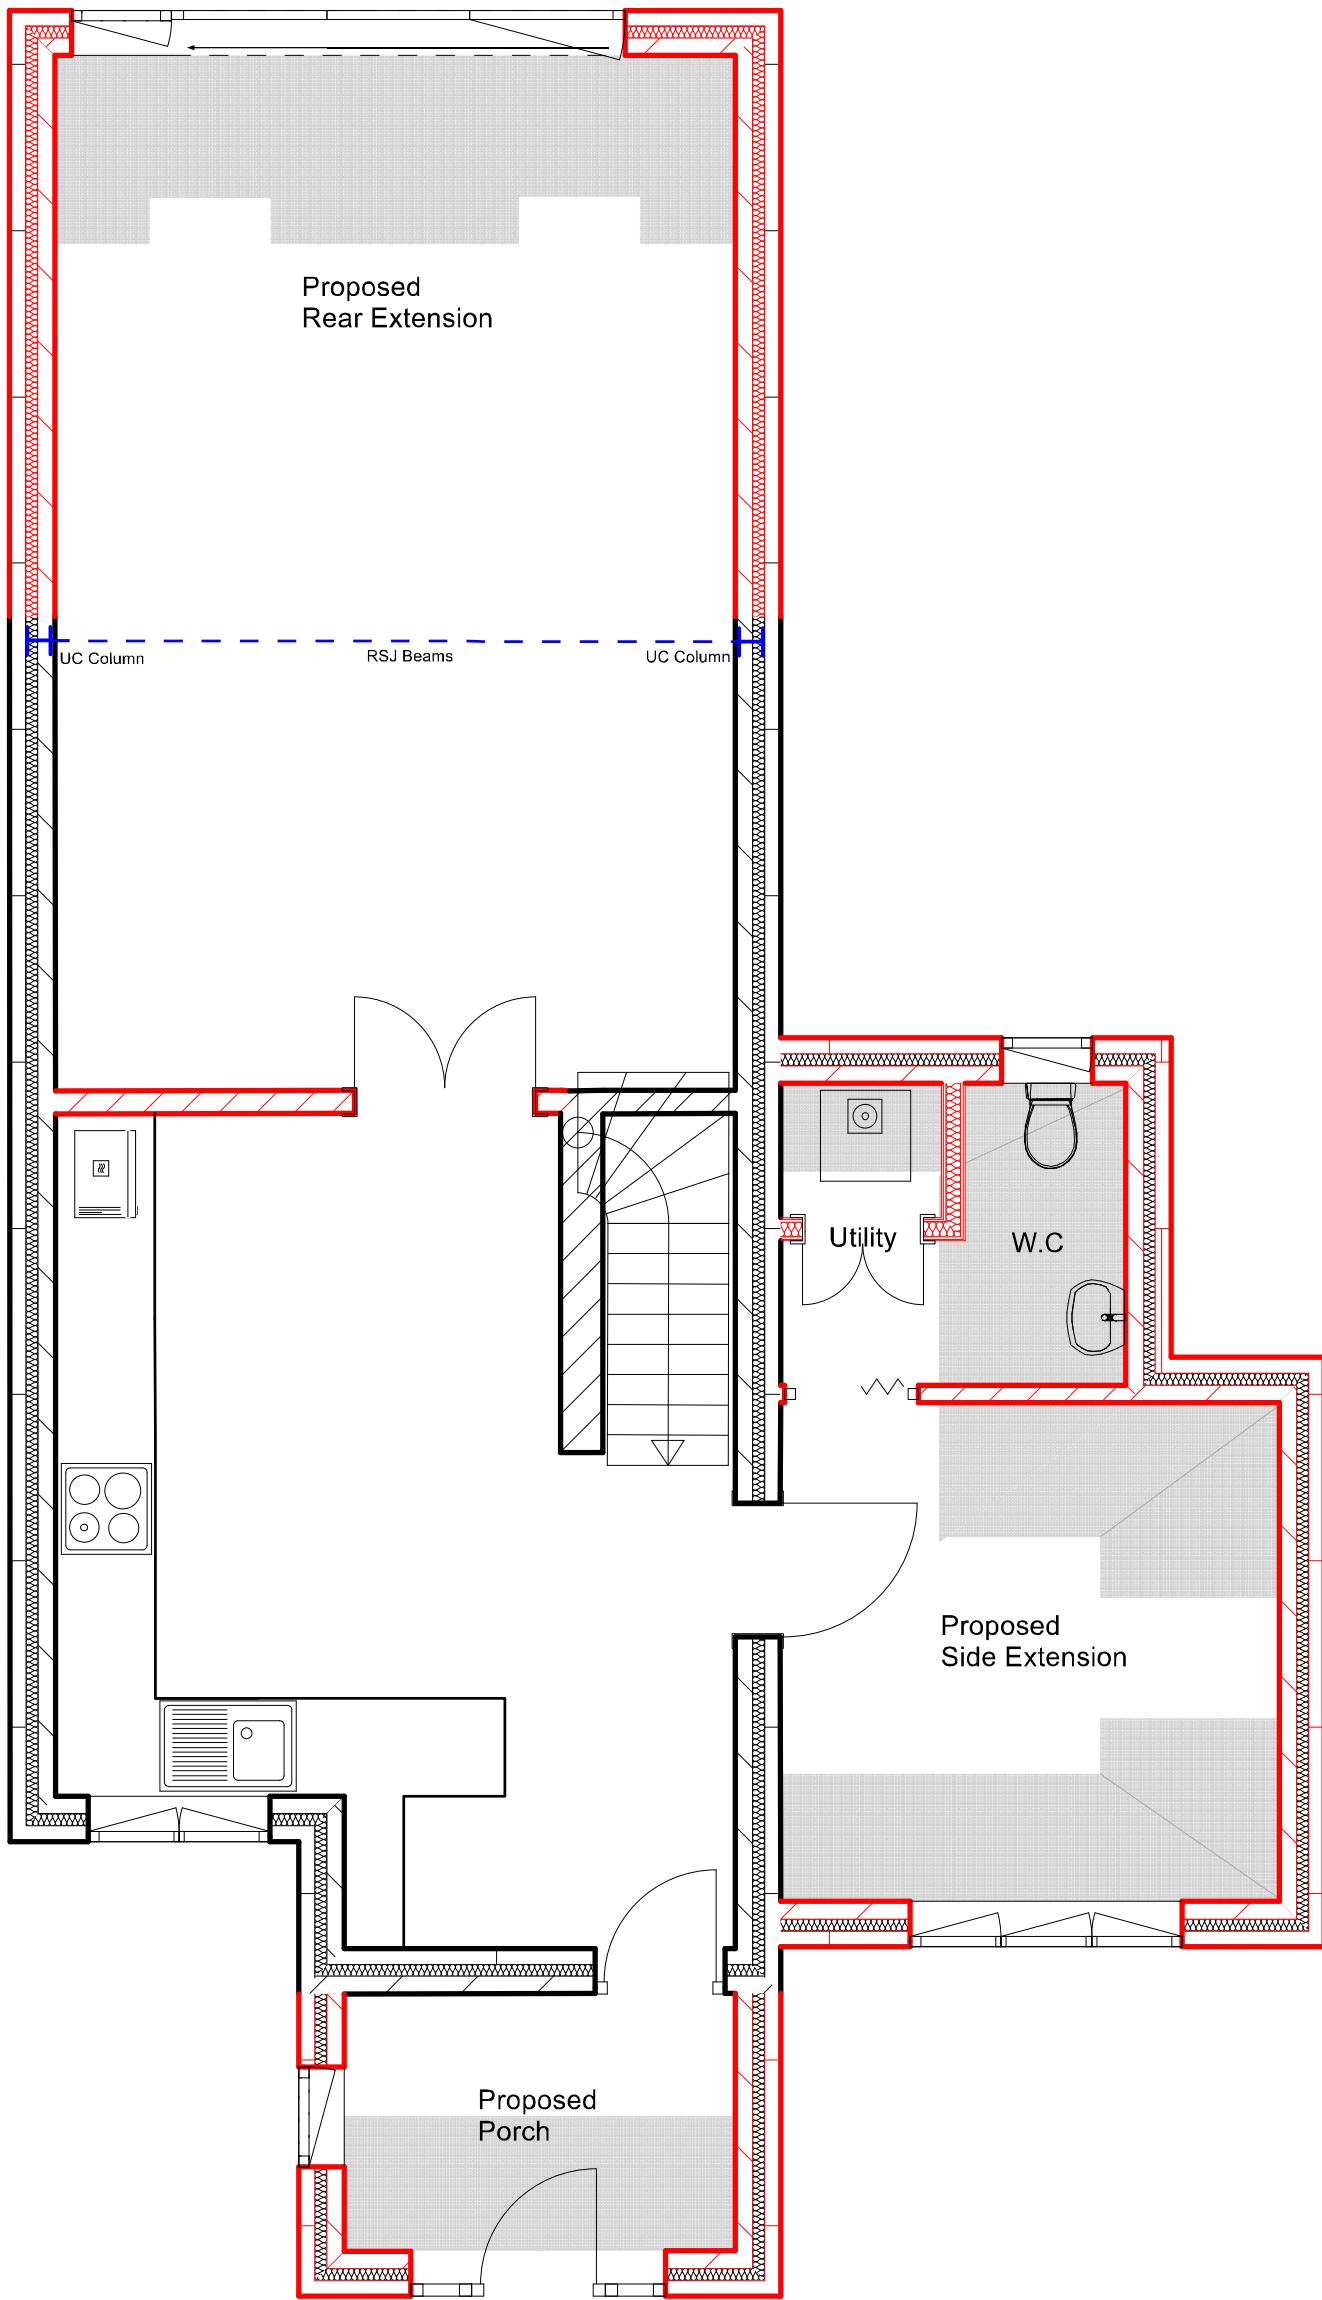

Proposed Ground Floor Layout

Drawing title: Proposed Porch, Side and Rear Extension - Plan Layout		
Client: Mr&Mrs Sandeep Kumar 19 Meshaw Close, Manchester M23 0GT	Drawing no: 2023-MEC-013 Rev B	Scale: 1:50
	Date created: 26/06/2023	
General notes: 1. This drawing is intended for the use in planning ONLY at this stage. 2. Do not Scale this drawing. 3. All dimensions provided are in meters Unless Noted Otherwise.	 SR ENGINEERING SERVICES LIMITED srengandservices@gmail.com Contact: 07809566032	