
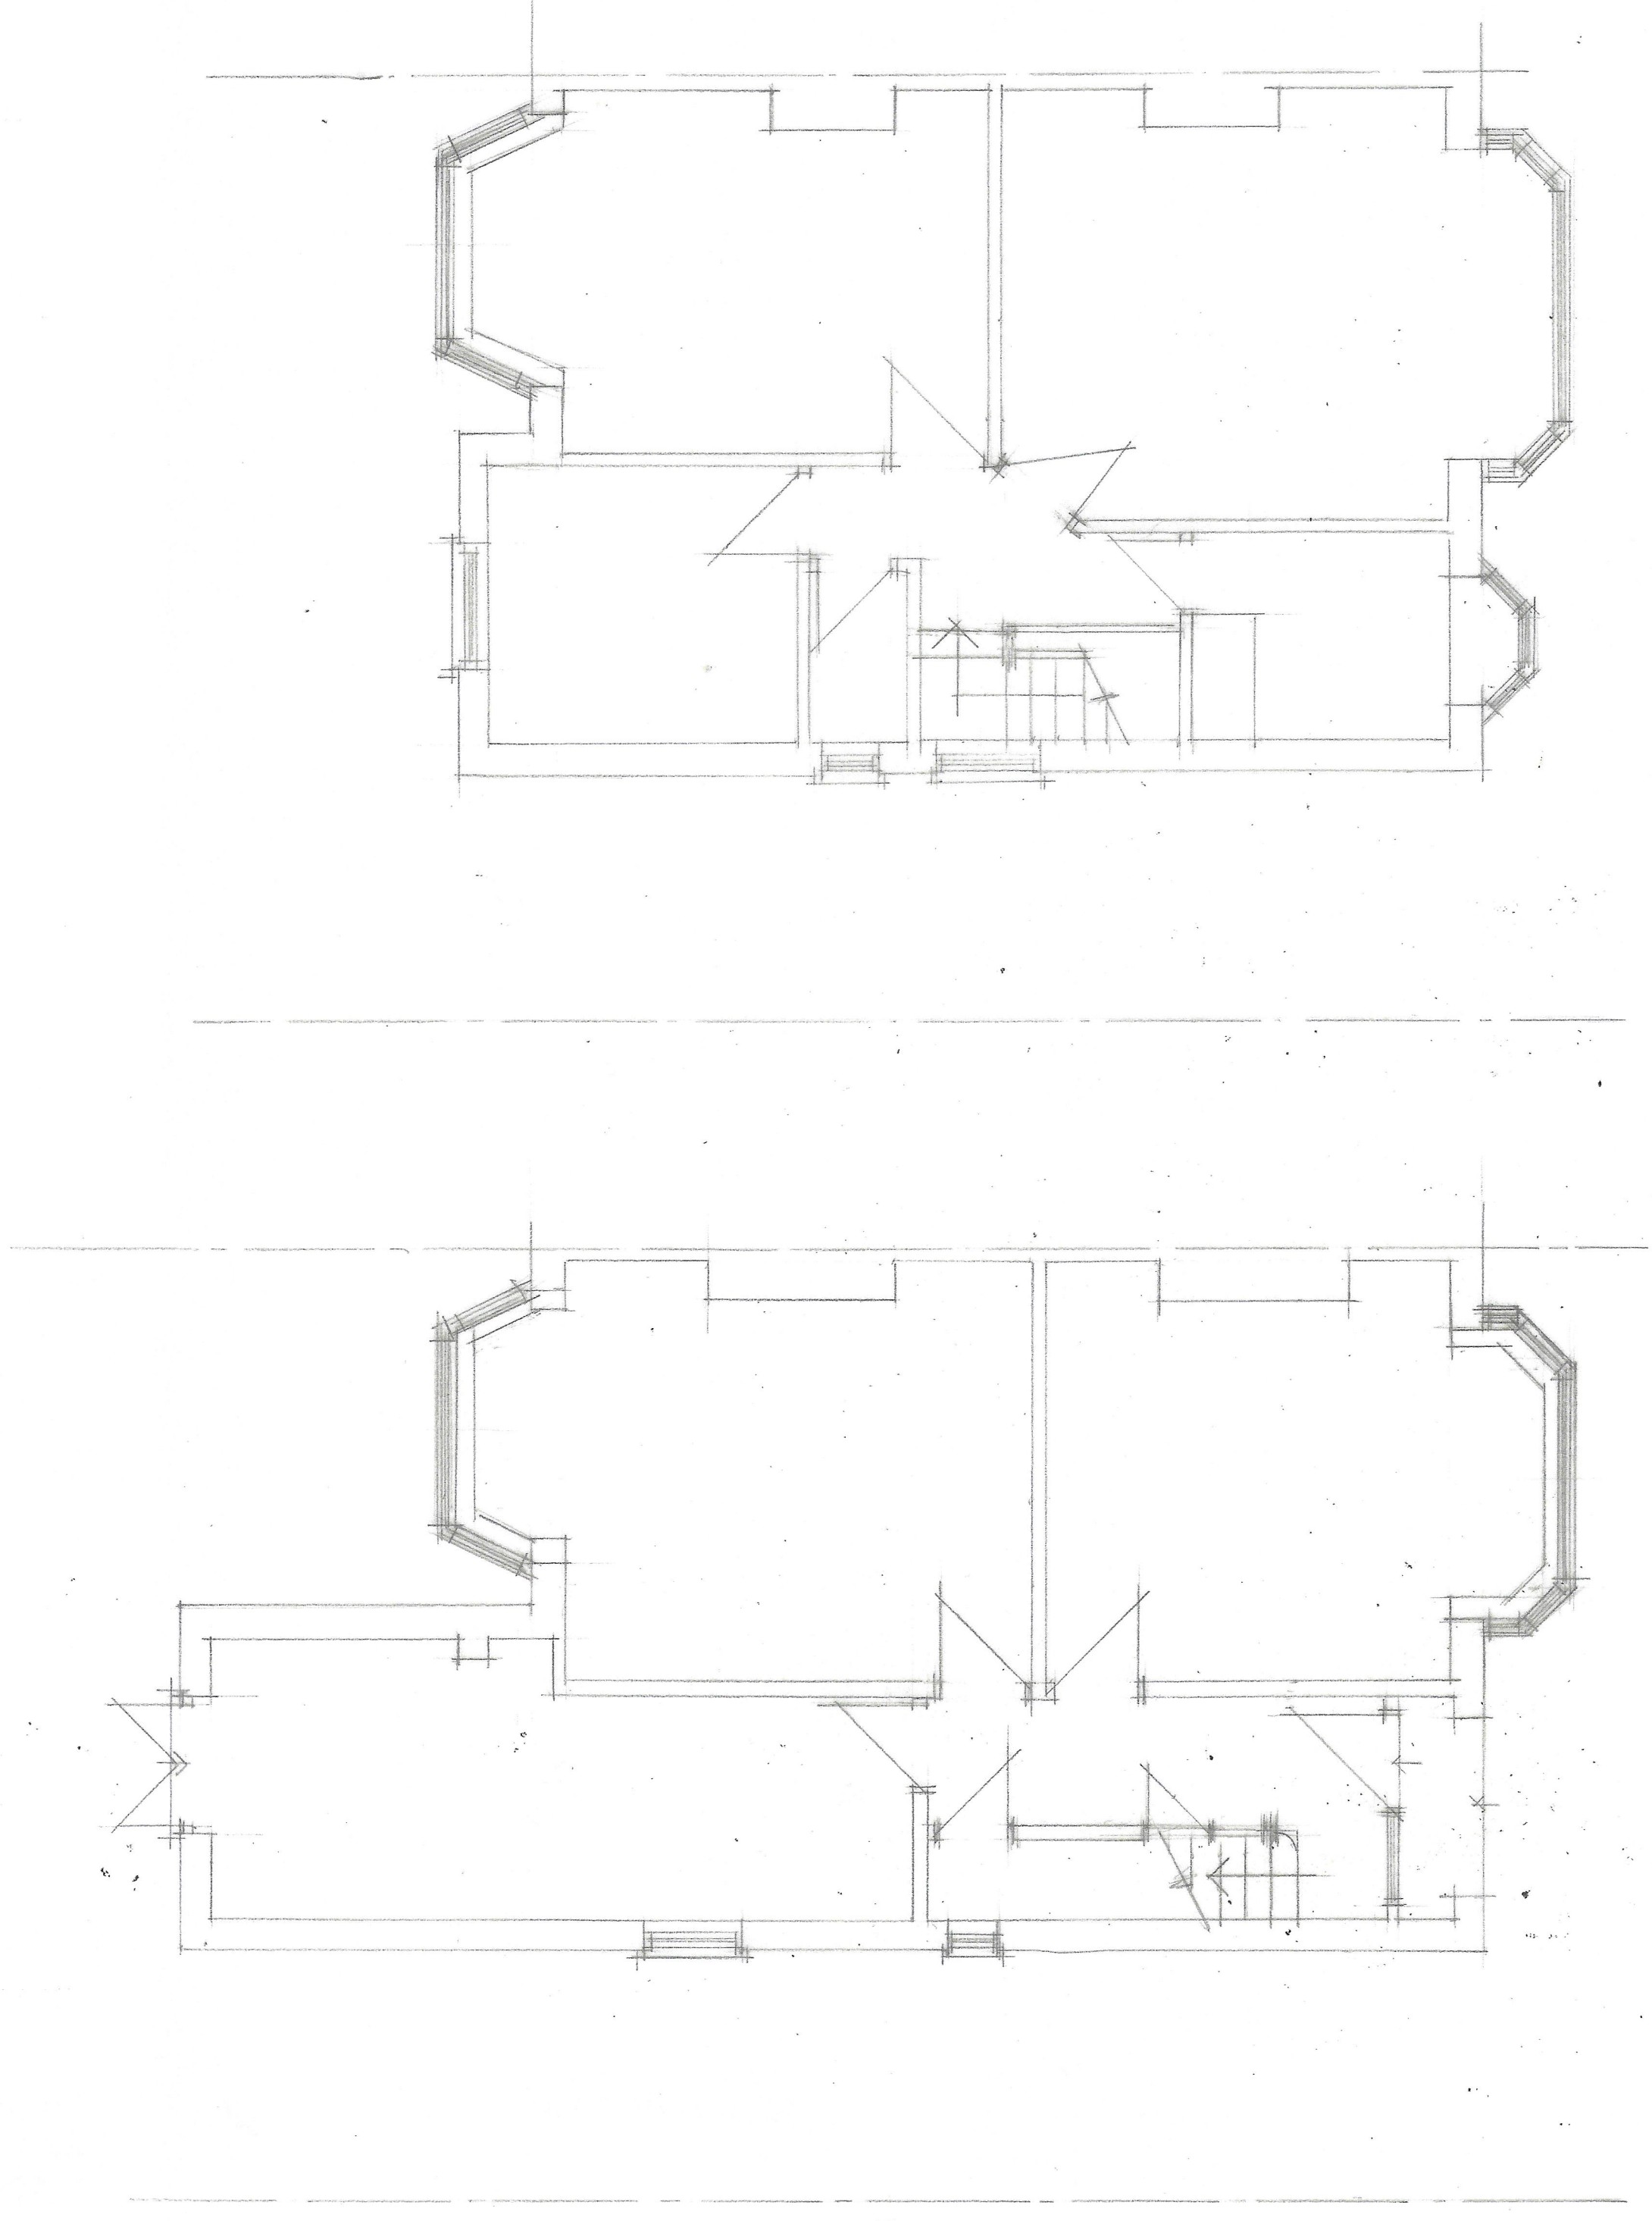


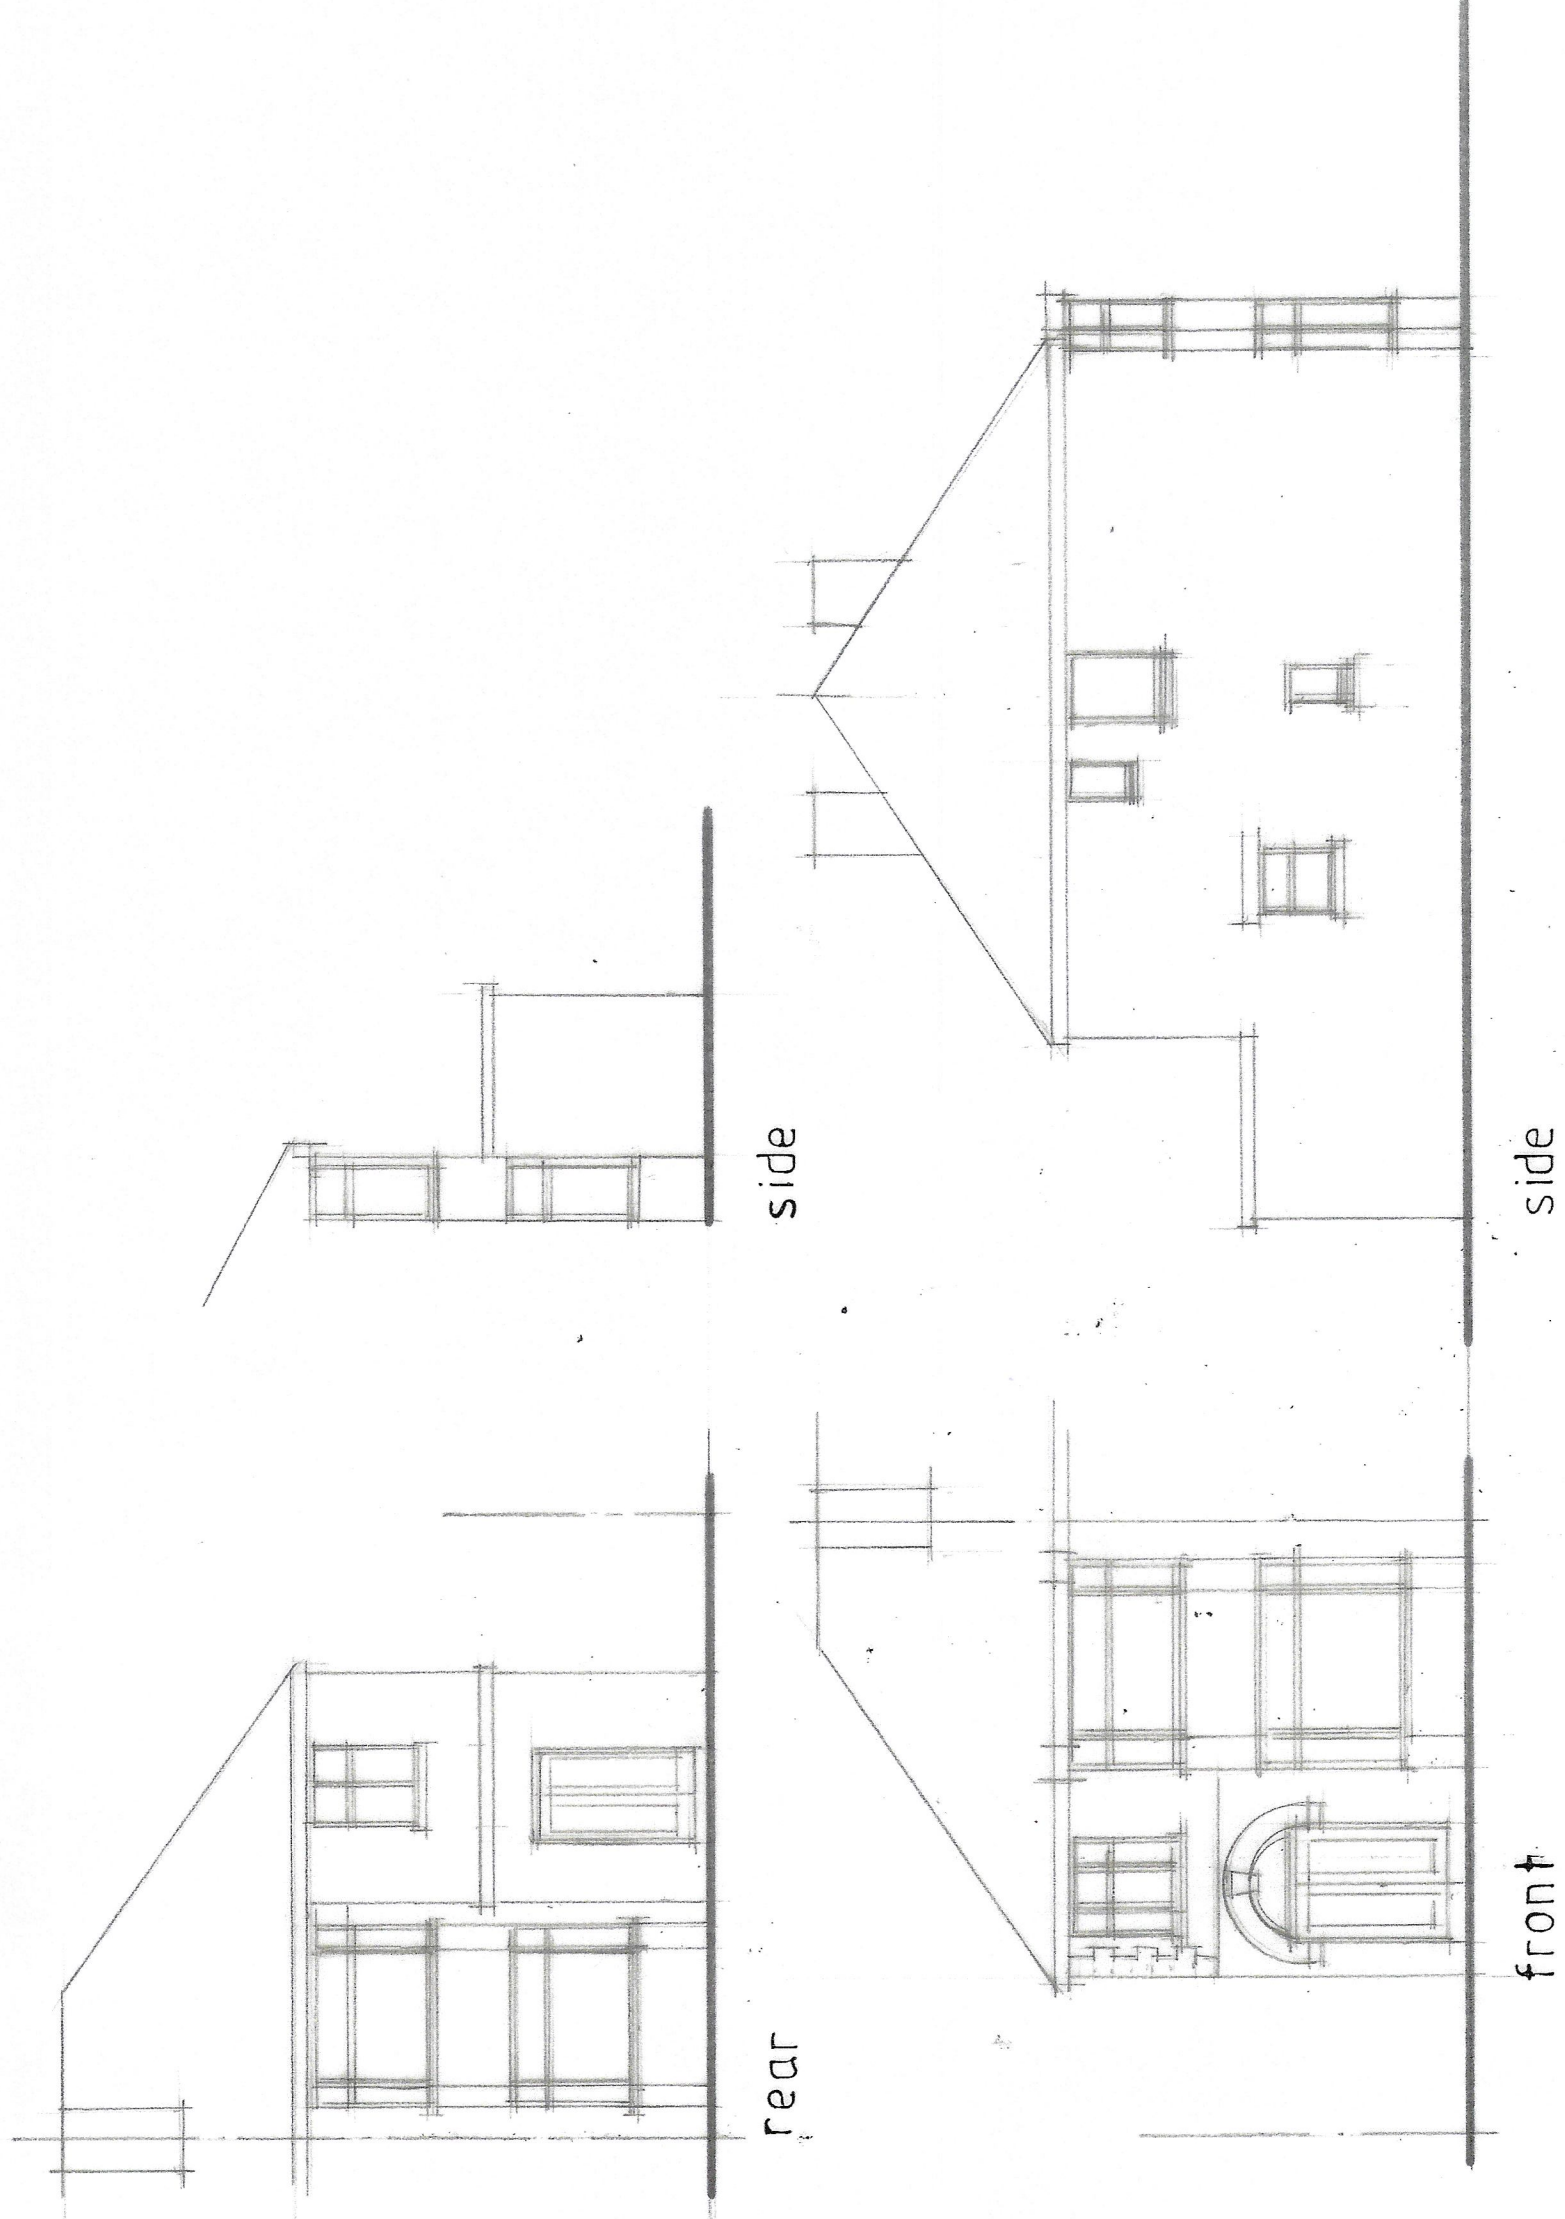

CLIENT MR K HANIF 402 MAULDETH ROAD WEST MANCHESTER M21 9RA	JOB TITLE PROPOSED GROUND FLOOR & FIRST FLOOR REAR EXTENSIONS	DRG. TITLE PLANS AND ELEVATIONS AS EXISTING	HOLBOROW + ORMESHER <i>Limited</i> architectural & interior design 15 OVERTON CLOSE MIDDLEWICH CHESHIRE CW10 0PZ phone: 07770 834939	ISSUE REVISION DATE DRAWN CHECKED APPROVED SCALE 1:50 & 1:100 at A1	ORIGINAL 1 2 3 4 5 6 7	DRAWING NUMBER 2295 / 23 / 01
--	---	---	--	--	---	-------------------------------------