

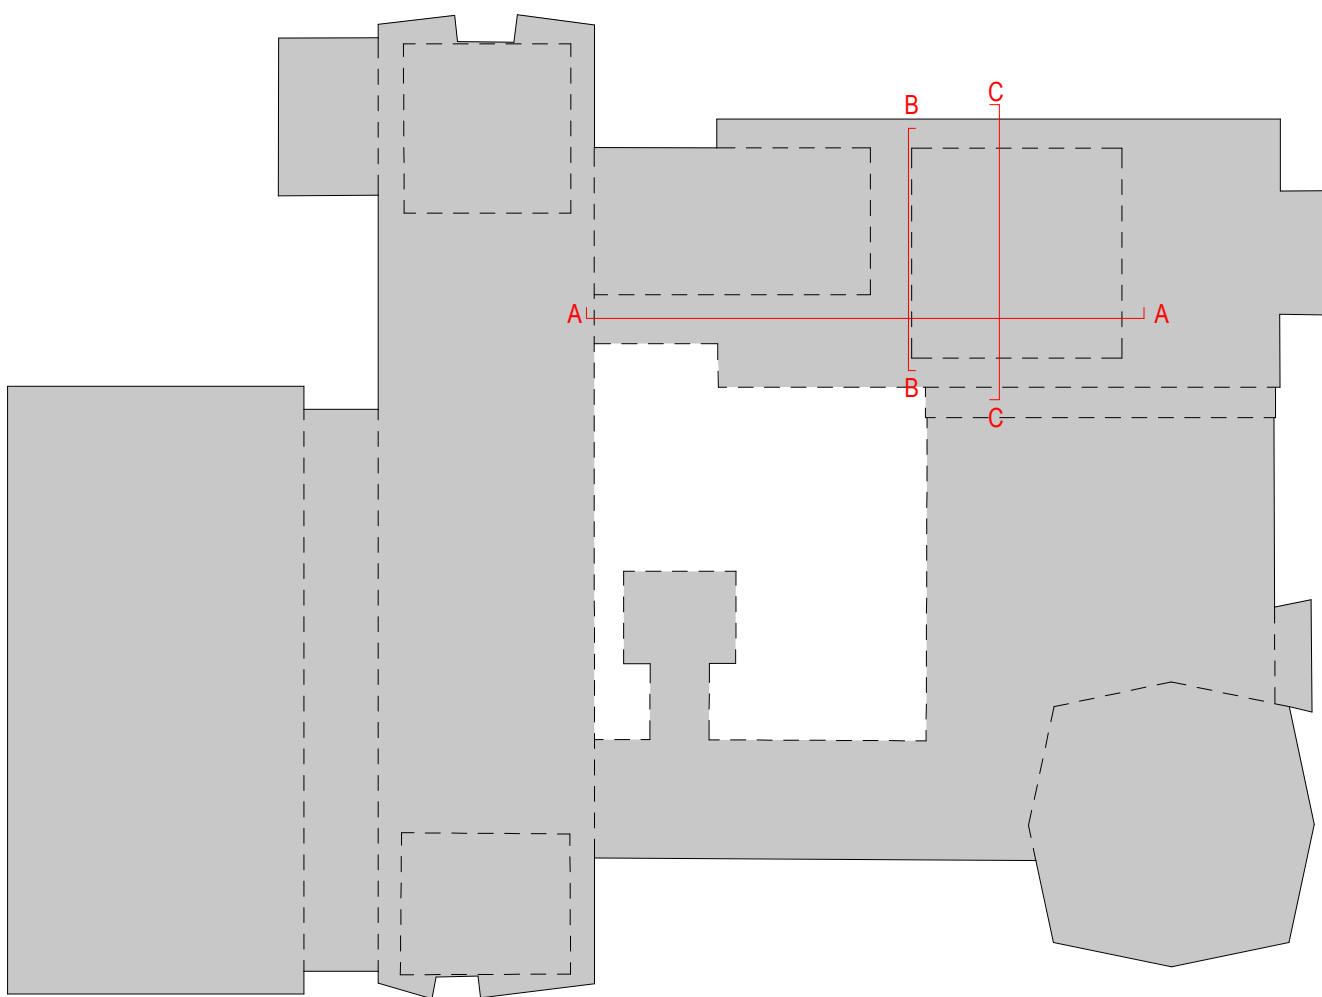
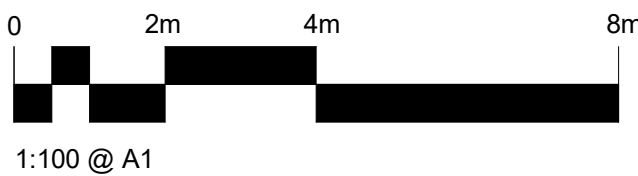


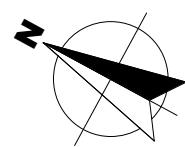


Key Plan

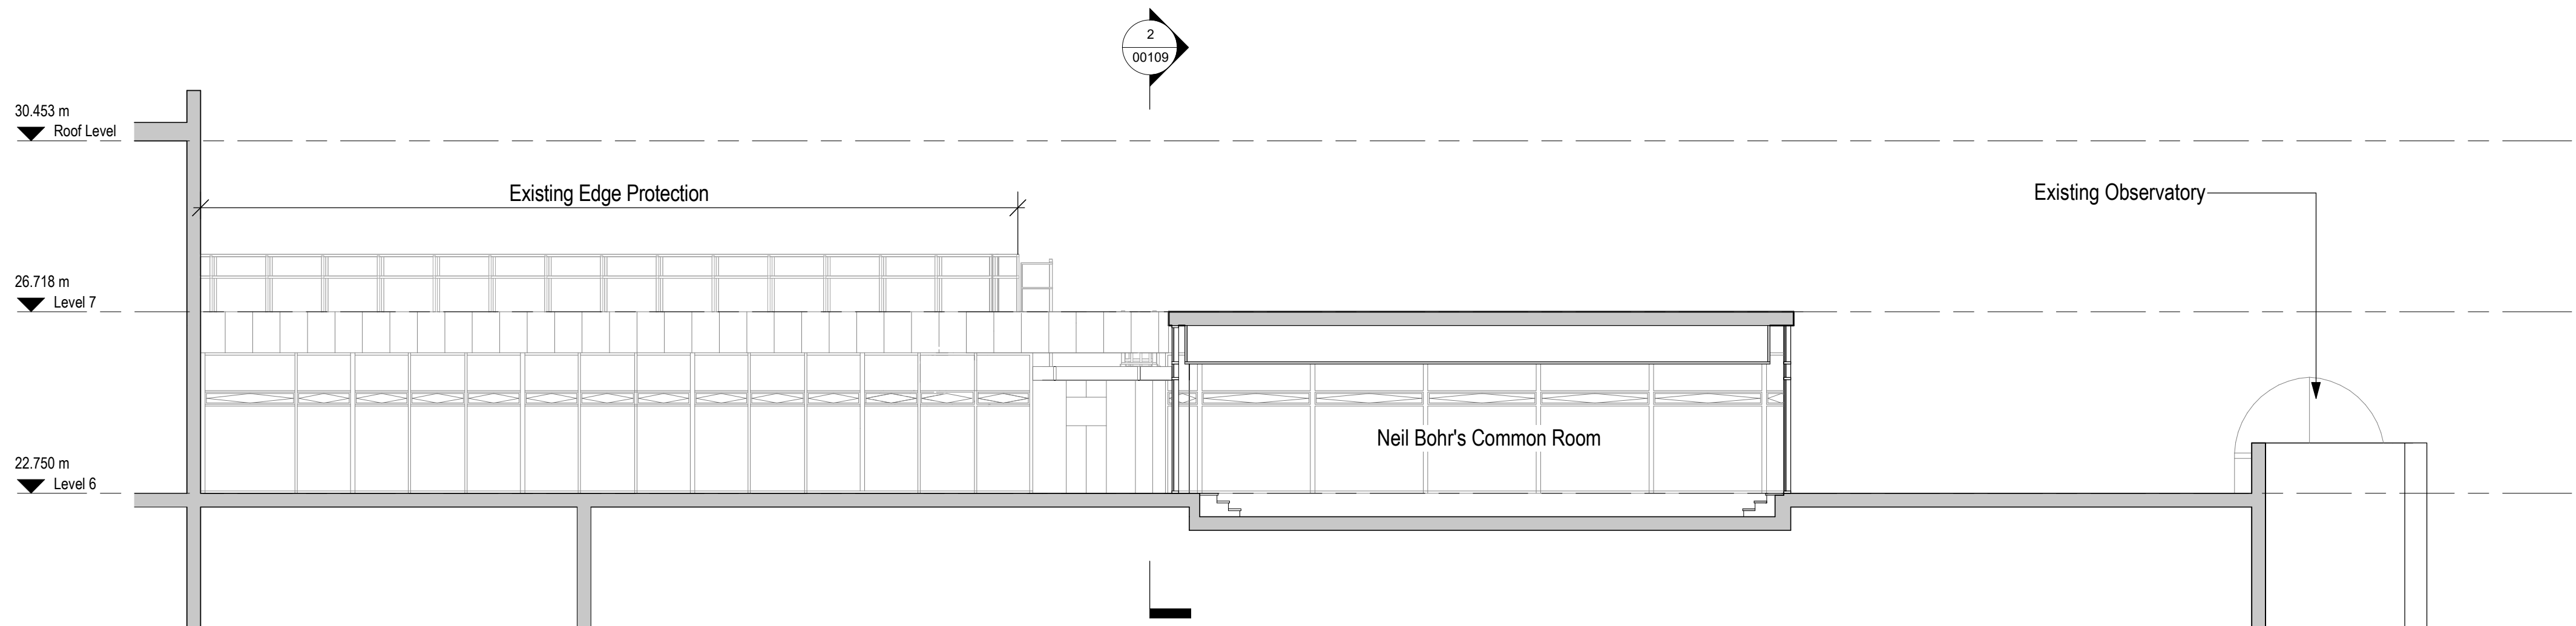

1 Existing Section AA


1 : 100 @ A1

Section through proposed staircase and common room roof area.

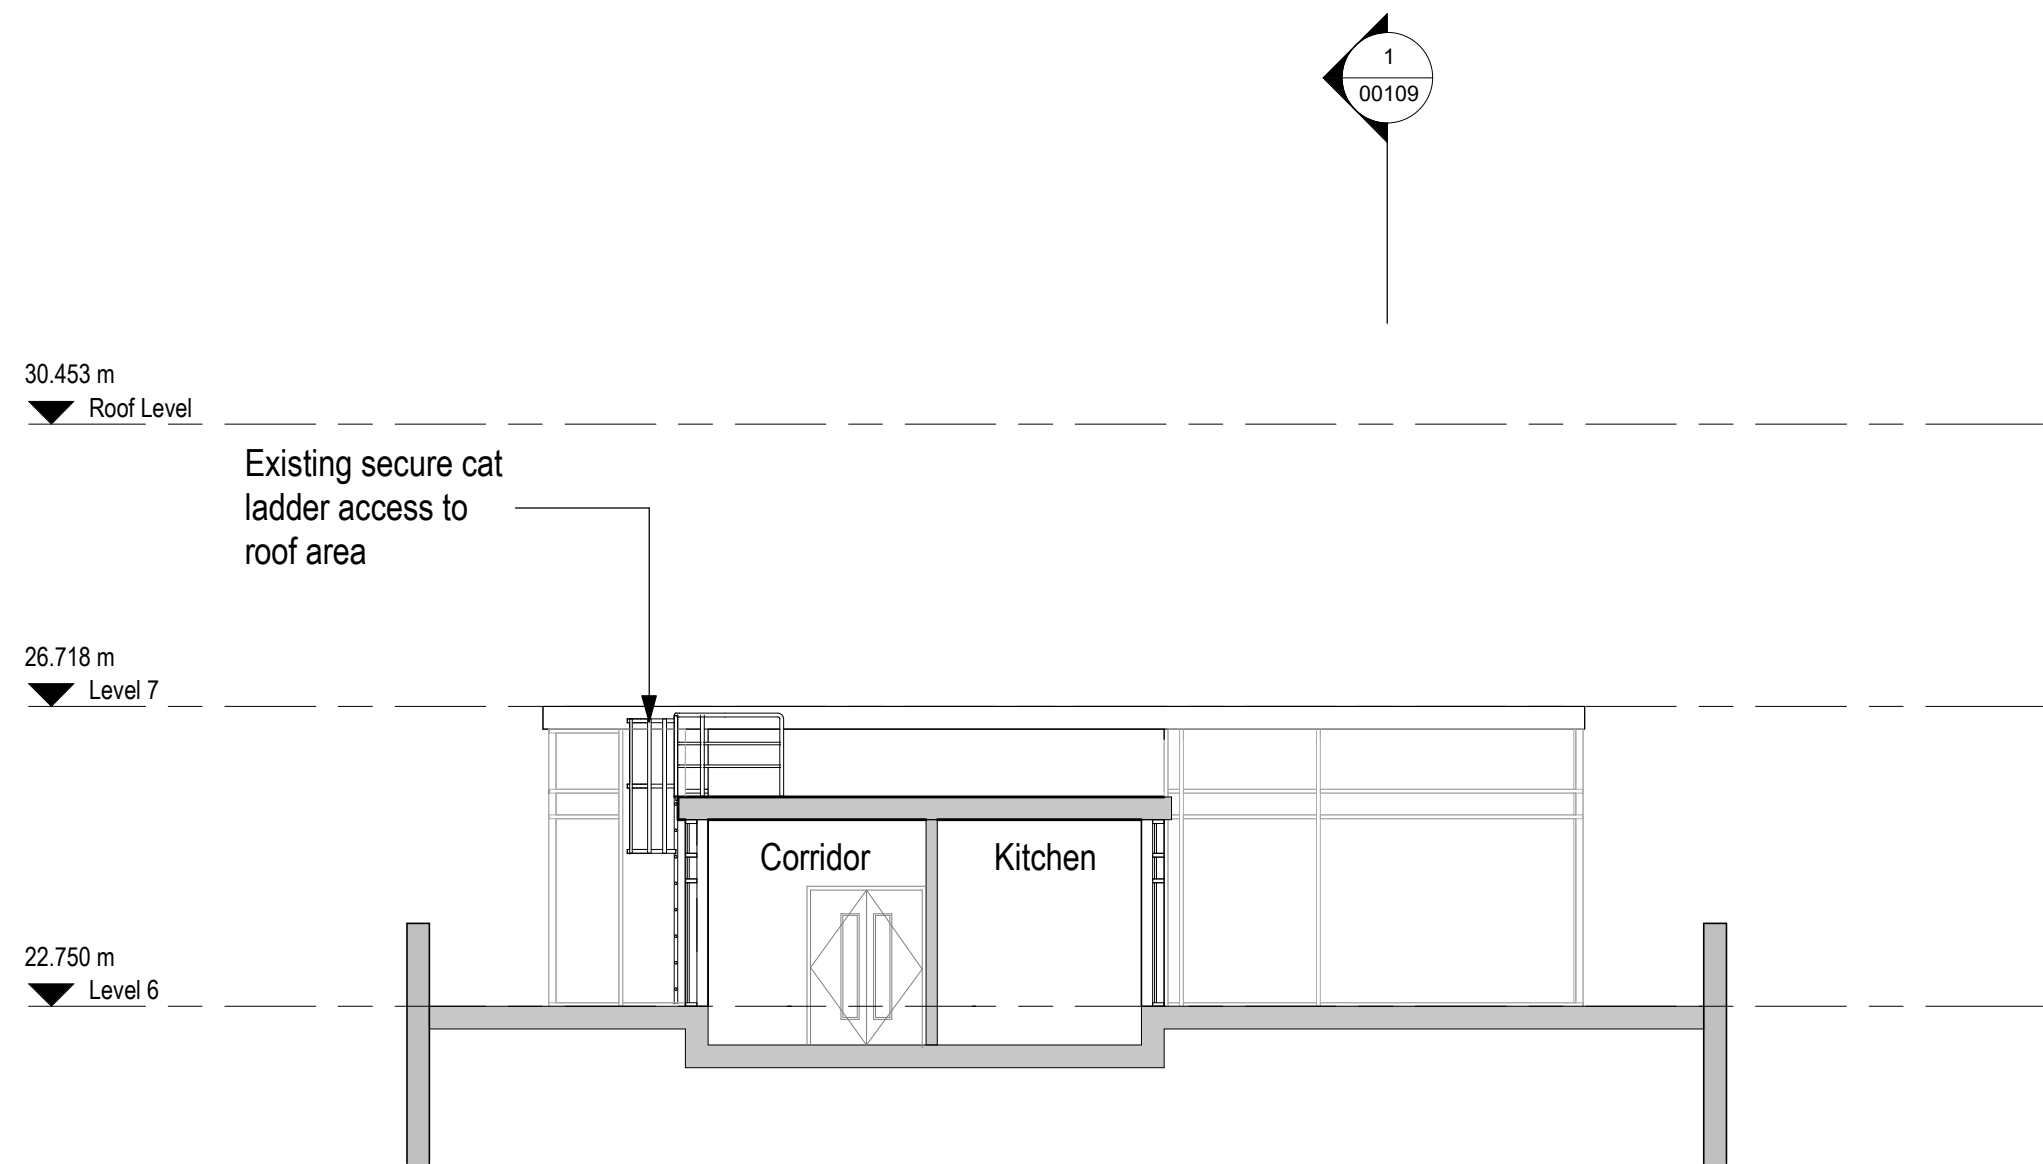

2 Existing Section BB

1 : 100 @ A1

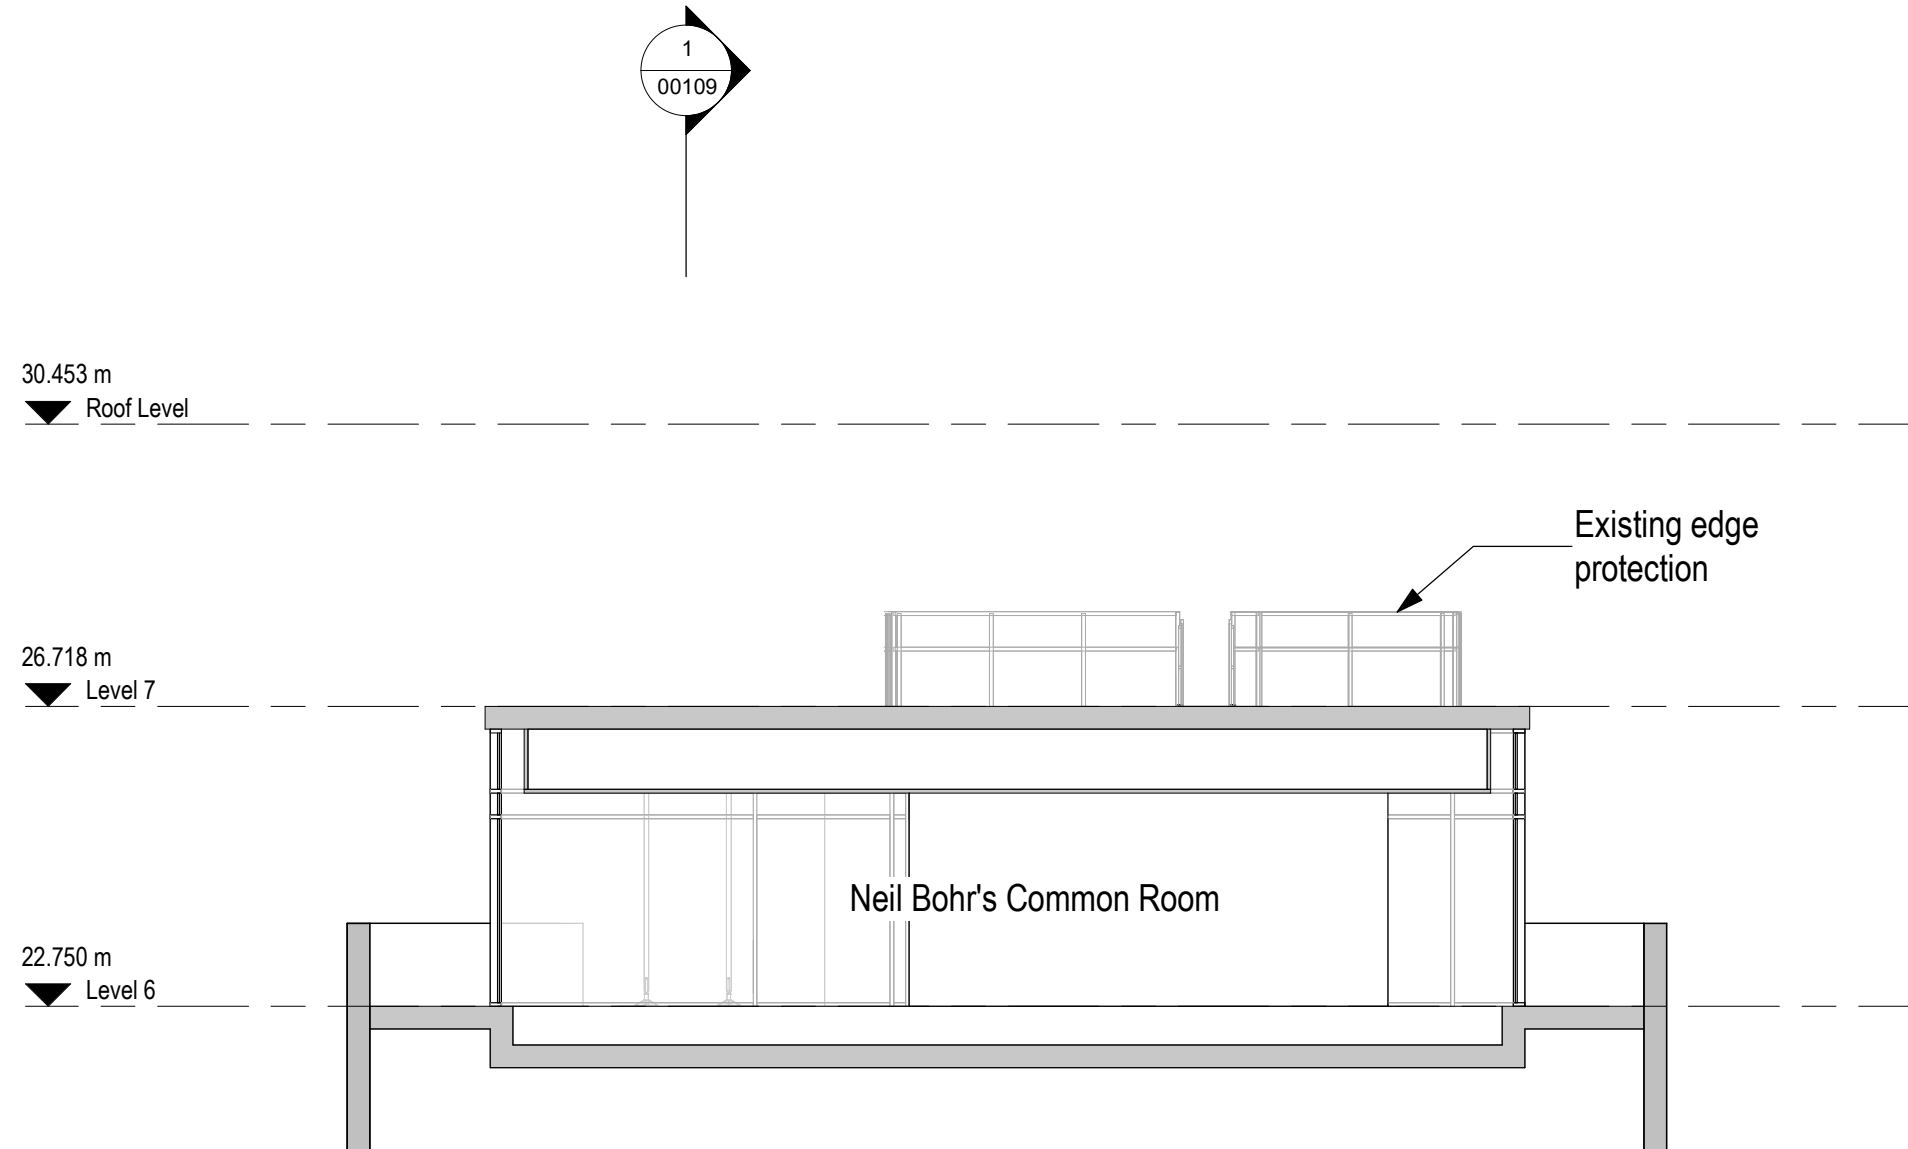

3 Existing Section CC

1 : 100 @ A1

P1	Issued for Planning	07.07.2023	SA	GW
PLANNING				
Revision	Description	Date	Drawn	Checked

Halliday Meecham Architects Limited

111 Piccadilly Manchester M1 2HY
+44 (0)161 661 5566

4 Devonshire Street London W1W 5DT
+44 (0)203 440 5175

hma@hallidaymeecham.com
www.hallidaymeecham.com



Client:	University of Manchester			
Project:	Schuster Weather Station			
Phase/ Location:	Schuster Building, Brunswick Street, Manchester, M13 9PL			
Drawing:	Existing Sections			

Scale @ A1	Scale @ A3	Date:	Drawn:	Checked:	Job No.	Drawing No.	
1:100	1:200	07.07.2023	SA	GW	5654	00109	

Drawing Ref.	5654-HMA-SB-ZZ-DR-A-00109	Revision	P1
--------------	---------------------------	----------	----