



Please note:

The contents of this drawing are based on (survey/ existing) information taken on site. Halliday Meecham Architects can accept no responsibility for the accuracy of this information and/or works based upon it. The contractor must check the accuracy of these drawings prior to installation on site and notify Halliday Meecham Architects of any discrepancies.

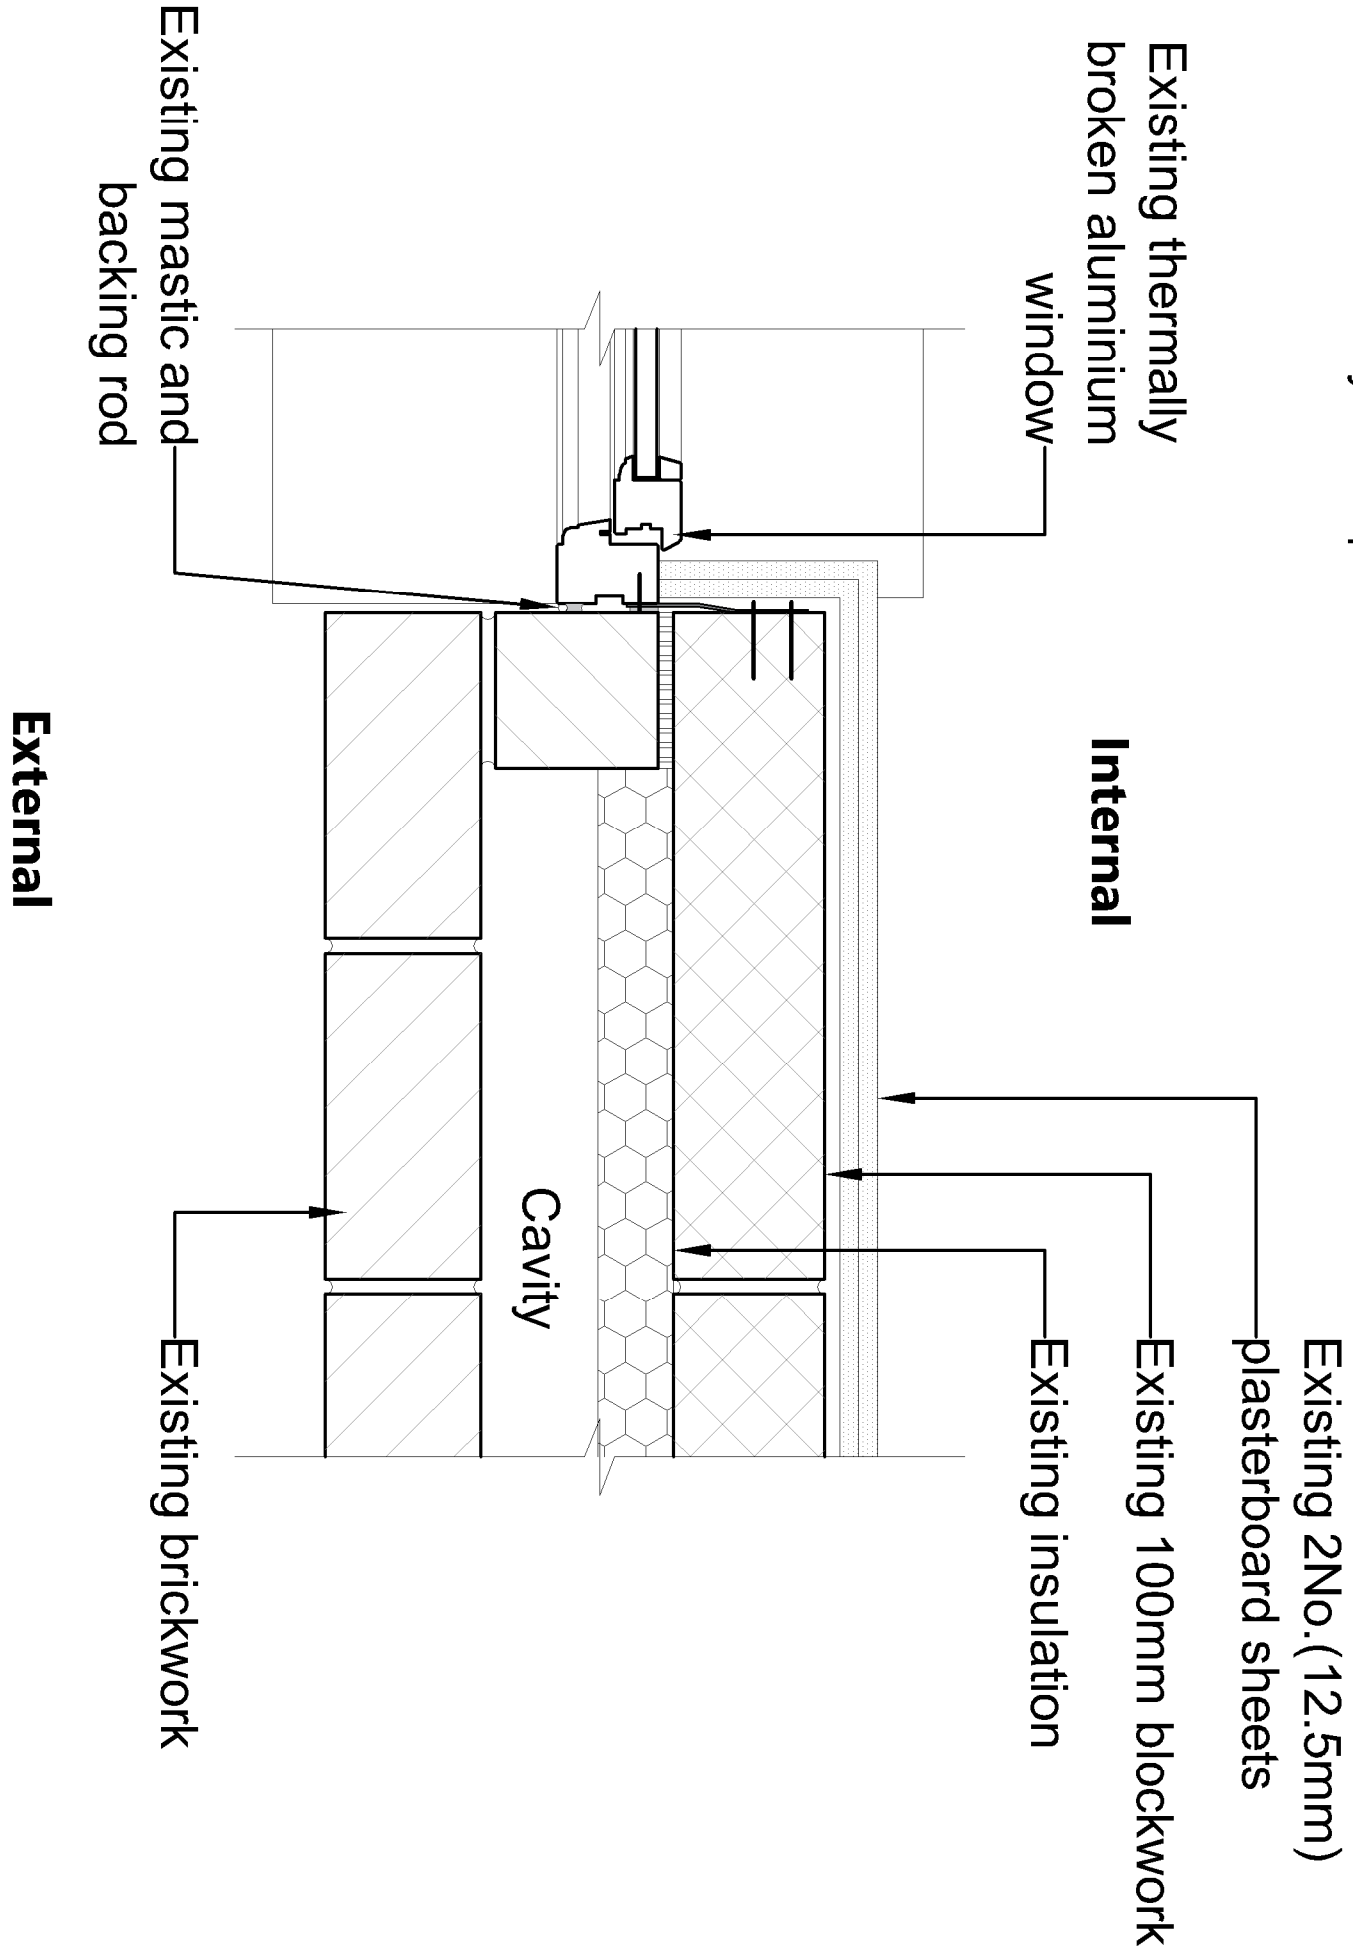


Existing wall Treatment - Brickwork at Reveal

1 : 5 @ A3

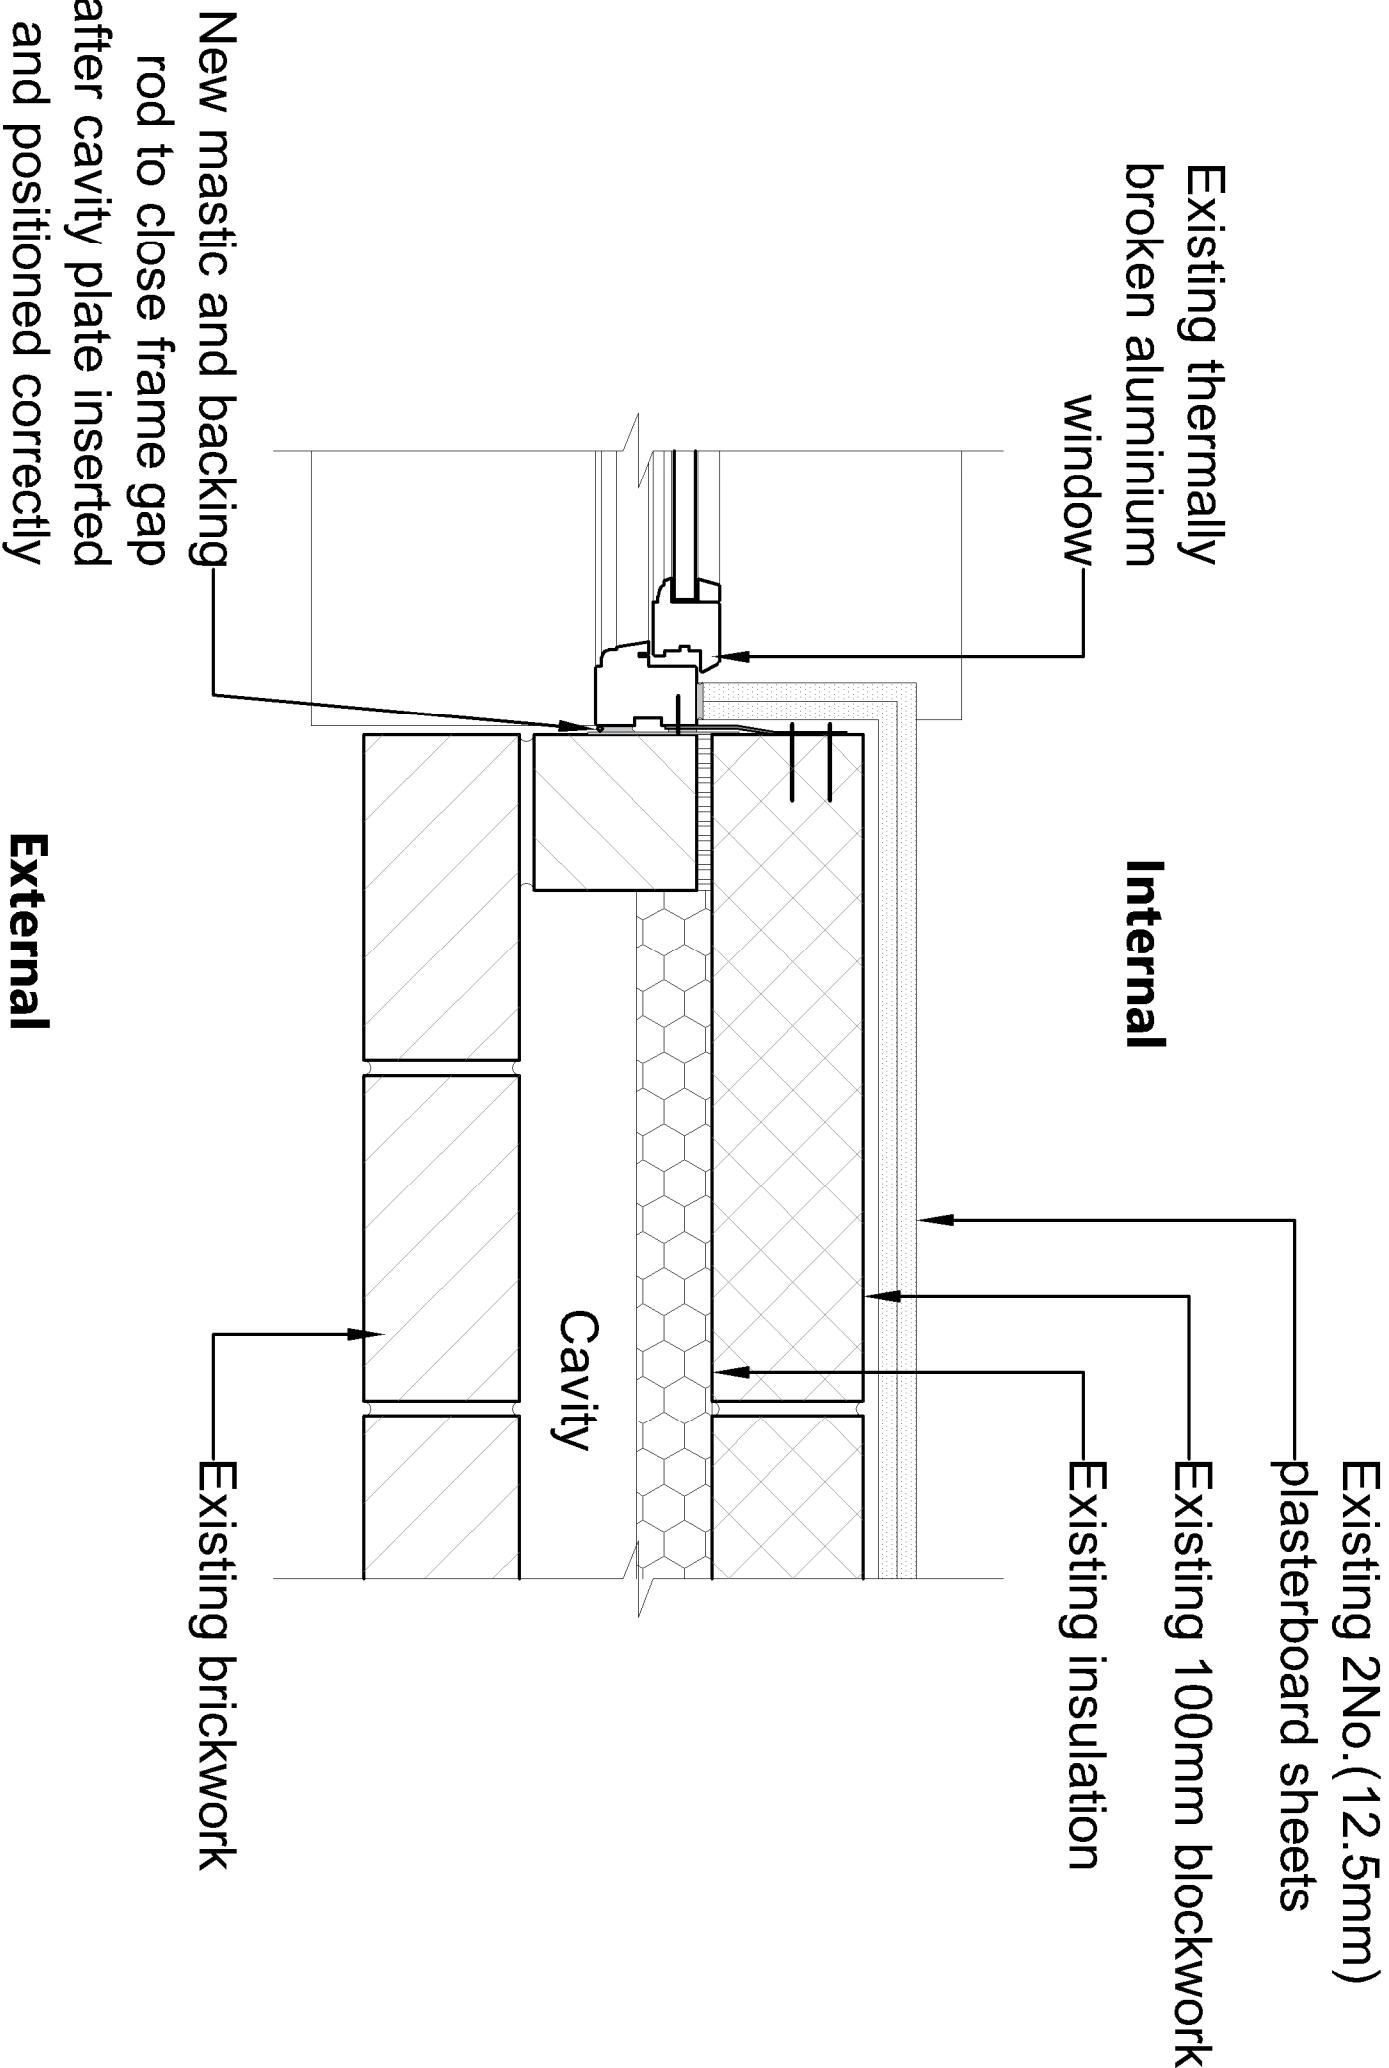


Proposed Wall Treatment - Brickwork at Reveal

1 : 5 @ A3

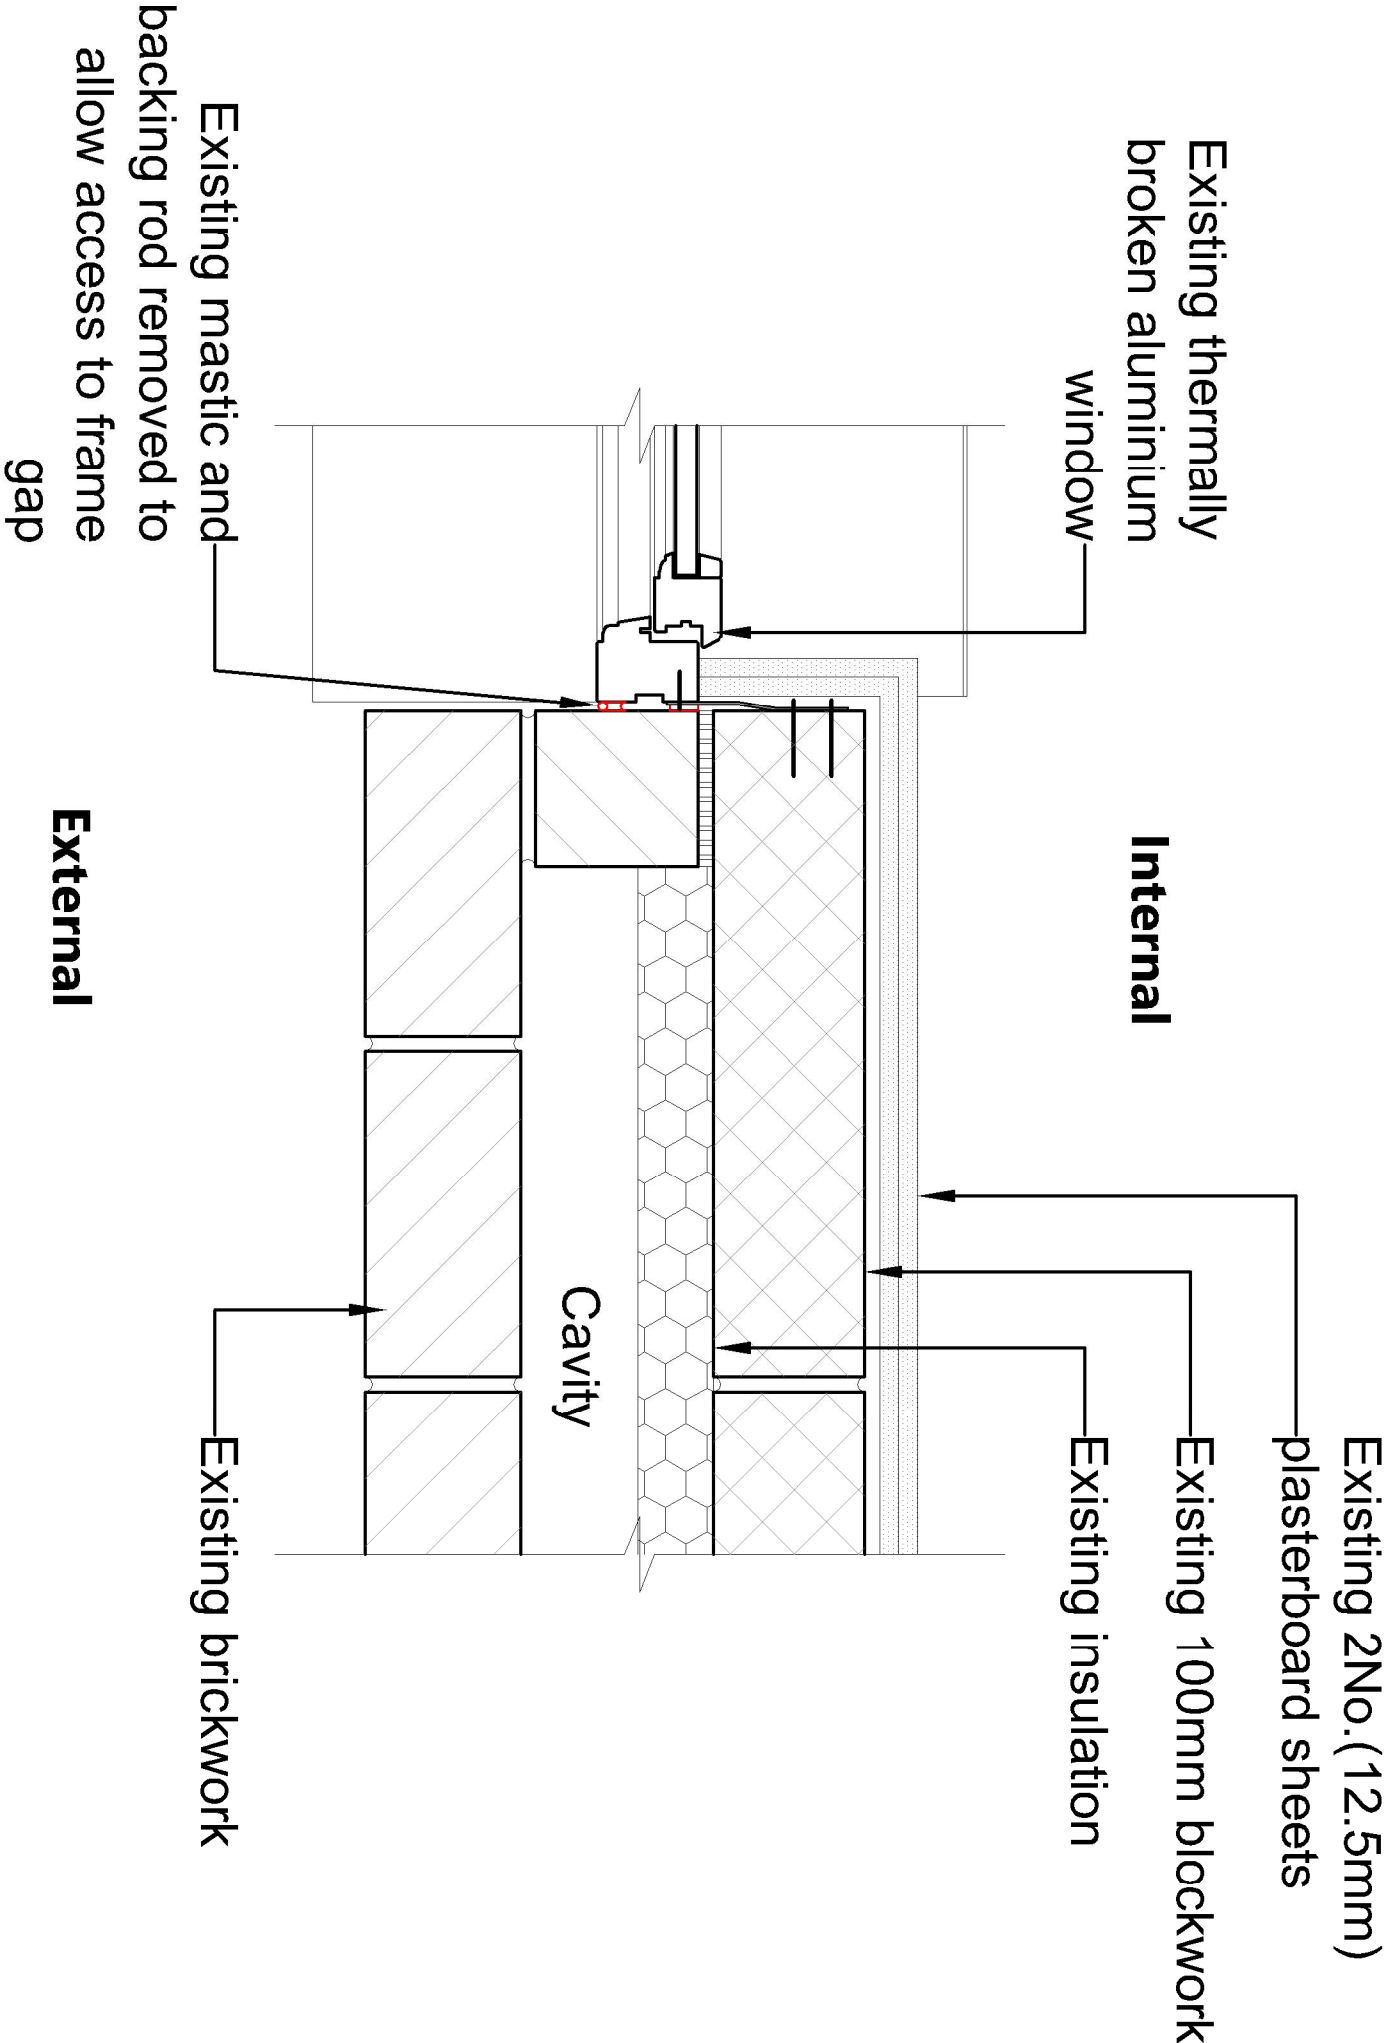

Strip out Treatment - Brickwork at Reveal

1 : 5 @ A3

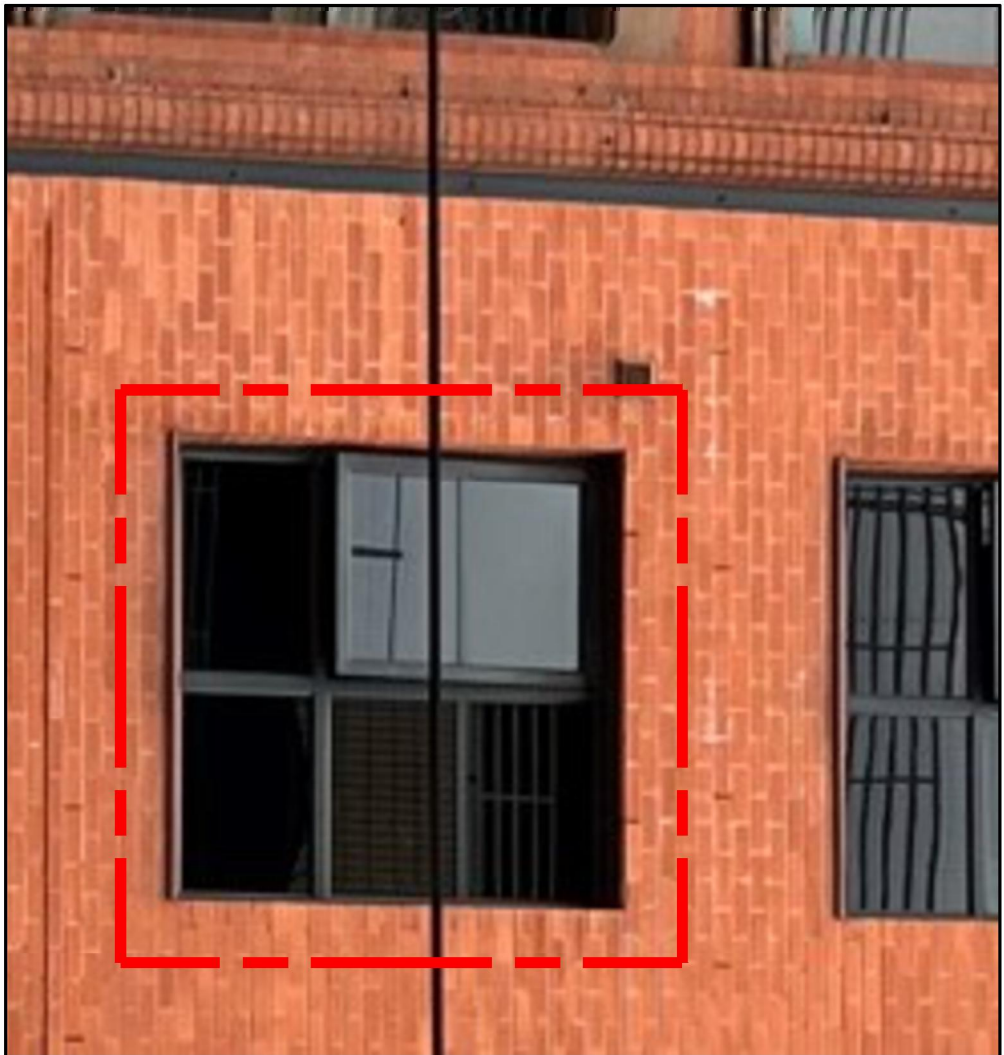


Existing penthouse window

© Copyright: All rights reserved. This drawing must not be reproduced without permission. Do not scale from this drawing. All dimensions are in millimetres unless otherwise stated. Any discrepancies should be reported to the Architect.

P1	First Issue, For Comment/Approval.	26.04.23	-	-	-
Revision	Description	Date	Drawn	Checked	

Halliday Meecham Architects Limited
111 Piccadilly, Manchester M1 2HY
+44 (0)161 861 5566
4 Devonshire Street London W1W 5DT
+44 (0)203 440 5175
hma@hallidaymeecham.com
www.hallidaymeecham.com

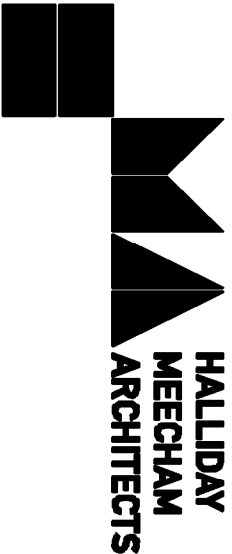

Client:	Wardens						
Project:	56 High Street Re-cladding Project						
Priseur Location:	56 High St, Manchester, M4 1ED						
Drawing:	External Wall Treatment - Brickwork at Reveal						
Scale @ A1	Scale @ A3	Date:	Drawn:	Checked:	Job No.	Drawing No.	Revision
1:5	1:10	26.04.23	CB	TF	5540	21102	P1
Drawing ref.:	5540-HMA-HS-ZZ-DR-A-21102						