



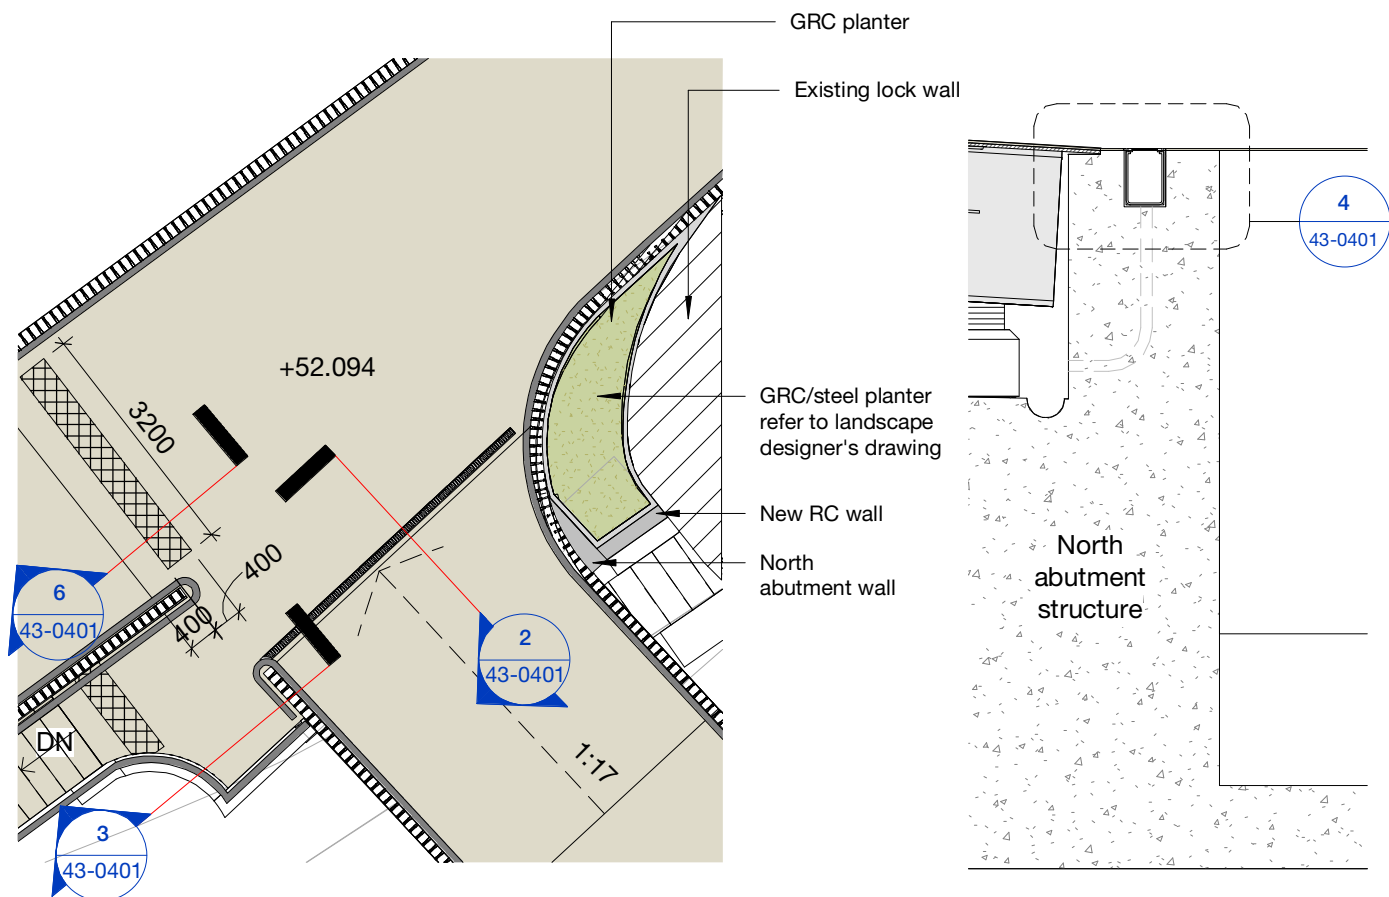


1 Bridge Details A
1 : 100

2 Junction A
1 : 20

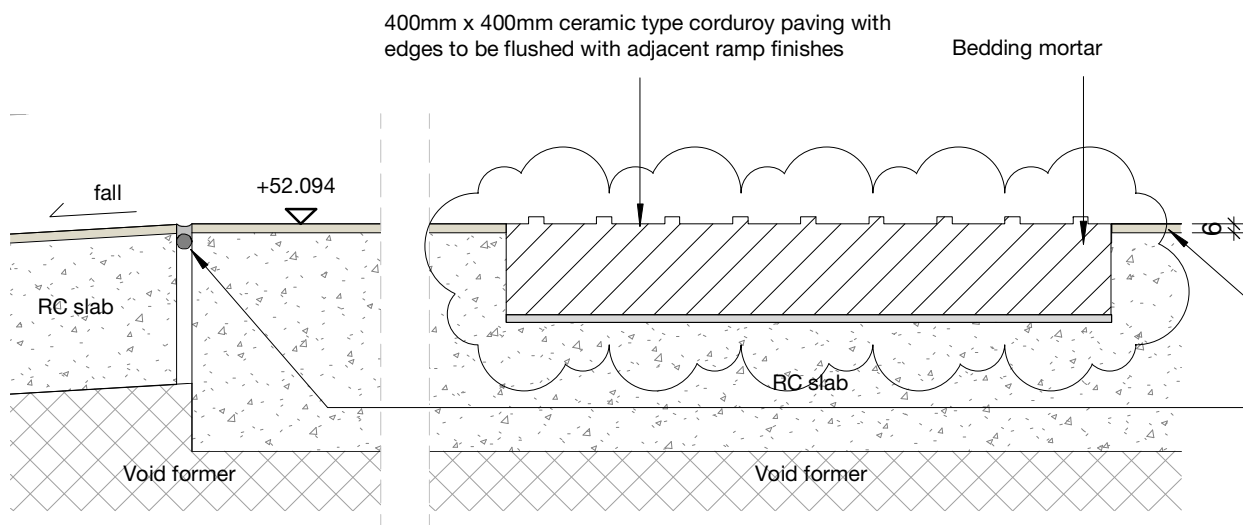


6 Junction C
1 : 5

3 Junction B
1 : 20

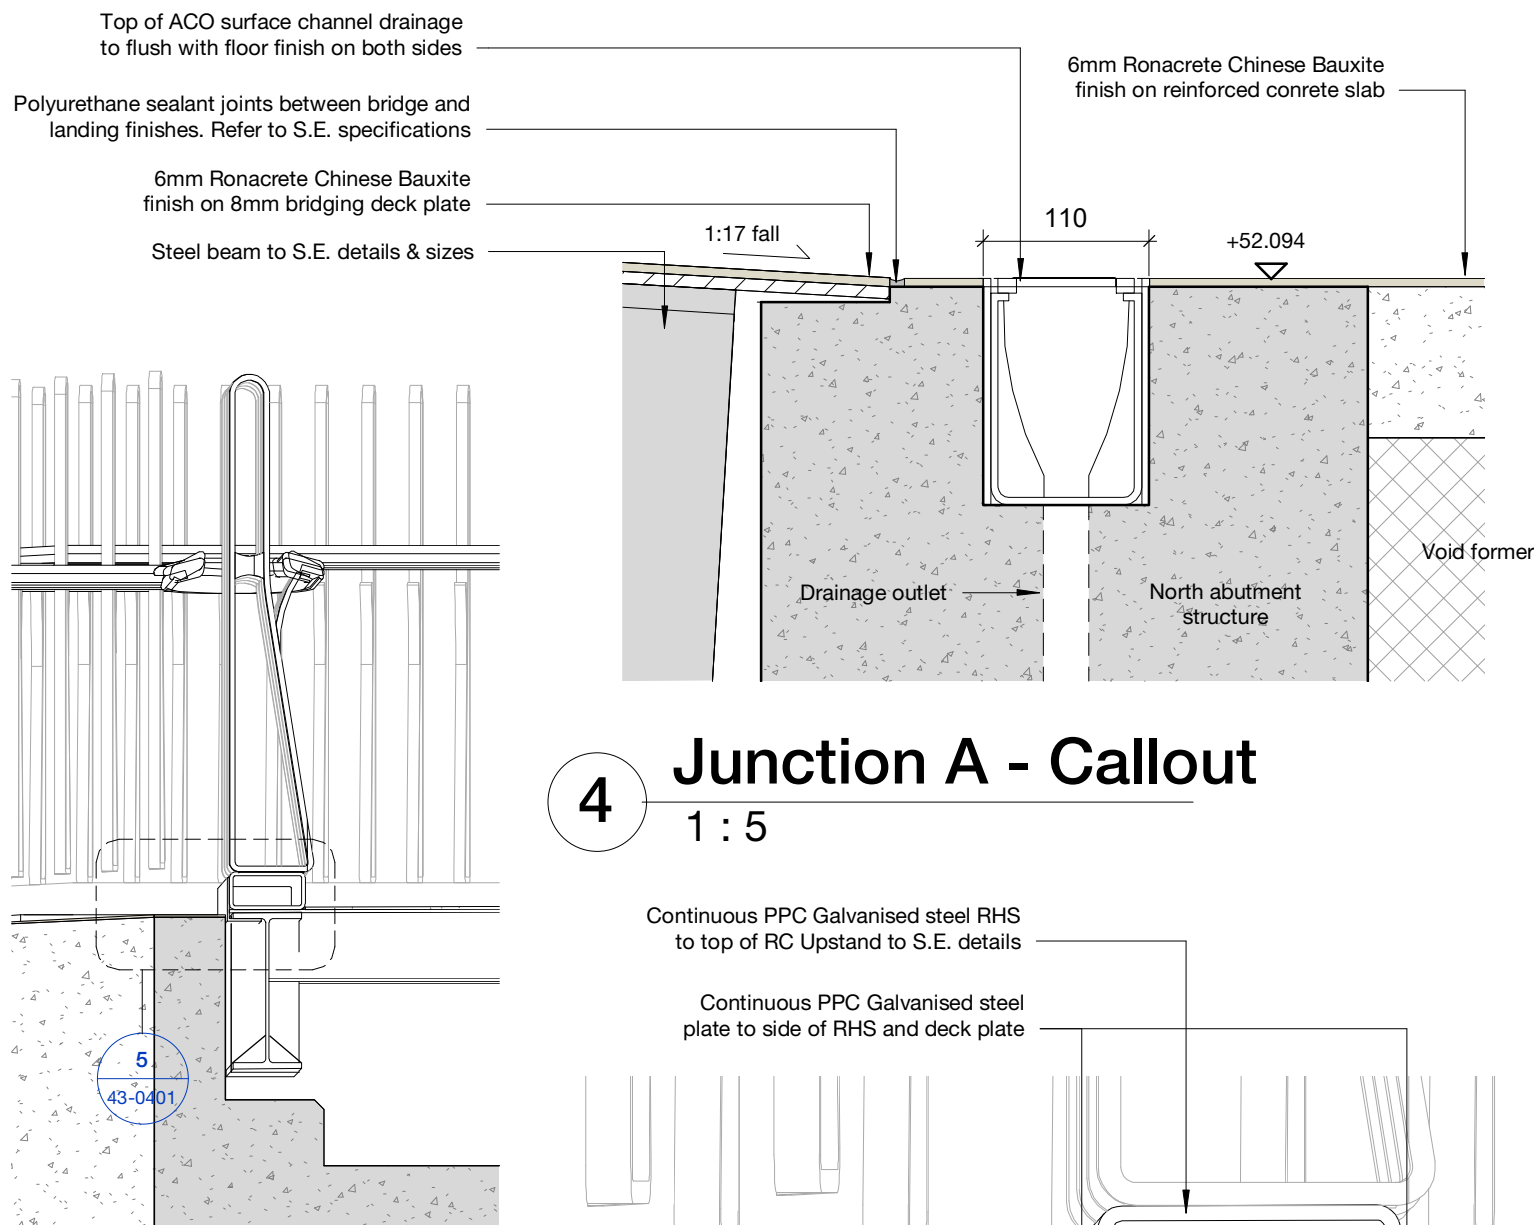

4 Junction A - Callout
1 : 5

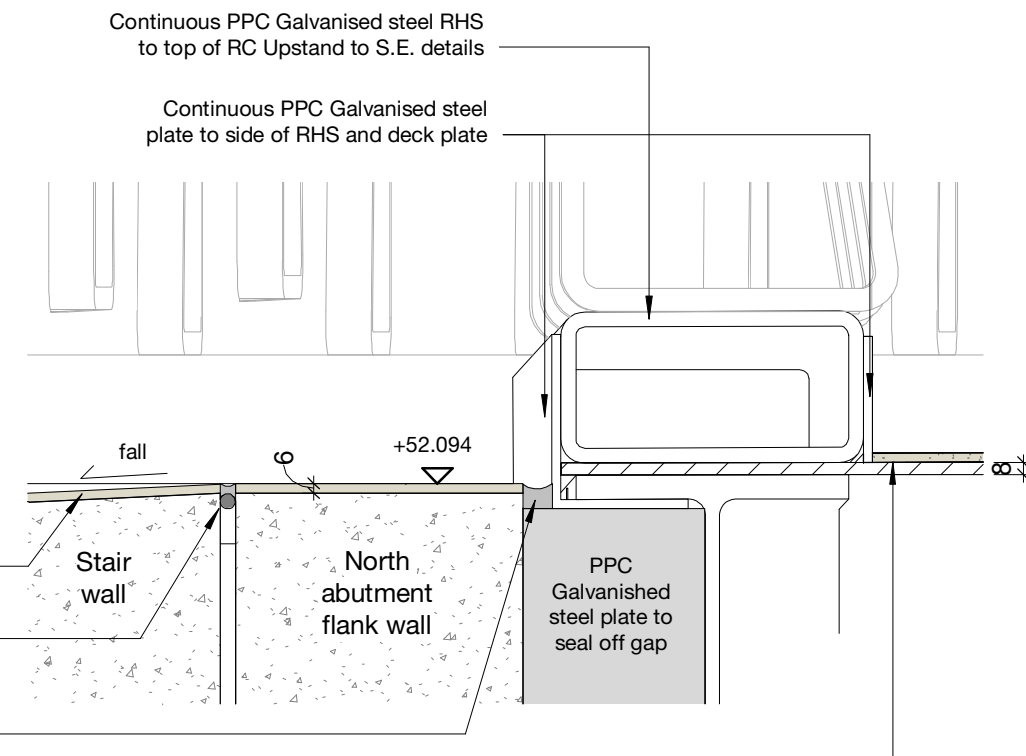

5 Junction B - Callout
1 : 5

Rev	Description	Date	Copyright Hawkins\Brown Architects		Scale @ A3	Date	Job Number	Project	3C Tariff Street Manchester M1 2FF mail@hawkinsbrown.com hawkinsbrown.com
P1	Initial Issue	14/10/22	No implied licence exists. This drawing should not be used to calculate areas for the purposes of valuation. Do not scale this drawing. All Dimensions to be checked on the site by the contractor and such dimensions to be their responsibility. All work must comply with relevant British Standards and Building Regulations requirements. Drawing errors and omissions to be reported to the architect. To be read in conjunction with Architect's specification and other consultant information.		As indicated	14/10/22	210131	Islington Cycle Bridge	
P2	Issued for Stage 4 - Tender	21/10/22			Drawn By	Checked By	Status	Lock No.3	
P3	Hazard paving update	12/05/23			Author	JK	S2	Ashton Canal	
P4	Bird slope amended according to MCC comments	19/05/23			Drawing No.	Rev	Purpose of Issue	Drawing	Hawkins\Brown
					ICB-HBA-00-00-DR-A-43-0401	P4	For information	Deck Detail 02 - Proposed surface finish to steel bridge inc. interface with balustrade & drain	