



No. 13

—
co

Do not scale this drawing. All dimensions to be verified on site and any discrepancy reported before commencement of work.

[illegible]

**FOR PLANNING
APPROVAL**



flocc

Client
Antonio Gonsalves

Project Description

13 Longhope Road, Manchester

Project Number **LON013**

Site Plan - Existing

Drawing Number	Scale
TP2.2	1:200 @ A3

This drawing is the property of FLOCC Studio Limited therefore, will require the express written authorisation of FLOCC Studio Ltd. for its total or partial reproduction, as well as exploitation, distribution and marketing.

These drawings are for the purpose of achieving town planning approval only.

Do not scale this drawing. All dimensions are to be verified on site and any discrepancies reported before commencement of any work.

[illegible]

**FOR PLANNING
APPROVAL**



flocc

Flocc Studio Ltd.
157 Harcourt Street
Stockport SK56UP
0161 307 1766
info@floccstudio.co.uk

Client
Antonio Gonsalves

Project Description


13 Longhope Road, Manchester

Project Number **LON013**

Drawing Title

Plans - Existing Ground Floor Plan

TP3.1 1:100 @ A3

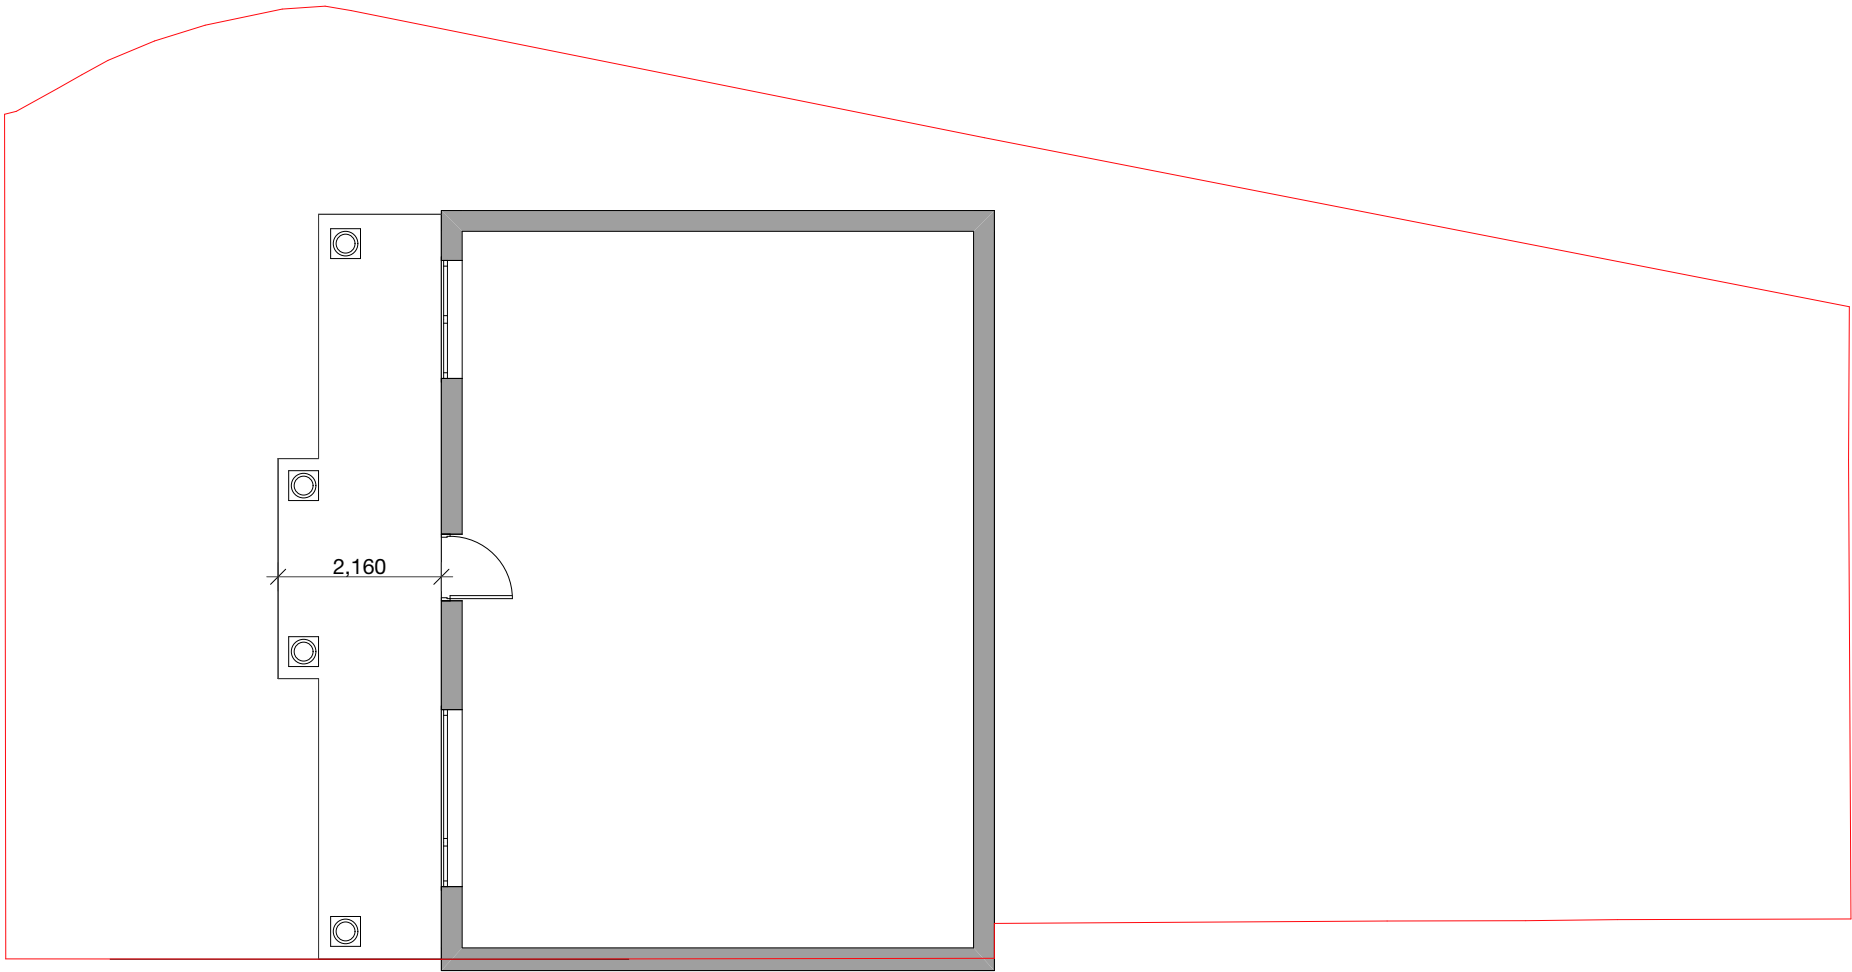


This drawing is the property of FLOCC Studio Limited therefore, will require the express written authorisation of FLOCC Studio Ltd. for its total or partial reproduction, as well as exploitation, distribution and marketing.

These drawings are for the purpose of achieving town planning approval only.


Do not scale this drawing. All dimensions are to be verified on site and any discrepancies reported before commencement of any work.

[illegible]


**FOR PLANNING
APPROVAL**

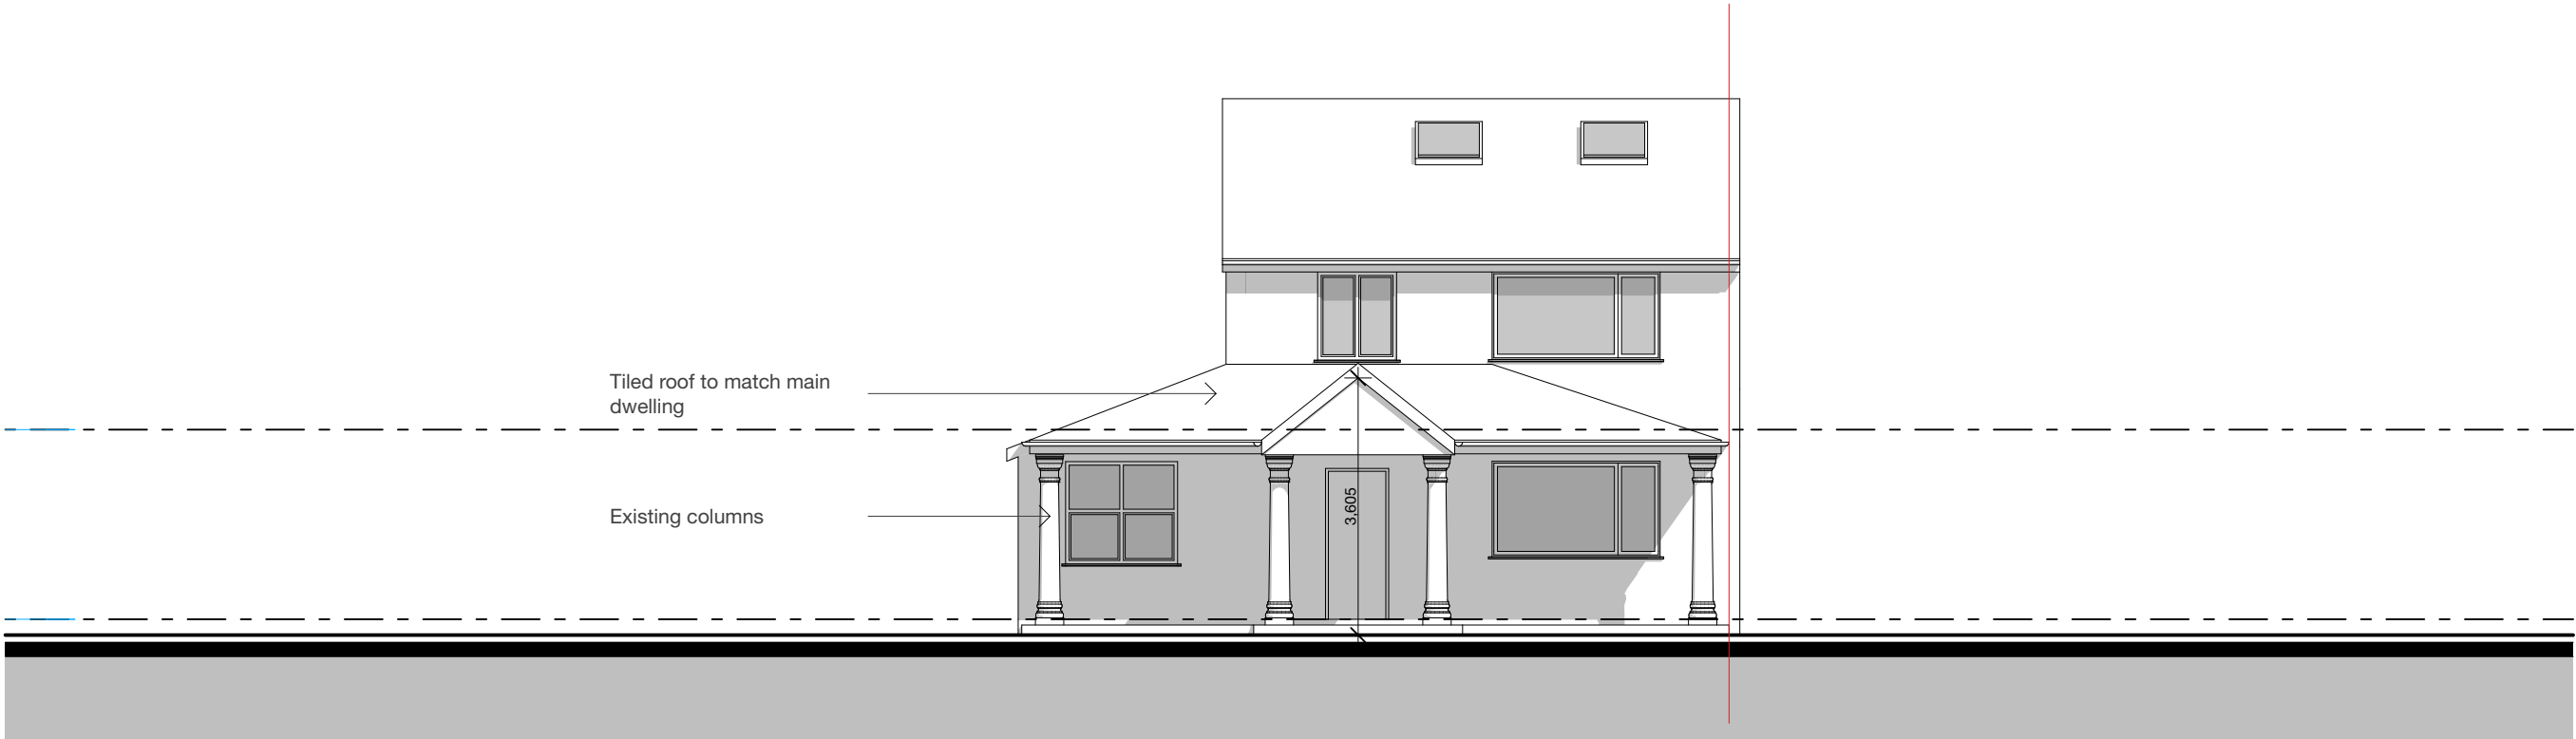

Existing Front Elevation

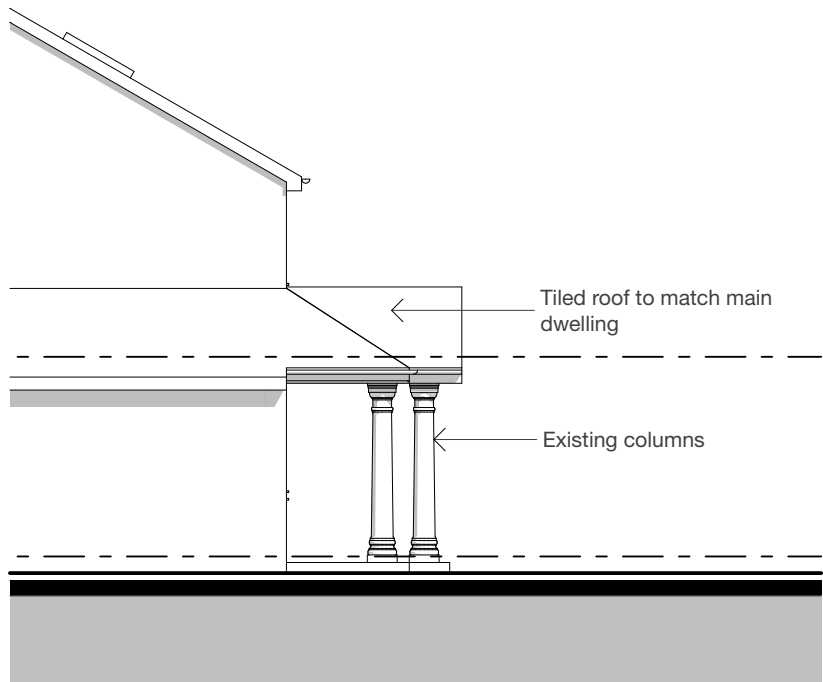

Existing Side Elevation

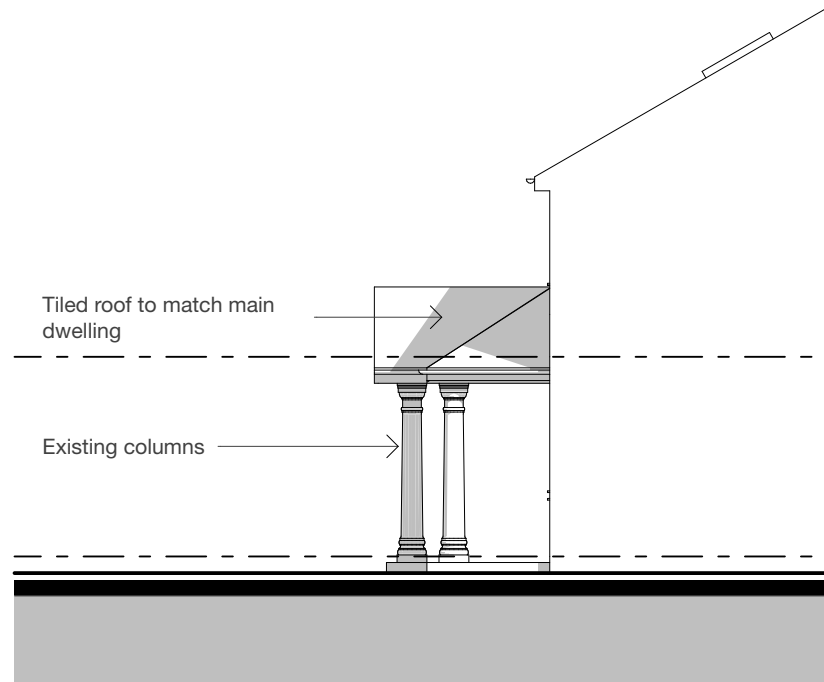

Existing Side Elevation

flocc

Flocc Studio Ltd.
157 Harcourt Street
Stockport SK56UP
0161 307 1766
info@floccstudio.co.uk

Client

Antonio Gonsalves

Project Description

13 Longhope Road, Manchester

Project Number **LON013**

Drawing Title

Elevations - Existing

Drawing Number	Scale
----------------	-------

TP5.1 1:100 @ A

******NOTE******

- perspectives are provided for visual aid only. Refer to drawings for all information.

******NOTE******

- perspectives are provided for visual aid only. Refer to drawings for all information.

Copyright © FLOCC Studio Ltd. All rights reserved.

This drawing is the property of FLOCC Studio Limited therefore, will require the express written authorisation of FLOCC Studio Ltd. for its total or partial reproduction, as well as exploitation, distribution and marketing.

These drawings are for the purpose of achieving town planning approval only.

Do not scale this drawing. All dimensions are to be verified on site and any discrepancies reported before commencement of any work.

[illegible]

**FOR PLANNING
APPROVAL**

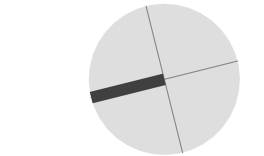

flocc

Flocc Studio Ltd.
157 Harcourt Street
Stockport SK56UP
0161 307 1766
info@floccstudio.co.uk

Client

Antonio Gonsalves

Antonio Gonsalves

Project Description

13 Longhope Road, Manchester

Project Number **LON013**

Drawing Title

Perspective 01

Drawing Number	Scale
----------------	-------

TP9.1 @ A

TP9.1 @ A3



Copyright © FLOCC Studio Ltd. All rights reserved.


This drawing is the property of FLOCC Studio Limited therefore, will require the express written authorisation of FLOCC Studio Ltd. for its total or partial reproduction, as well as exploitation, distribution and marketing.

These drawings are for the purpose of achieving town planning approval only.

Do not scale this drawing. All dimensions are to be verified on site and any discrepancies reported before commencement of any work.

[illegible]

**FOR PLANNING
APPROVAL**

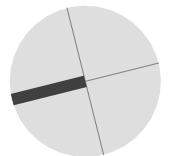

floc

Flocc Studio Ltd.
157 Harcourt Street
Stockport SK56UP
0161 307 1766
info@floccstudio.co.uk

Client

Antonio Gonsalves

Project Description

13 Longhope Road, Manchester

Project Number **LON013**

Drawing Title

Site Photos

Drawing Number

Scale

TP9.2

@ A3