


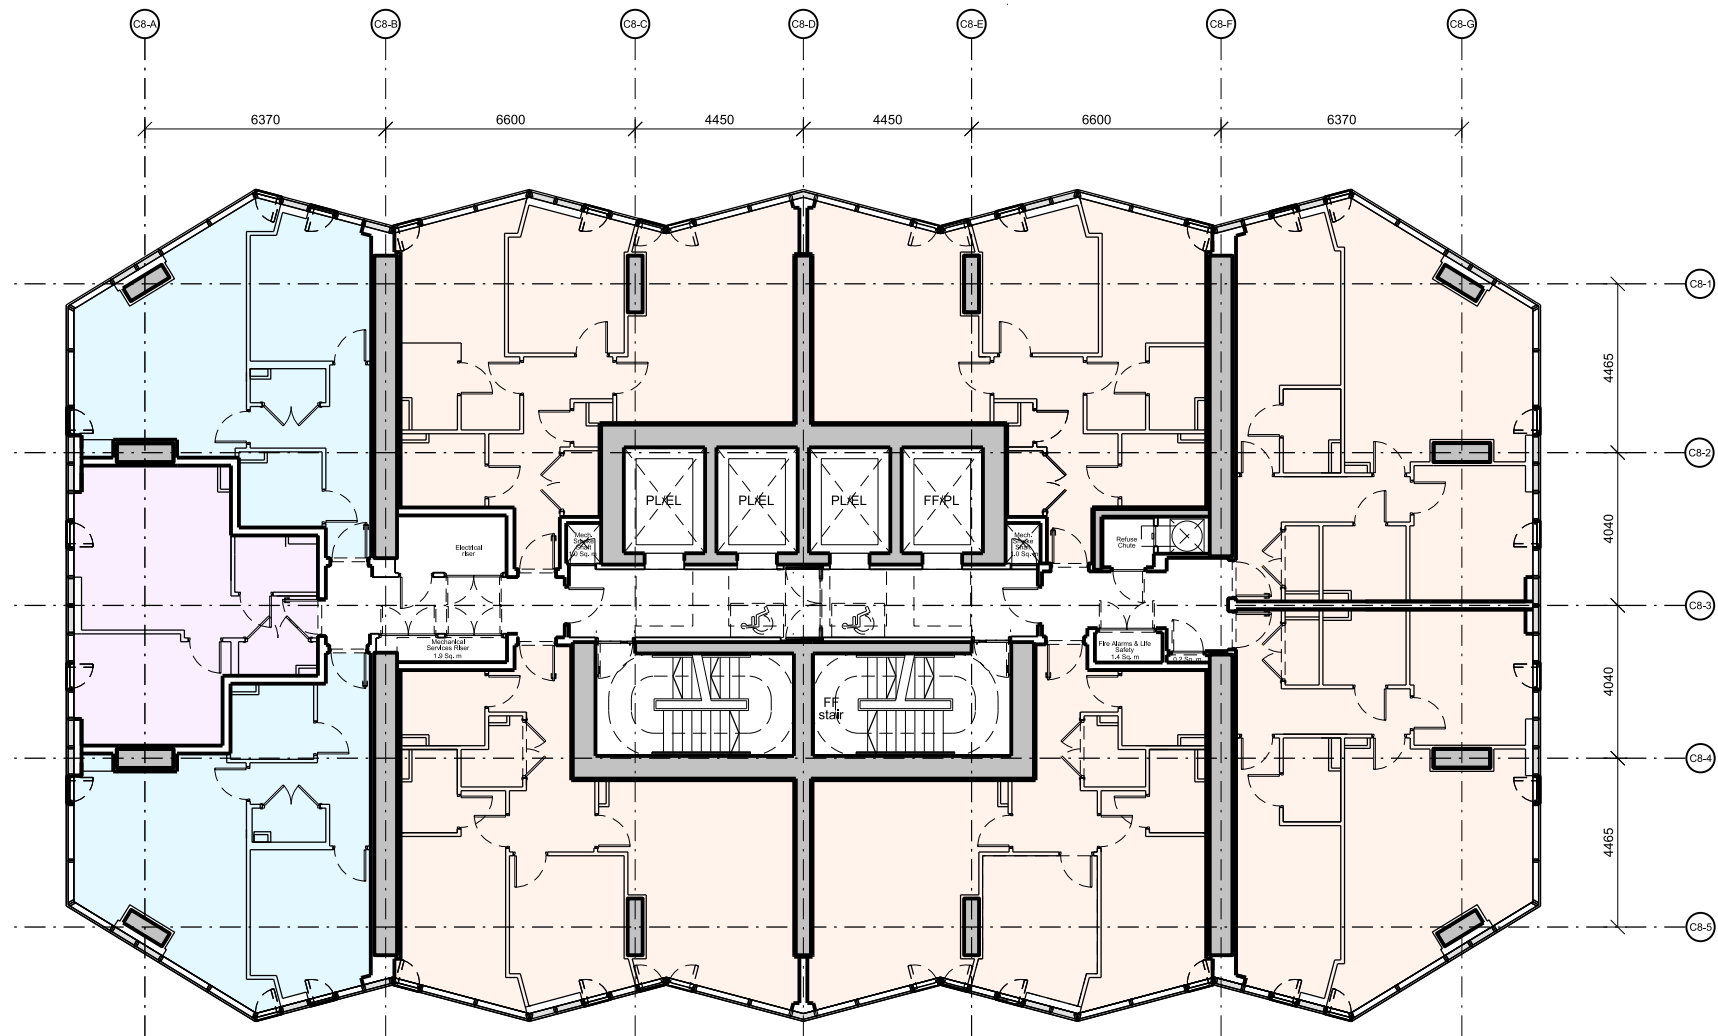

This drawing is copyright  
Do not scale off dimensions.  
All dimensions to be checked on site by contractor.  
Contractor to report any dimensional discrepancies,  
errors or omissions prior to commencing on site.

Scale Bar

0 2.5 7.5m

NOTE:


- Studio apartment
- 1 bed apartment
- 2 bed apartment
- 3 bed apartment

NORTH



| Rev | Date       | Description    |
|-----|------------|----------------|
| X01 | 20.04.2023 | Planning issue |
|     |            |                |
|     |            |                |
Key Plan

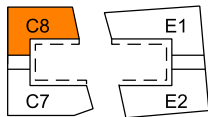

Project Title

Crown Street Phase 3  
Manchester

Status

Planning

Drawing Title

Tower C8 - Typical Plan 1B  
Level 14 - 23  
General Arrangement

Job No

10418

Scale

1:200 @ A3

Drawing No

C8-SHP-G200-PL-XX-B5D812

Revision

X01

**simpsonhaugh**

MANCHESTER  
Riverside, 4 Commercial St  
Manchester M15 4RD  
+44 (0)161 835 2345  
www.simpsonhaugh.com

LONDON  
5-8 Roberts Place  
London EC1R 8BB  
+44 (0)20 7549 4000  
mail@simpsonhaugh.com