


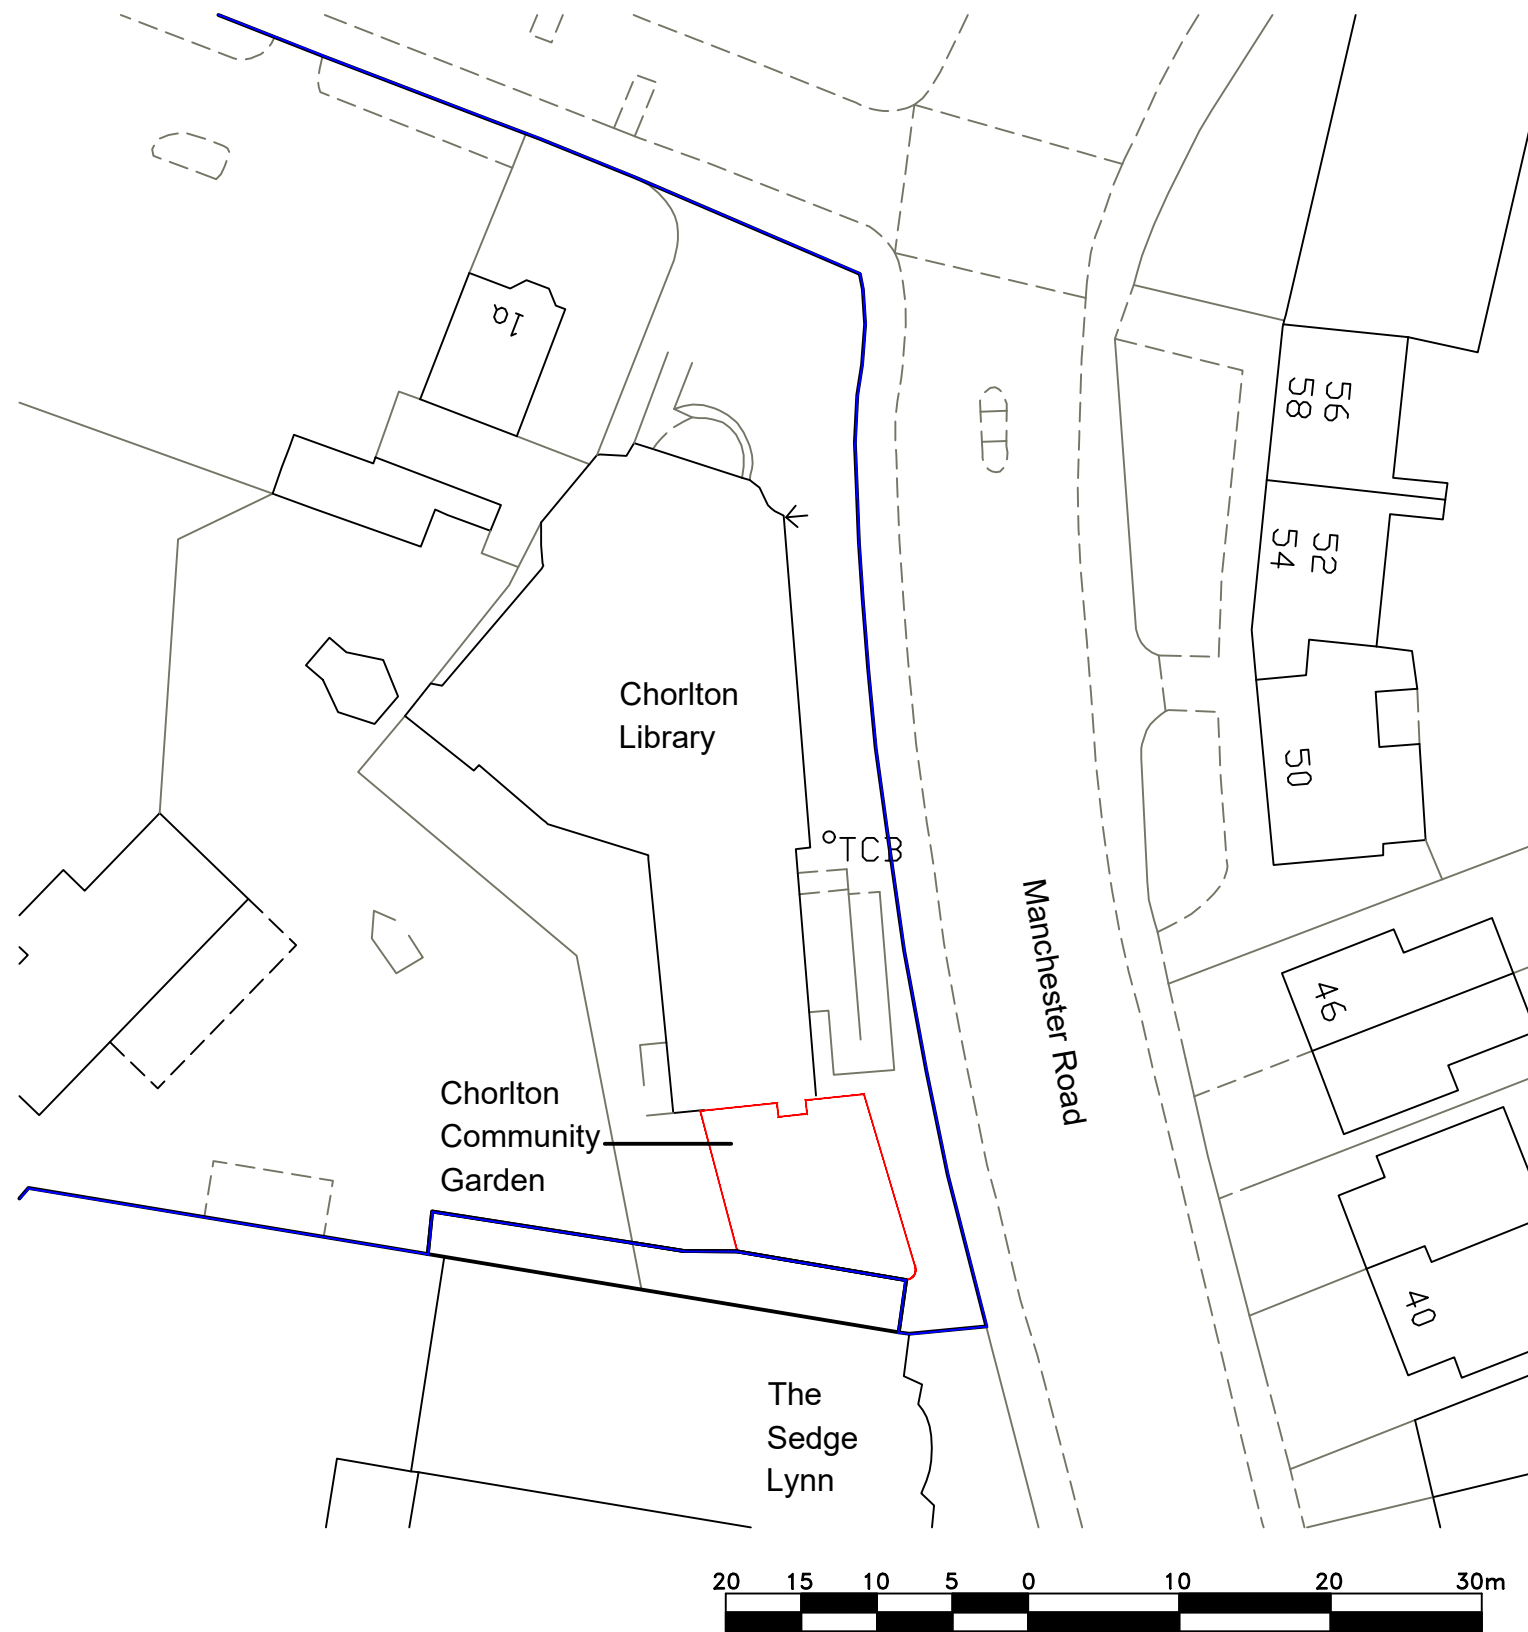

© 2023 Groundwork Greater Manchester

No part of this document may be reproduced by any means without prior written permission.
Groundwork Greater Manchester is a company limited by guarantee and registered in England
Company Registration No. 6543150
Charity Registration No. 1124508

Registered Practice of the Landscape Institute.

Do not scale from this drawing (Original drawing size A3)



Notes:

© Crown copyright and database rights 2023

OS 100035409

Reproduction in whole or in part is prohibited
without the permission of Ordnance Survey.

Rev	Description	Date	Drawn
-----	-------------	------	-------

Project : **Chorlton Community Garden**

Title : **Location & Land Ownership**

Date : 04/2023 Drawn by : NL

Scale : 1:500@A3 Checked by :

Issue : Dwg status :

Revision No :

Drawing No : **GMM 2476 06**

**GROUNDWORK
GREATER MANCHESTER**
Trafford Ecology Park
Lake Road
Trafford Park
Manchester M17 1TU
Tel: 0161 220 1000

