




Front (North) Elevation - Proposed

1 : 50

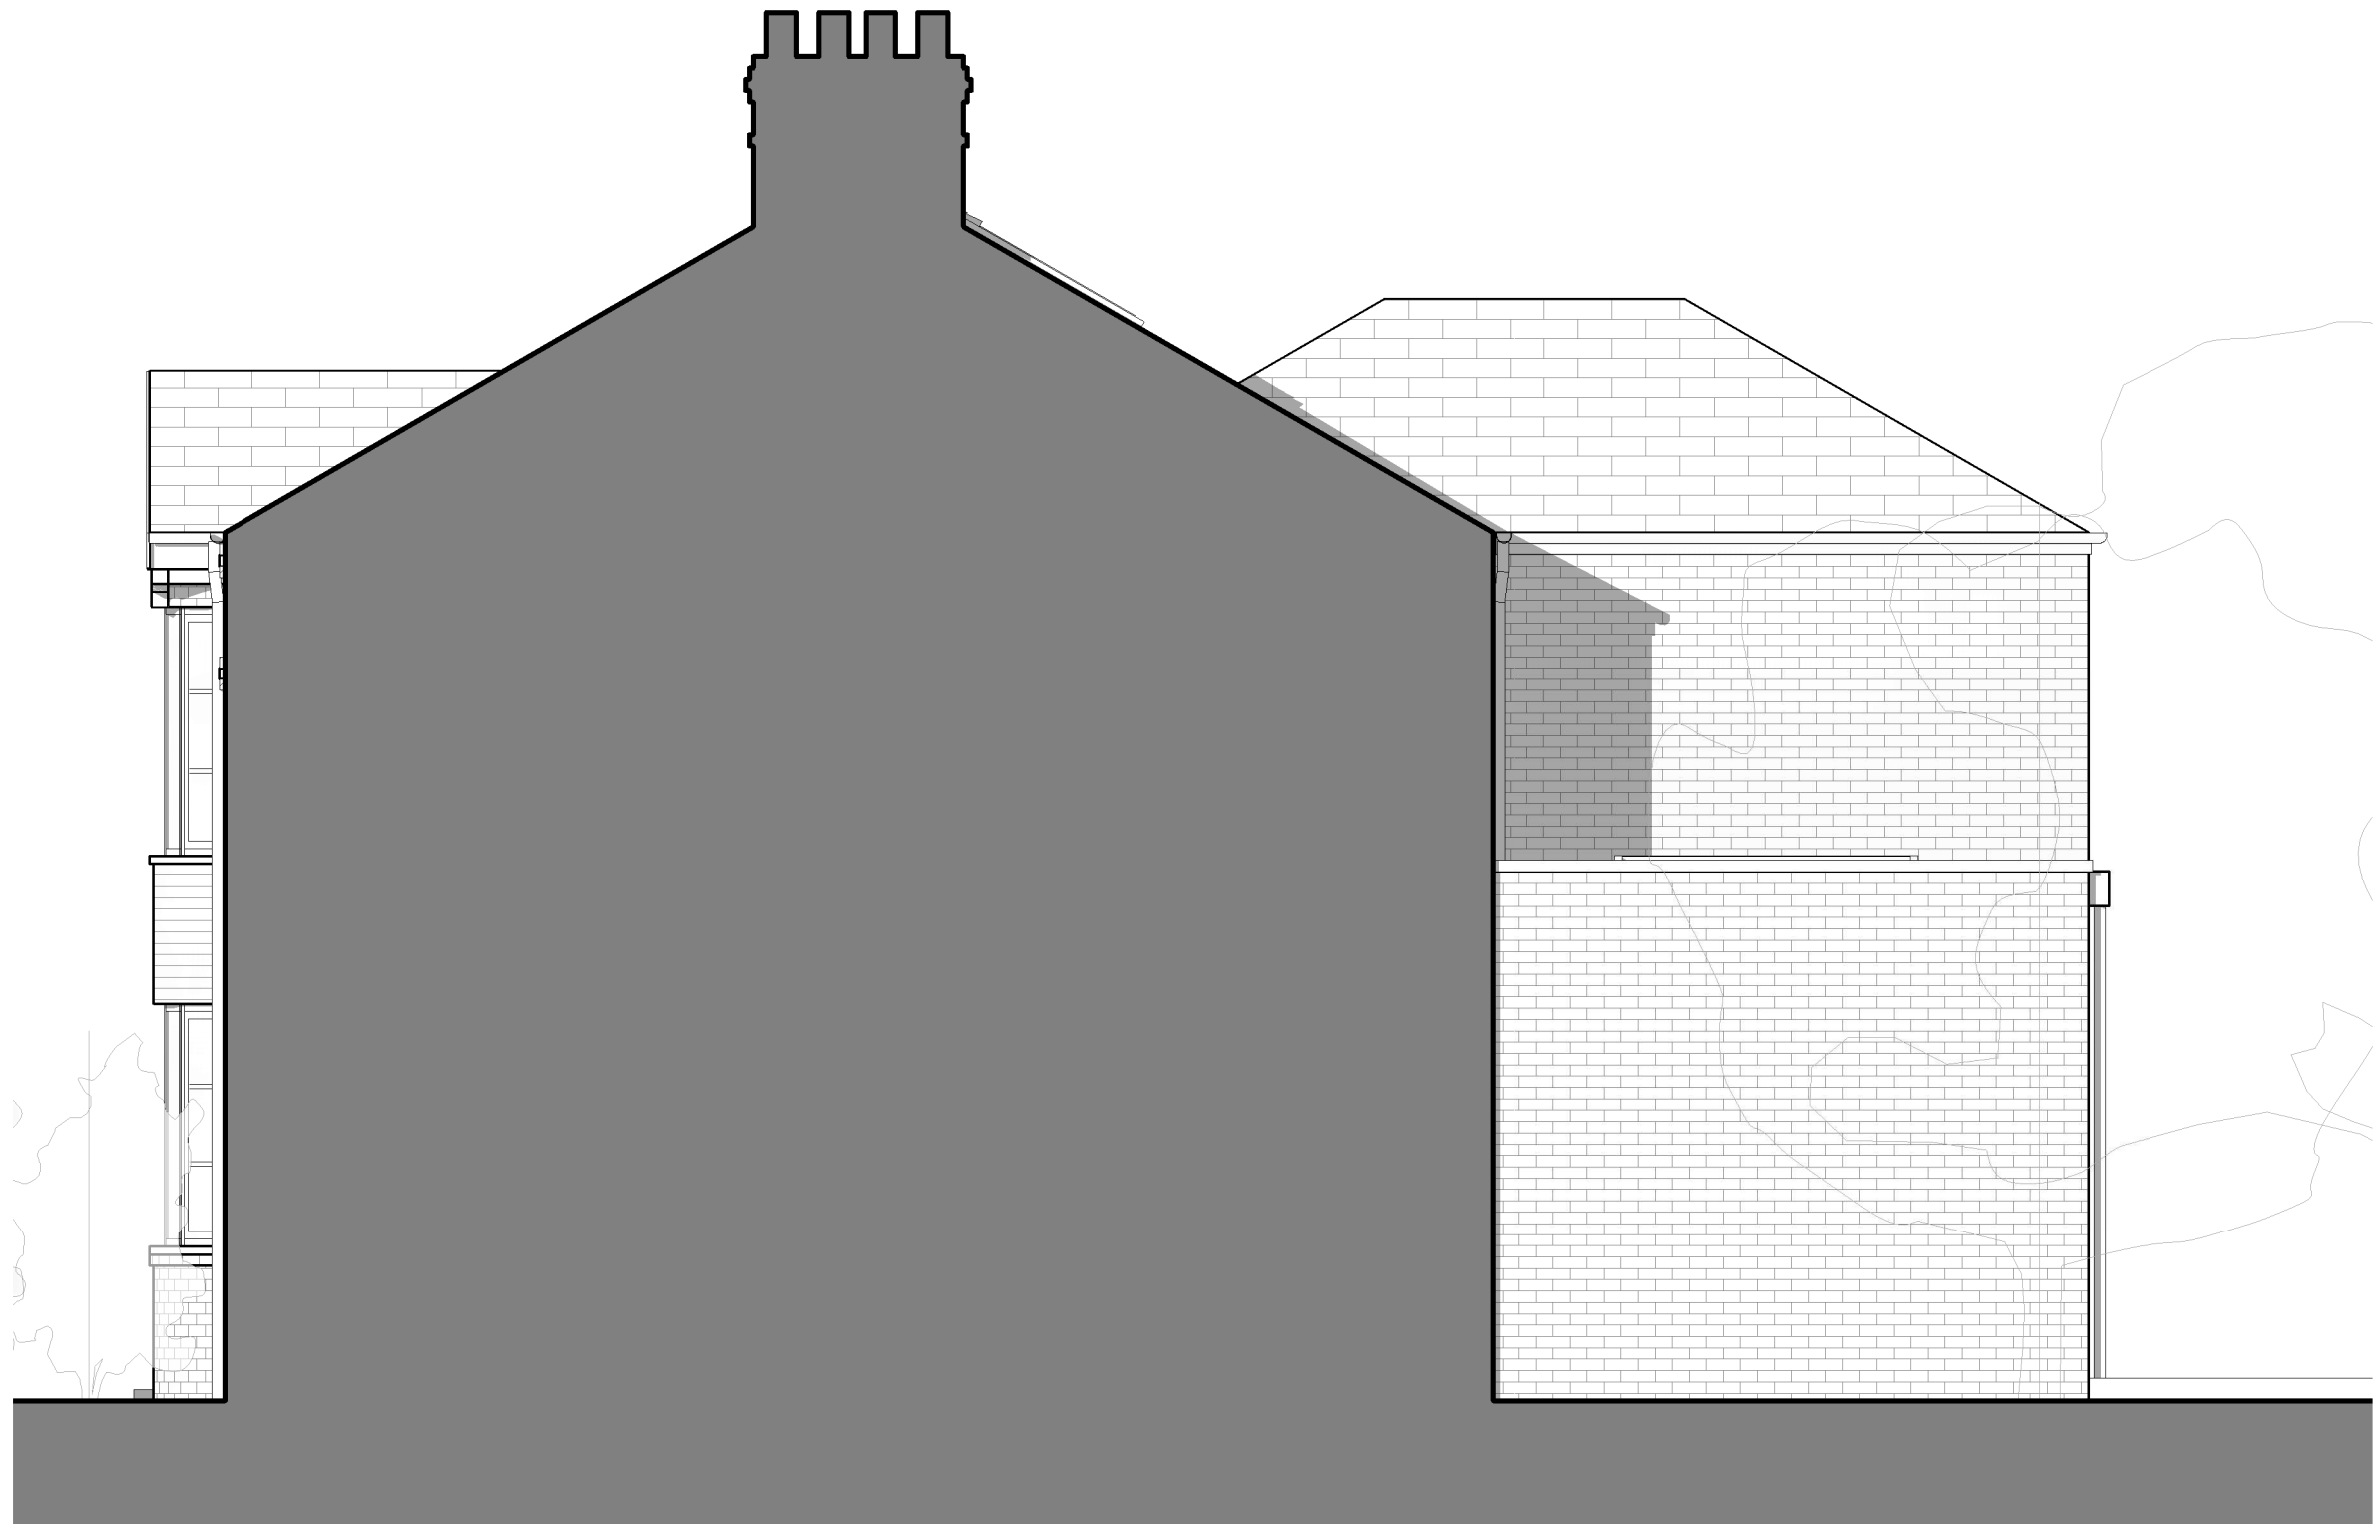

Side (West) Elevation - Proposed

1 : 50



Rear (South) Elevation - Proposed

1 : 50



Side (East) Elevation - Proposed

1 : 50

NOTES
The Contractor is to check all dimensions and site conditions before commencing.
Do not scale from this drawing.
This drawing remains the copyright of WHYL Architecture.

KEYPLAN

MATERIALS KEY

WALL
Facing brickwork, colour to match existing.
Precast concrete coping, colour to match existing.

ROOF
Single ply membrane, colour grey to match existing.

WINDOWS
DGU Aluminium, frame colour black.

RAINWATER GOODS
uPVC, colour black.

D	Updated in line with planning comments	WL	02.04.23
C	Planning issue	WL	29.01.23
B	Updated in line with client comments	WL	27.01.23
A	Initial issue	WL	26.01.23

Rev	Description	By	Date
-----	-------------	----	------

Client Mr T Bolton

Project 106 Fog Lane, Didsbury

Drawing Proposed Elevations

Dwg No. 106FL - 225 Rev D

Date 23/01/23 Scale 1 : 50 @ A1

Drawn WL Approved Approver

Status Concept

WHYL ARCHITECTURE

T: 07894 348777
whyarchitecture@hotmail.co.uk