



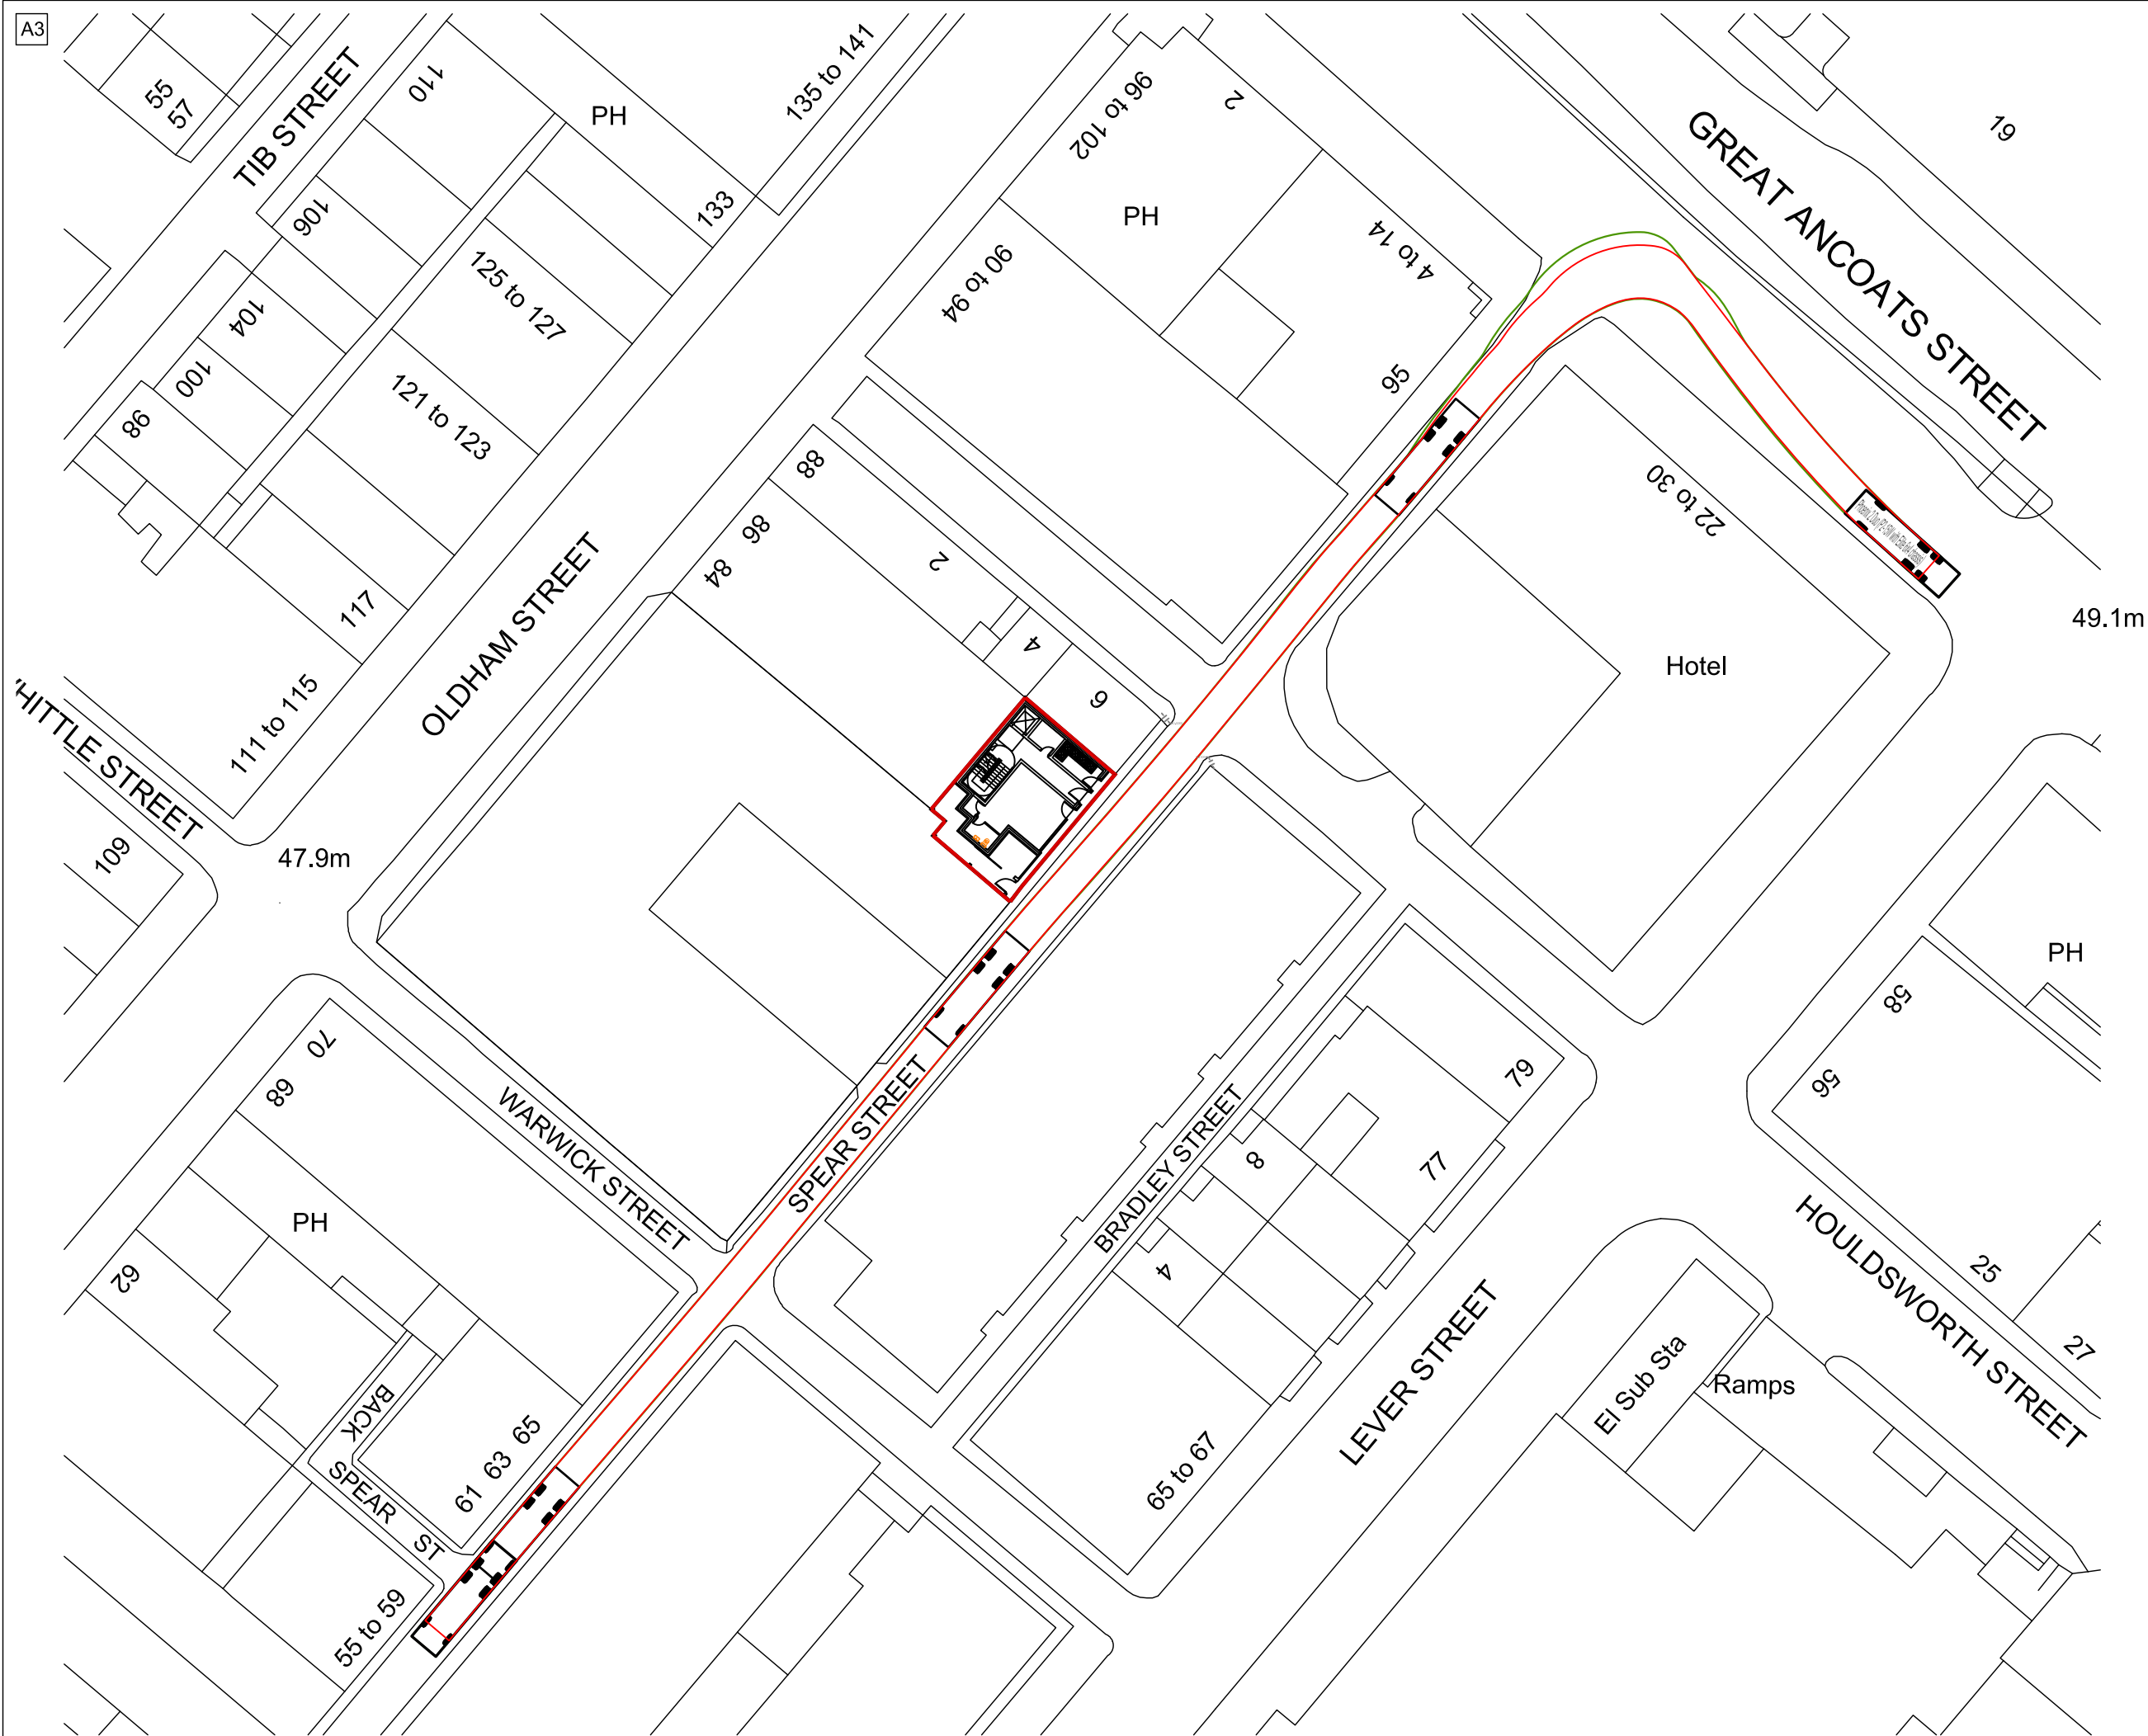

NOTES		
This drawing is copyright and owned by Marston and Grundy LLP, and is for use on this site only unless contractually stated otherwise.		
DO NOT SCALE this drawing (printed or electronic versions). Contractors must check all dimensions from site.		
SAFETY, HEALTH AND ENVIRONMENTAL INFORMATION		
IN ADDITION TO THE HAZARDS/RISKS NORMALLY ASSOCIATED WITH THE TYPES OF WORK DETAILED ON THIS DRAWING, NOTE THE FOLLOWING:		
CONSTRUCTION		
NO ABNORMAL RESIDUAL RISKS.		
MAINTENANCE / CLEANING		
NO ABNORMAL RESIDUAL RISKS.		
DECOMMISSIONING / DEMOLITION		
NO ABNORMAL RESIDUAL RISKS.		
IT IS ASSUMED THAT ALL WORKS WILL BE CARRIED OUT BY A COMPETENT CONTRACTOR WORKING, WHERE APPROPRIATE, TO AN APPROVED METHOD STATEMENT		

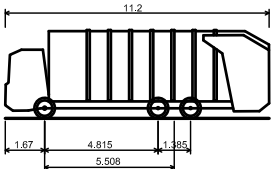

Phoenix 2 Duo (P2-15W with Elite 6x4 chassis)
Overall Length 11.200m
Overall Width 2.530m
Overall Body Height 3.751m
Min Body Ground Clearance 0.304m
Track Width 2.500m
Lock to lock time 4.00s
Kerb to Kerb Turning Radius 9.500m

— Denotes predicted route of vehicle body
— Denotes predicted route of vehicle wheels

P1	PRELIMINARY ISSUE	AMT	06.02.23	PJK
Rev	Description	By	Date	Chk'd
Marston & Grundy LLP Consulting Engineers Priory House, Ellesmere Ave Marple, Stockport, Cheshire, SK6 7AN Telephone: 0161 427 7231 Email: mail@marstonandgrundy.com				
Client M4NCHES				
Project SPEAR STREET MANCHESTER				
Drawing VEHICLE TRACKING 11.2m REFUSE VEHICLE				
Purpose of Issue PRELIMINARY				Status S0
Project No. 13468	Scale @ A3 1:500	Date Feb 2023	Drawn AMT	Checked PJK
Drawing Identifier project origin zone level file type role number				Revision 13468-MaG-ZZ-XX-DR-C-600 P1