



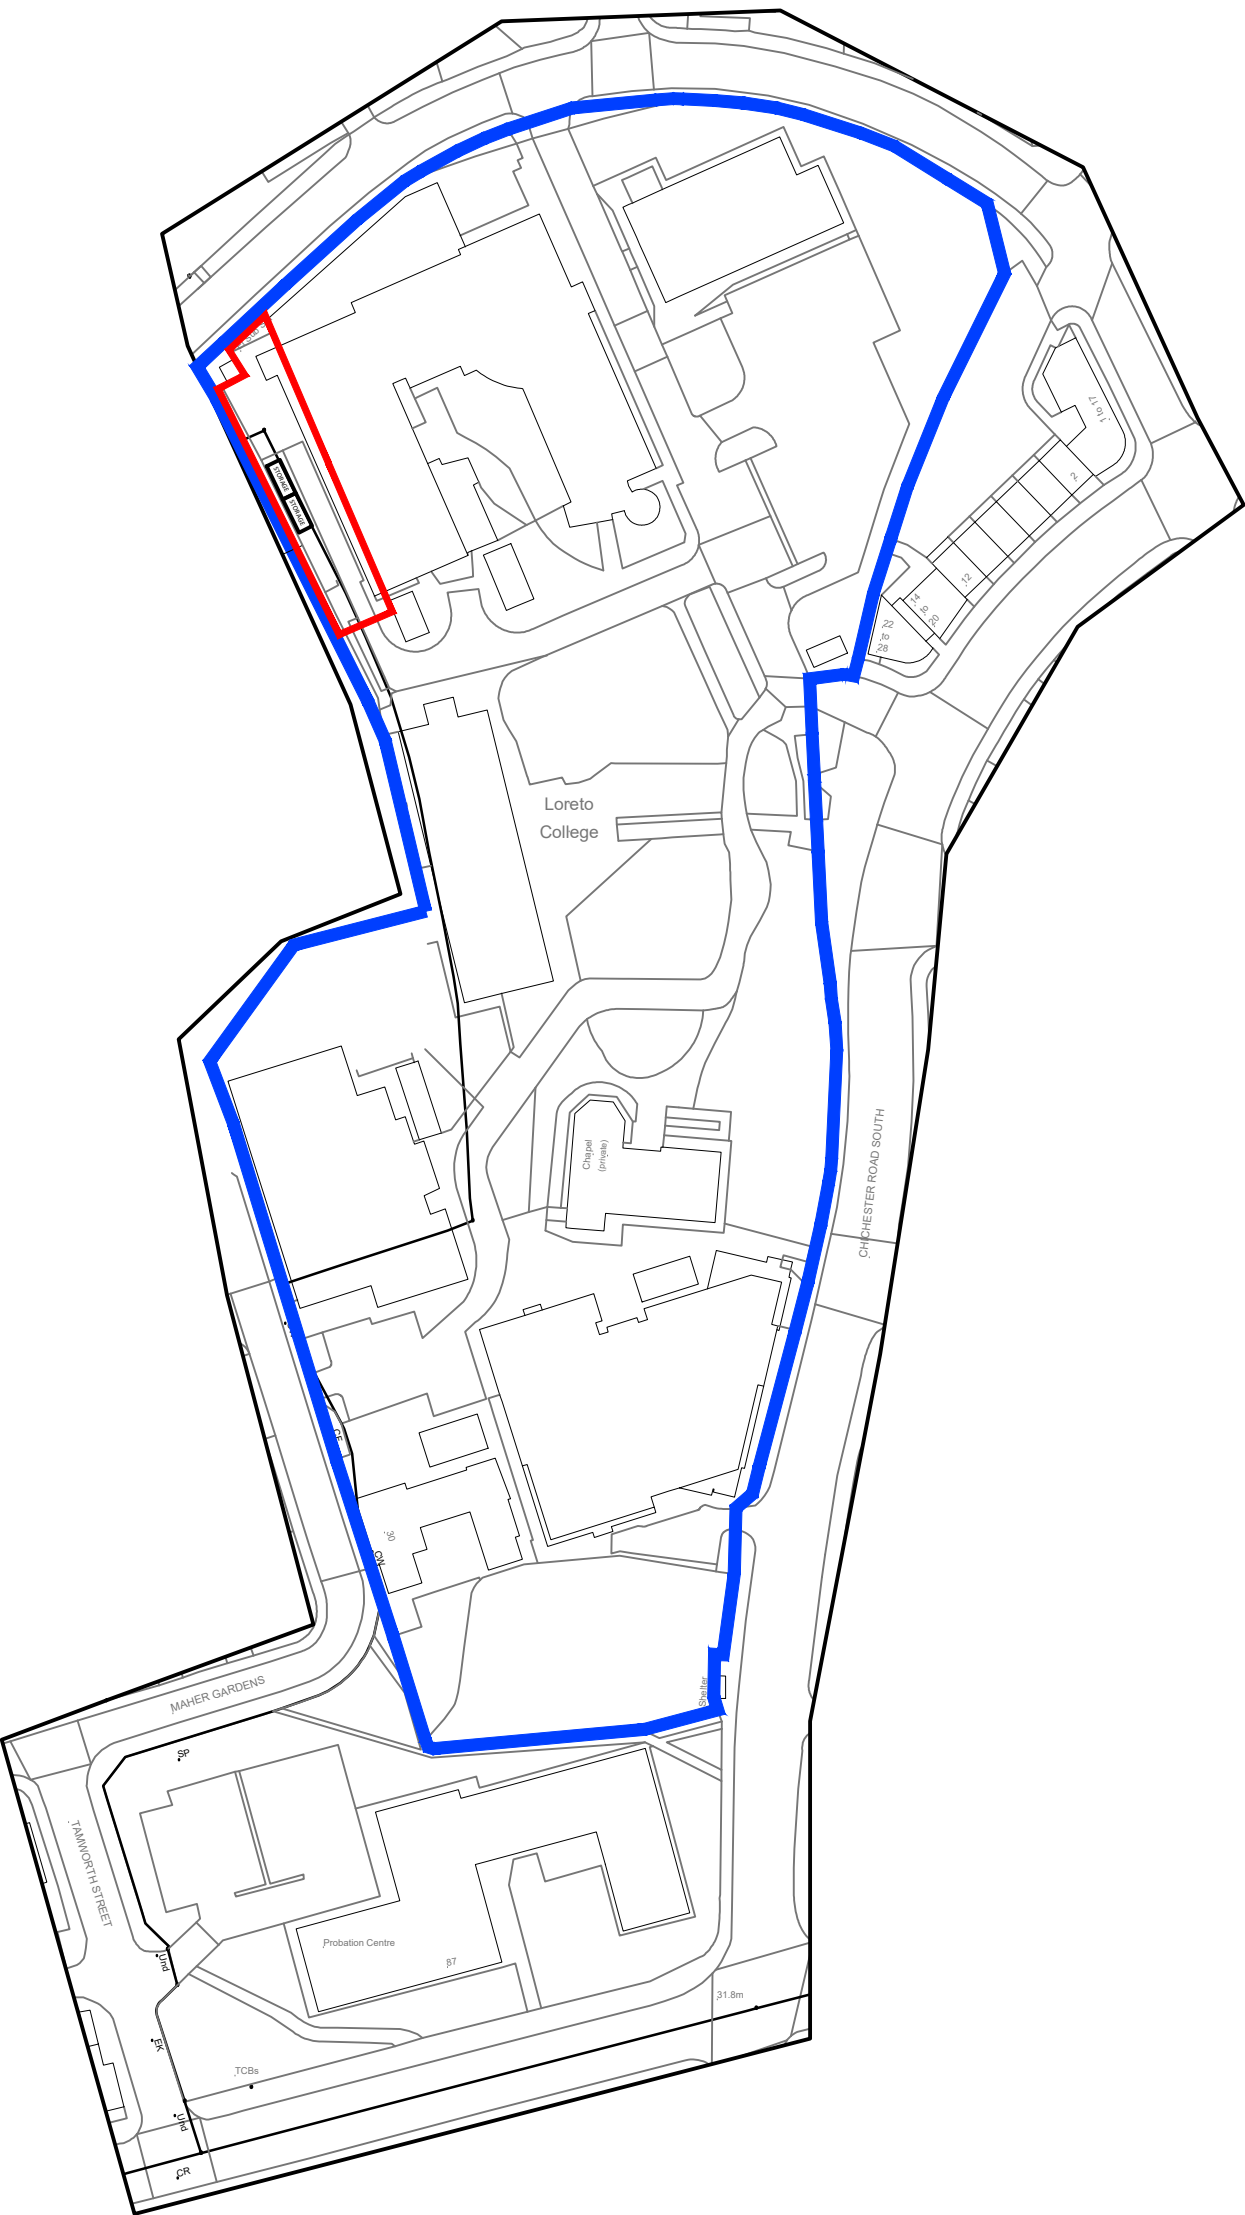

LOCATION PLAN
SCALE @ 1:1250

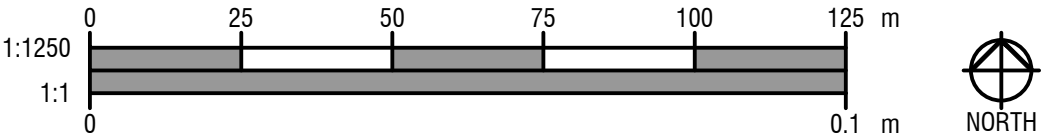



AA PROJECTS
DELIVERING EXCELLENCE WITH **DREBS & SOMMER**

Notes:

TO BE READ IN CONJUNCTION WITH
MECHANICAL ENGINEERS, ELECTRICAL
ENGINEERS, AND STRUCTURAL ENGINEERS
DRAWINGS.

Copyright: All rights reserved. This drawing must not be reproduced without permission from AA Projects Ltd. Do not scale off this drawing. All dimensions are to be checked on site by contractor / sub contractor. Any discrepancies to be reported to AA Projects Ltd.

Rev	Date	Revision notes	By	Check



No.1 Aire Street
Leeds
LS1 4PR
Tel: 0113 457 0027

Office Locations
Birmingham, Leeds, Liverpool, London, Manchester, Oxford, Rugby, Newcastle
www.aaprojects.co.uk

Client
Loreto College

Drawing Title
Site Location Plan

Project Title
ASHPs

Drawn
JHS

Checked
TM

Scale
1:1250

Date
04/07/23

Date
04/07/23

Revision

DWG No. 22087.000

A2