

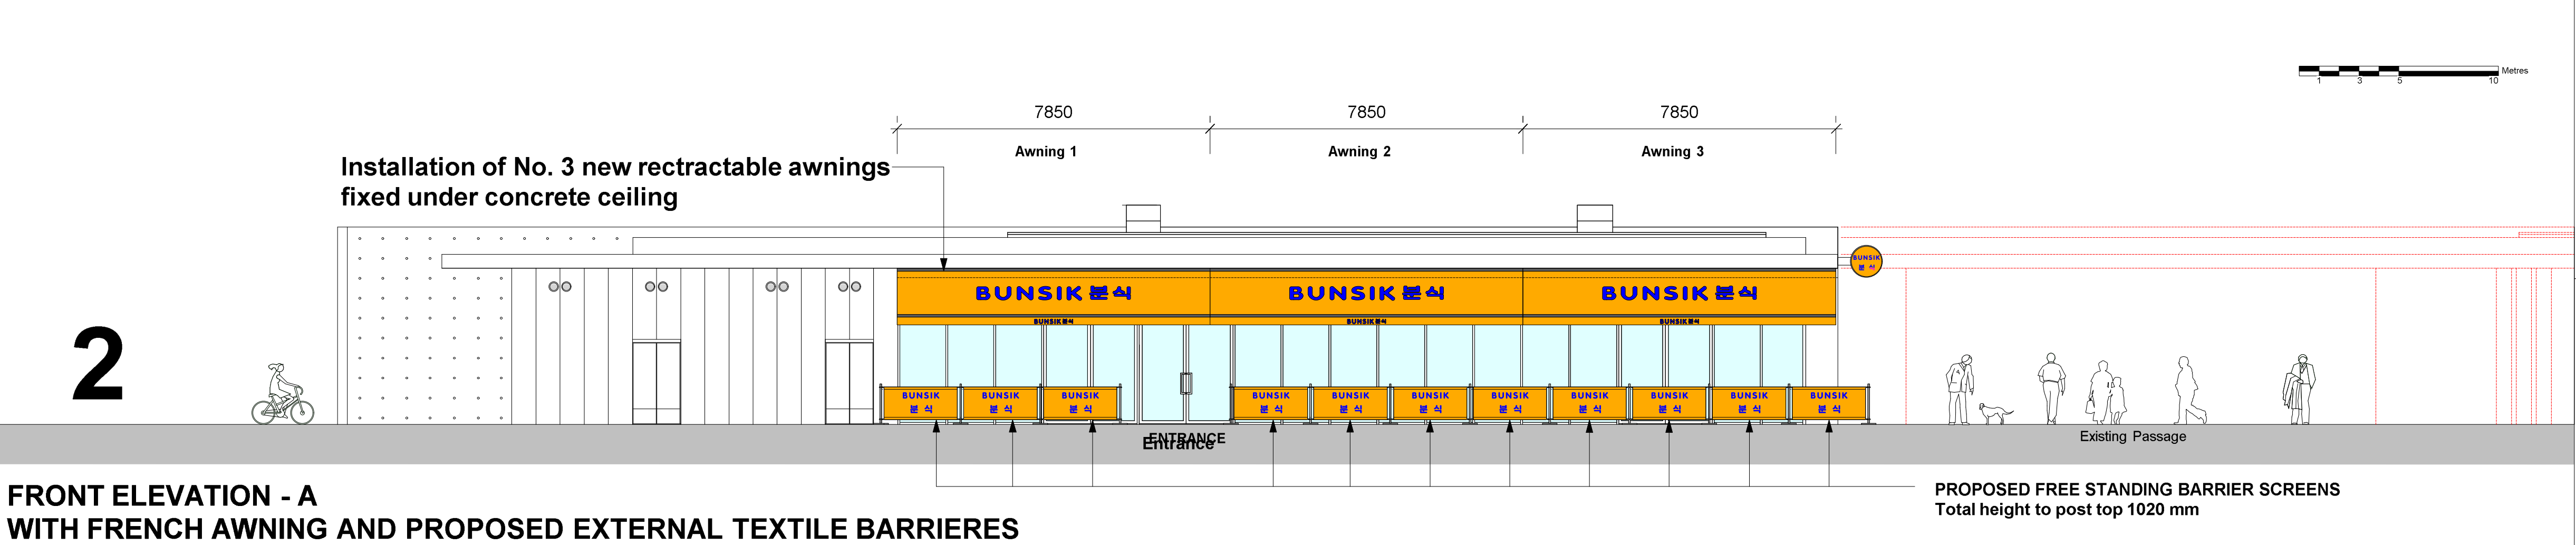
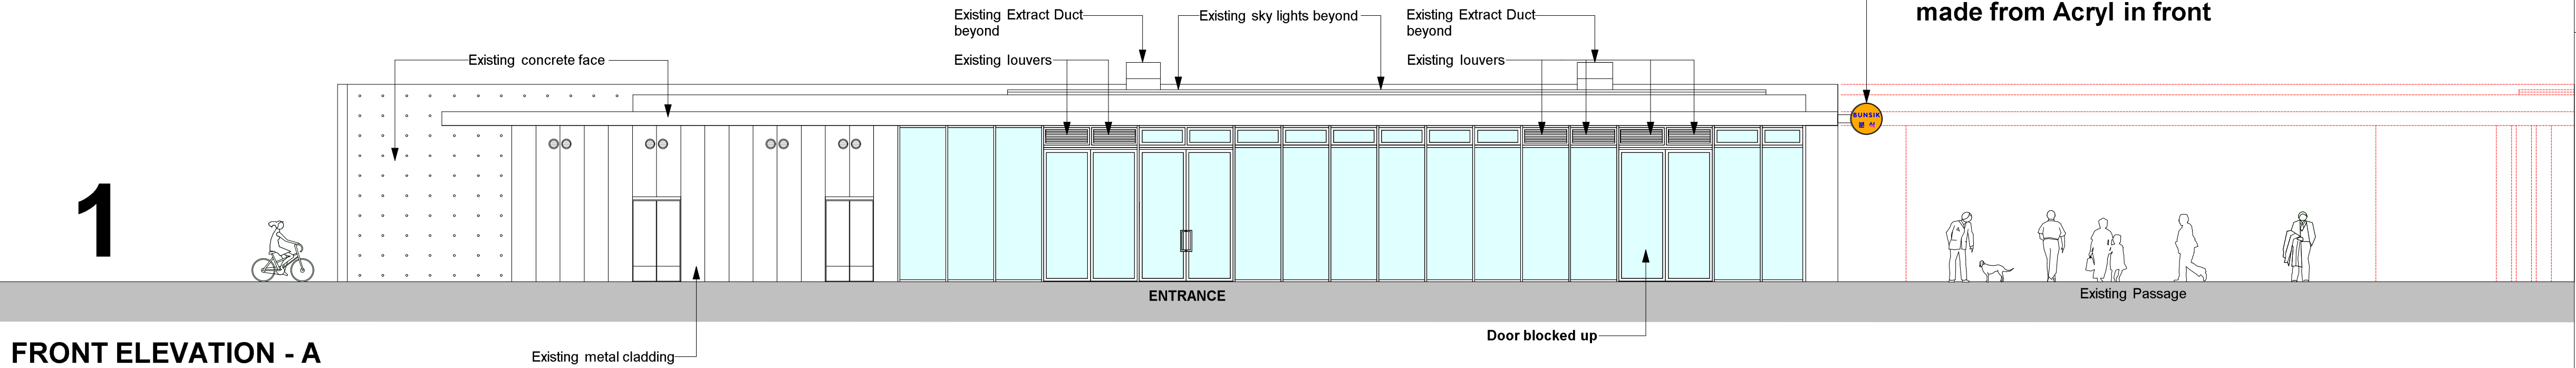
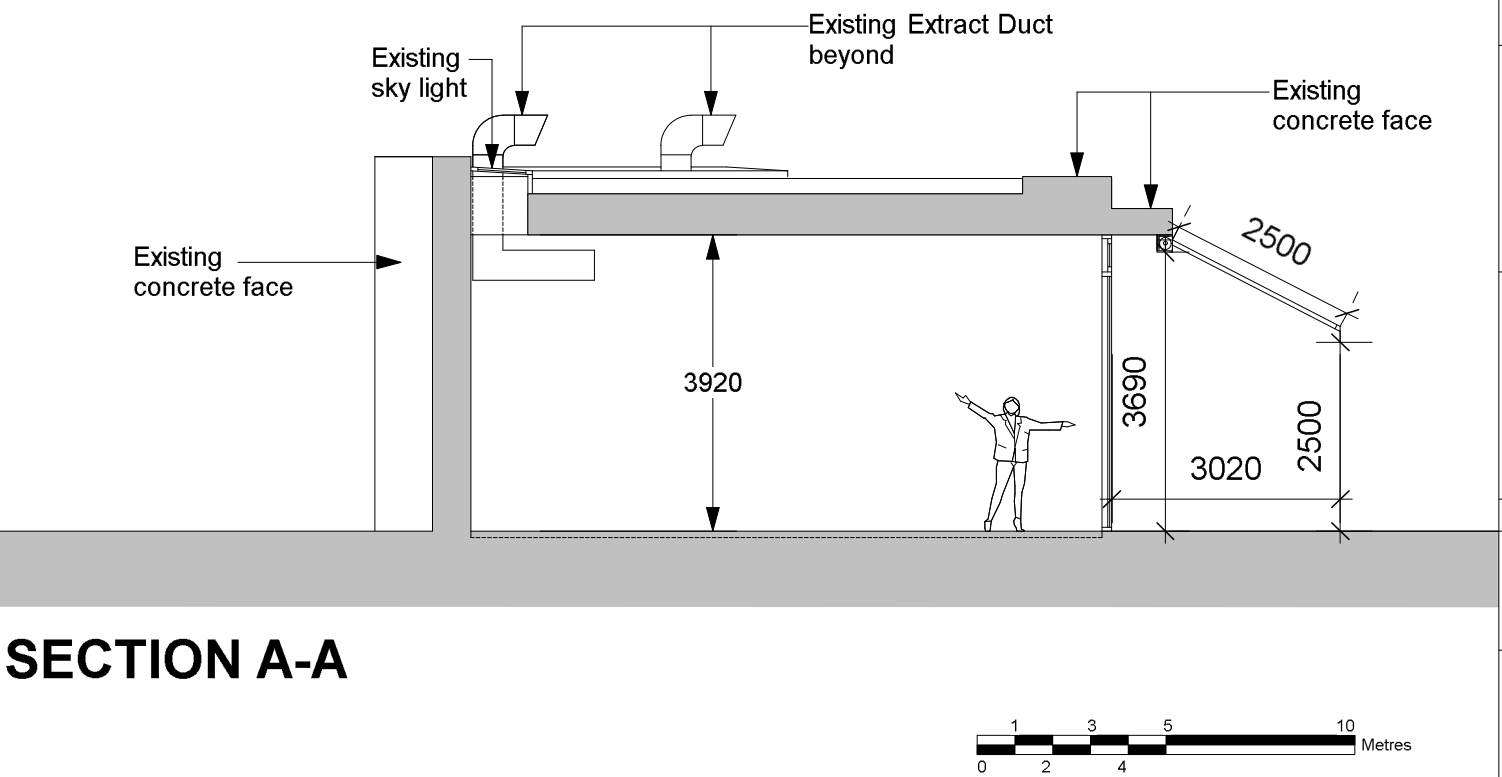
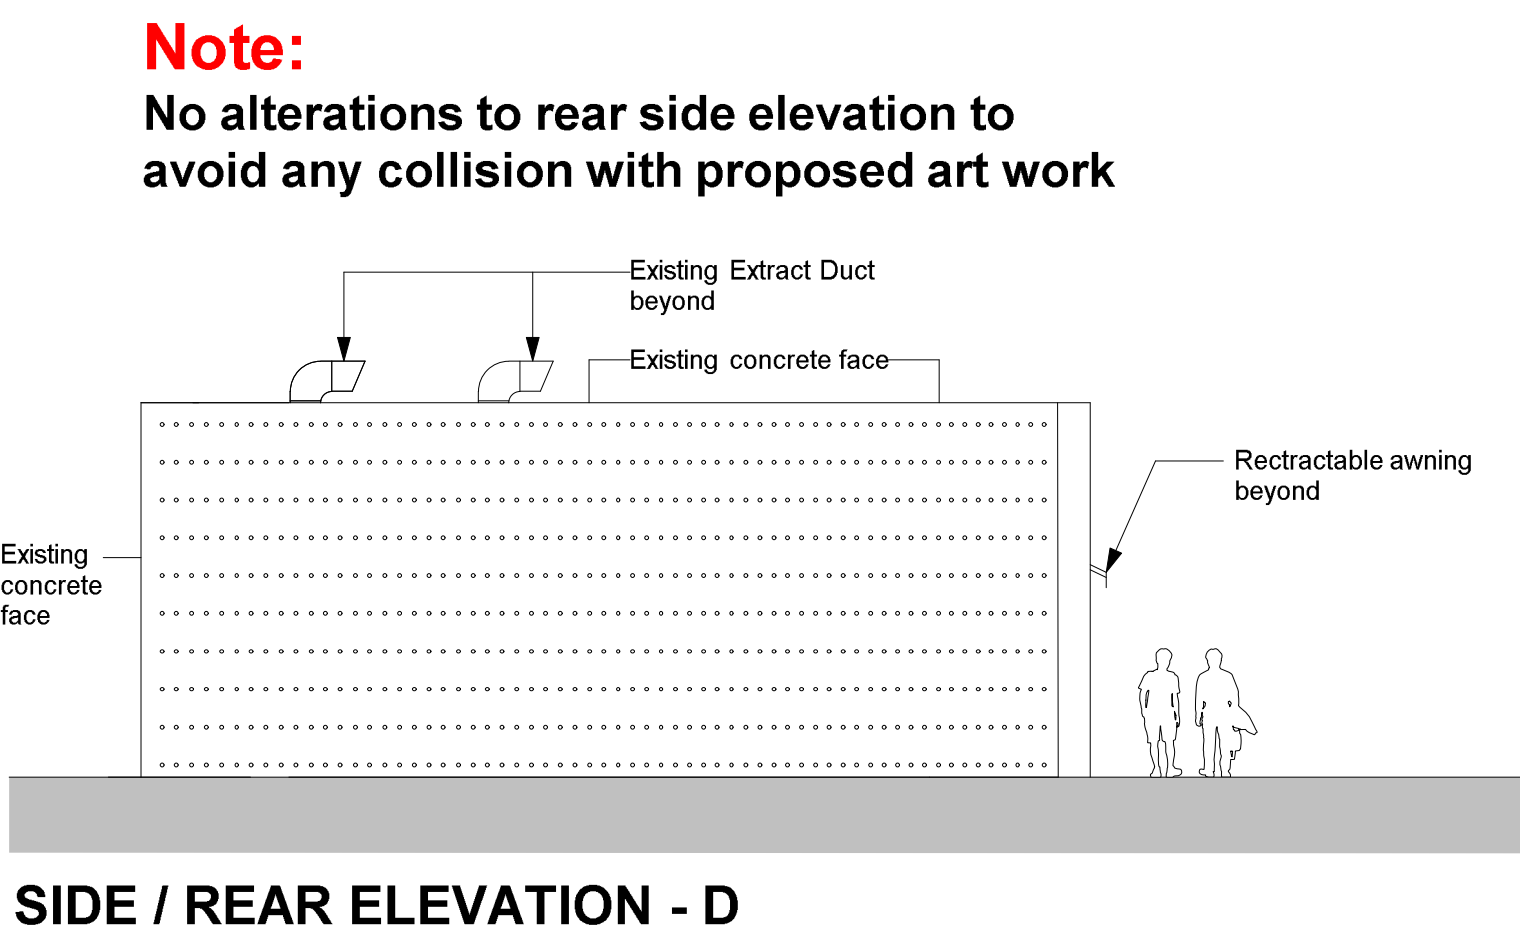


Note:
All Advertisement Vinyl fixed from inside on glazing

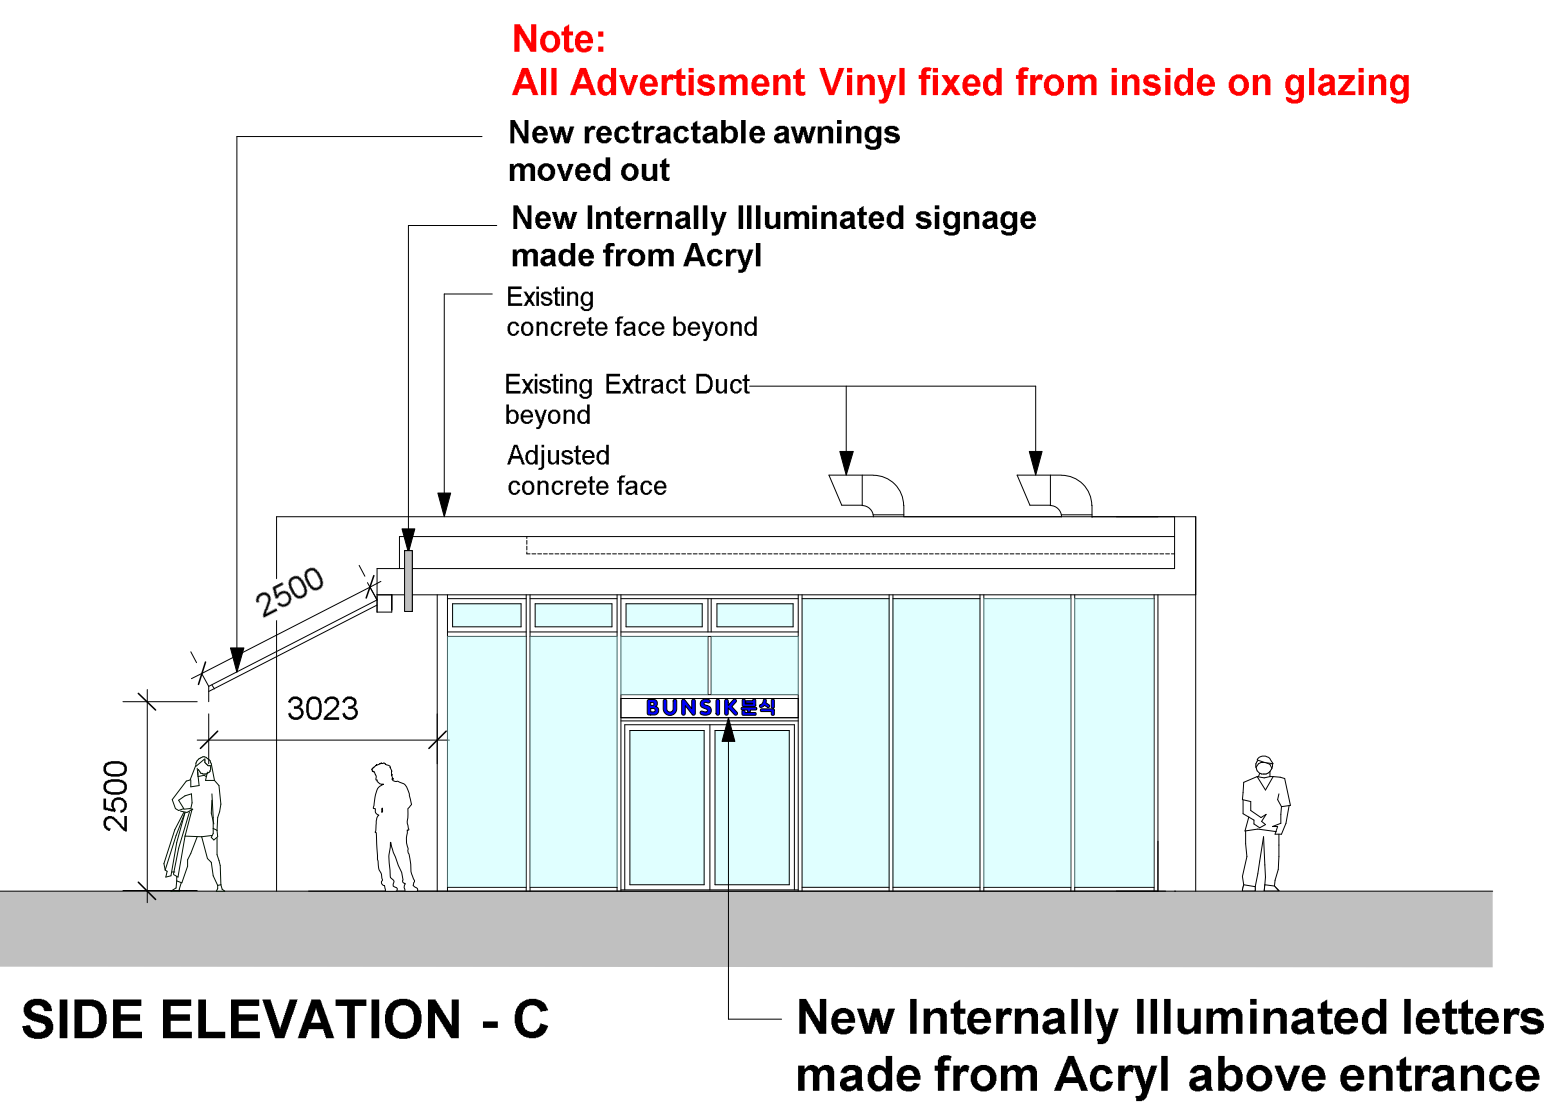

MARKED DOTTED RED
To be removed as approved in planning application 132578/FO/2021

New Projecting Sign:
New Internally Illuminated signage made from Acryl beyond ca. 10 m Set back from front to avoid collision with proposed art work to concrete front

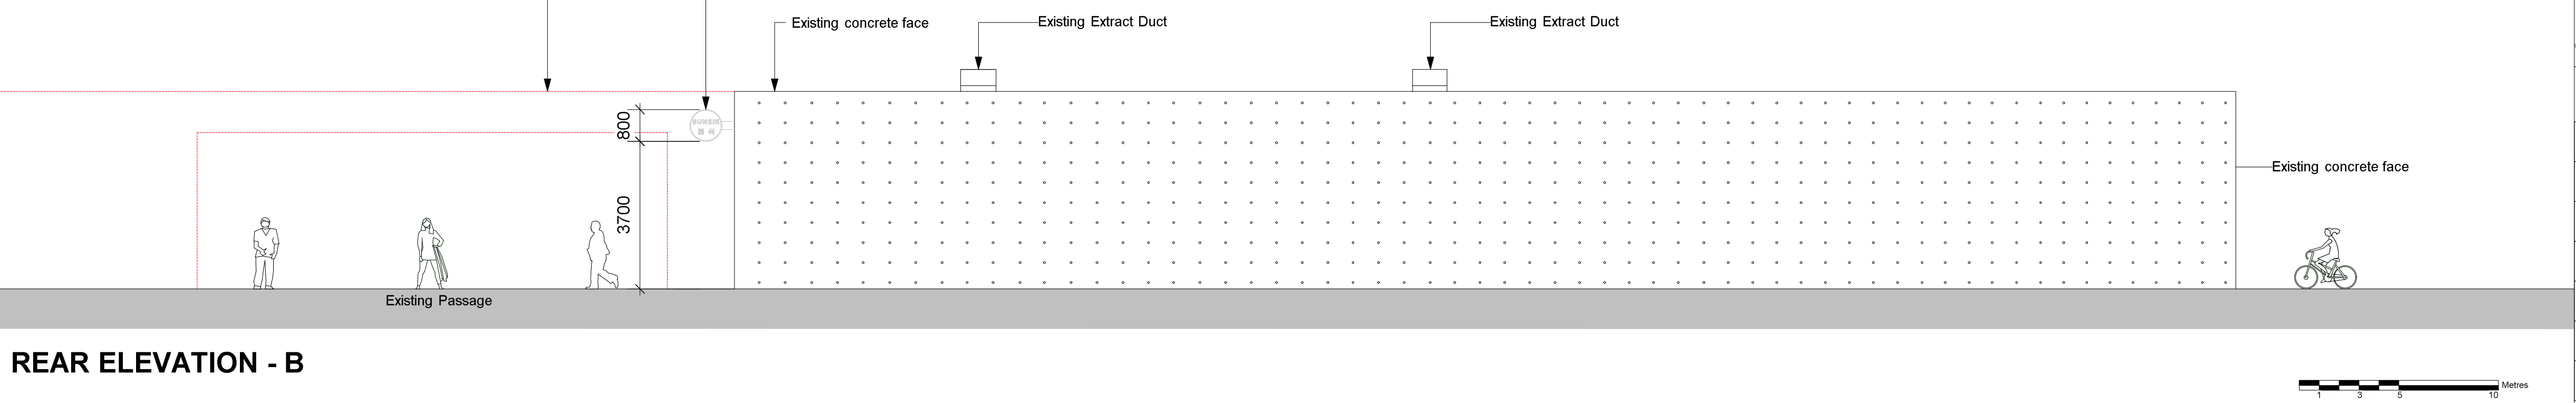


PL-003

ILLUMINATED ADVERTISEMENT:


PROJECTING SIGN

New Internally Illuminated projecting sign made from Acryl to Piccadilly Green Side 1:10

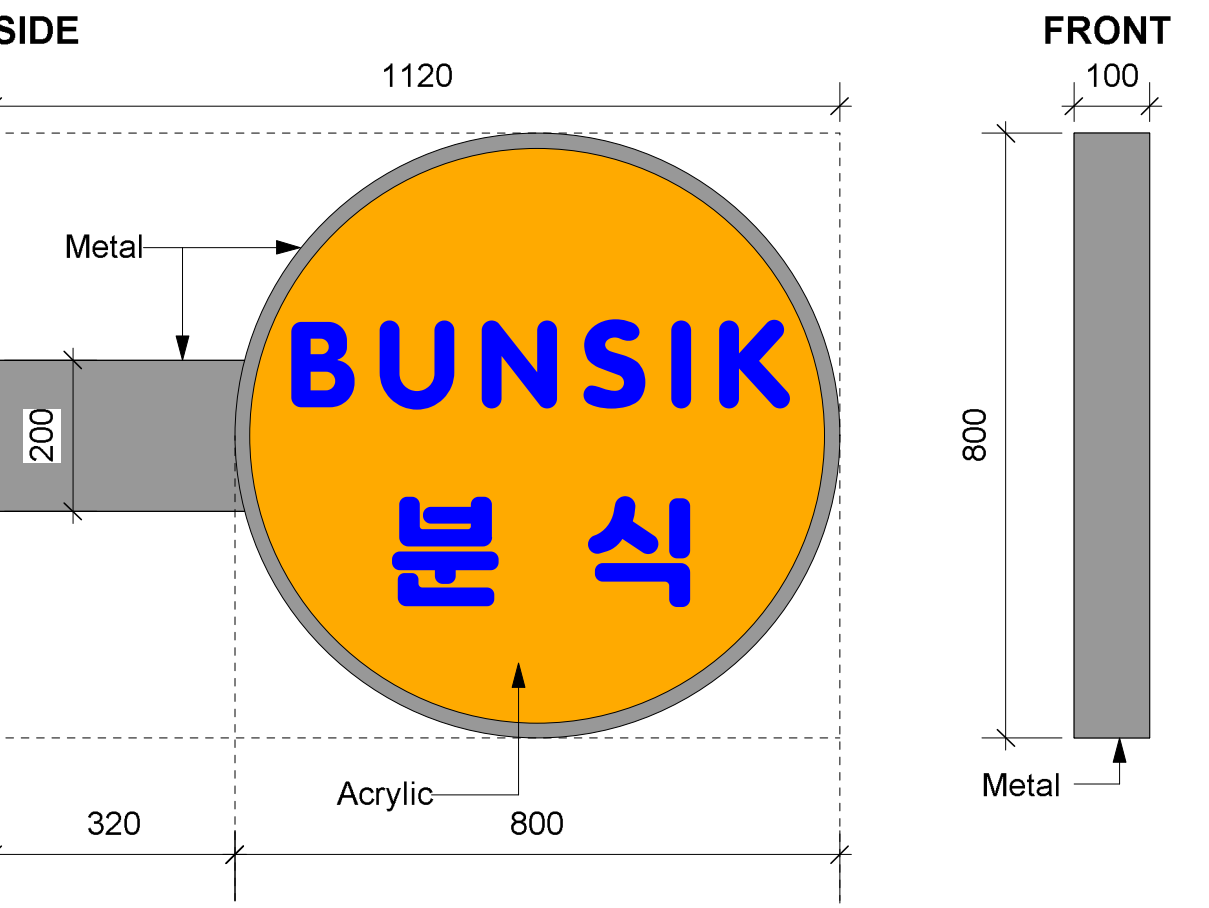

FASCIA SIGN

New Internally Illuminated letters made from Acryl above Entrance Door 1:10

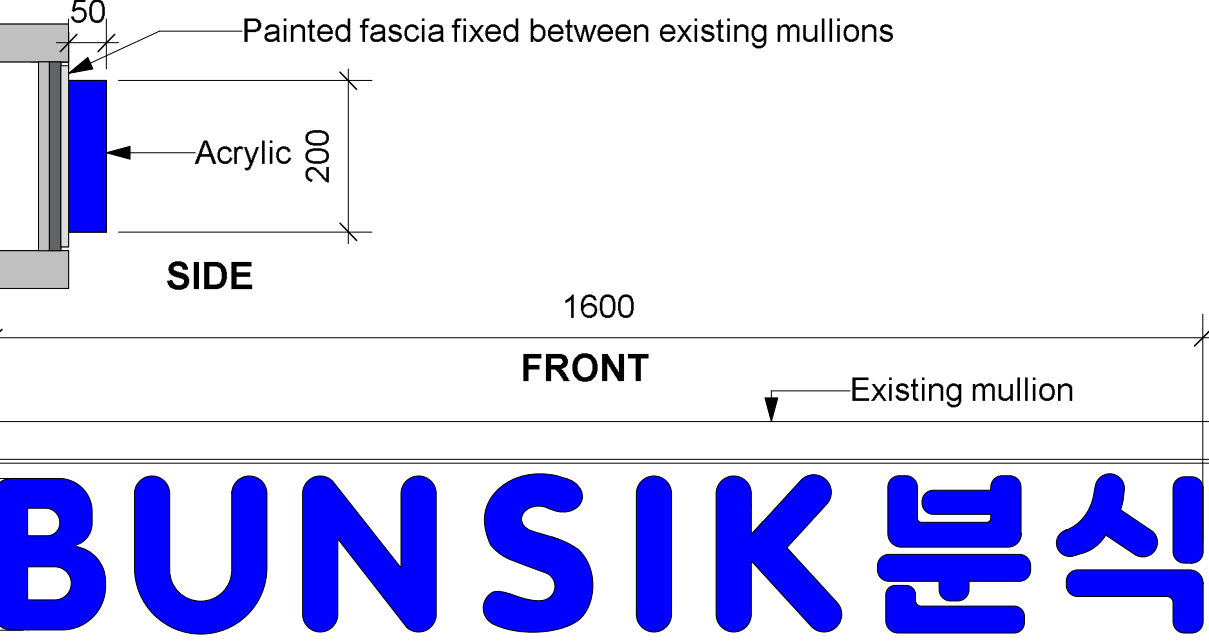

REV No.	DRAWN DATE	DRAWN BY	REVISION DESCRIPTION
03	26.07.2023	AG	Omitting internal vinyl - side elevation
02	21.07.2023	AG	Omitting internal vinyl
01	10.07.2023	AG	Revisions - awnings / external textile banners

GANGULY ARCHITECTS LTD

Tel.: +44 (0) 20 7617 7590
E-MAIL: info@ganguly.co.uk
www.ganguly.co.uk

CLIENT

BUNSIK분식
K FOOD LONDON LTD

PROJECT

UNIT 1A
THE PAVILLION, PICCADILLY GARDENS
M1 1RG MANCHESTER

DRAWING TITLE

PROPOSED
ELEVATIONS / SECTION A-A
ILLUMINATED ADVERTISEMENT

SCALE	PAPER SIZE	DRAWN DATE	DRAWN BY	PROJECT No.
1:100 / 1:10	A1	01.06.2023	AG	

DRAWING No.	REV.No.
ADV-M1-2023-PL-003	-03