




A	FIRST ISSUE	00.00.00	xx
B	EXISTING BAY WINDOW ADDED	30.07.23	HK

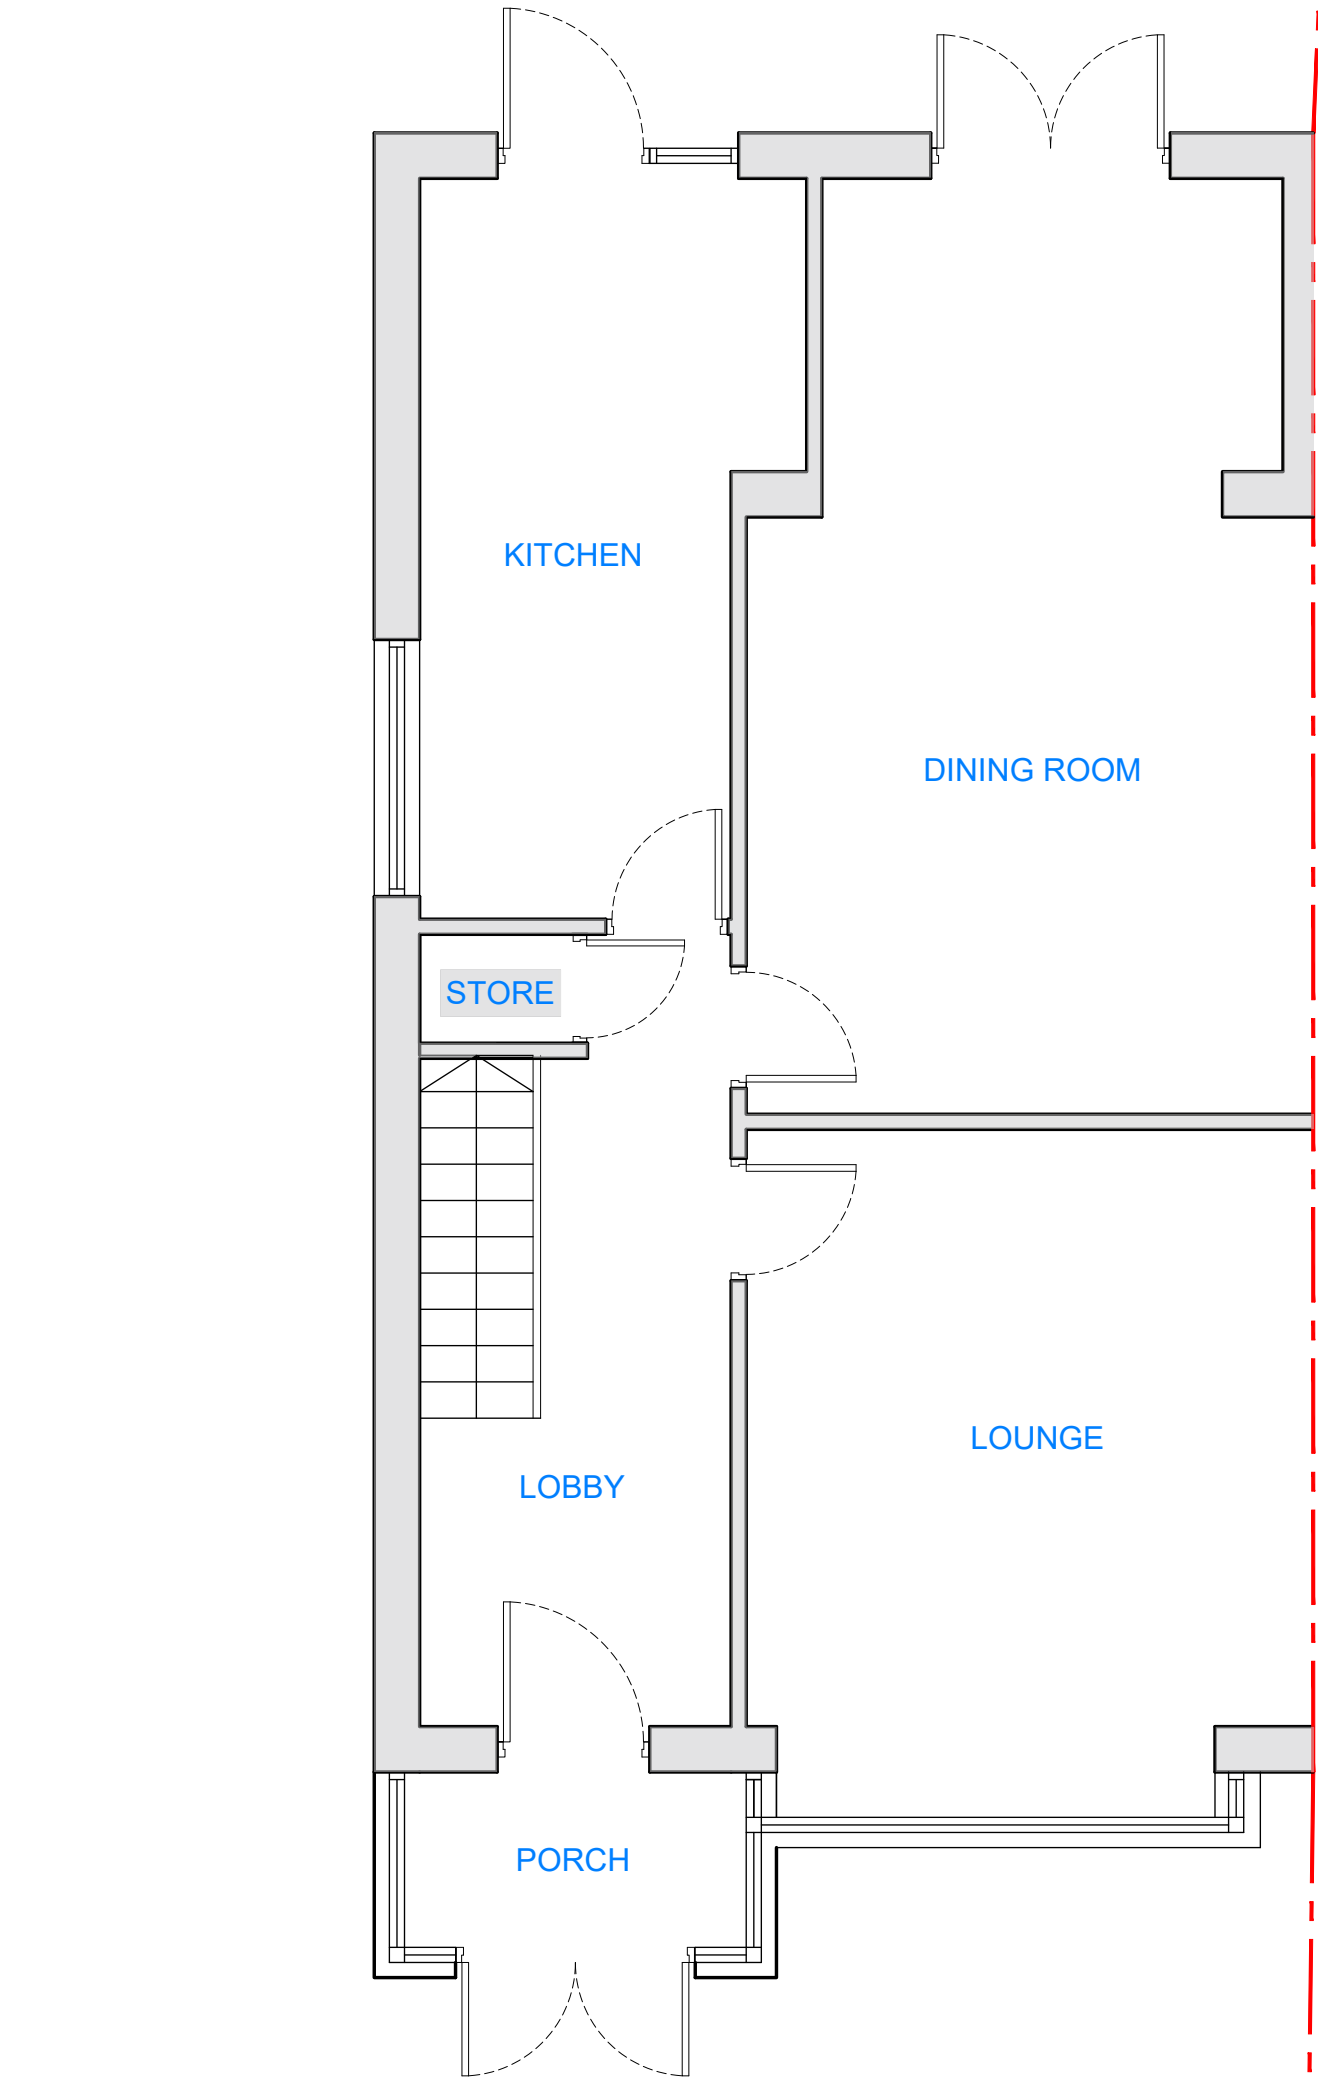


EXISTING GROUND FLOOR
@1:50

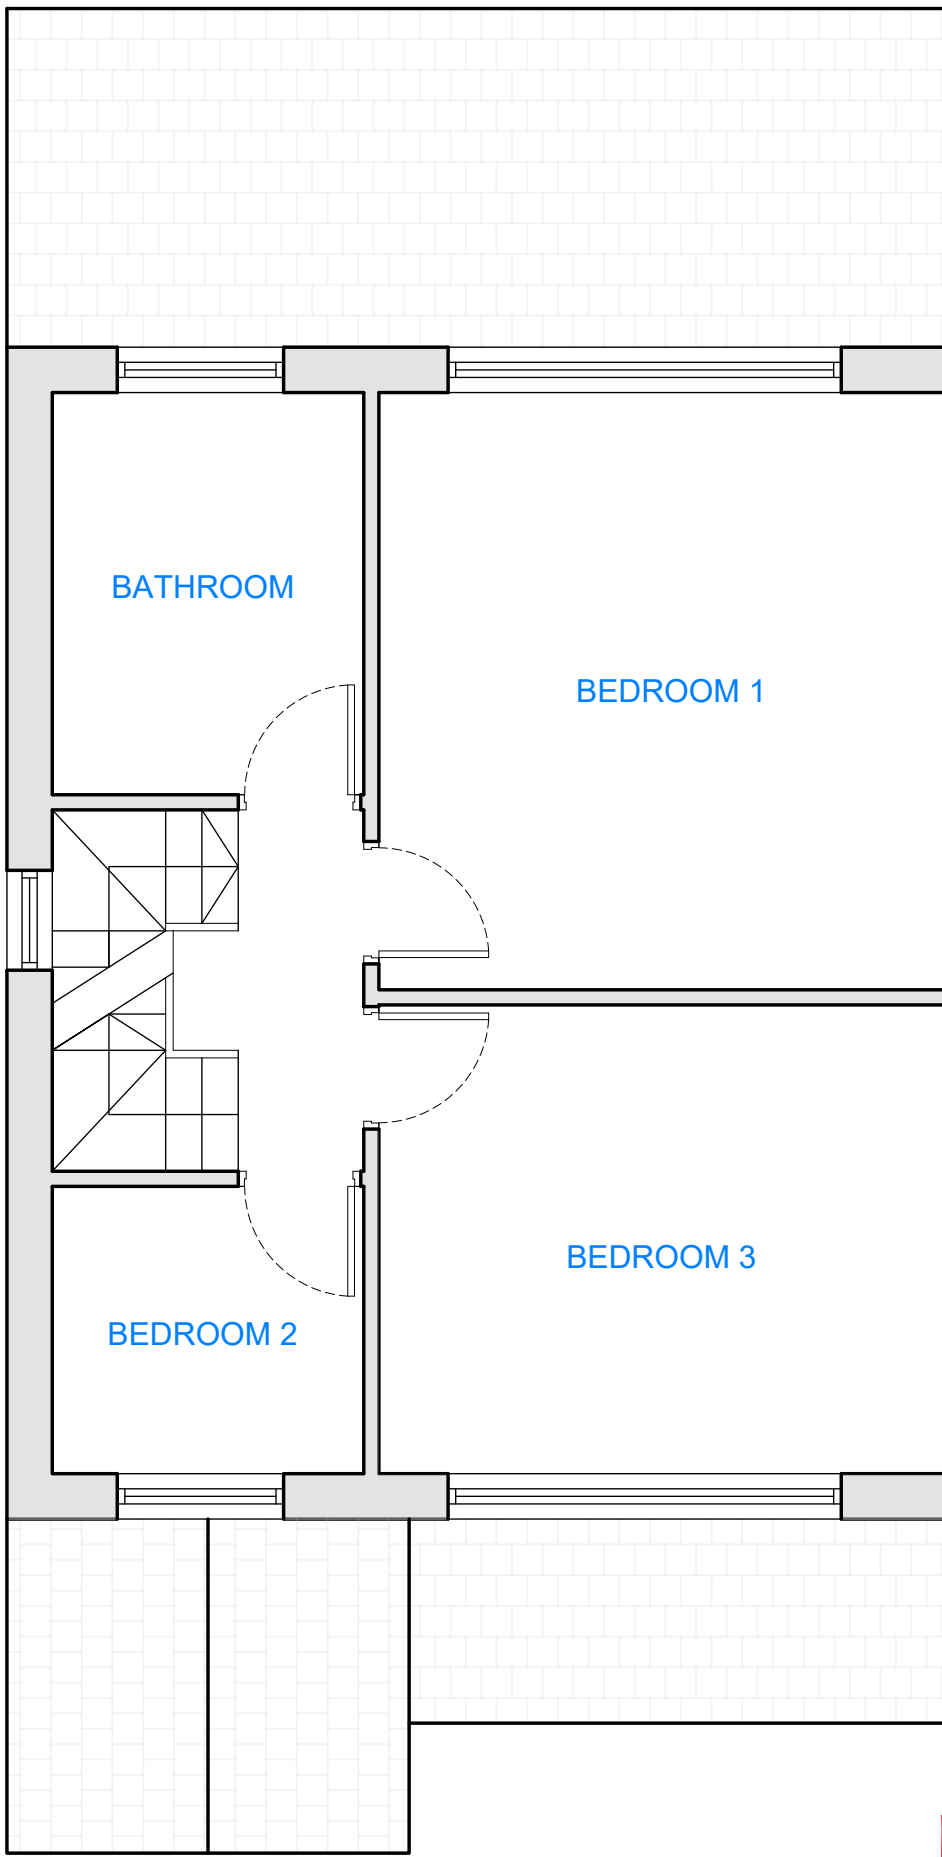


EXISTING FIRST FLOOR
@1:50

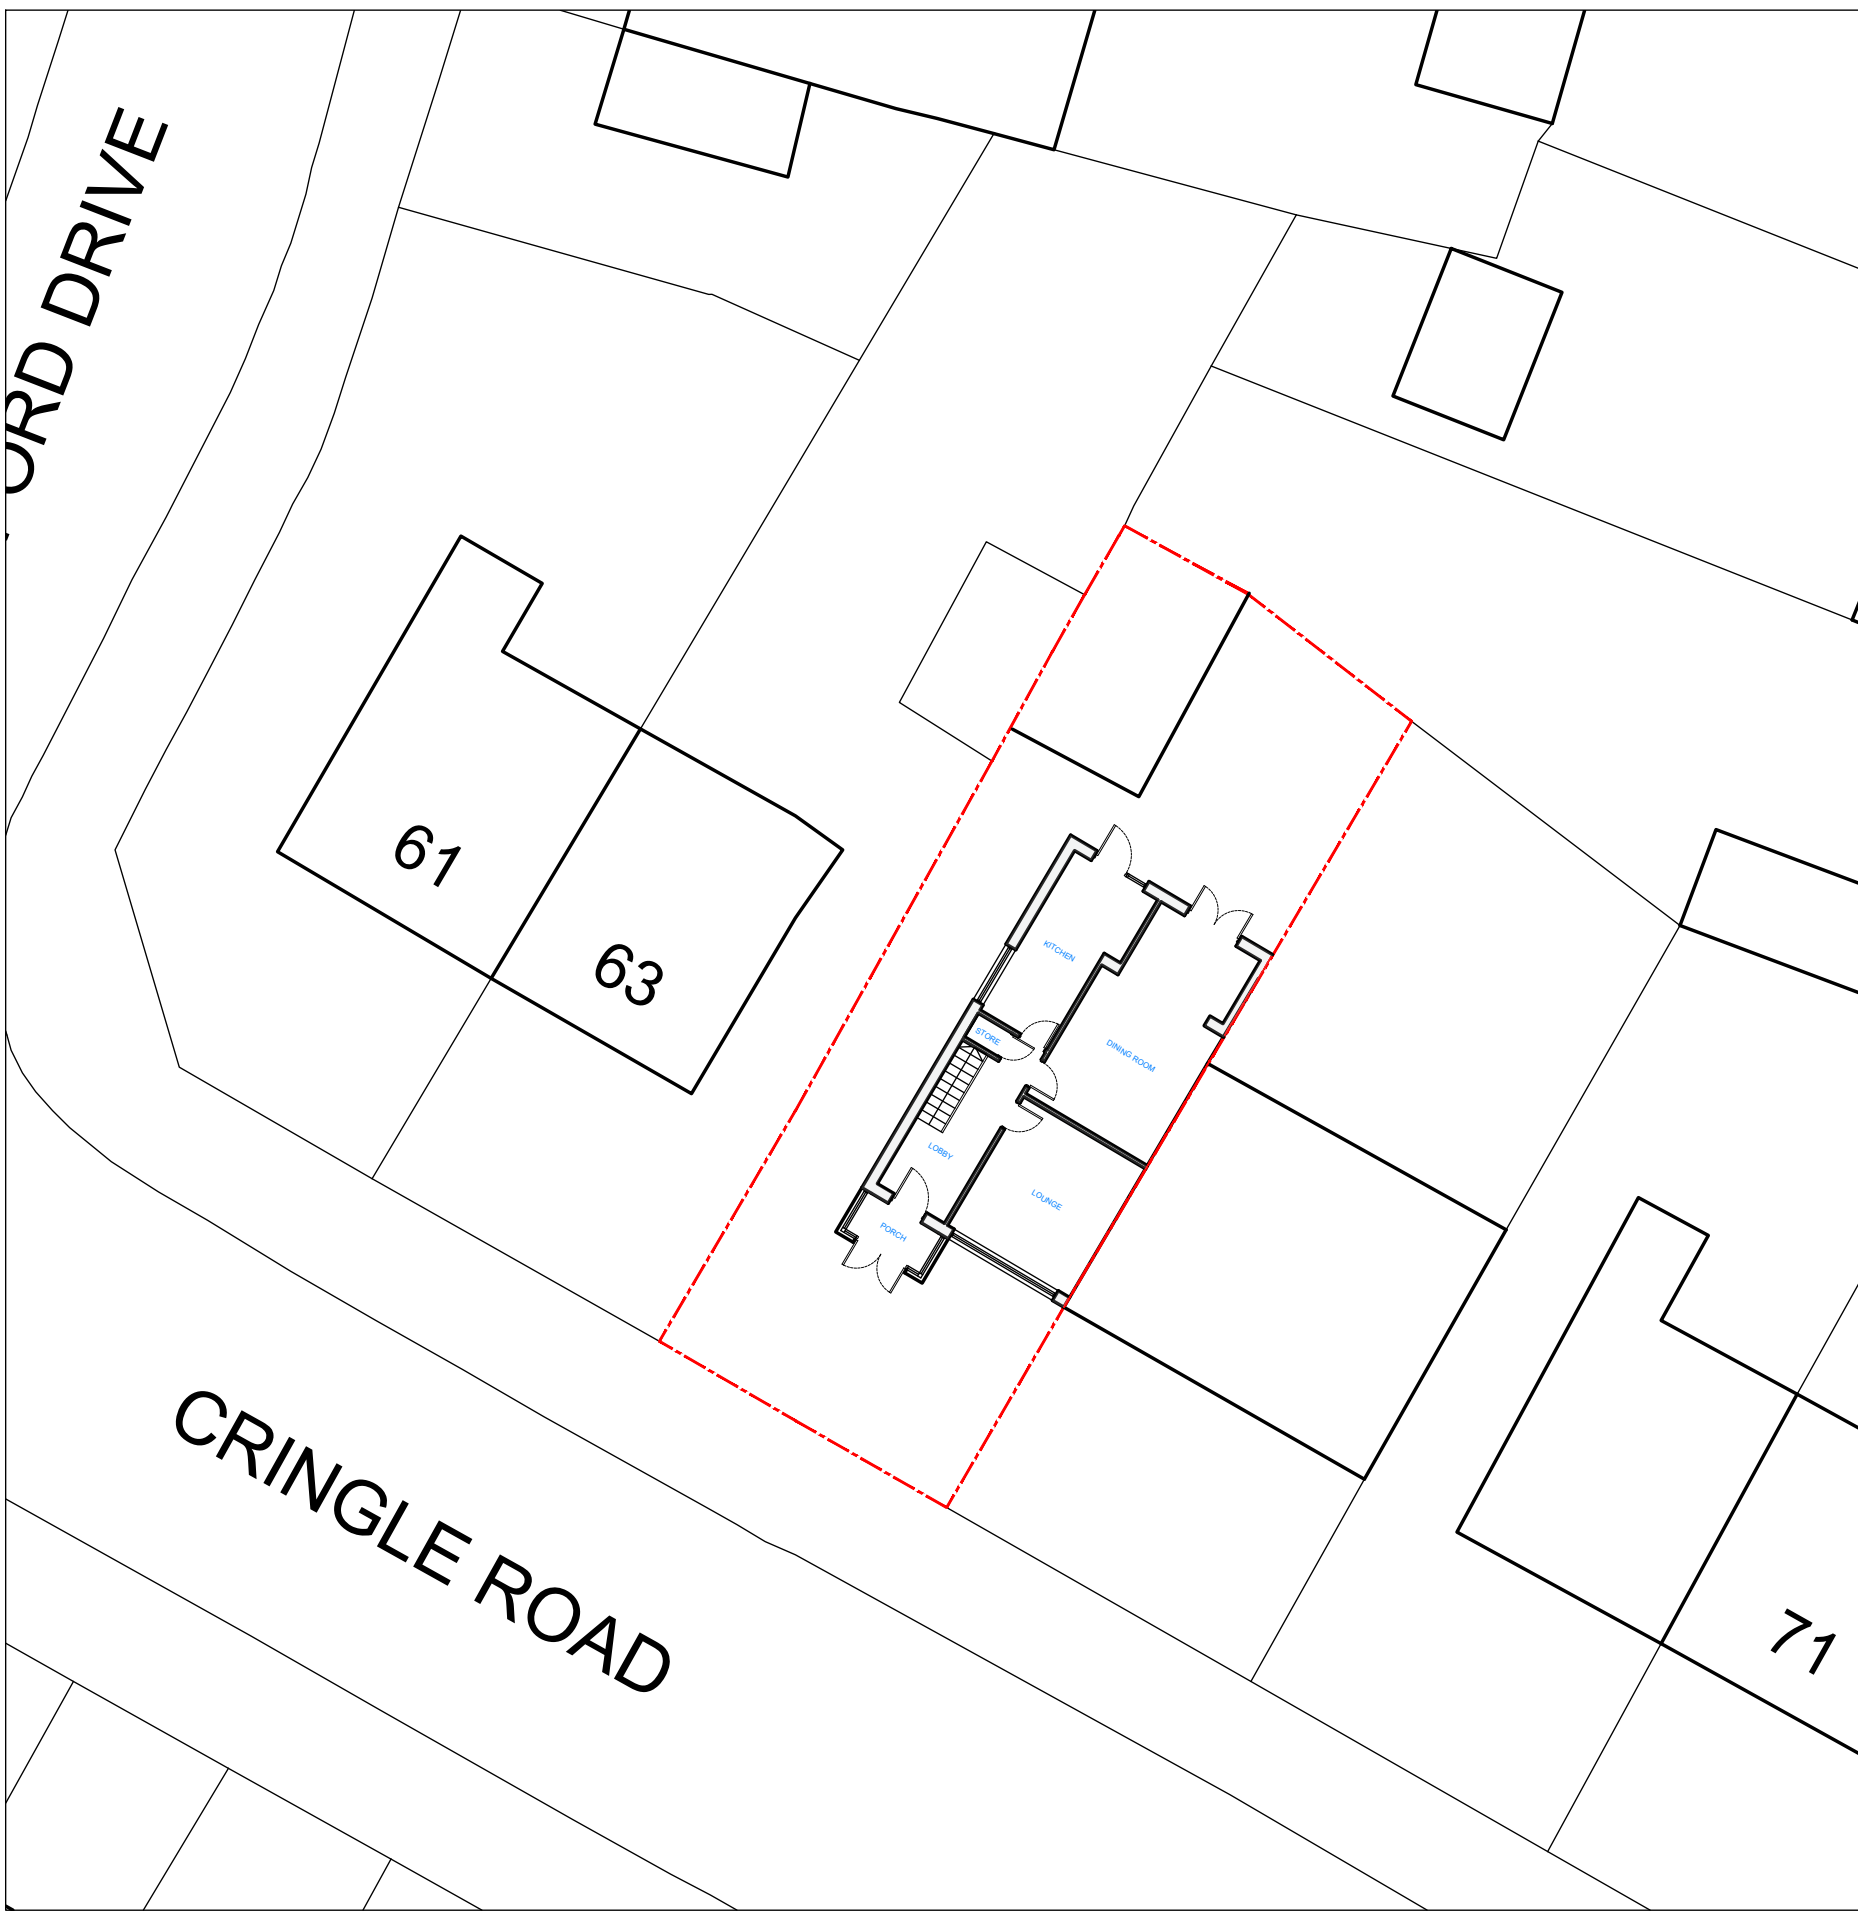

EXISTING SITE PLAN
@1:200

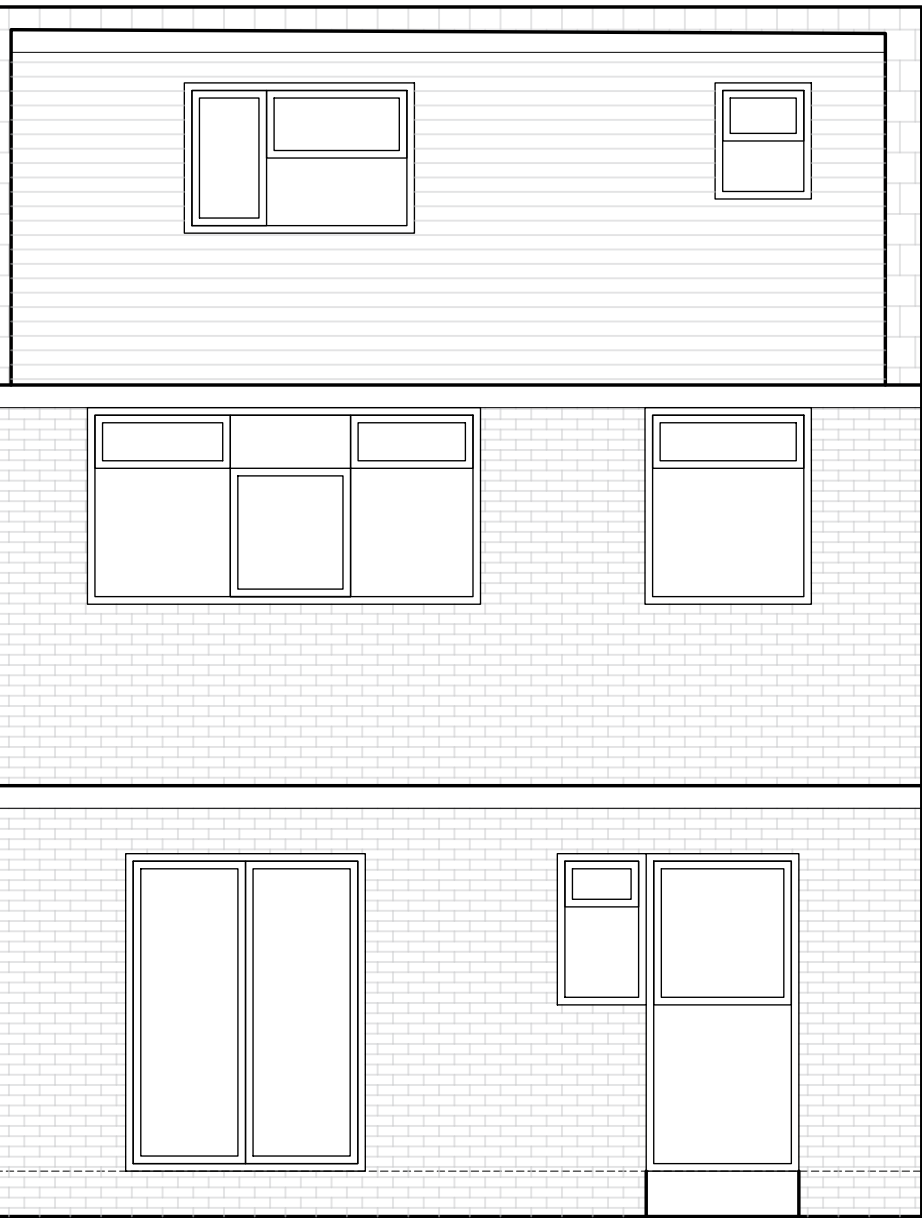

EXISTING REAR ELEVATION
@1:50

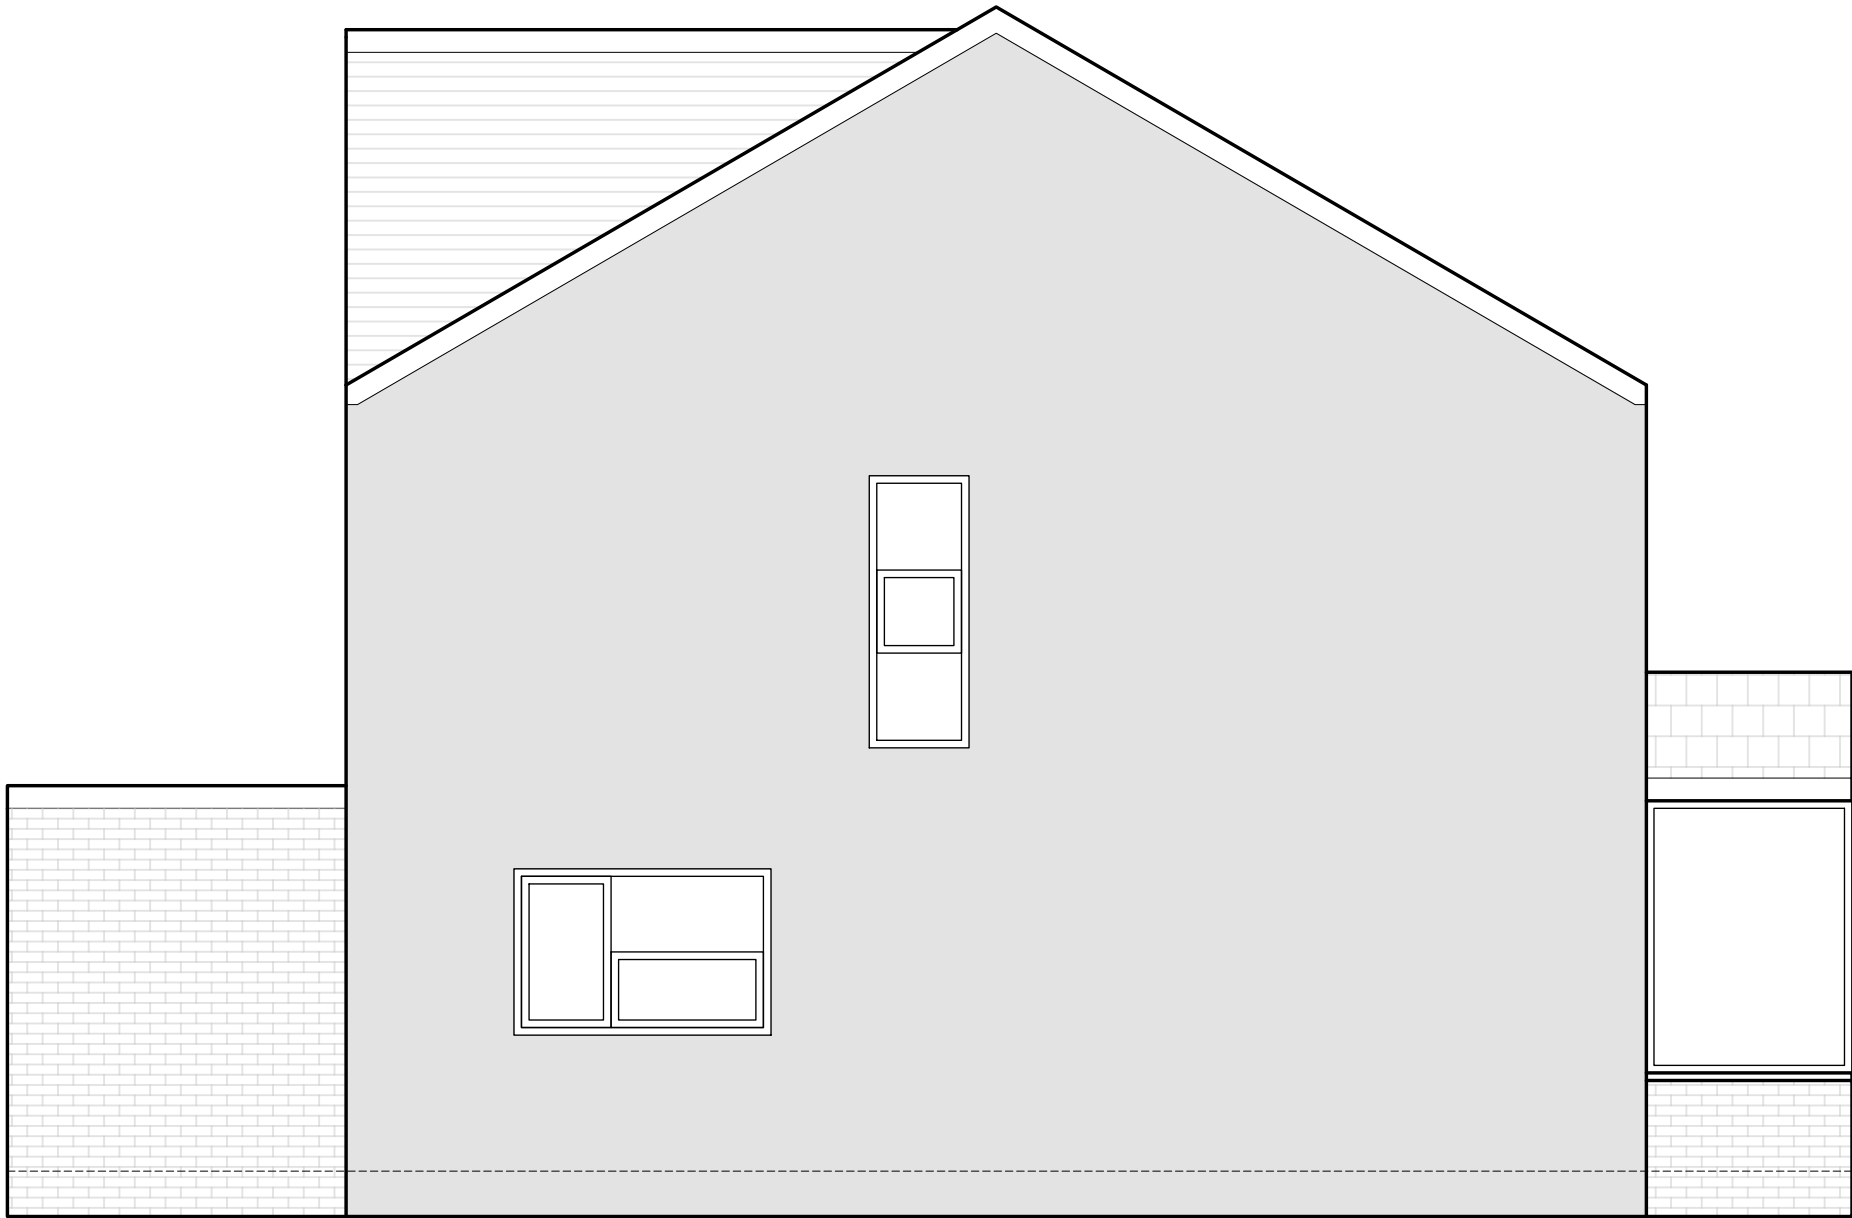

EXISTING SIDE ELEVATION
@1:50



EXISTING FRONT ELEVATION
@1:50