






01 PROPOSED FRONT ELEVATION
(SOUTH WEST)
1:100

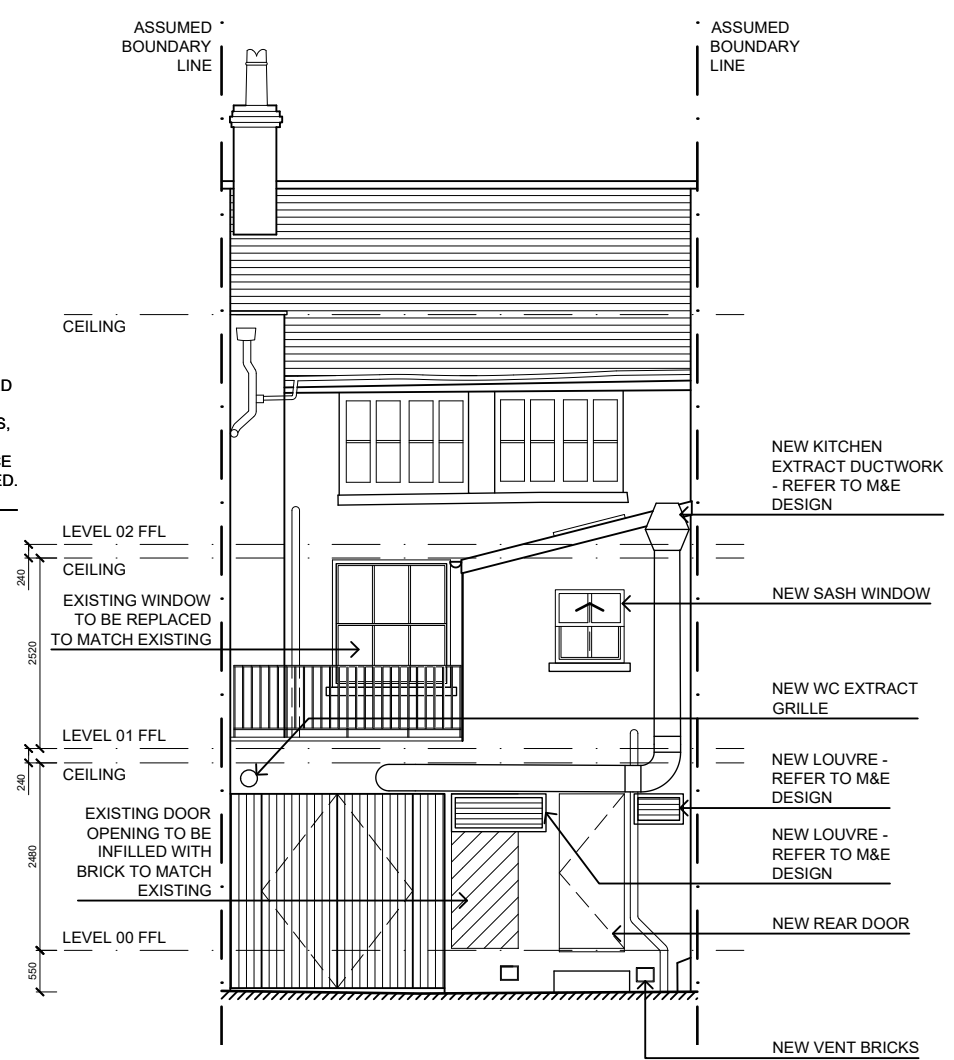


02 PROPOSED REAR ELEVATION
(NORTH EAST)
1:100

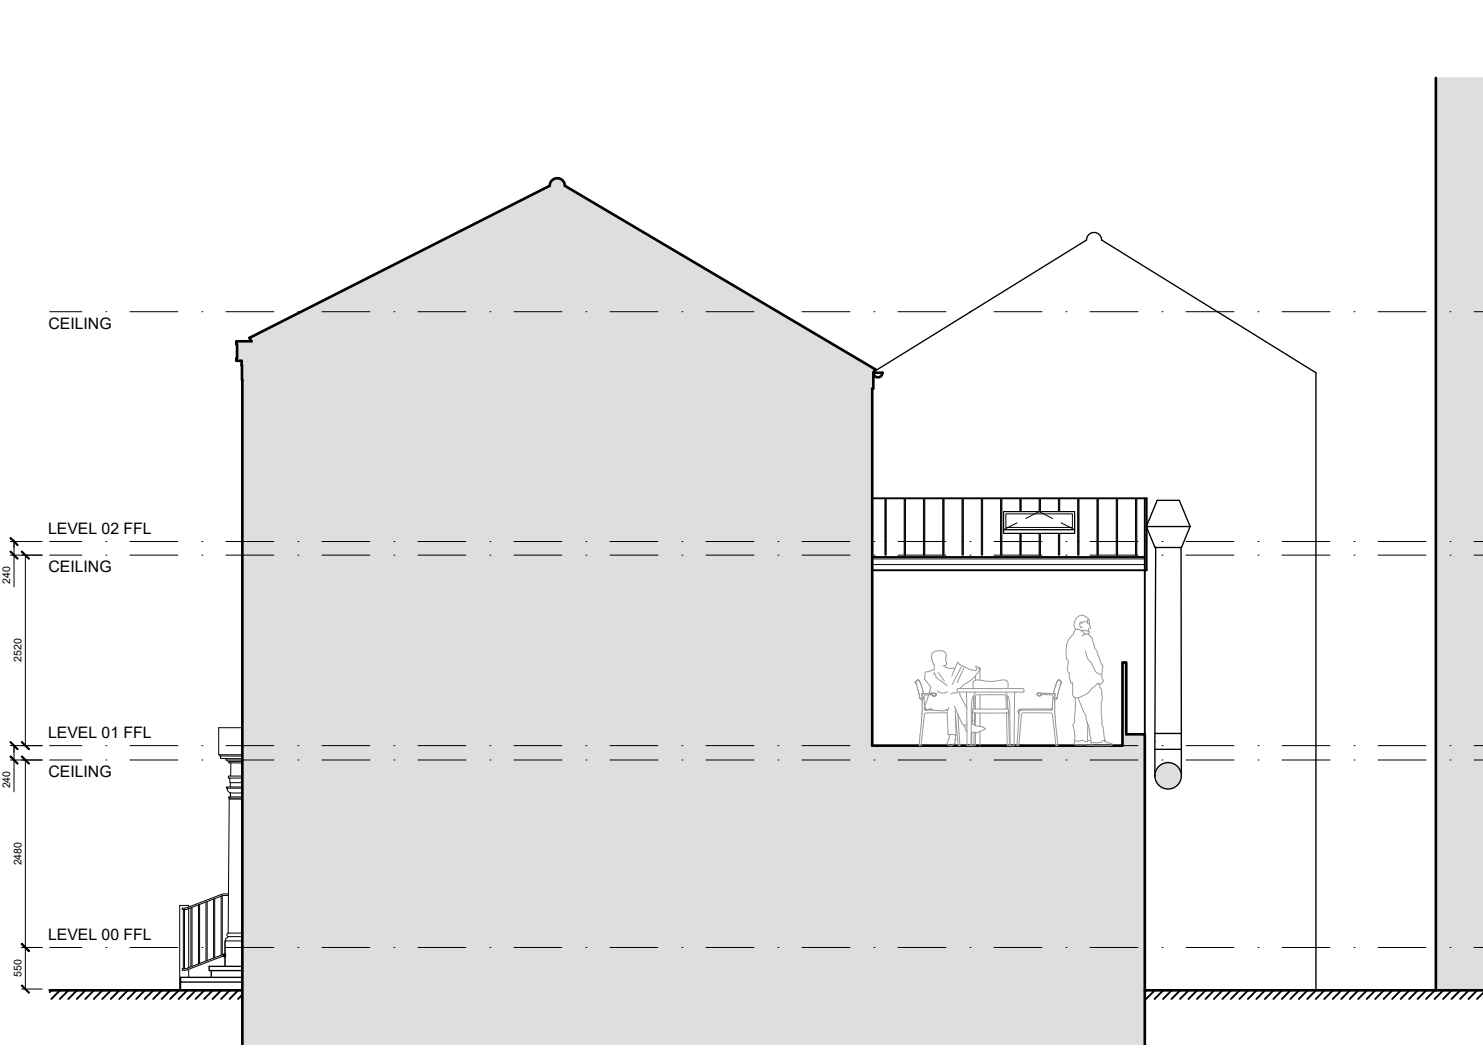


03 PROPOSED SIDE ELEVATION
(SOUTH EAST)
1:100

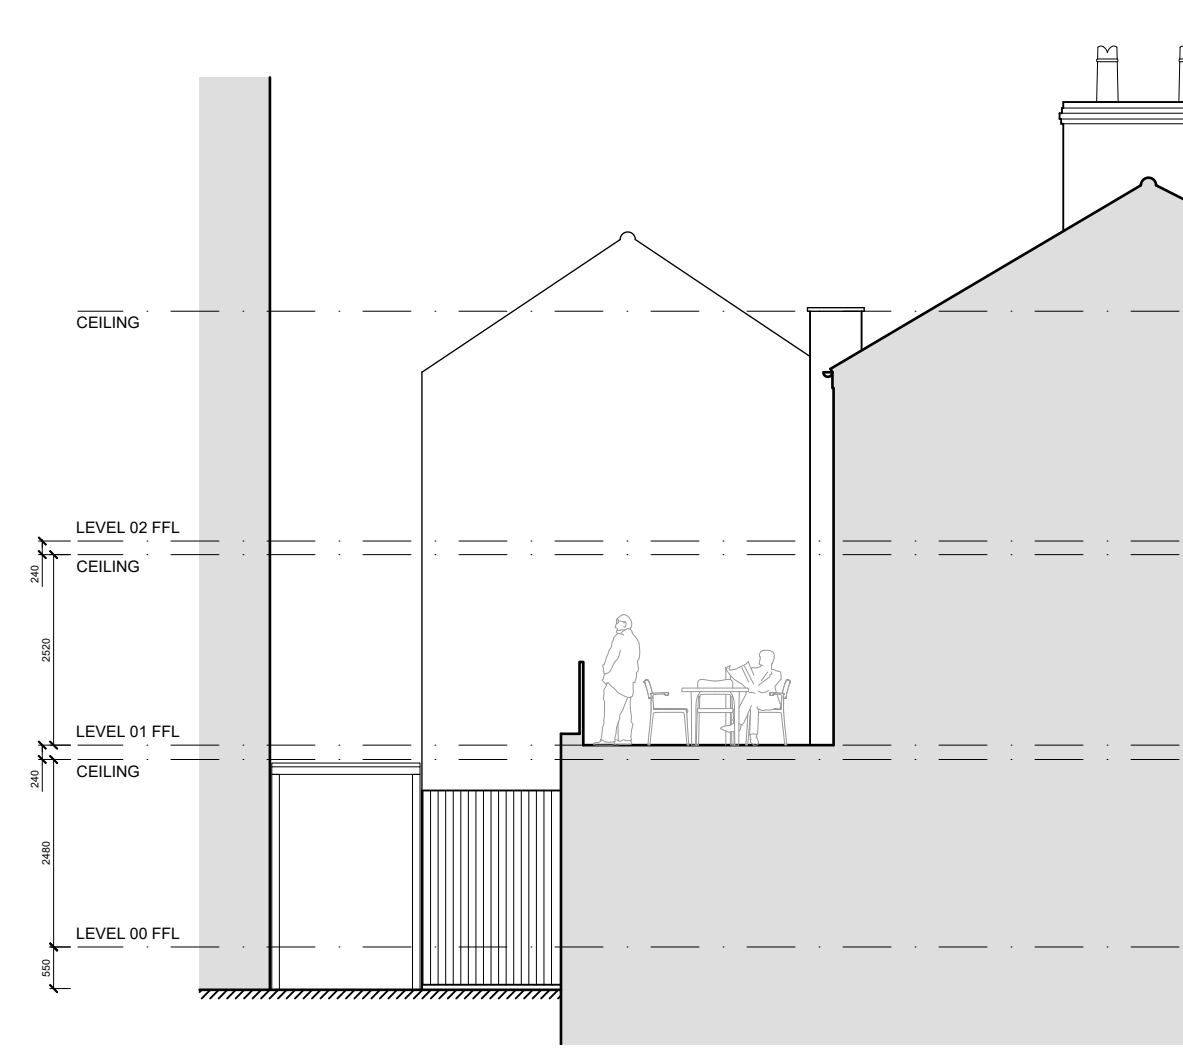


04 PROPOSED SIDE ELEVATION
(NORTH WEST)
1:100

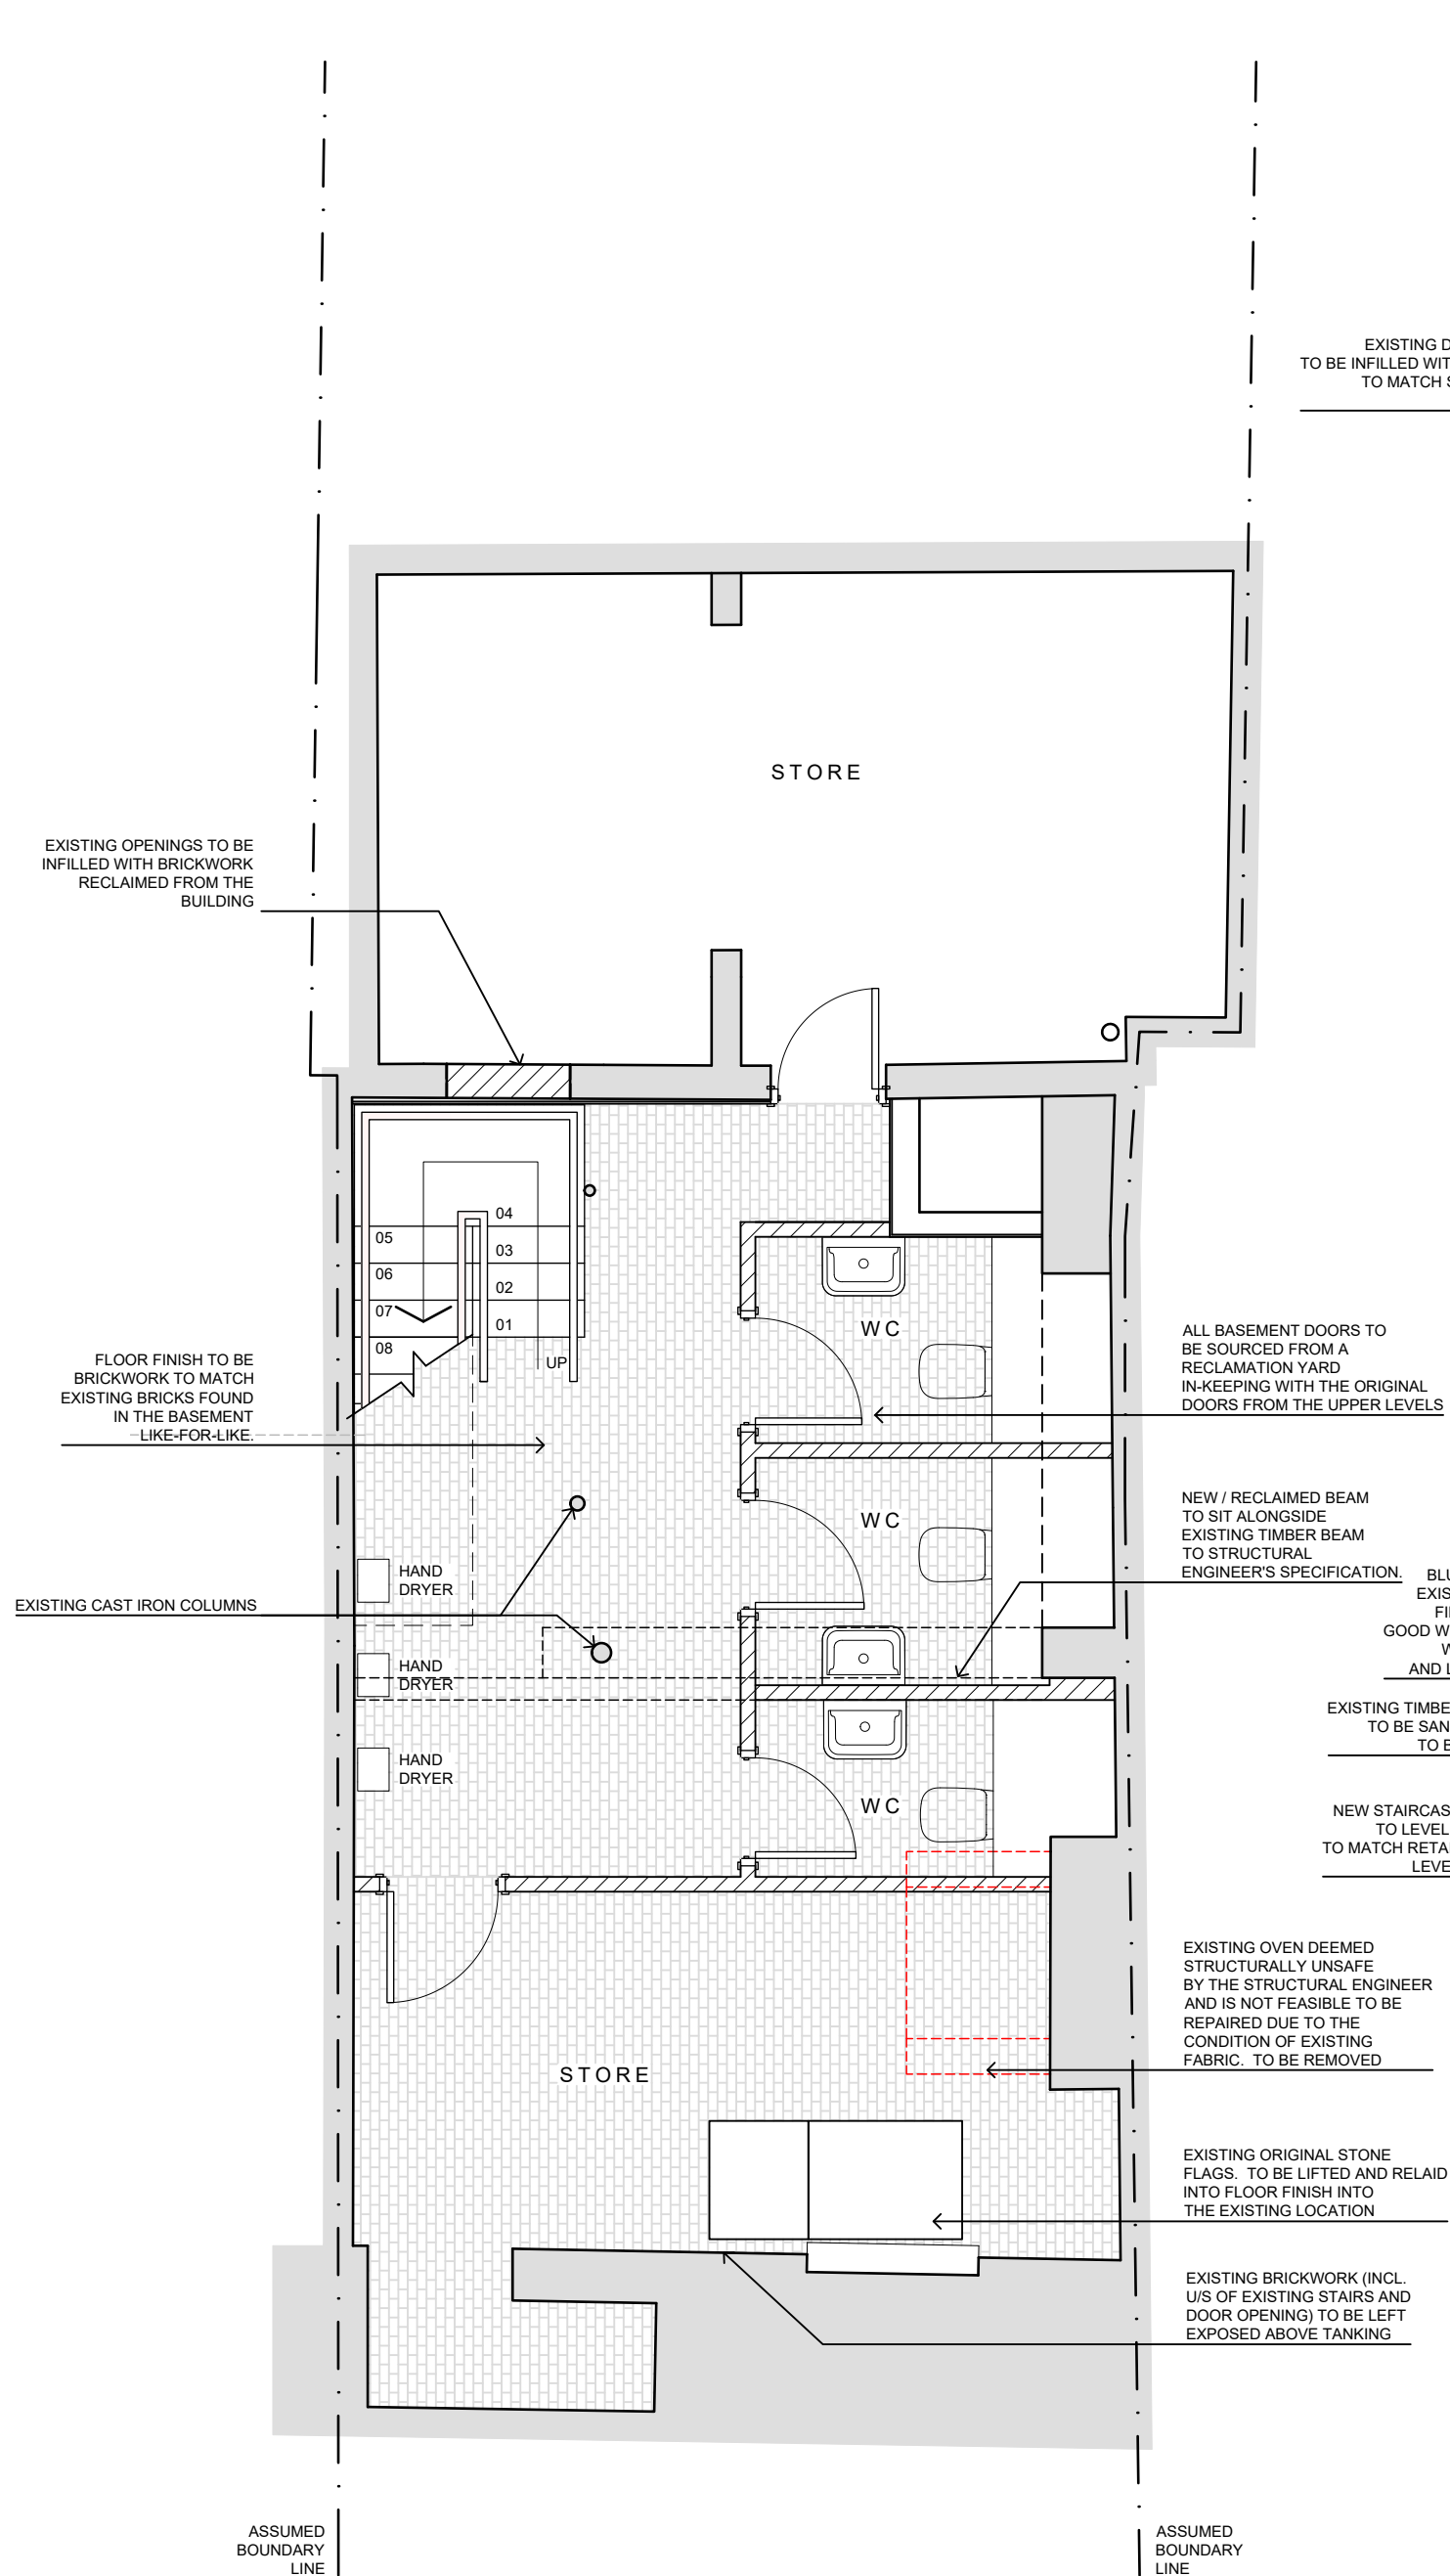


05 PROPOSED BASEMENT LAYOUT
1:50

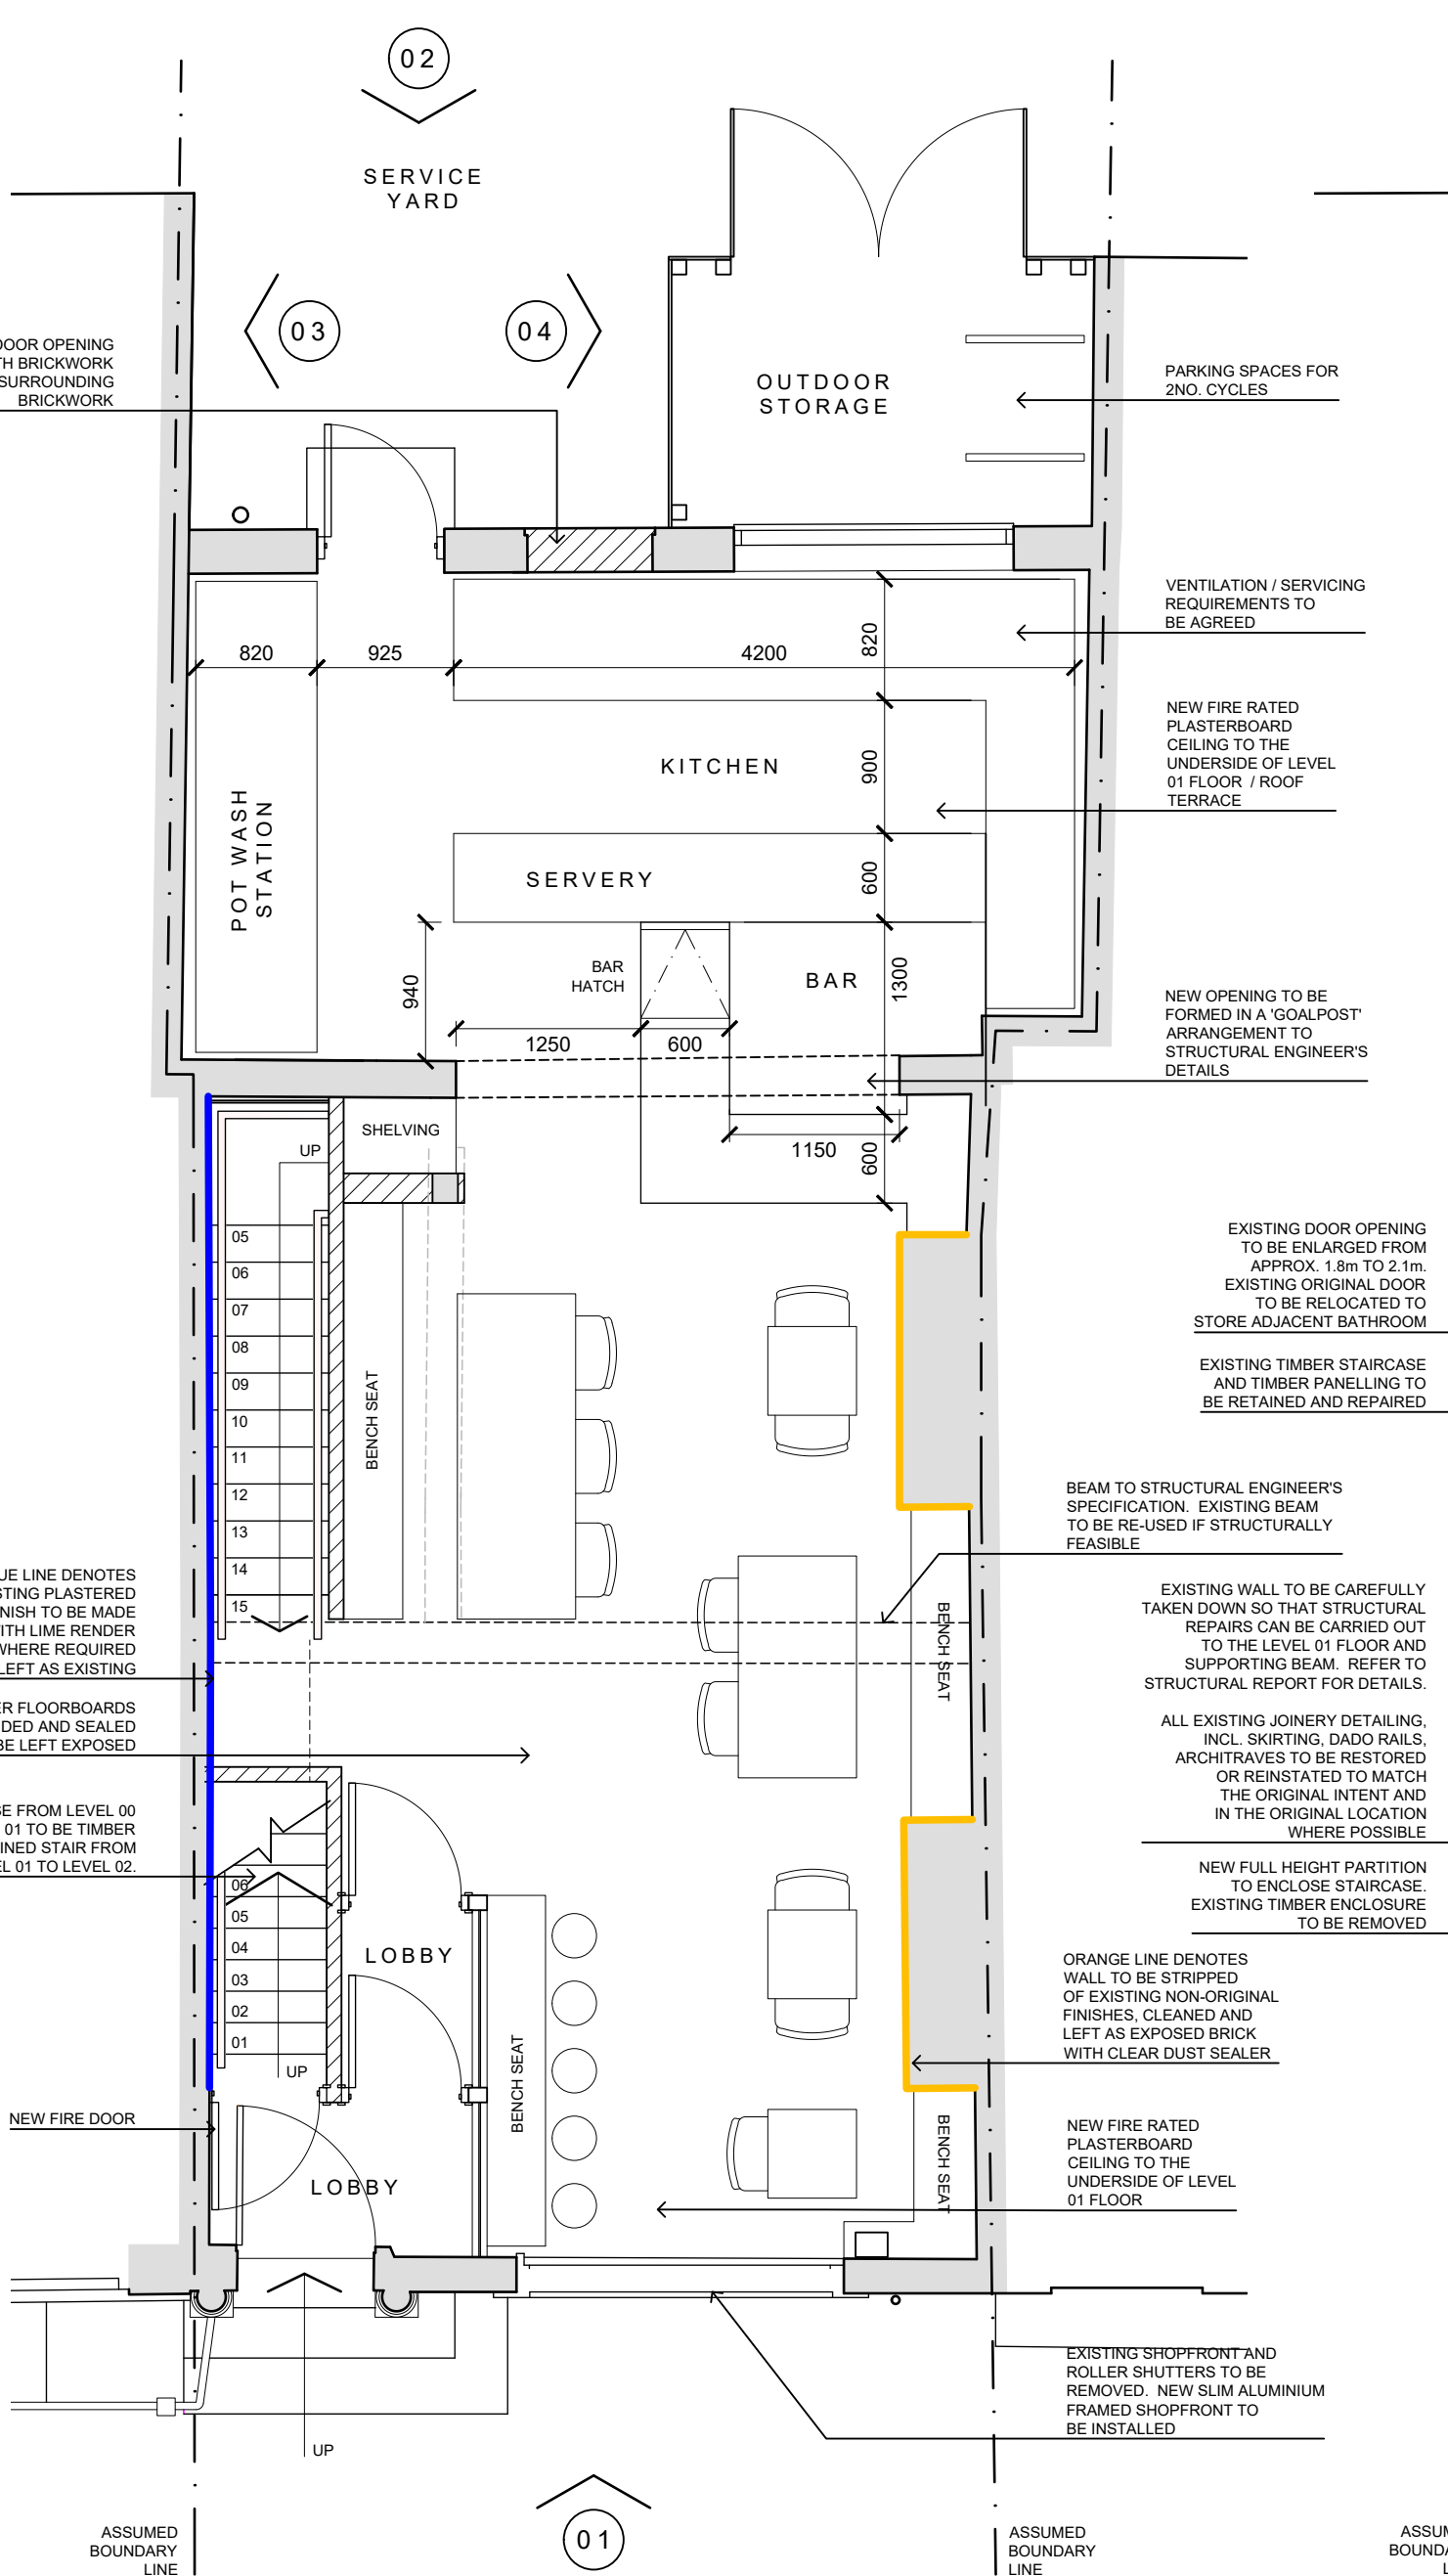

06 PROPOSED GROUND FLOOR LAYOUT
1:50

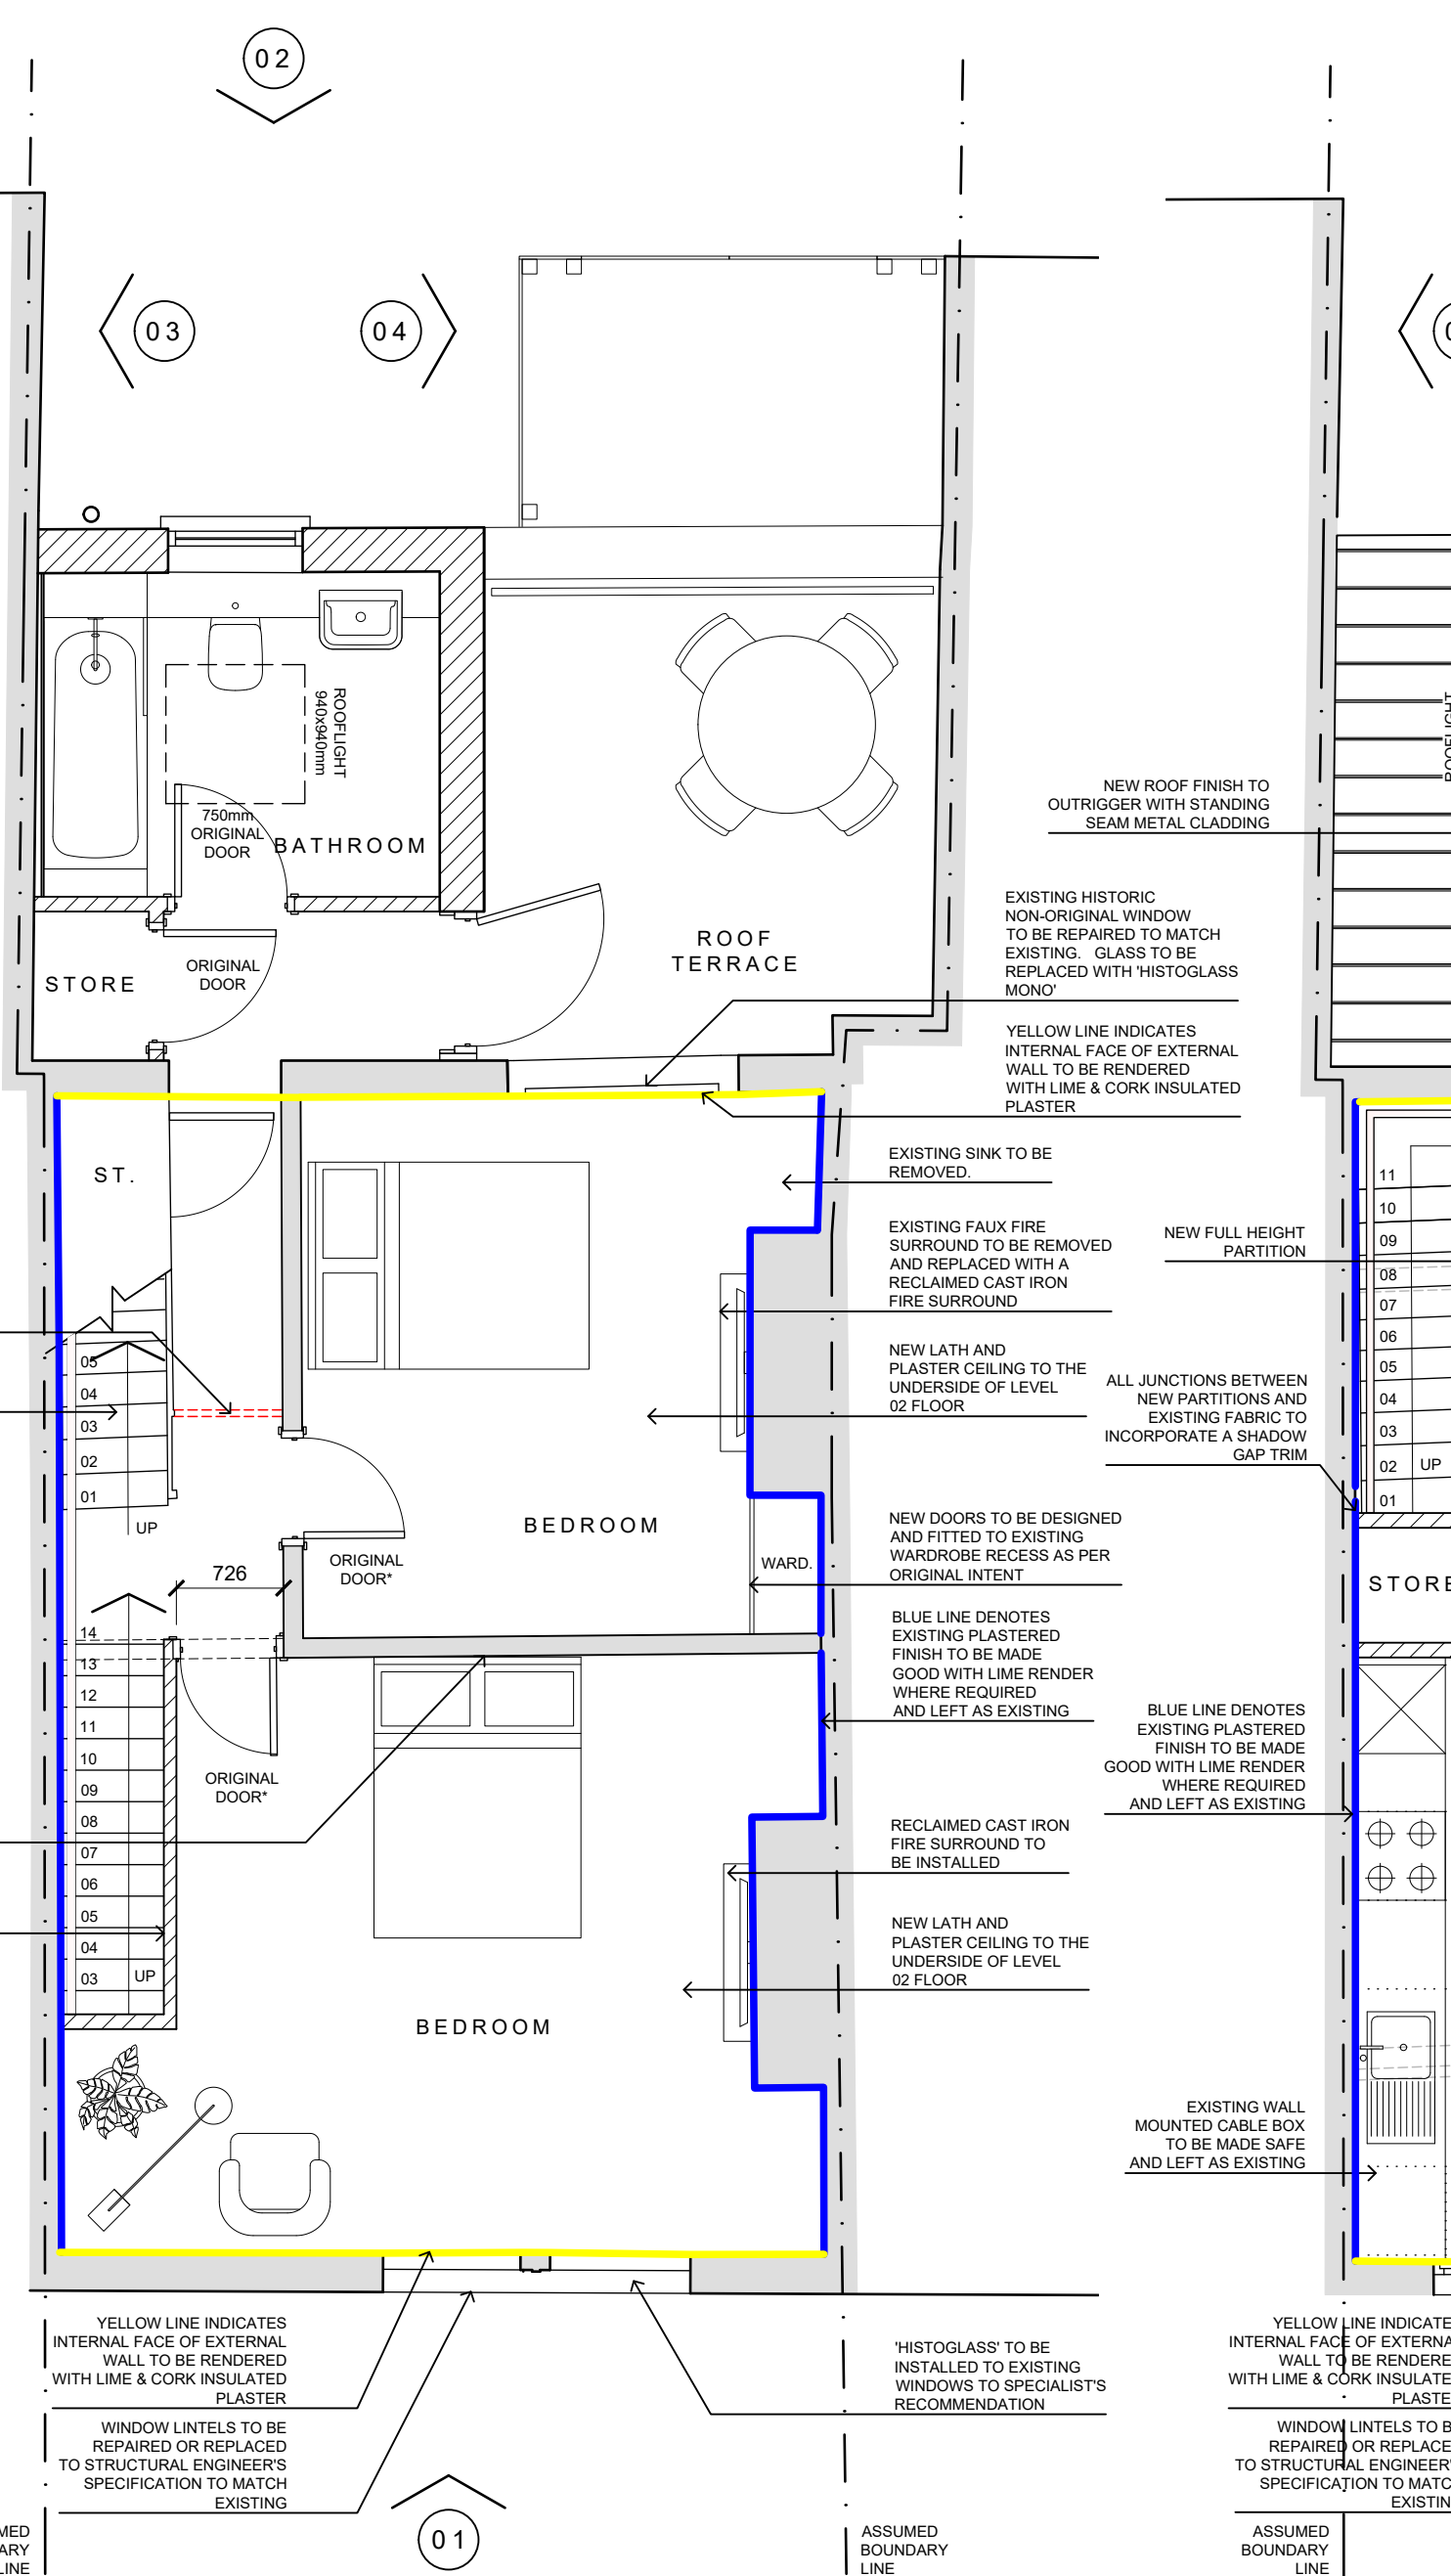

07 PROPOSED FIRST FLOOR LAYOUT
1:50

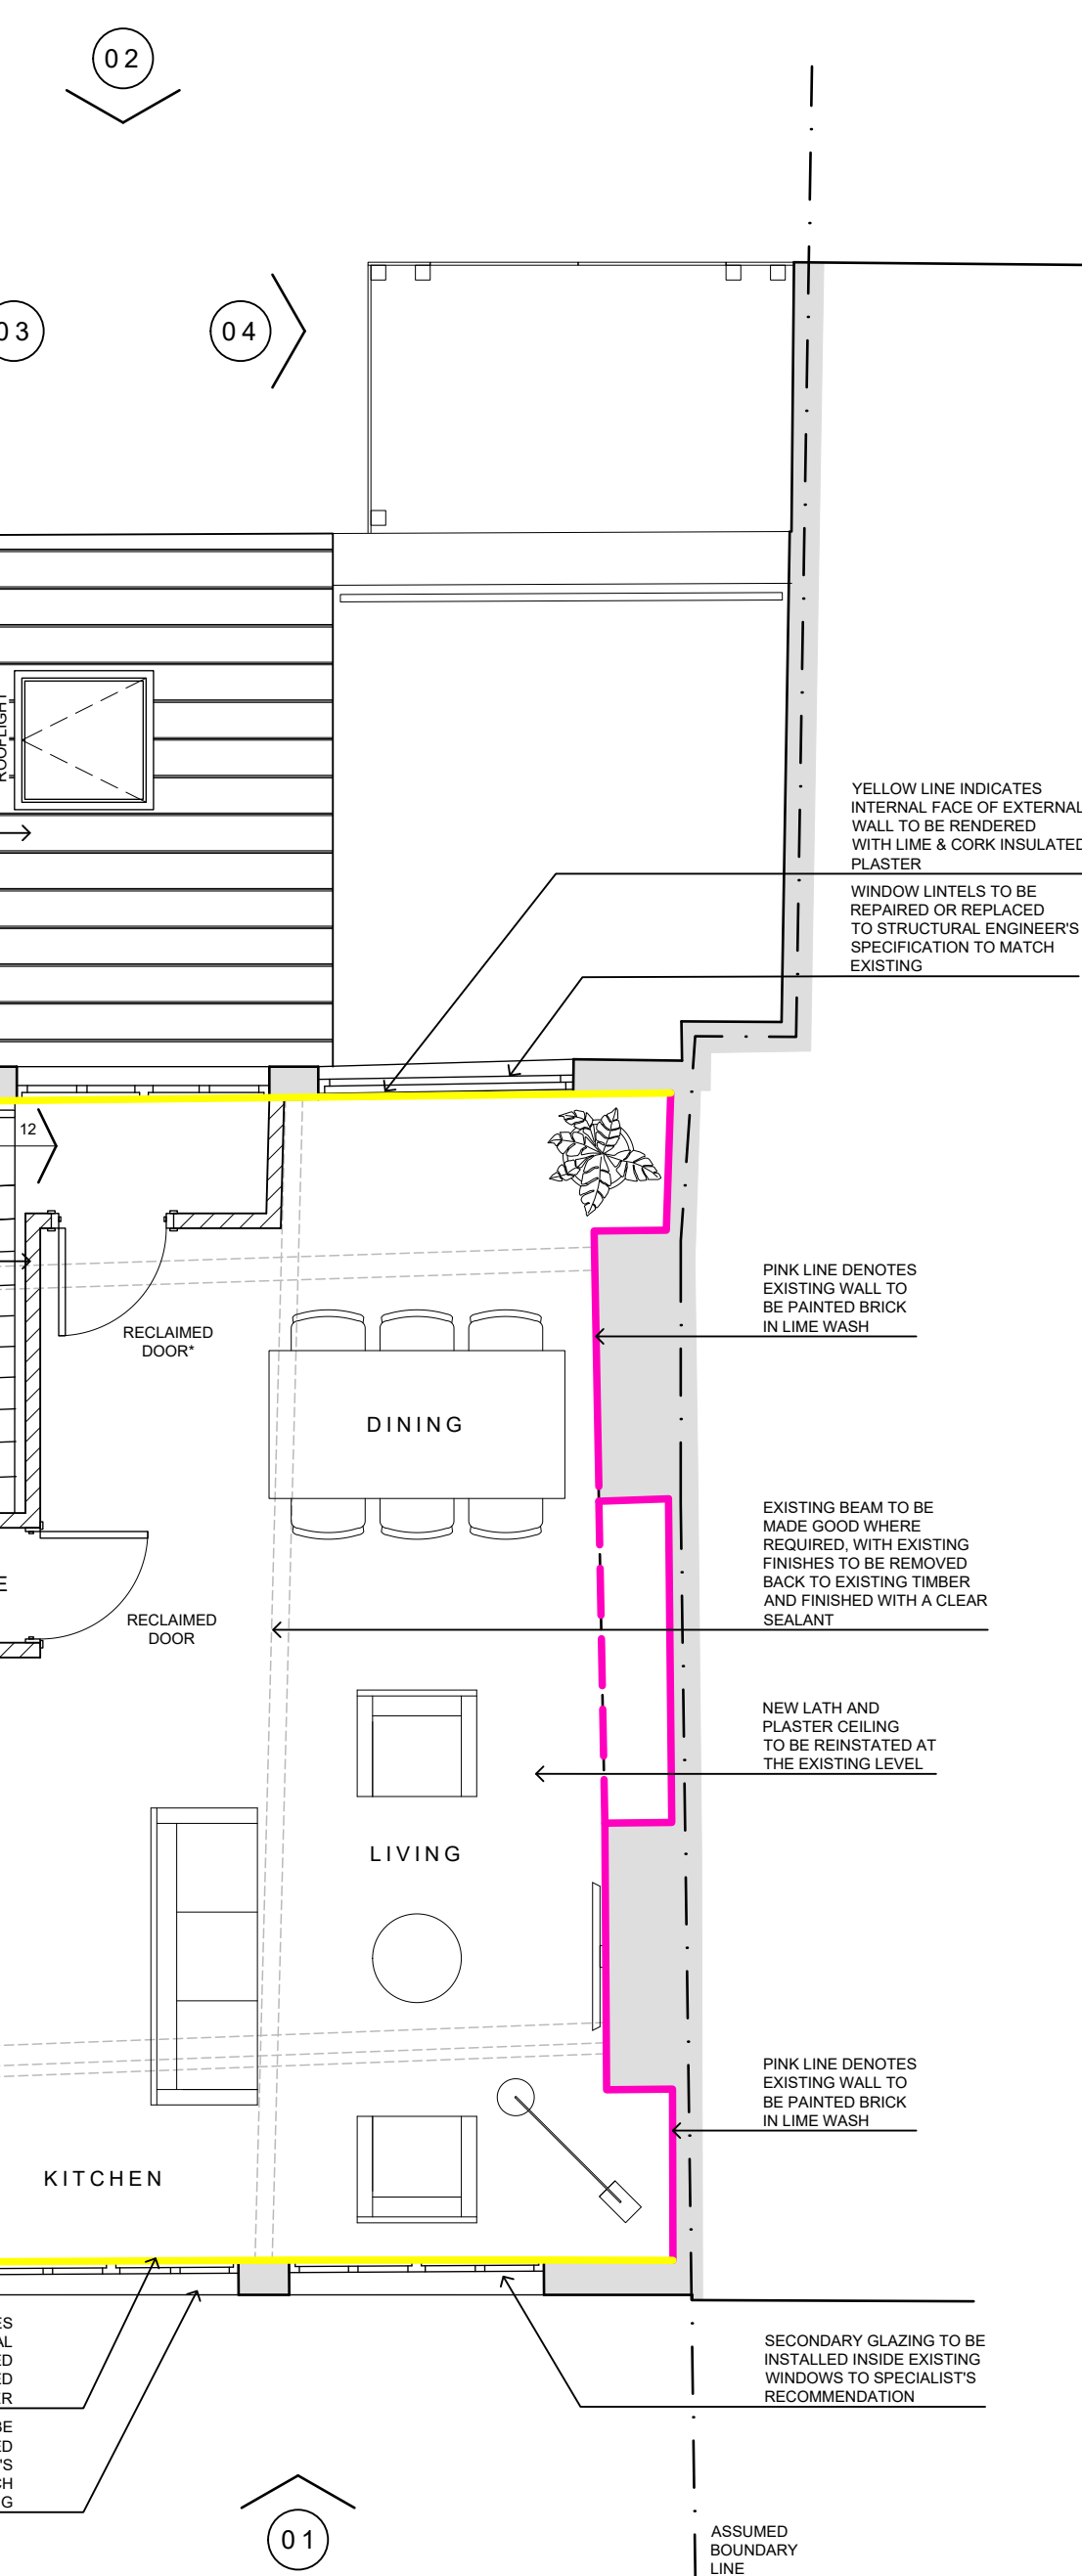

08 PROPOSED SECOND FLOOR LAYOUT
1:50

DOORS INDICATED WITH A * TO BE VALIDATED BY A THIRD PARTY TO DEMONSTRATE 30MIN FR RATING IS ACHIEVED FOR COMPLIANCE WITH AD PART B

DOORS INDICATED WITH A * TO BE VALIDATED BY A THIRD PARTY TO DEMONSTRATE 30MIN FR RATING IS ACHIEVED FOR COMPLIANCE WITH AD PART B

REVISIONS

NO.	DESCRIPTION	DATE
1	ISSUED FOR PERMIT	06/01/22
2	ISSUED FOR PERMIT	06/01/22

REVISIONS

REVISIONS

