


TEACHING BLOCK

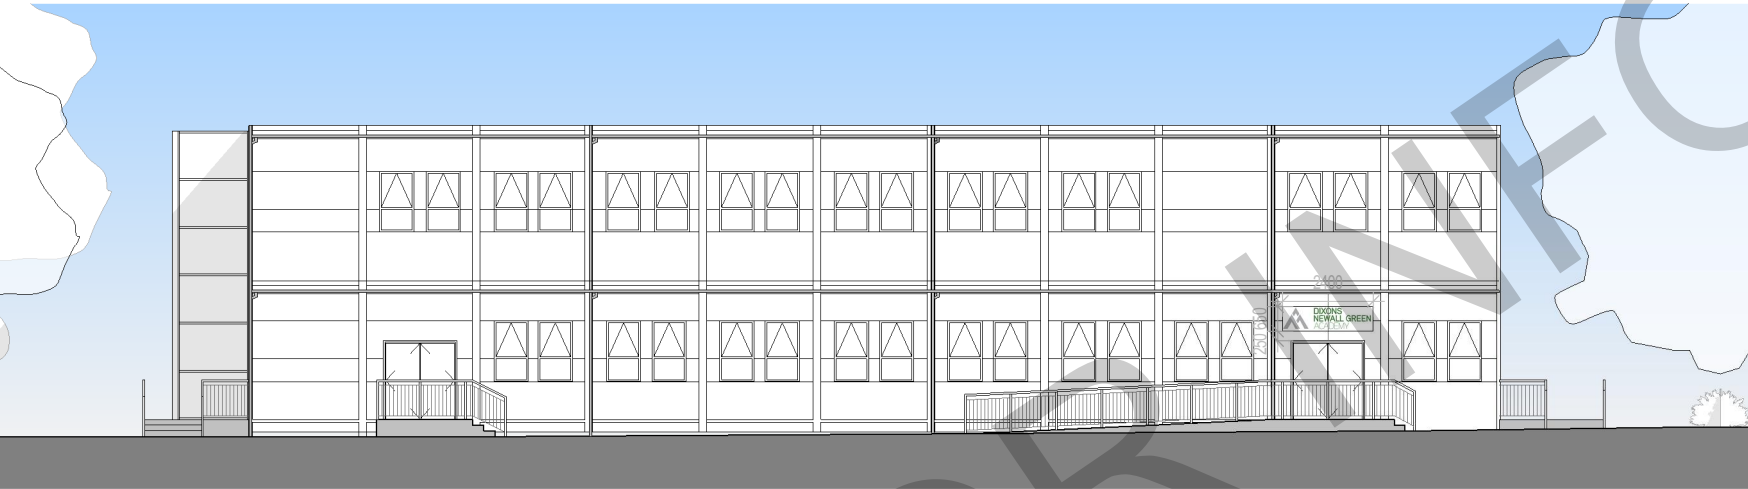

Elevation Teaching 1
1 : 200



Elevation Teaching 3
1 : 200



Elevation Teaching 2
1 : 200





Elevation Teaching 4
1 : 200

- Materials:**
- Wall** - Proprietary manufactured 100mm thick steel bonded interlocking PUR composite panels
Colour: F5867 (TATA Product)
- Roof** - IP1000 Profile Steel Sheet Roof System
Colour: Goosewing Grey RAL 7038
- Doors** - Steel faced
- Windows** - PVC-U frames with double glazing
Colour: White
- Rainwater Goods**
External squareline gutter system
Colour: White

Notes:

- This drawing is copyright.
- Do not scale dimensions from this drawing.
- This drawing is to be read in conjunction with all other relevant drawings.
- All discrepancies on this drawing are to be reported to the architect.
- Do not modify any element of this drawing.
- Use drawing only for purpose(s) issued.
- This drawing may contain colour.

North Point

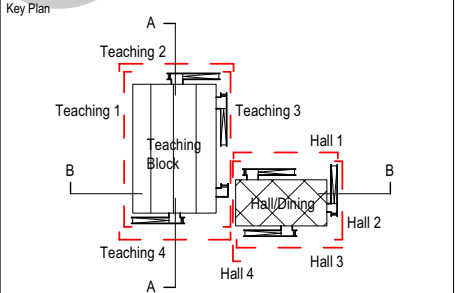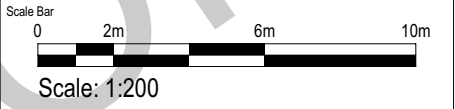

Hazard

HAZ-xx

To warn of significant hazards or information that is unusual

To be read in conjunction with all other consultant's information

Refer to CDM Schedule XXXX-IBI-XX-XX-SH-A-200-XXXX

The following external model files are included within this drawing:

P03	17/04/23	Contractor Proposal	EA	CP
P02	12/04/2023	In Progress - external building signage shown	BZ	EA
P01	20/03/2023	First Issue	WL	EA
Rev	Date	Revision Notes	Drawn	Review

DIXONS ACADEMIES TRUST

MORGAN SINDALL CONSTRUCTION

IBI Intelligence Buildings Infrastructure

www.ibigroup.com

Project
Dixons Academy

Drawing Title
GA Elevations - Temporary Building

Job Number 142037	Date Created 10-3-2023	Security Classification	Drawn By AJ
Scale@A3 As Indicated	Purpose STAGE APPROVAL		Reviewed By EA
Drawing Number FS0998-IBI-A-3-TXX-D-A-0003			Revision P03