Location Plan:

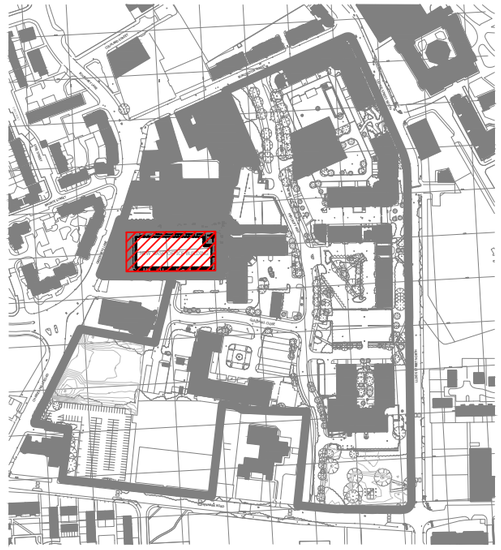

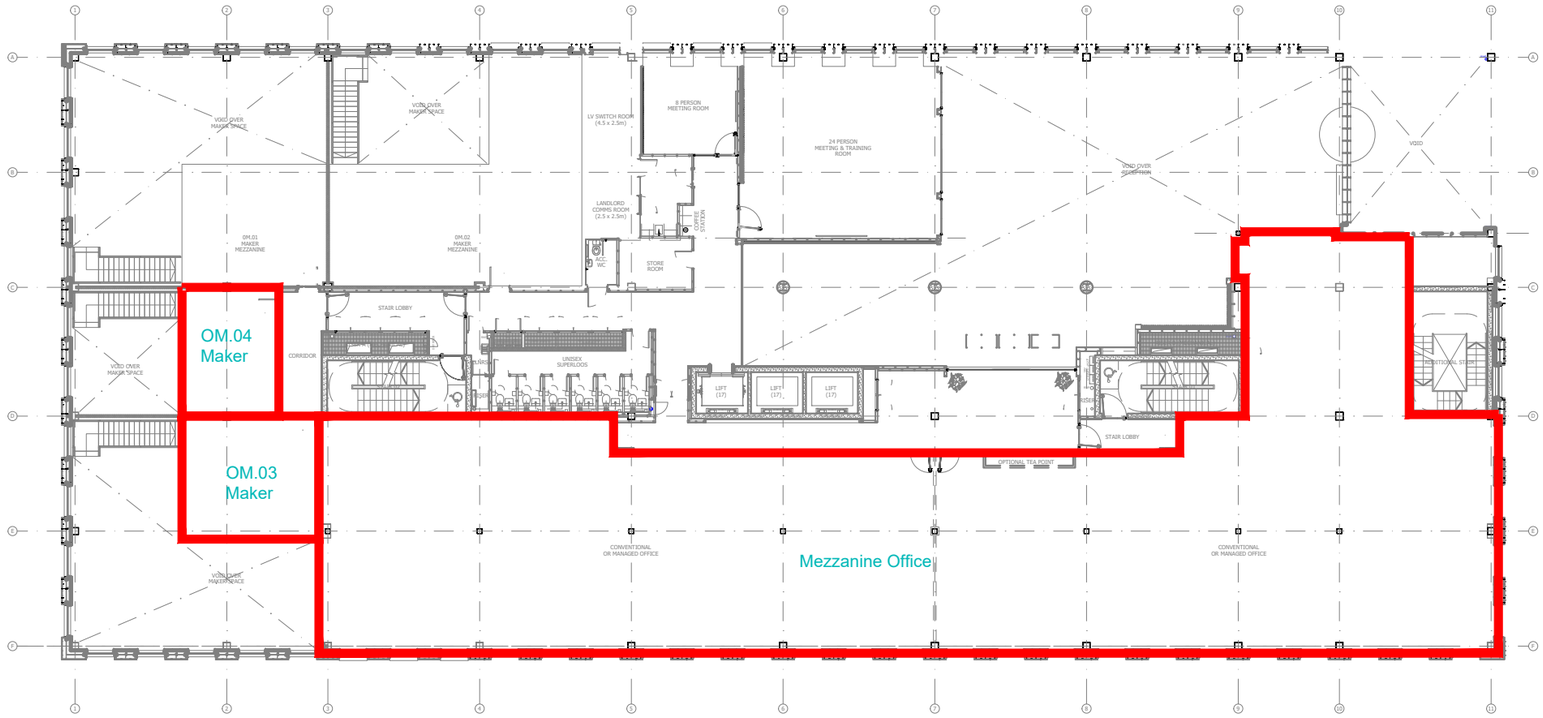

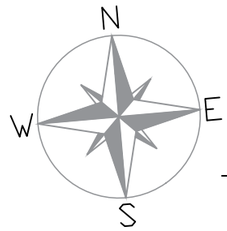

Sheet Size: A3	Scale: 1: 300	Customer: Manchester Innovation Activities Hub Ltd	20.09.22
Location: Manchester Science Park	Building No: TBC	Floor: First	
Drawing Title: Base Office Building at Mezzanine Floor Level Red Line Plan			
Drawing No: J100907–001–B001–XX–DR–0104		Version:	Drawn by: MF