



Location Plan - PZ Cussons Solar Panels

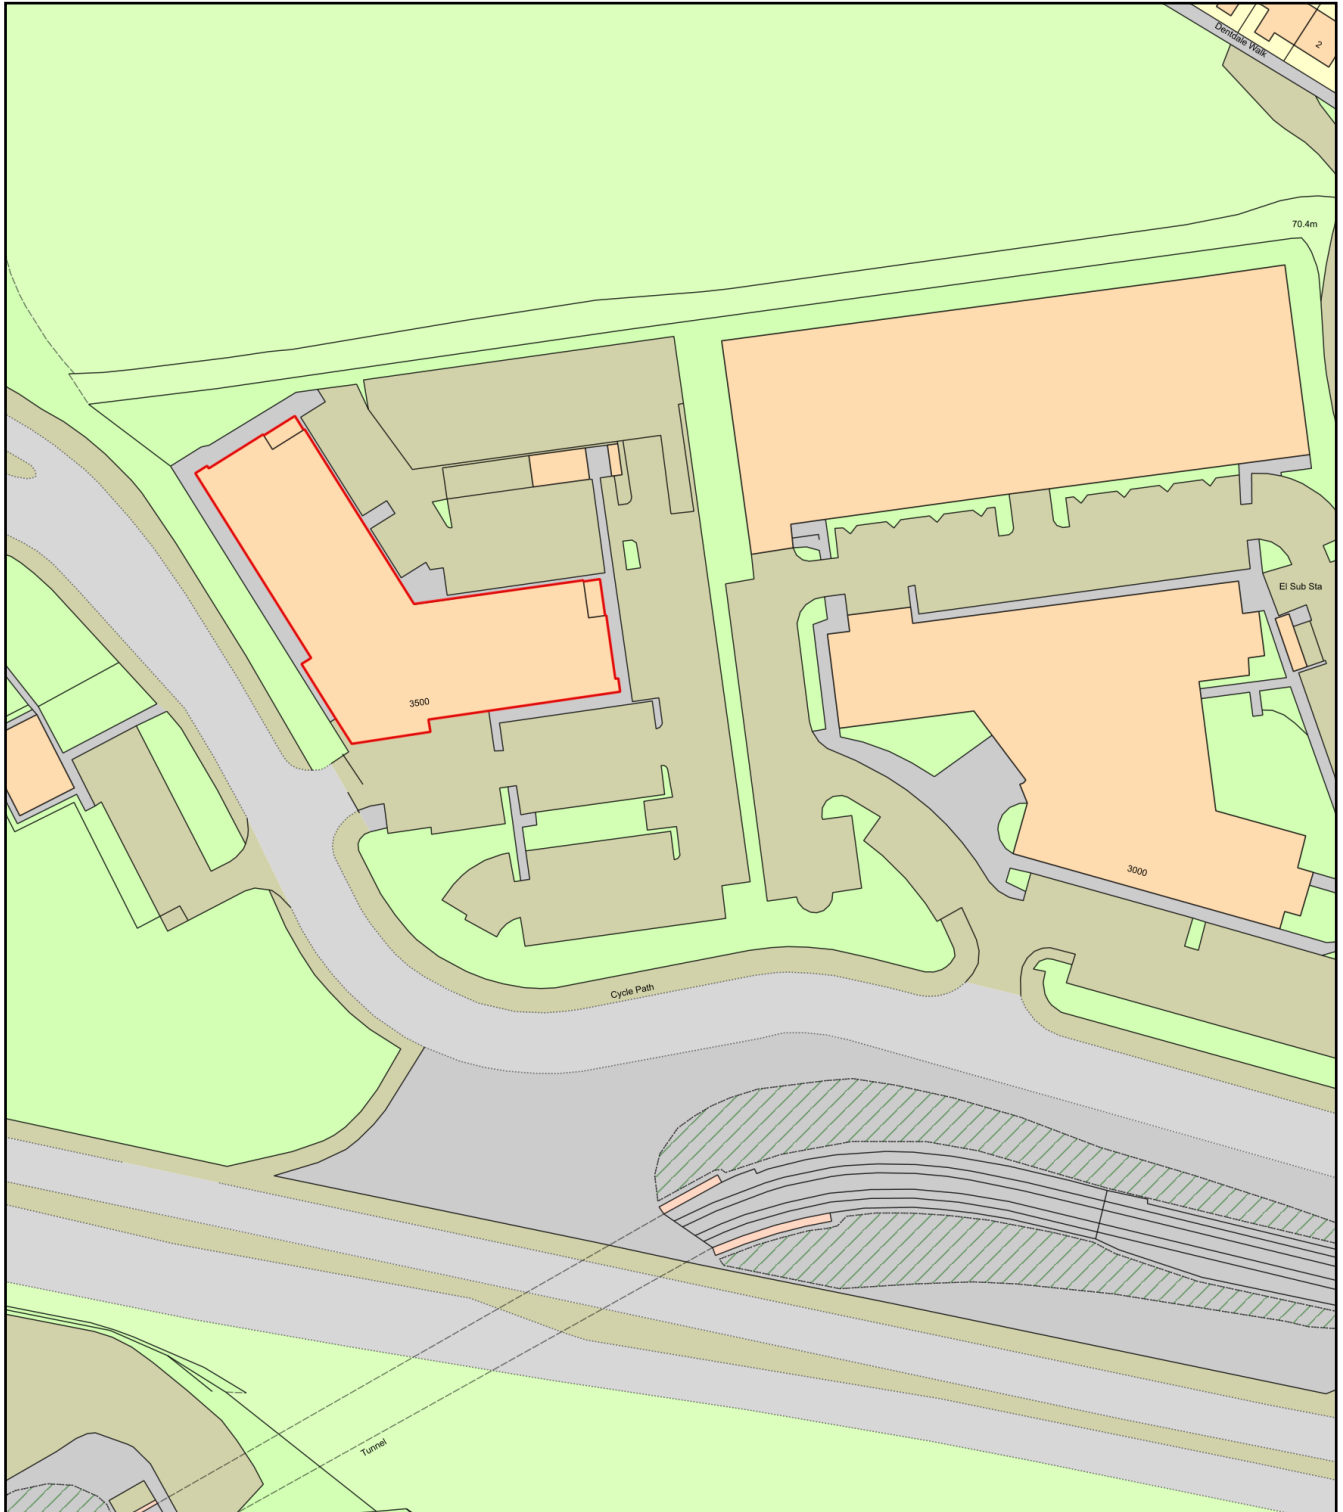

0 50
Metres

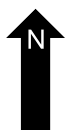

Plan Produced for: PZ Cussons

Date Produced: 08 Jun 2023

Plan Reference Number: TQRQM23159160417561

Scale: 1:1250 @ A4