


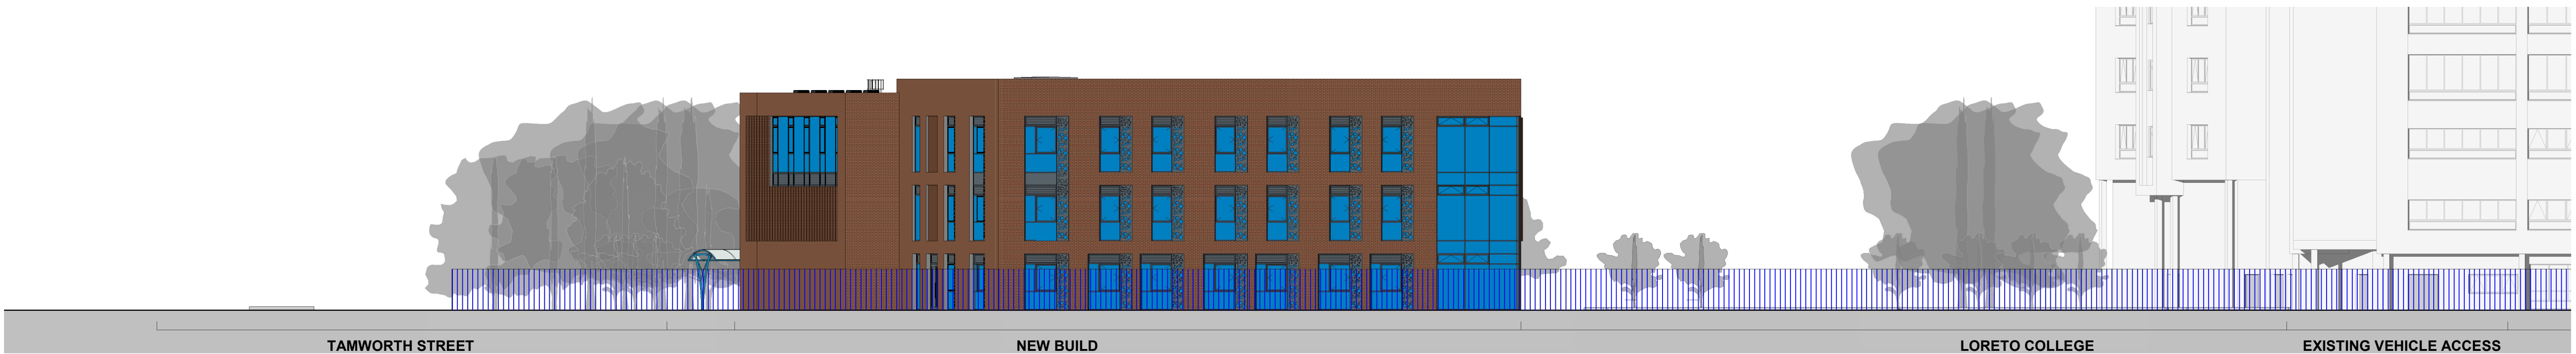

1 Moss Lane West Street Elevation
1 : 200 Ref Sheet: 0700



2 Chichester Road Street Elevation
1 : 200 Ref Sheet: 0700



3 Tamworth Street Elevation
1 : 200 Ref Sheet: 0701

Scale 1:200

