



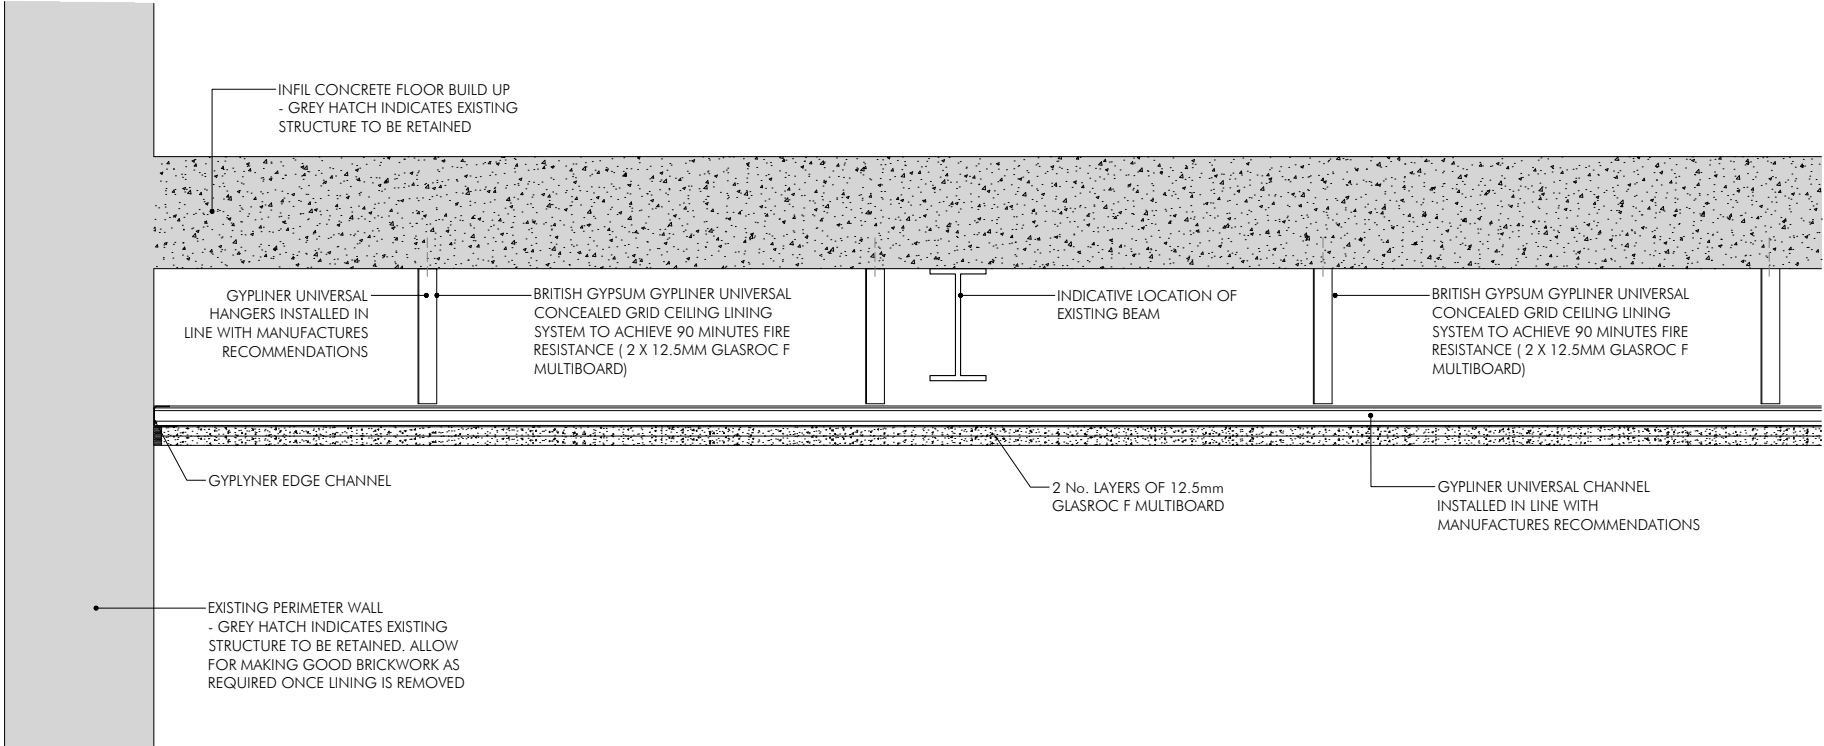

PROPOSED DETAIL 05
SCALE 1:5

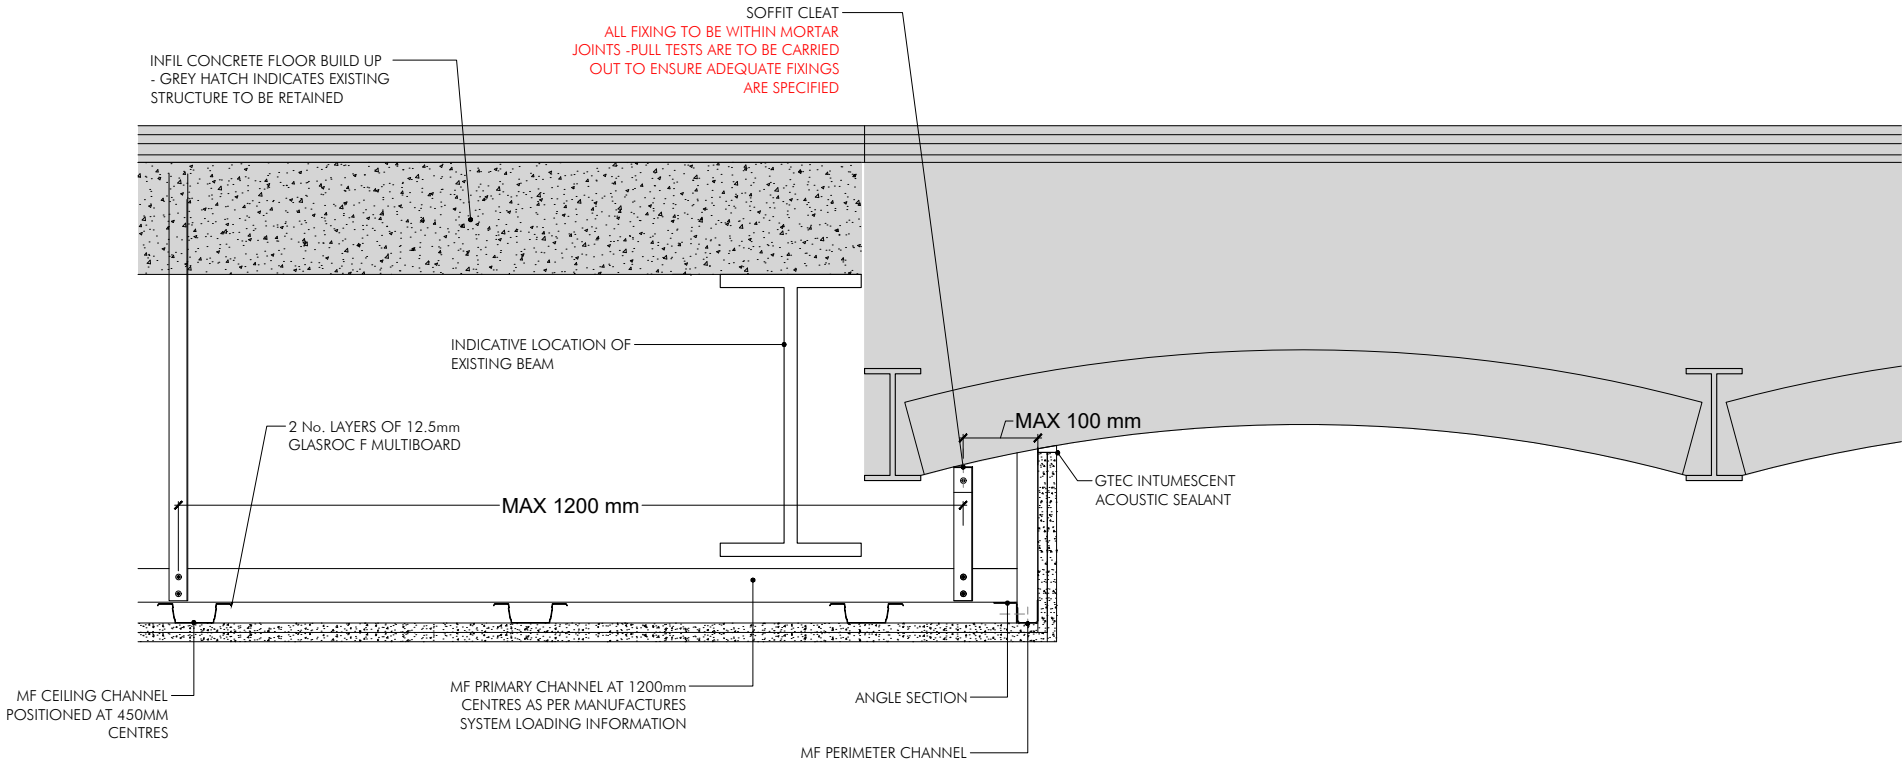

PROPOSED DETAIL 06
SCALE 1:5

- NOTE:
- ALL DETAILS ARE INDICATIVE, DUE TO ACCESS RESTRICTIONS A COMPREHENSIVE SURVEY HAS NOT BEEN UNDERTAKEN. THEREFORE DETAILS ONLY SHOW PRINCIPLES WHICH ARE TO BE DEVELOPED BY THE CONTRACTOR.
 - THE CONTRACTOR WILL BE RESPONSIBLE FOR DETAILING ALL SITUATIONS
 - THE CONTRACTOR WILL REMOVE ANY REDUNDANT FIXING BRACKETS, ETC.
 - THE CONTRACTOR WILL BE RESPONSIBLE INSTALLING THE SUSPENDED CEILING IN LINE WITH THE MANUFACTURERS DETAILS AND RECOMMENDATIONS.

PHD	DRAWN	12/5/23	
DRAWN	REVISION	DATE	VER
AP ALLISON PIKE ARCHITECTS & DESIGNERS			
7 Buxton Road West, Disley, Stockport, Cheshire, SK12 2AE. Telephone: 01663 763000 Website: www.allisonpike.com Facsimile: 01663 766772 Email: studio@allisonpike.com			
© Allison Pike Partnership Limited.			
PROJECT MEDLOCK VICTORIA MILL MILES PLATTING			
TITLE PROPOSED GROUND FLOOR CEILING DETAILS DETAIL 05 & 6 - CONCRETE SOFFIT & BRICK ARCH PLANNING & LISTED BUILDING CONSENT APPLICATION			
SCALE 1:5 @ A3			
JOB No MED02	DRAWING No AP329	REV /	