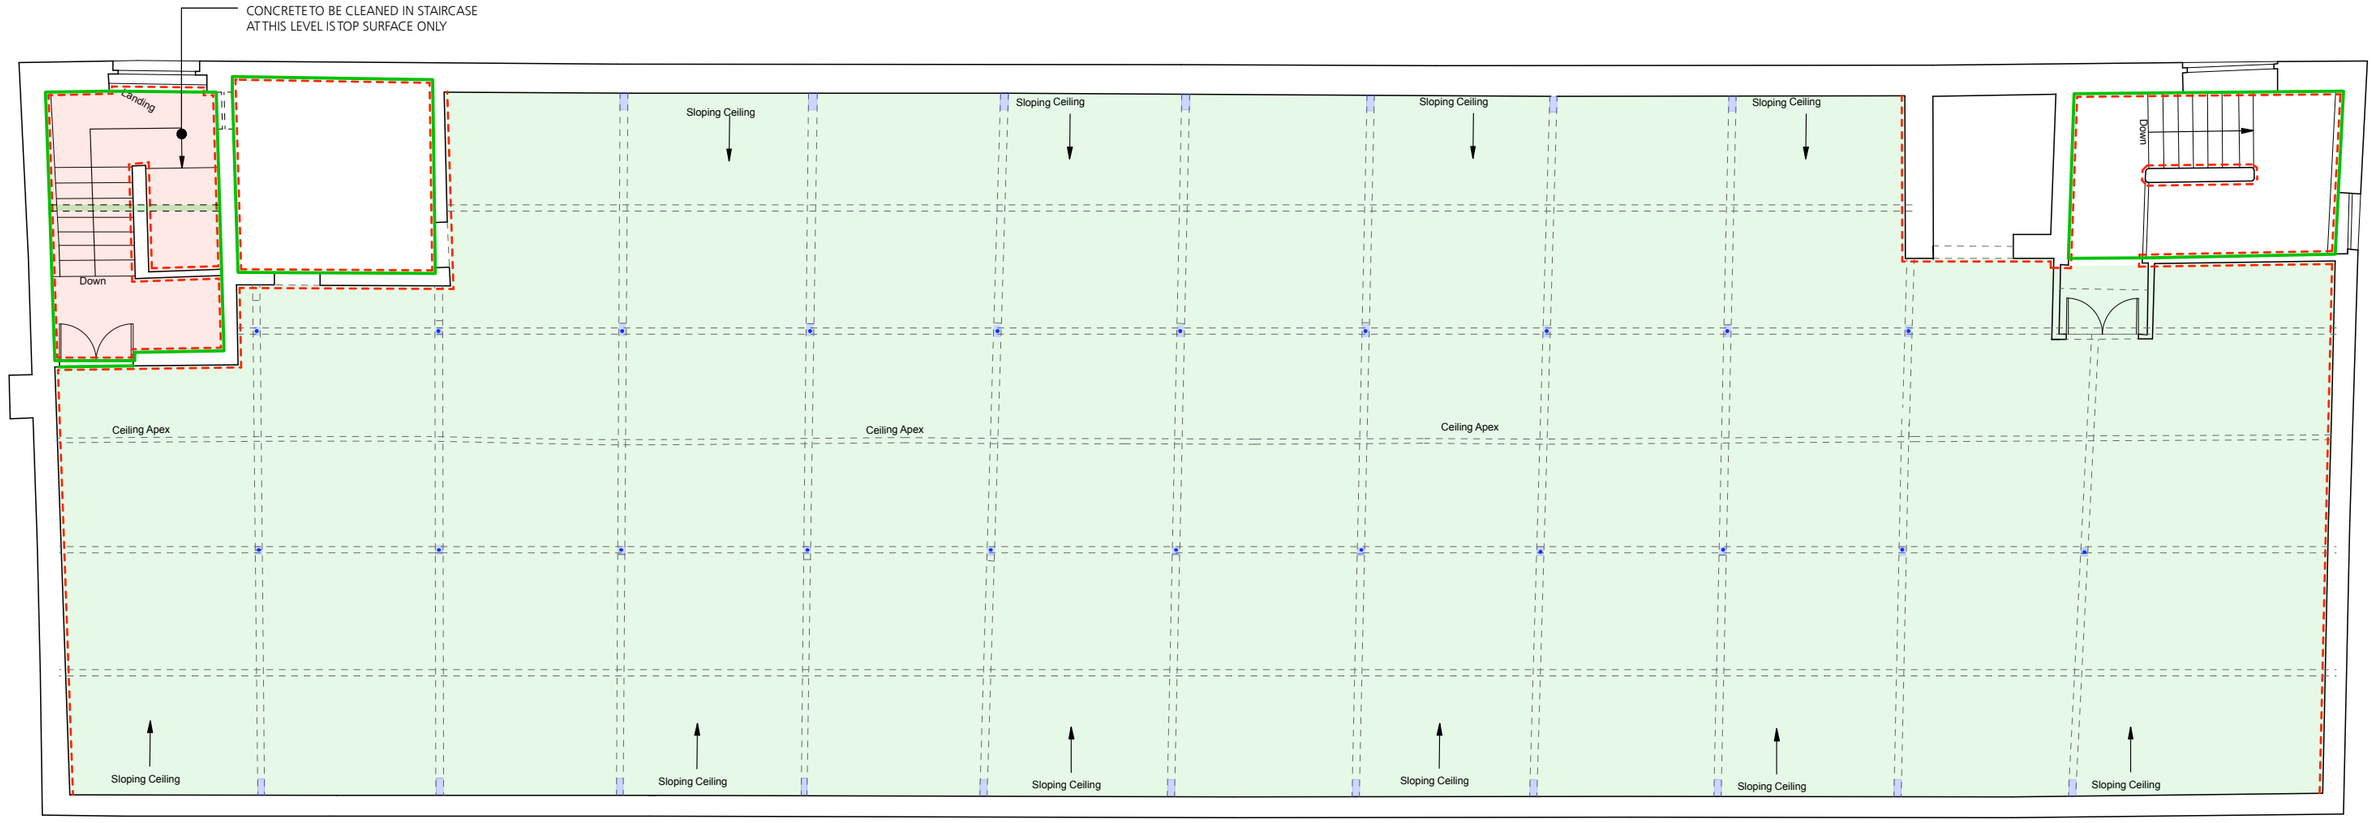

KEY

- BRICKWORK TO BE CLEANED OF PAINT AND LOOSE MATERIAL TO INCLUDE ALL WINDOW REVEALS, CILLS, ETC
- CAST IRON COLUMNS AND BEAM SHOES TO BE CLEANED OF PAINT AND FINISHES
- PRIMARY TIMBER BEAMS, INTERMEDIATE FLOOR JOISTS AND UNDERSIDE OF FLOOR BOARDS ABOVE TO BE SANDED BACK
- TIMBER PANELLED DOORS TO BE SANDED BACK
- CONCRETE SURFACES TO BE CLEANED OF PAINT, LOOSE SURFACE MATERIAL AND ACCUMULATED DIRT
- TIMBER BOARD CEILINGS AND JOISTS TO BE SANDED BACK WITHIN THIS AREA

NOTE: ALL CLEANING METHODS TO BE LOW ABRASION.

CONTRACTOR TO SUBMIT PROPOSALS FOR APPROVAL

0 1 2 3 4 5
Metres

Jonathan Davidson Architects
Architecture & Industrial Design
47 Hilton Street
MANCHESTER
M1 2EF
t: 0161 711 0835
e: inbox@jdavidsonarchitects.com
w: www.jdavidsonarchitects.com

Client	Capital & Centric
Project	**Neptune Mill** **Chapeltown St, Manchester**
Scale	1:100 @ A3
Date	Oct 2020
Document	**Fabric Alterations** **4th Floor Media Cleaning**
Status	For information

Doc Ref				
	353	CD	2010	P3