


Manchester City Council

Advertised D6 Relocation

SITE A: Pavement on
61 Great Ancoats Street, M4 5AB

SITE MAPS AND VISUALS



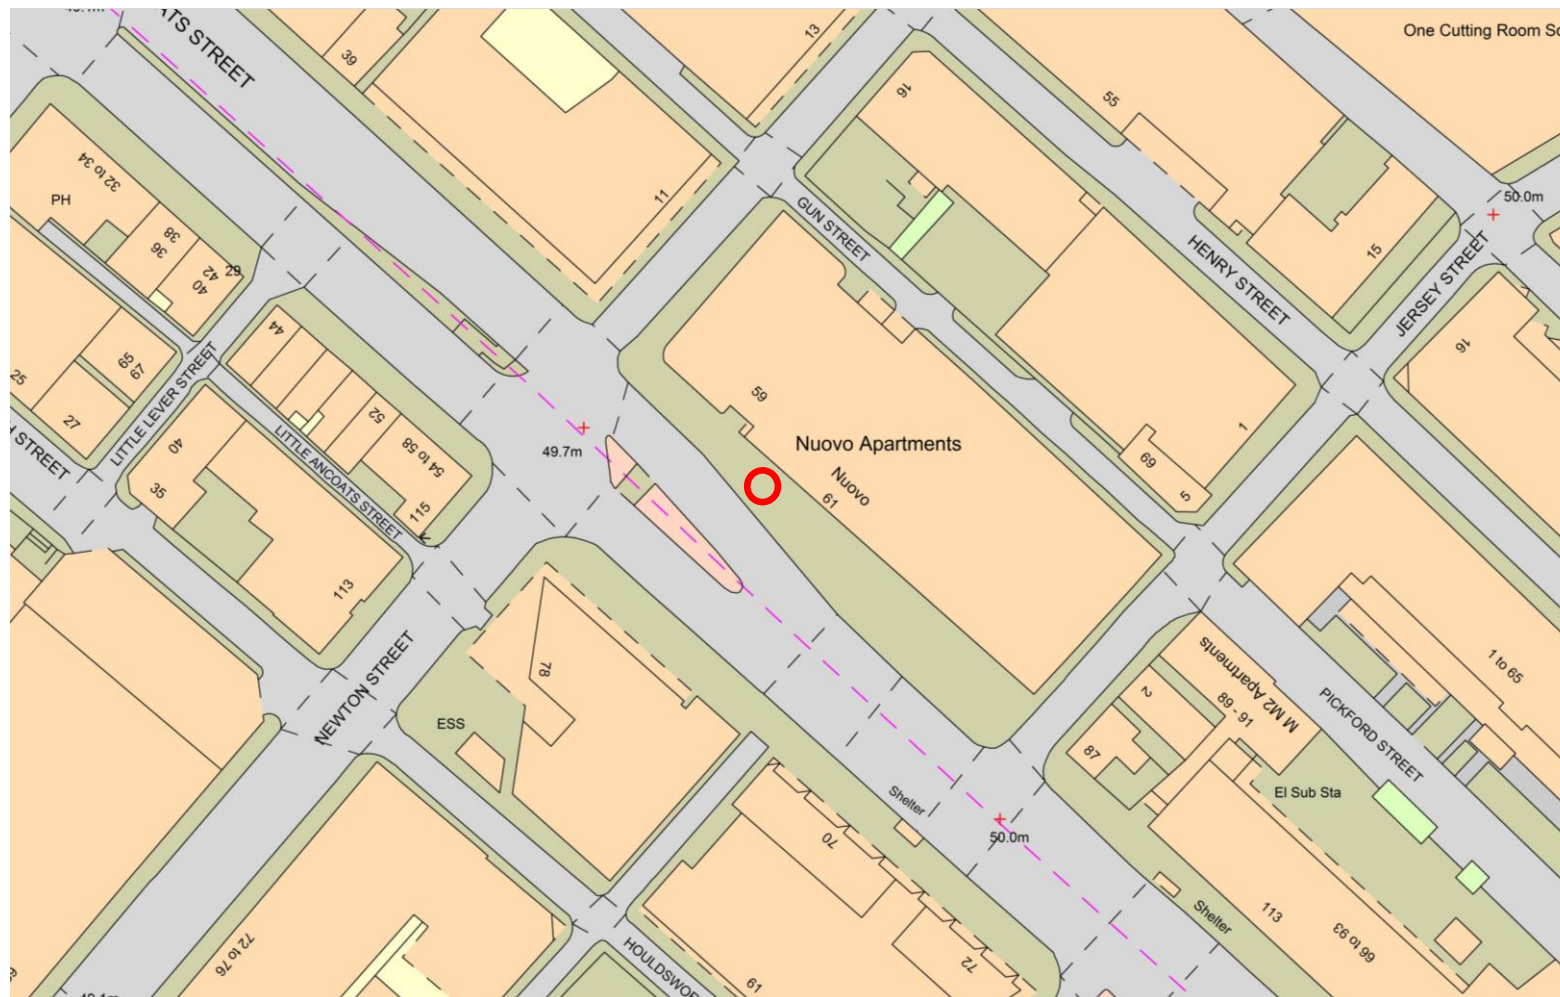

Easting: 384822
Northing: 398555




Application Site



1:1250 @ A4

New D6 Position

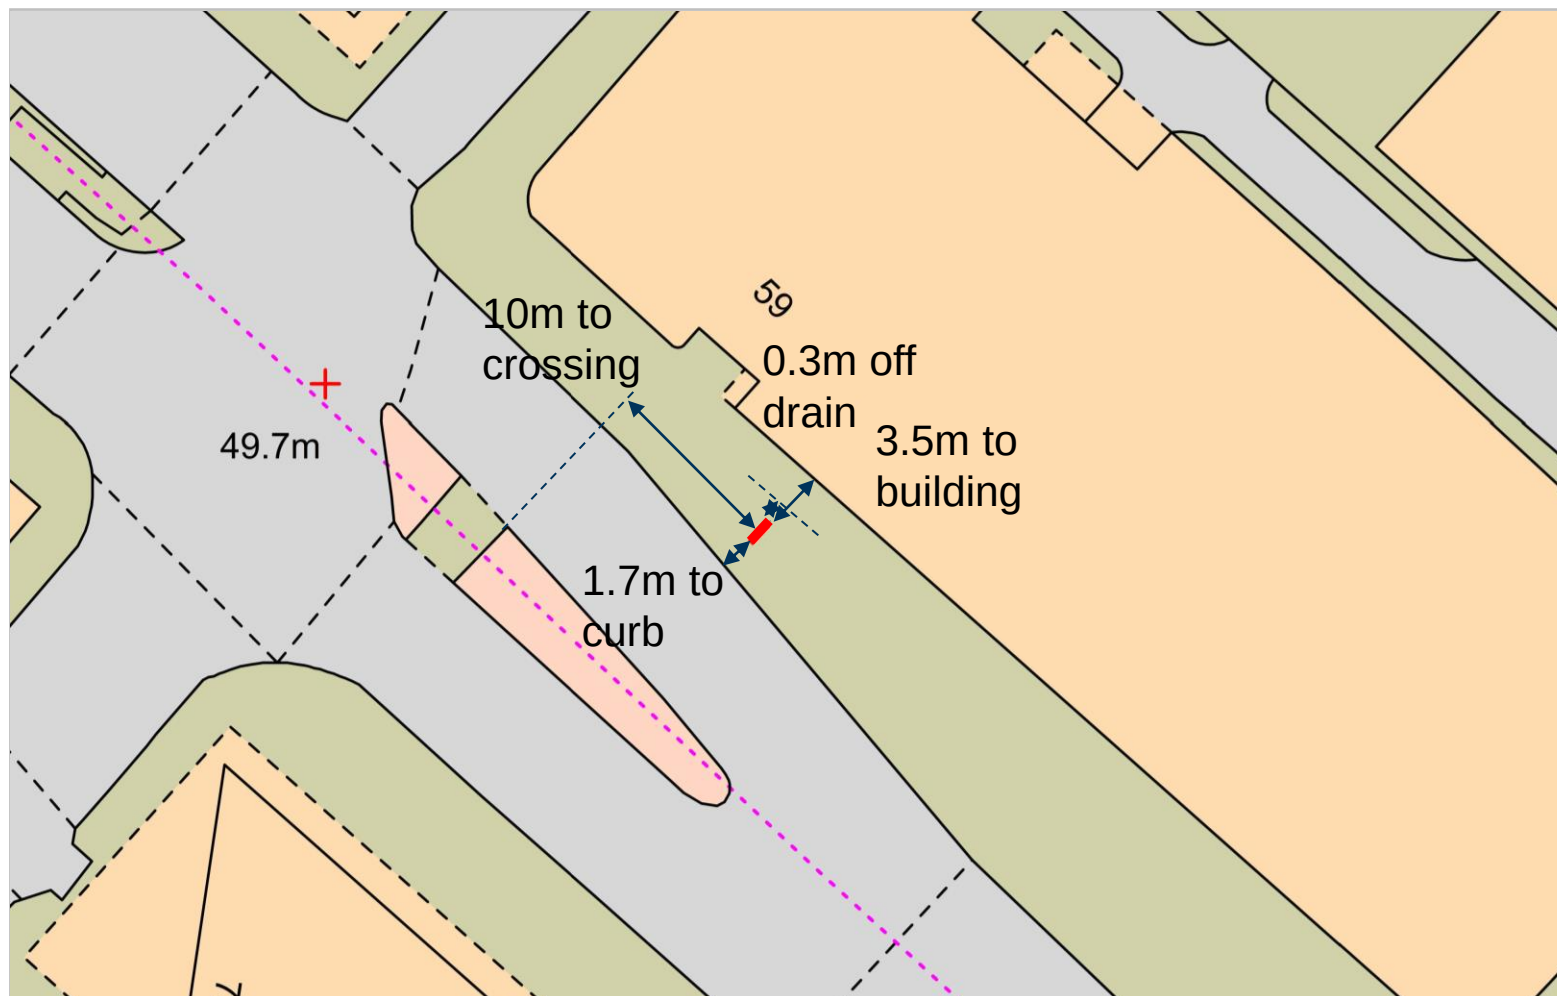

Easting: 384822
Northing: 398555

 Advertised D6



1:500 @ A4

D6 Resite Mocks








Manchester City Centre Unit Design



Existing Unit to be Replaced

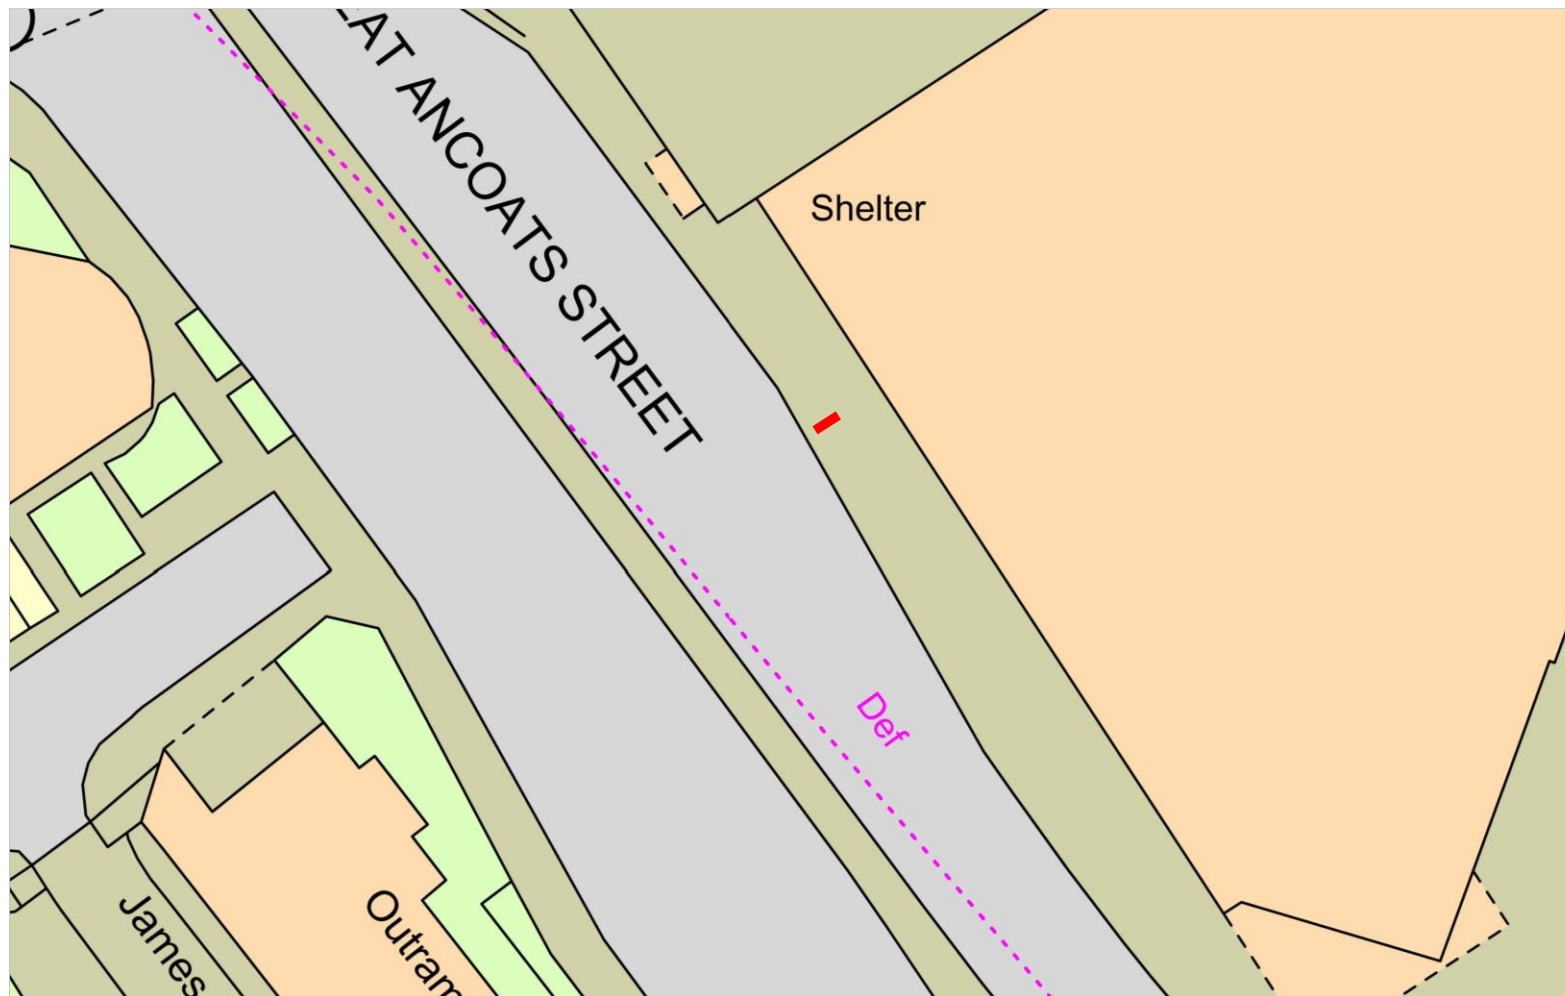

Easting: 385249
Northing: 398200

 Advertised D6



1:500 @ A4

Existing Unit to be Replaced - Scaffolding Issue

