



Key Plan

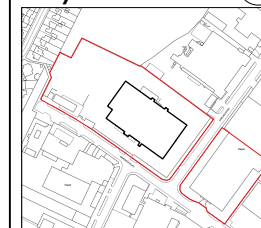


Scale 1:10 000

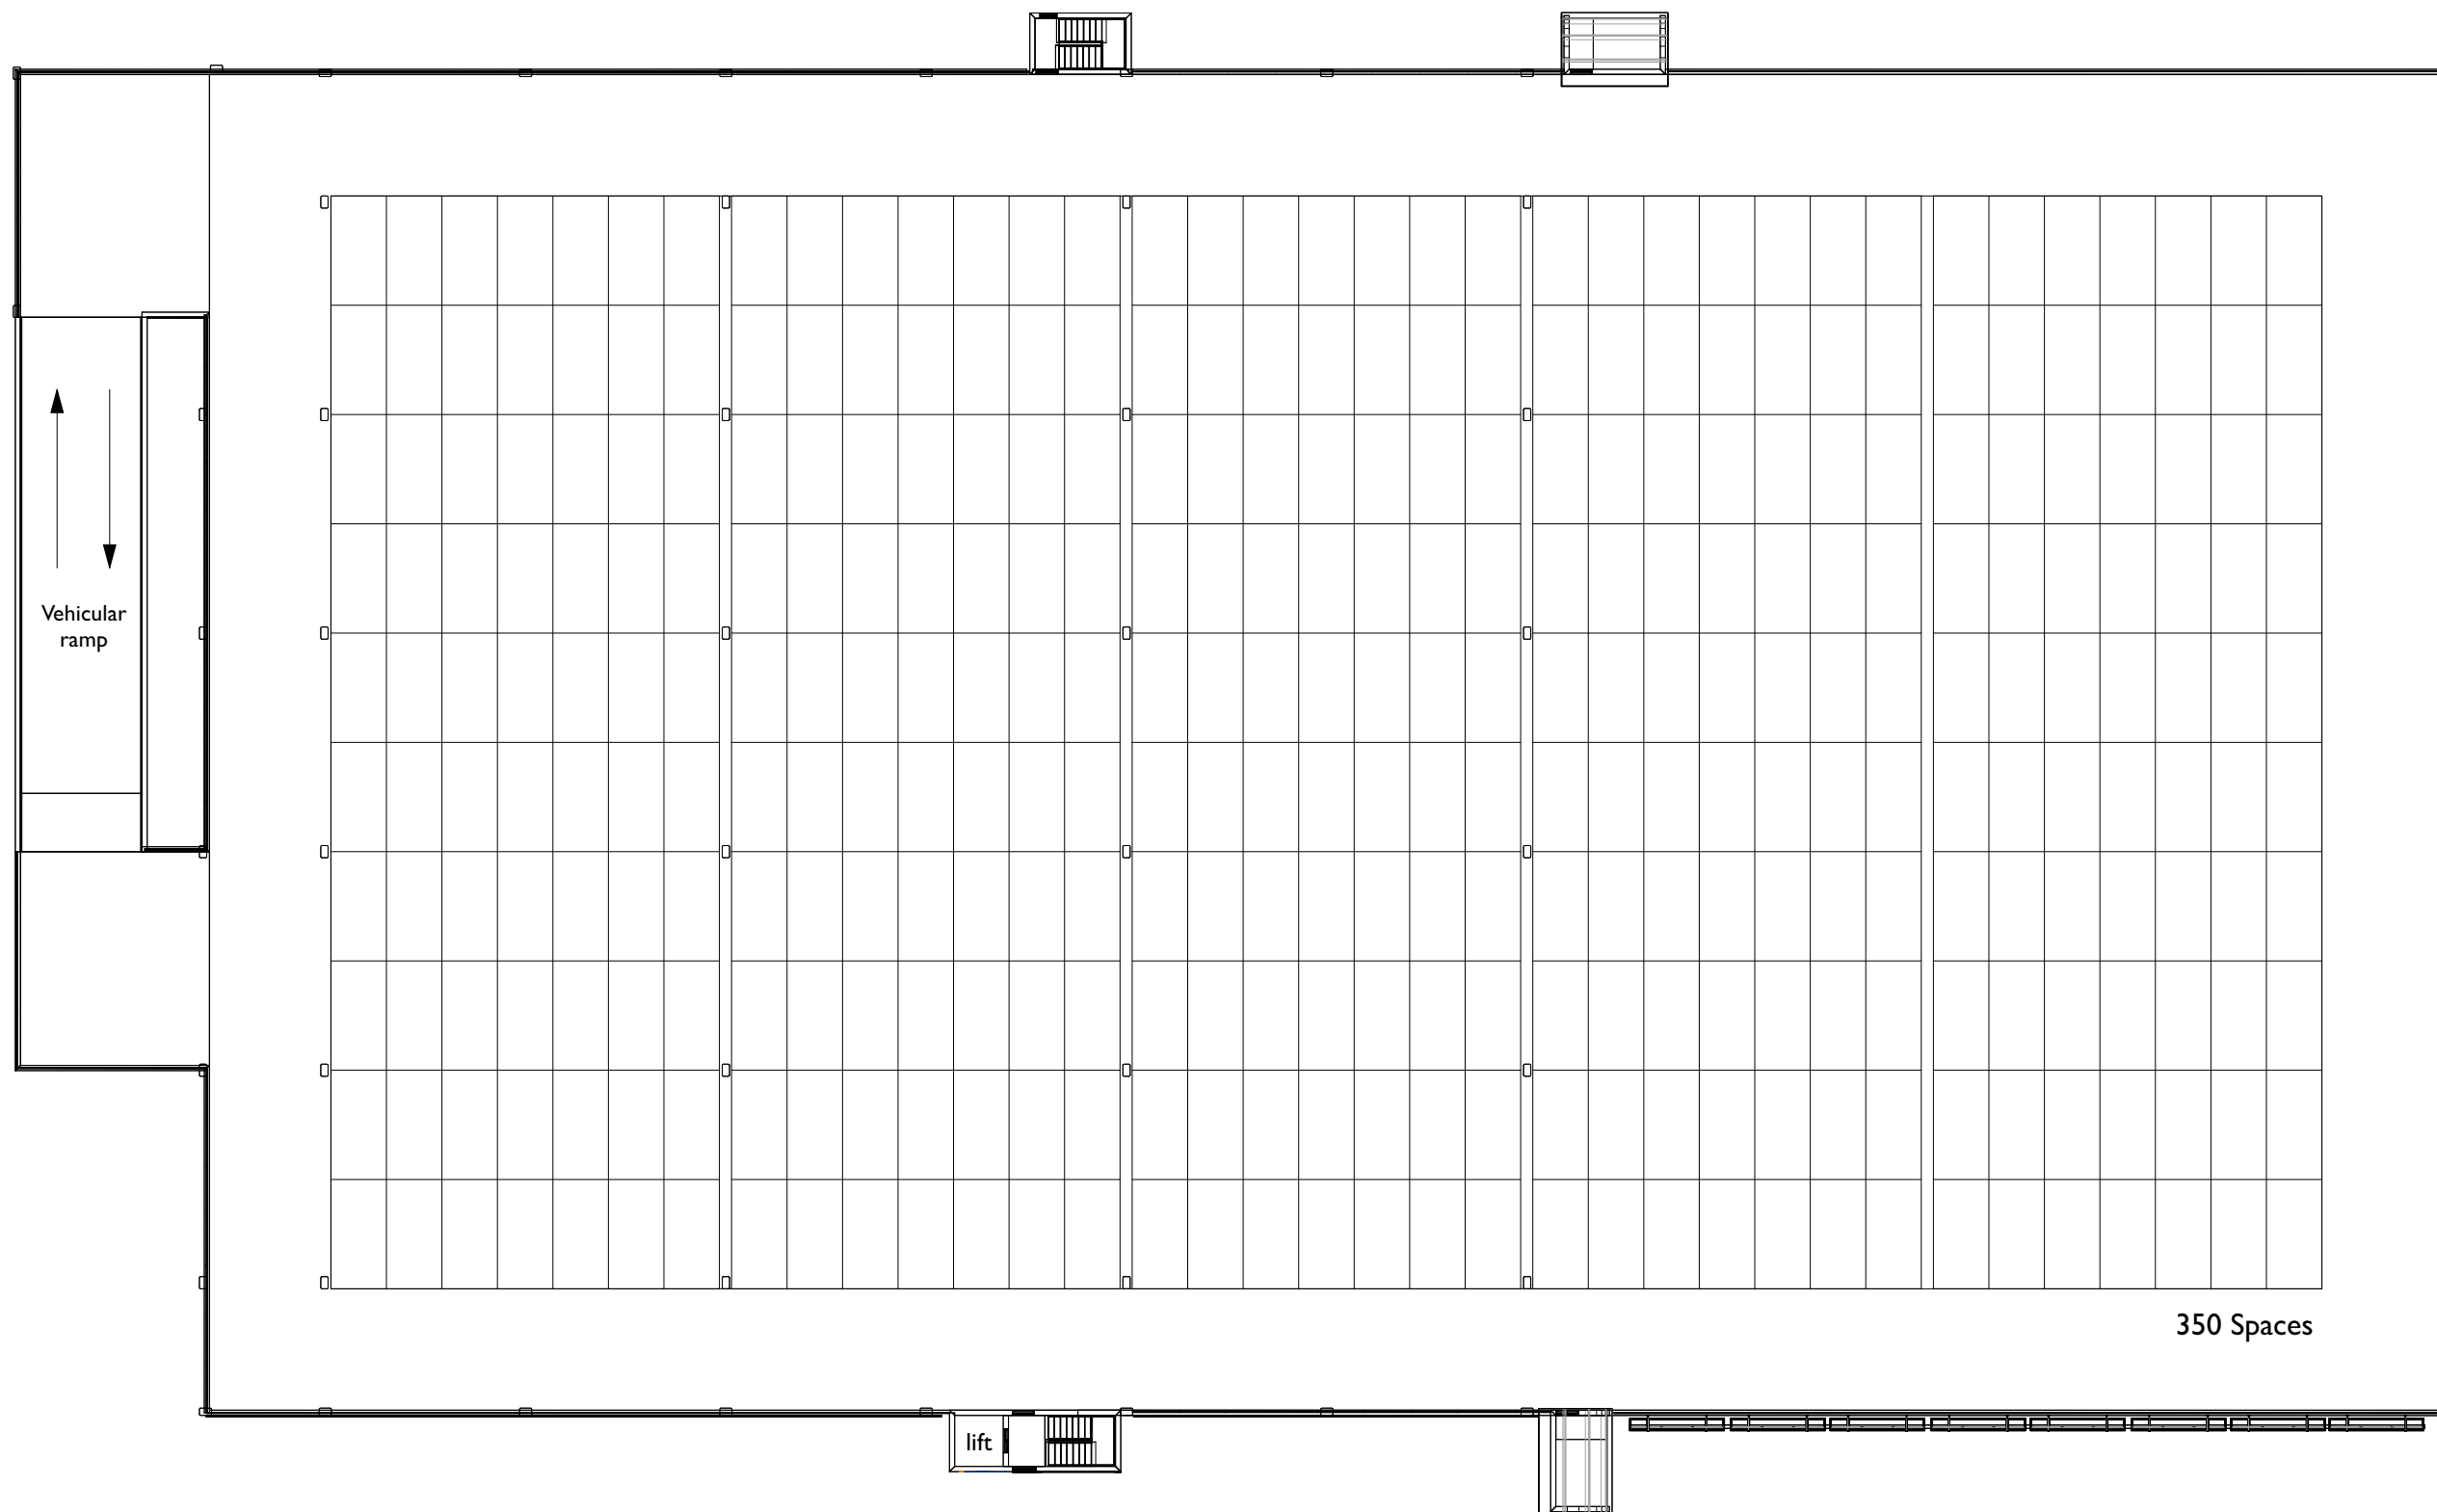

1

Proposed Levels 3 Plan

Scale: 1:300

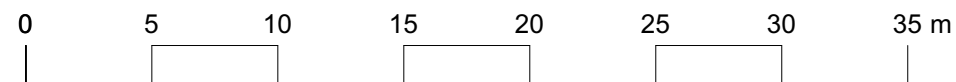

Rev Note DRN CHK

Wythenshawe Bus Garage and Car Park

Proposed New Car Park
Level 3 Plan

scheme	I950
drwg no.	P2(I20)
revision	

scale	1:200 @ A3
date first drawn	Aug 22
drawn	PL

SK sketch E existing P proposed T tender C construction FI final issue

www.ateliermb.co.uk
t 0161 236 0051
e architect@ateliermb.co.uk



Atelier MB
Urban Architects