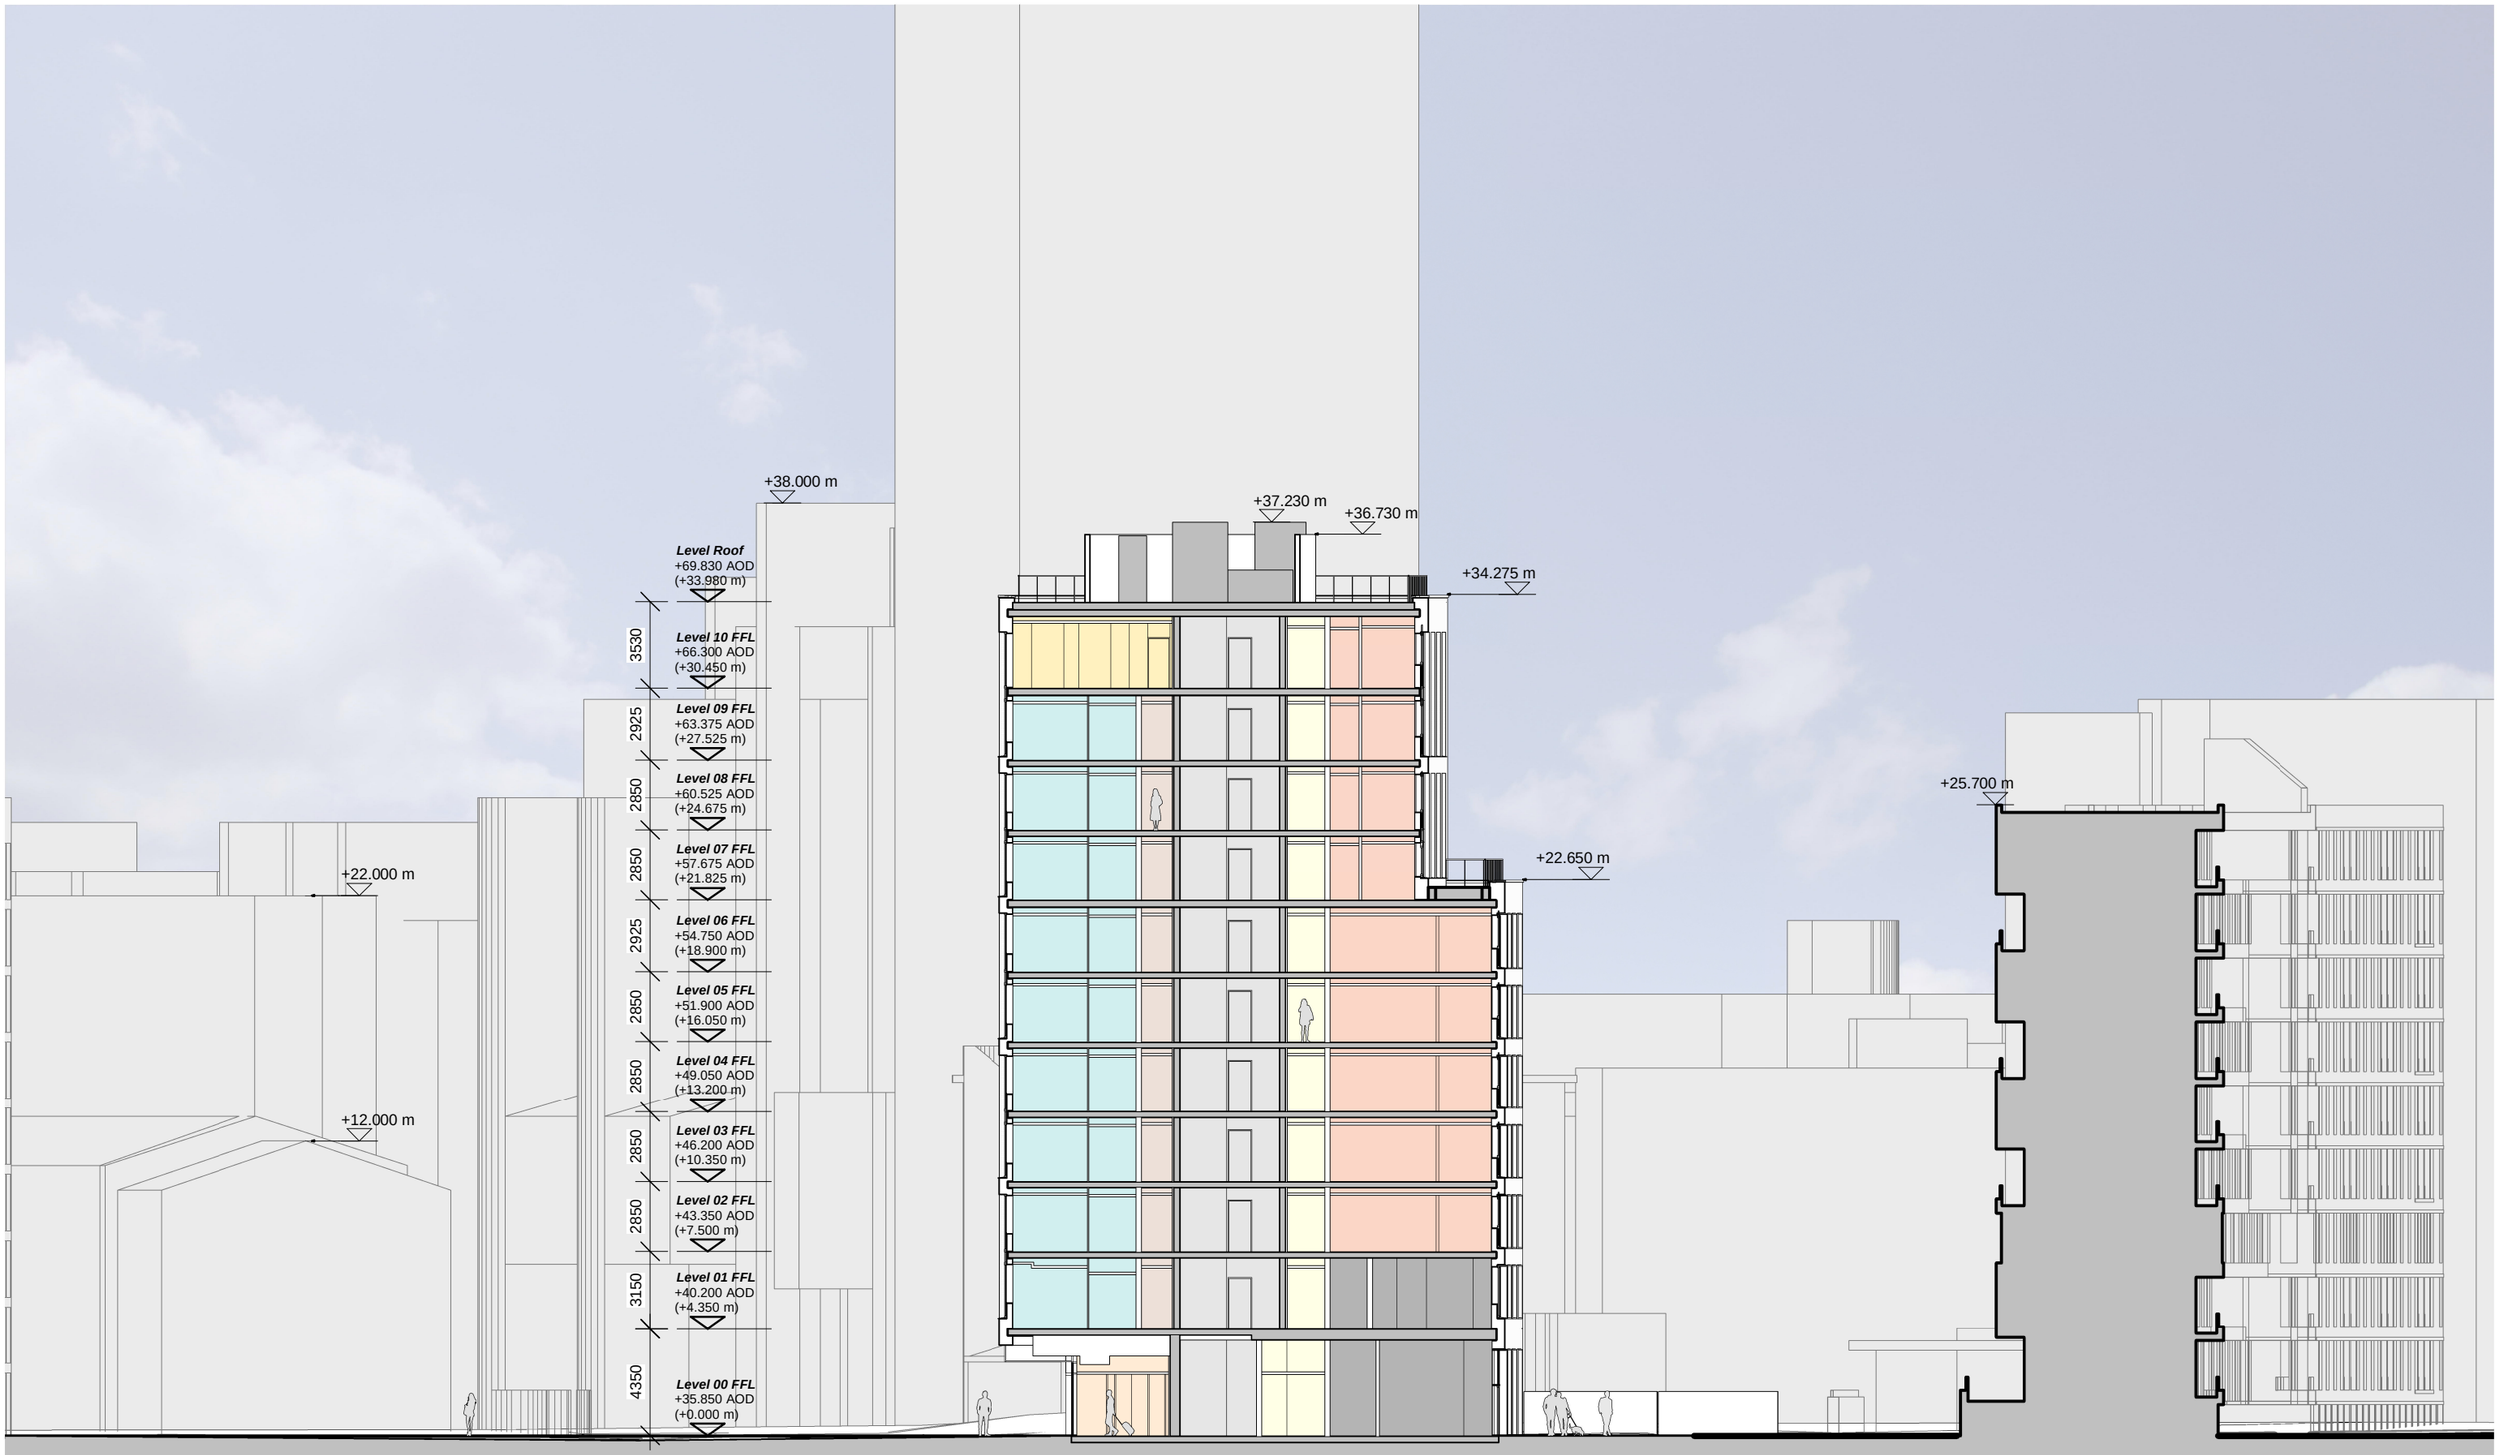

This drawing is copyright
Do not scale off dimensions.

All dimensions to be checked on site by contractor.

Contractor to report any dimensional discrepancies, errors or omissions prior to commencing on site.

- Entrance Lobby
- Admin / Office
- Community Hub
- Amenity
- Laundry
- Plant / BOH
- Cluster Kitchen
- Cluster Bedroom
- Cluster Corridor
- Accessible Studio
- Studio
- Circulation Corridor
- Stair Core
- Cleaner's Store
- Cycle Store
- Bin Store

Keyplan

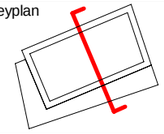

Rev	Date	Description
00	2021-05-07	Planning Application
01	16-05-2022	Planning Application - Update
02	16-08-2022	Planning Application - August 2022 Update
03	13-06-2023	Planning Application - June 2023 Update

Project Title
Gamecock
Booth Street West,
Manchester

Drawing Title
GA Section - Proposed - AA - East Facing

Job No
10224

Scale
1 : 250 @ A3

Status
For Planning Approval

SHP Drawing Code (Project - Zone - Role - Uniclass 2.4 - Type - Location - Series)
10224-Z0-A-B5D8-G200-SE-AA-001

Revision
03

simpsonhaugh
Manchester
+44 (0)161 835 2345
London
+44 (0)20 7549 4000

© SimpsonHaugh and Partners 2022