

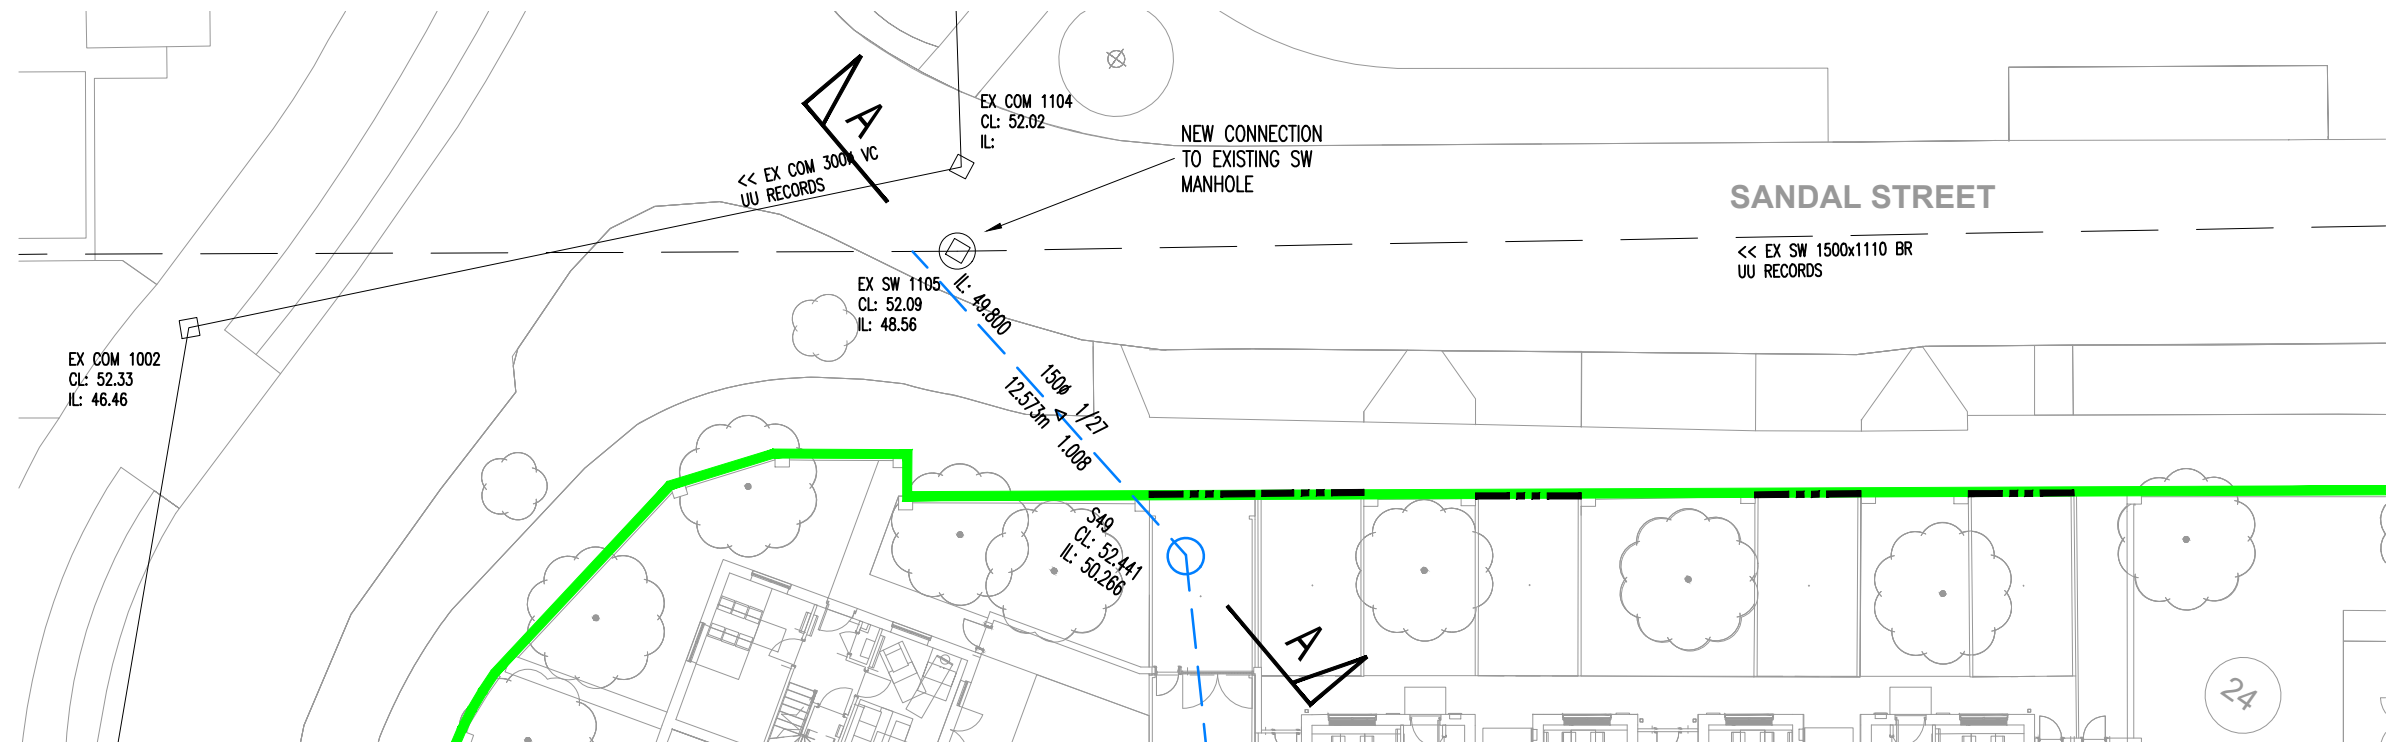


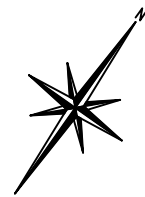

PLAN
SCALE 1:250

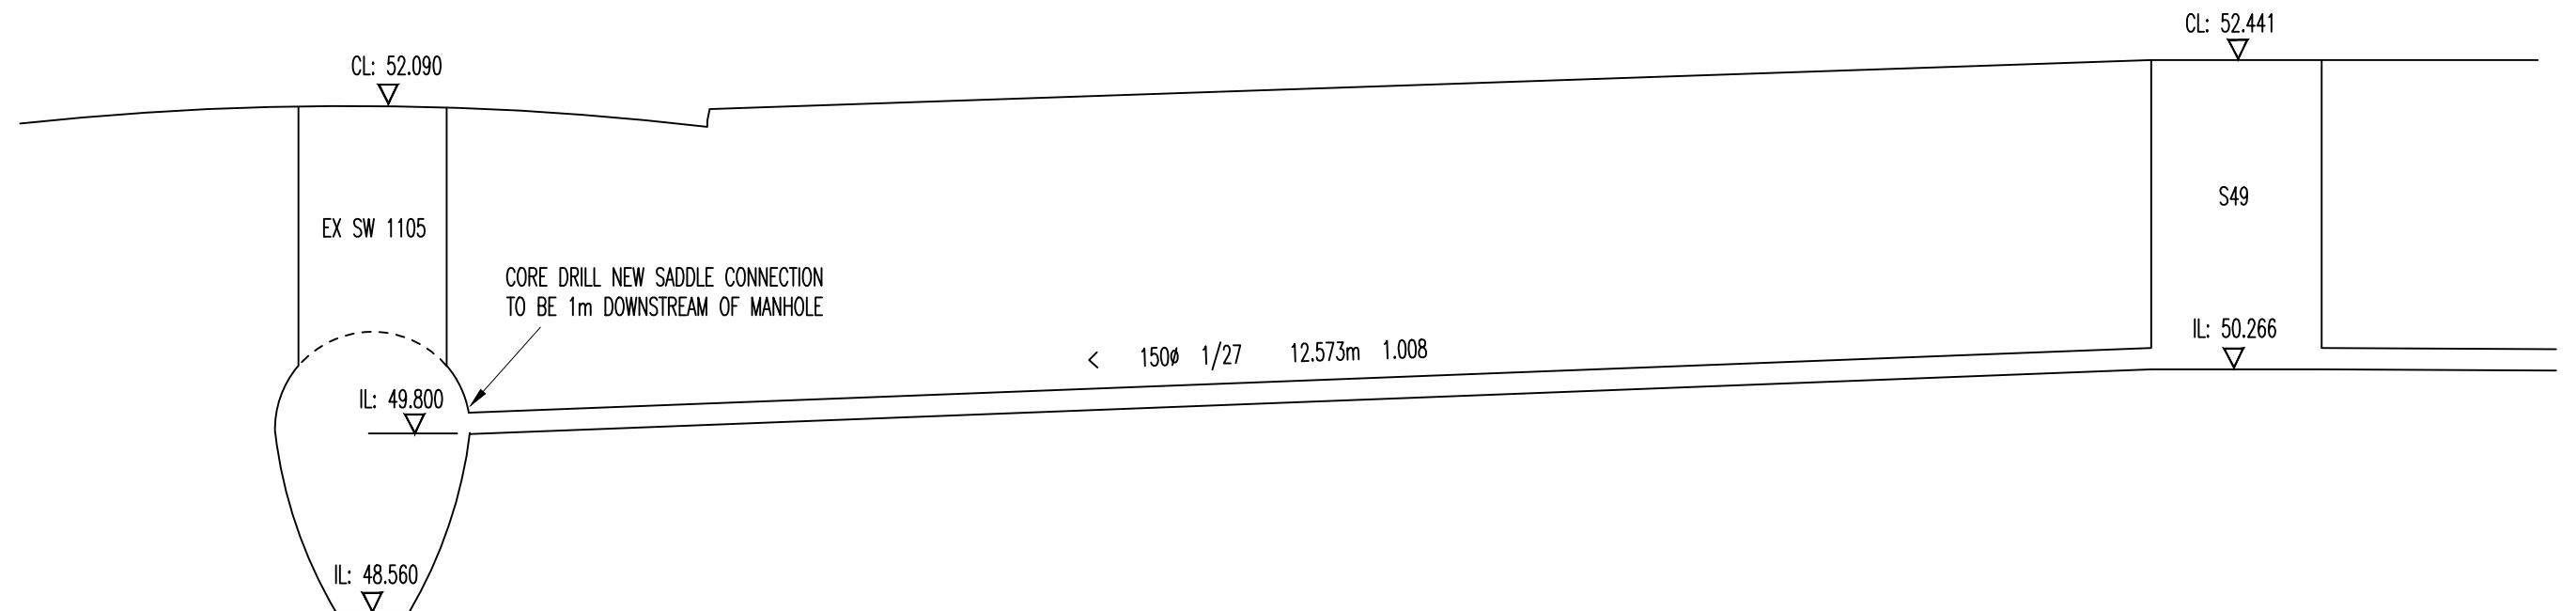

SECTION A - A
SCALE 1:50

P01	ISSUED FOR COMMENT		02.11.22	MG	SB
Rev	Description		Date	By	Chkd
Date		Drawn By	Checked By		
NOV 2022		MG	SB		
Scale at A3			Project Number		
AS SHOWN			32455		
Sheet Number				Revision	
32455-SUT-ZZ-XX-DR-C-6202				P01	