






01 EXISTING FRONT ELEVATION
(SOUTH WEST)
1:100

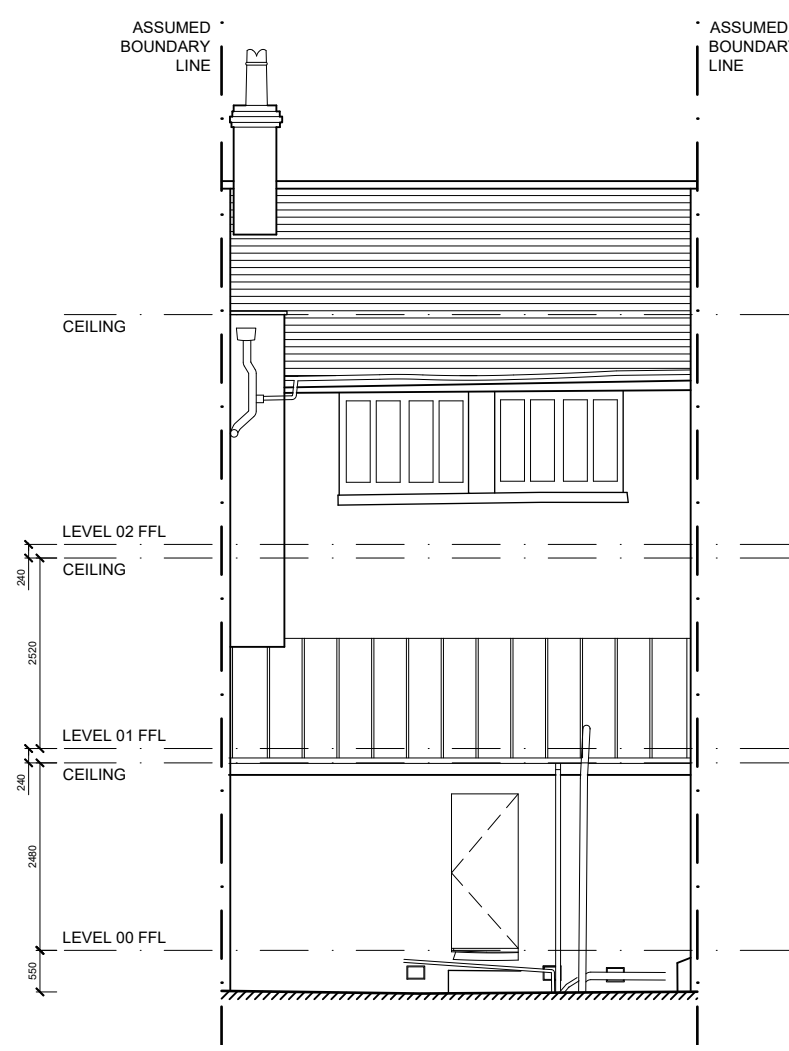


02 EXISTING REAR ELEVATION
(NORTH EAST)
1:100

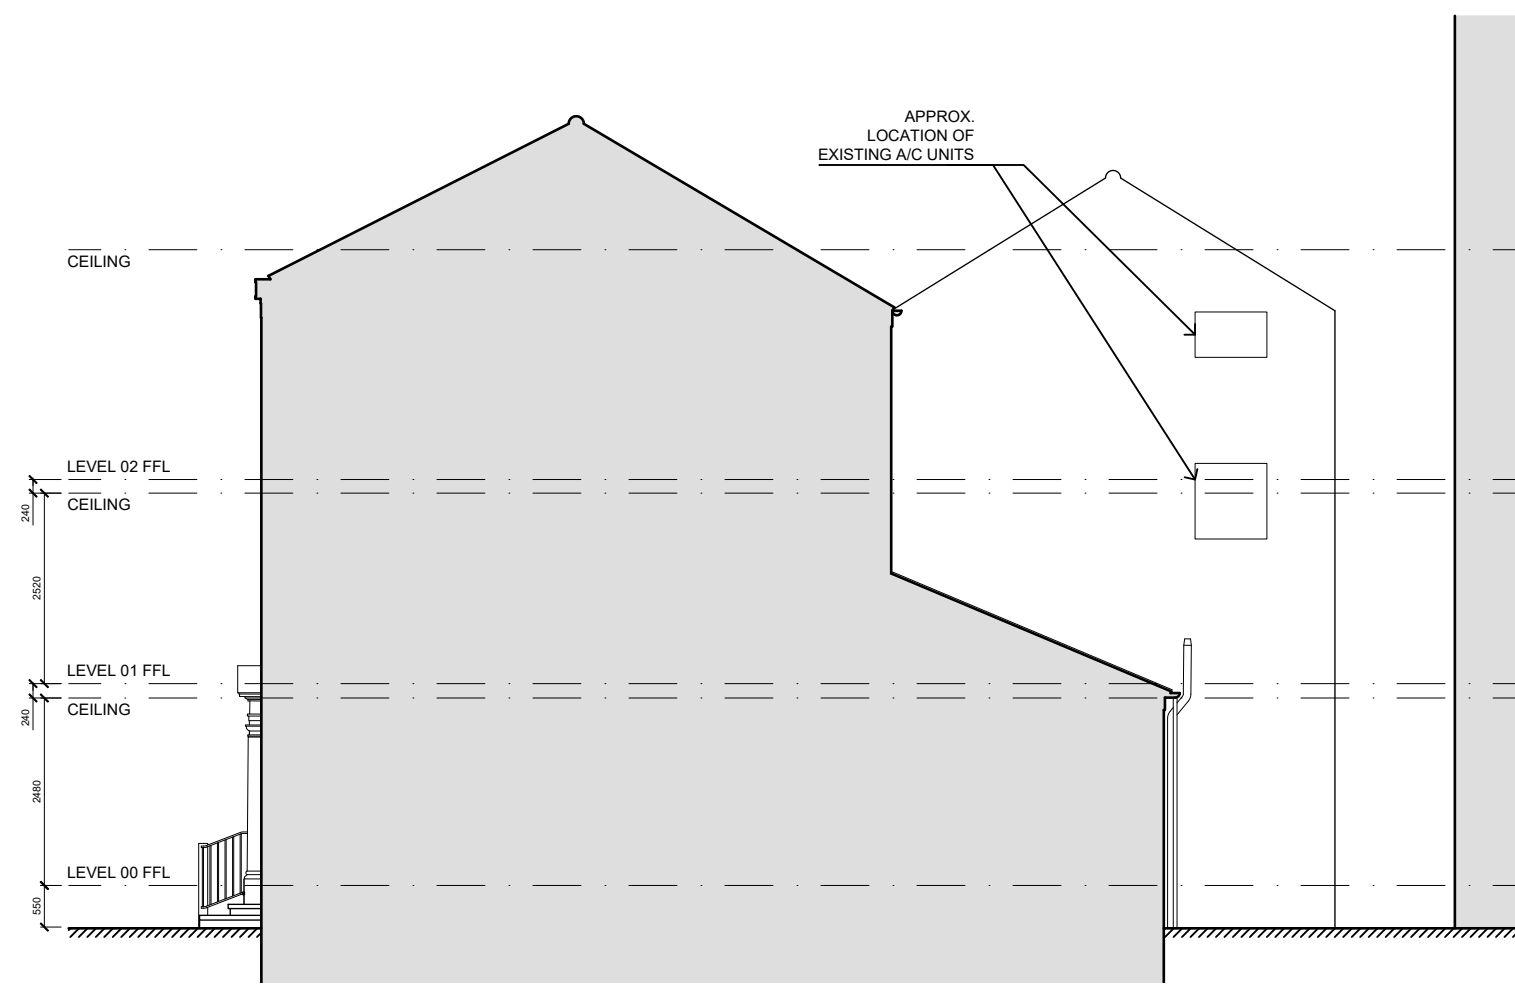


03 EXISTING SIDE ELEVATION
(SOUTH EAST)
1:100

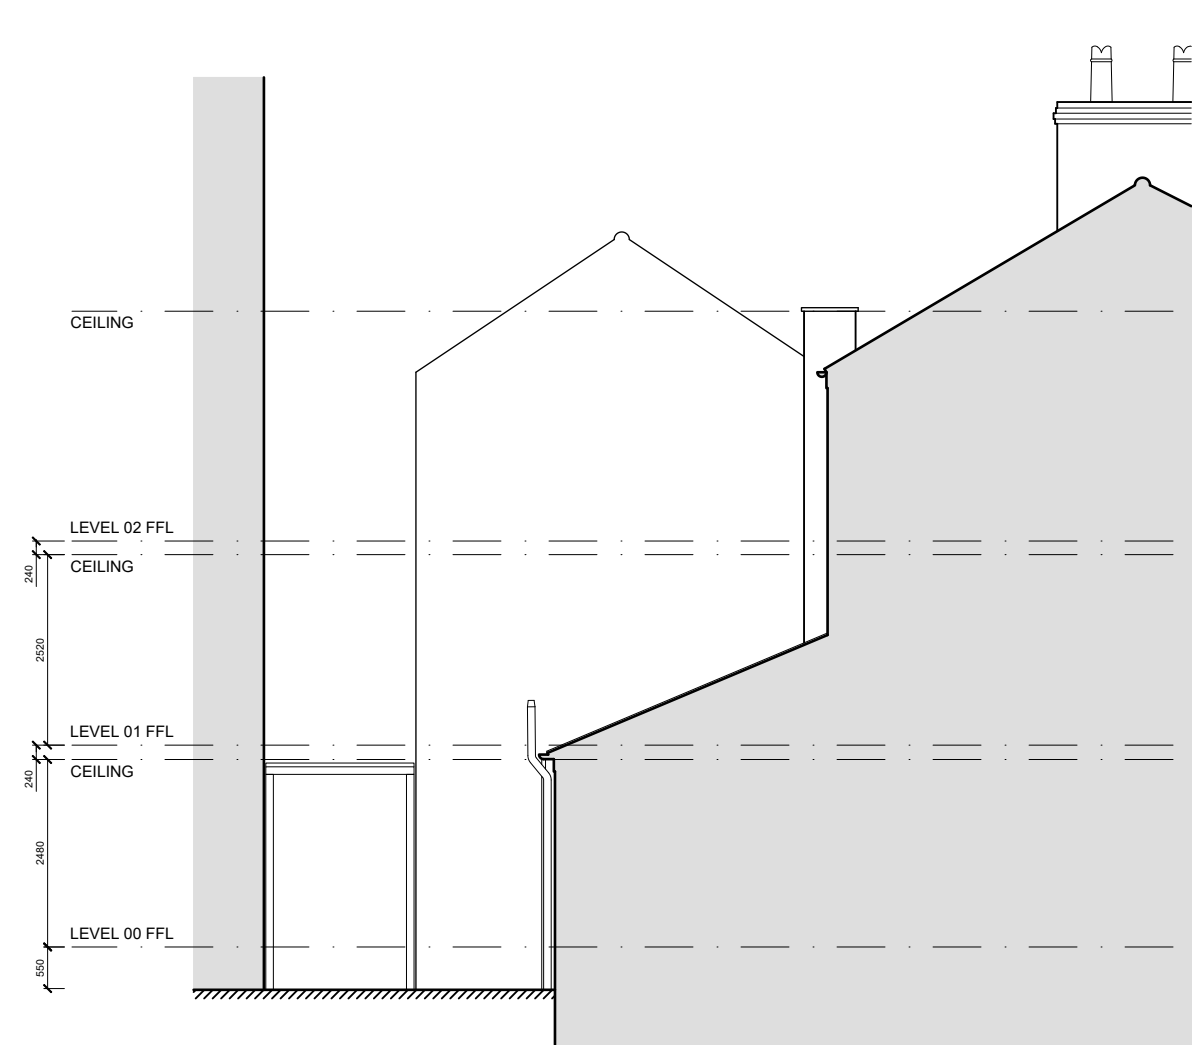


04 EXISTING SIDE ELEVATION
(NORTH WEST)
1:100

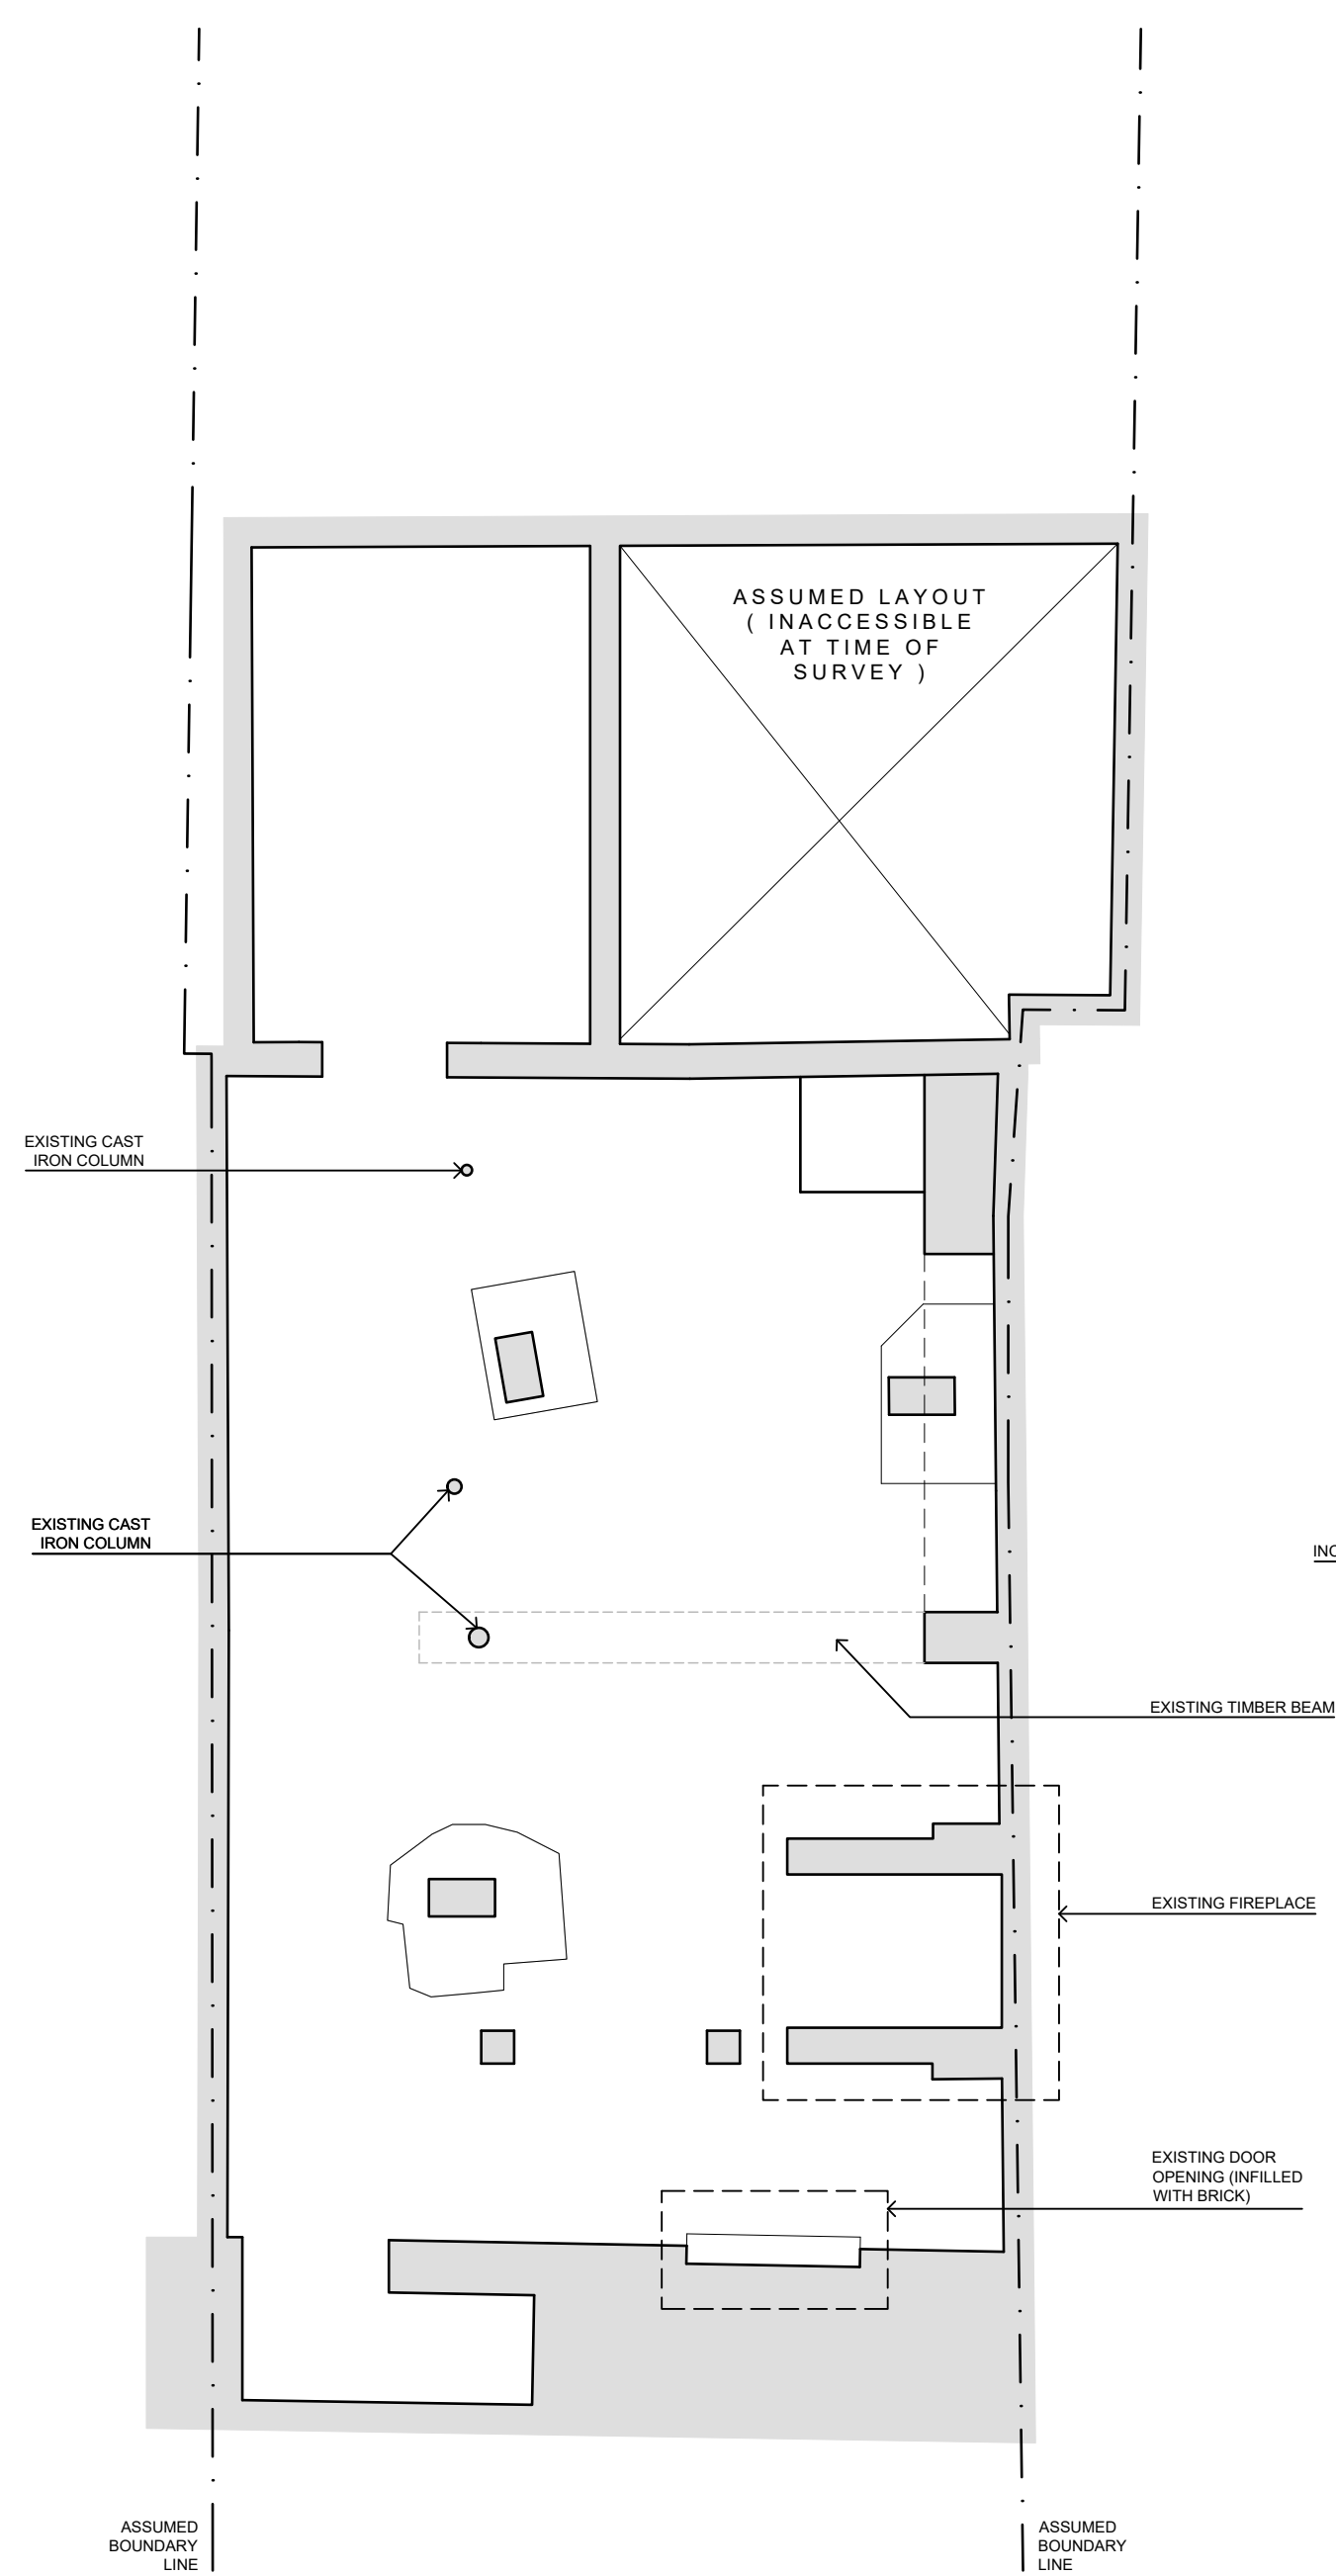


05 EXISTING BASEMENT LAYOUT
1:50

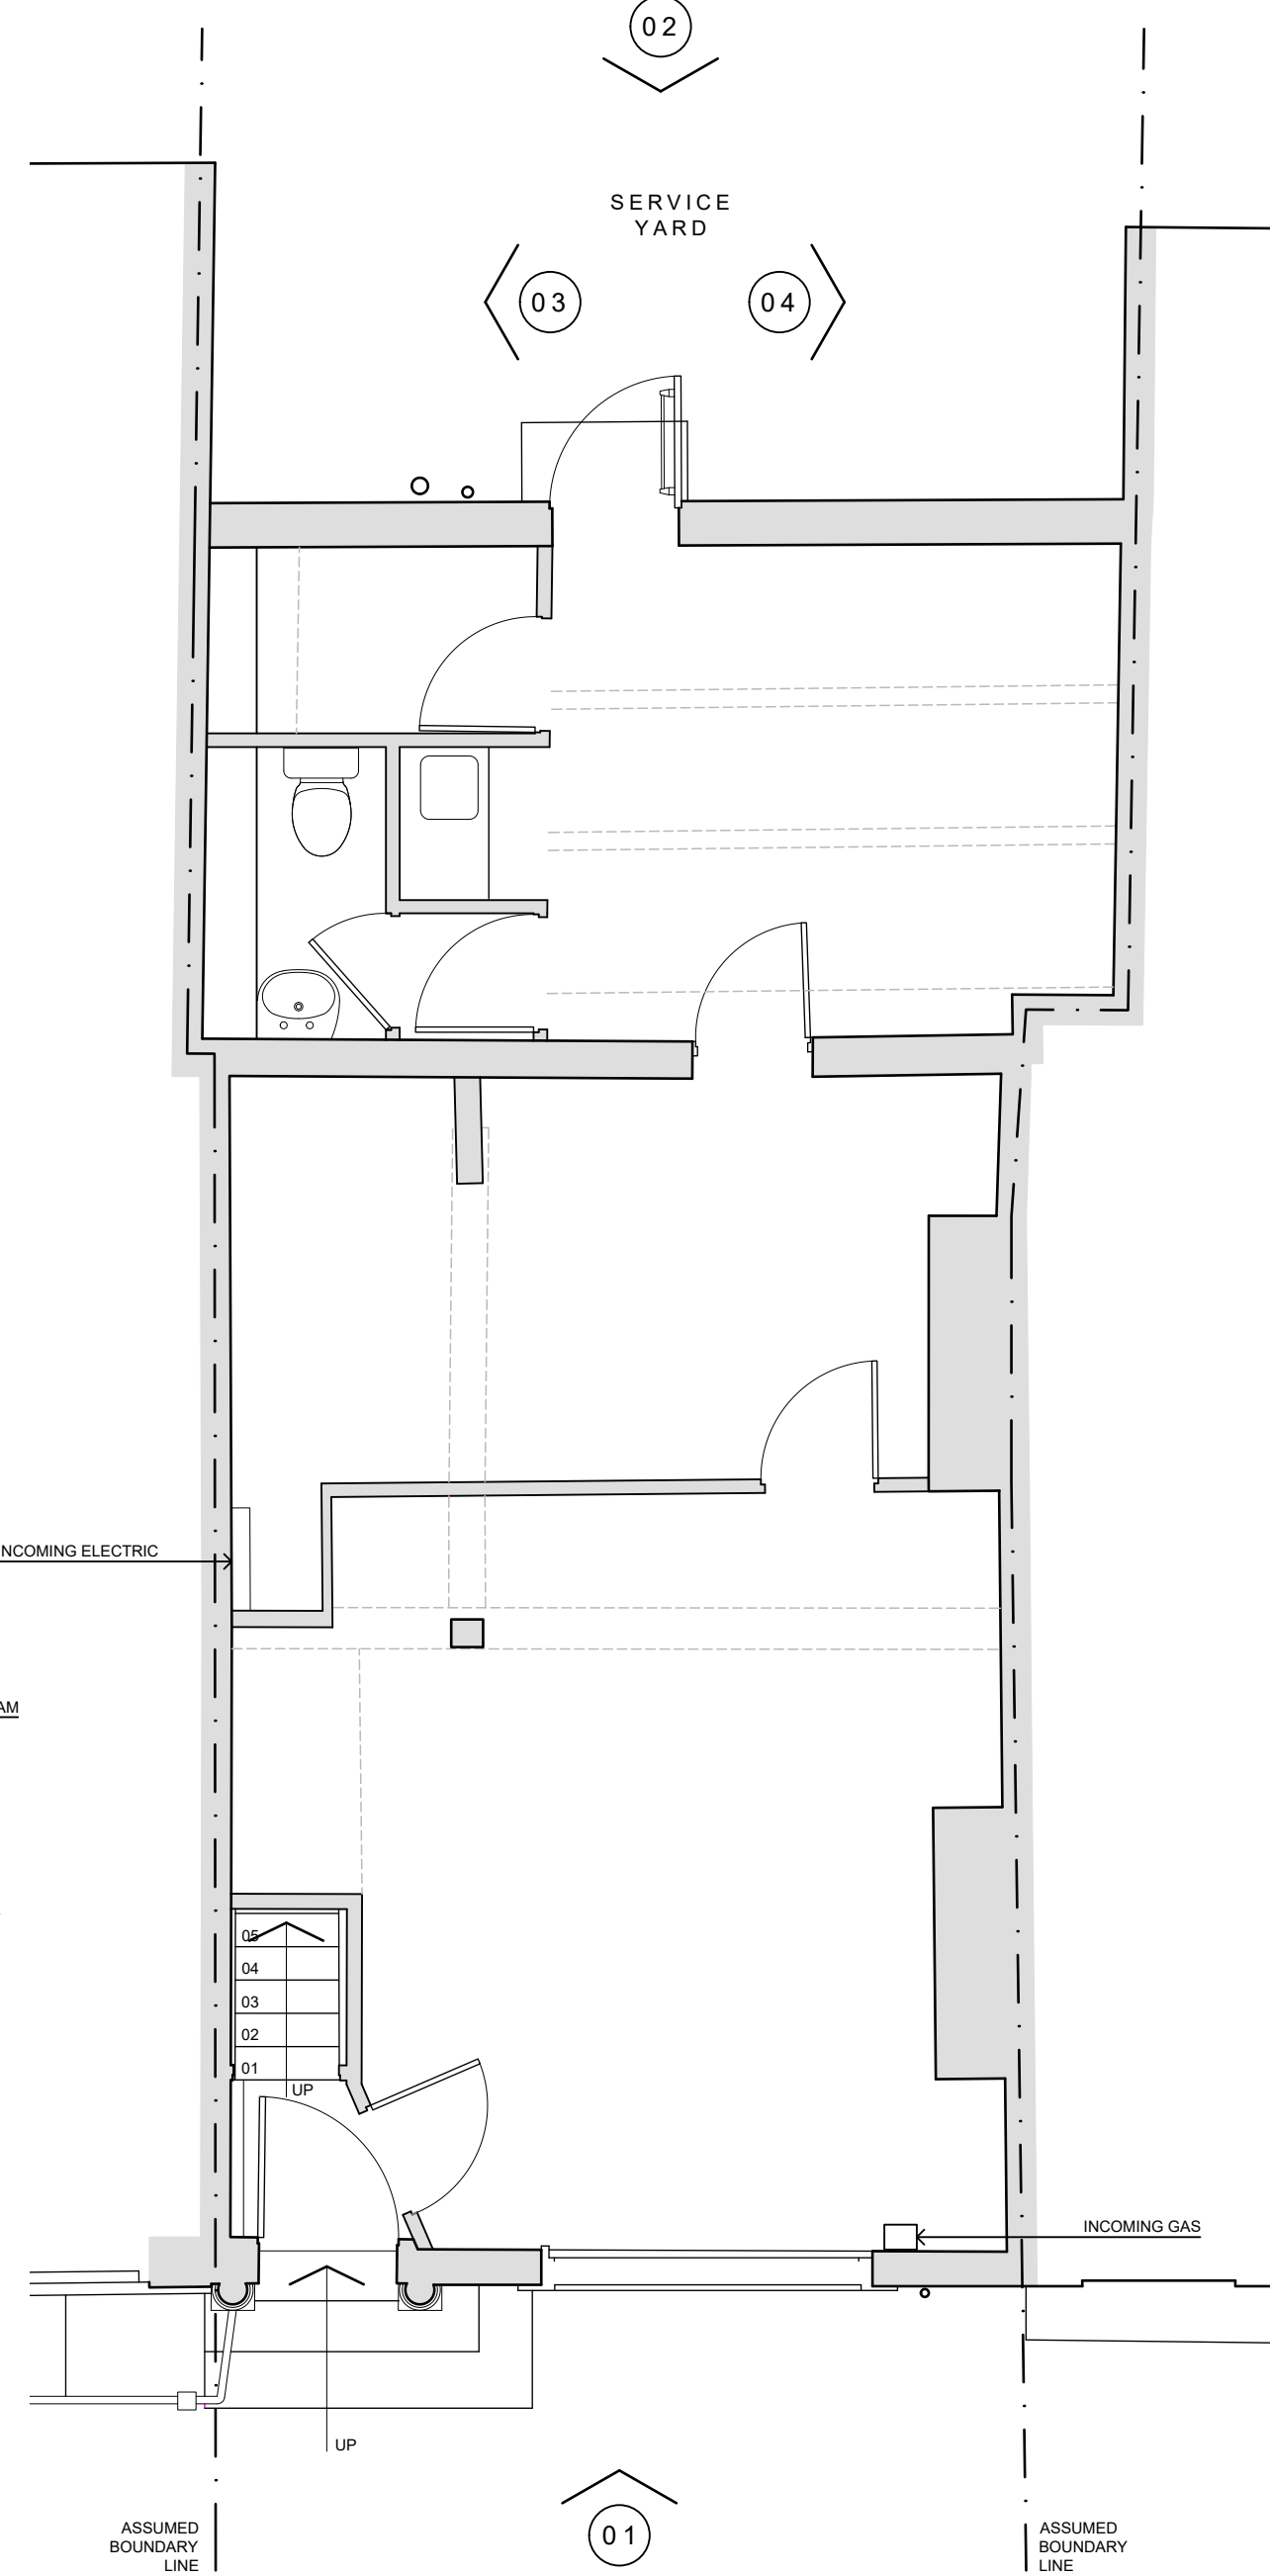

06 EXISTING GROUND FLOOR LAYOUT
1:50

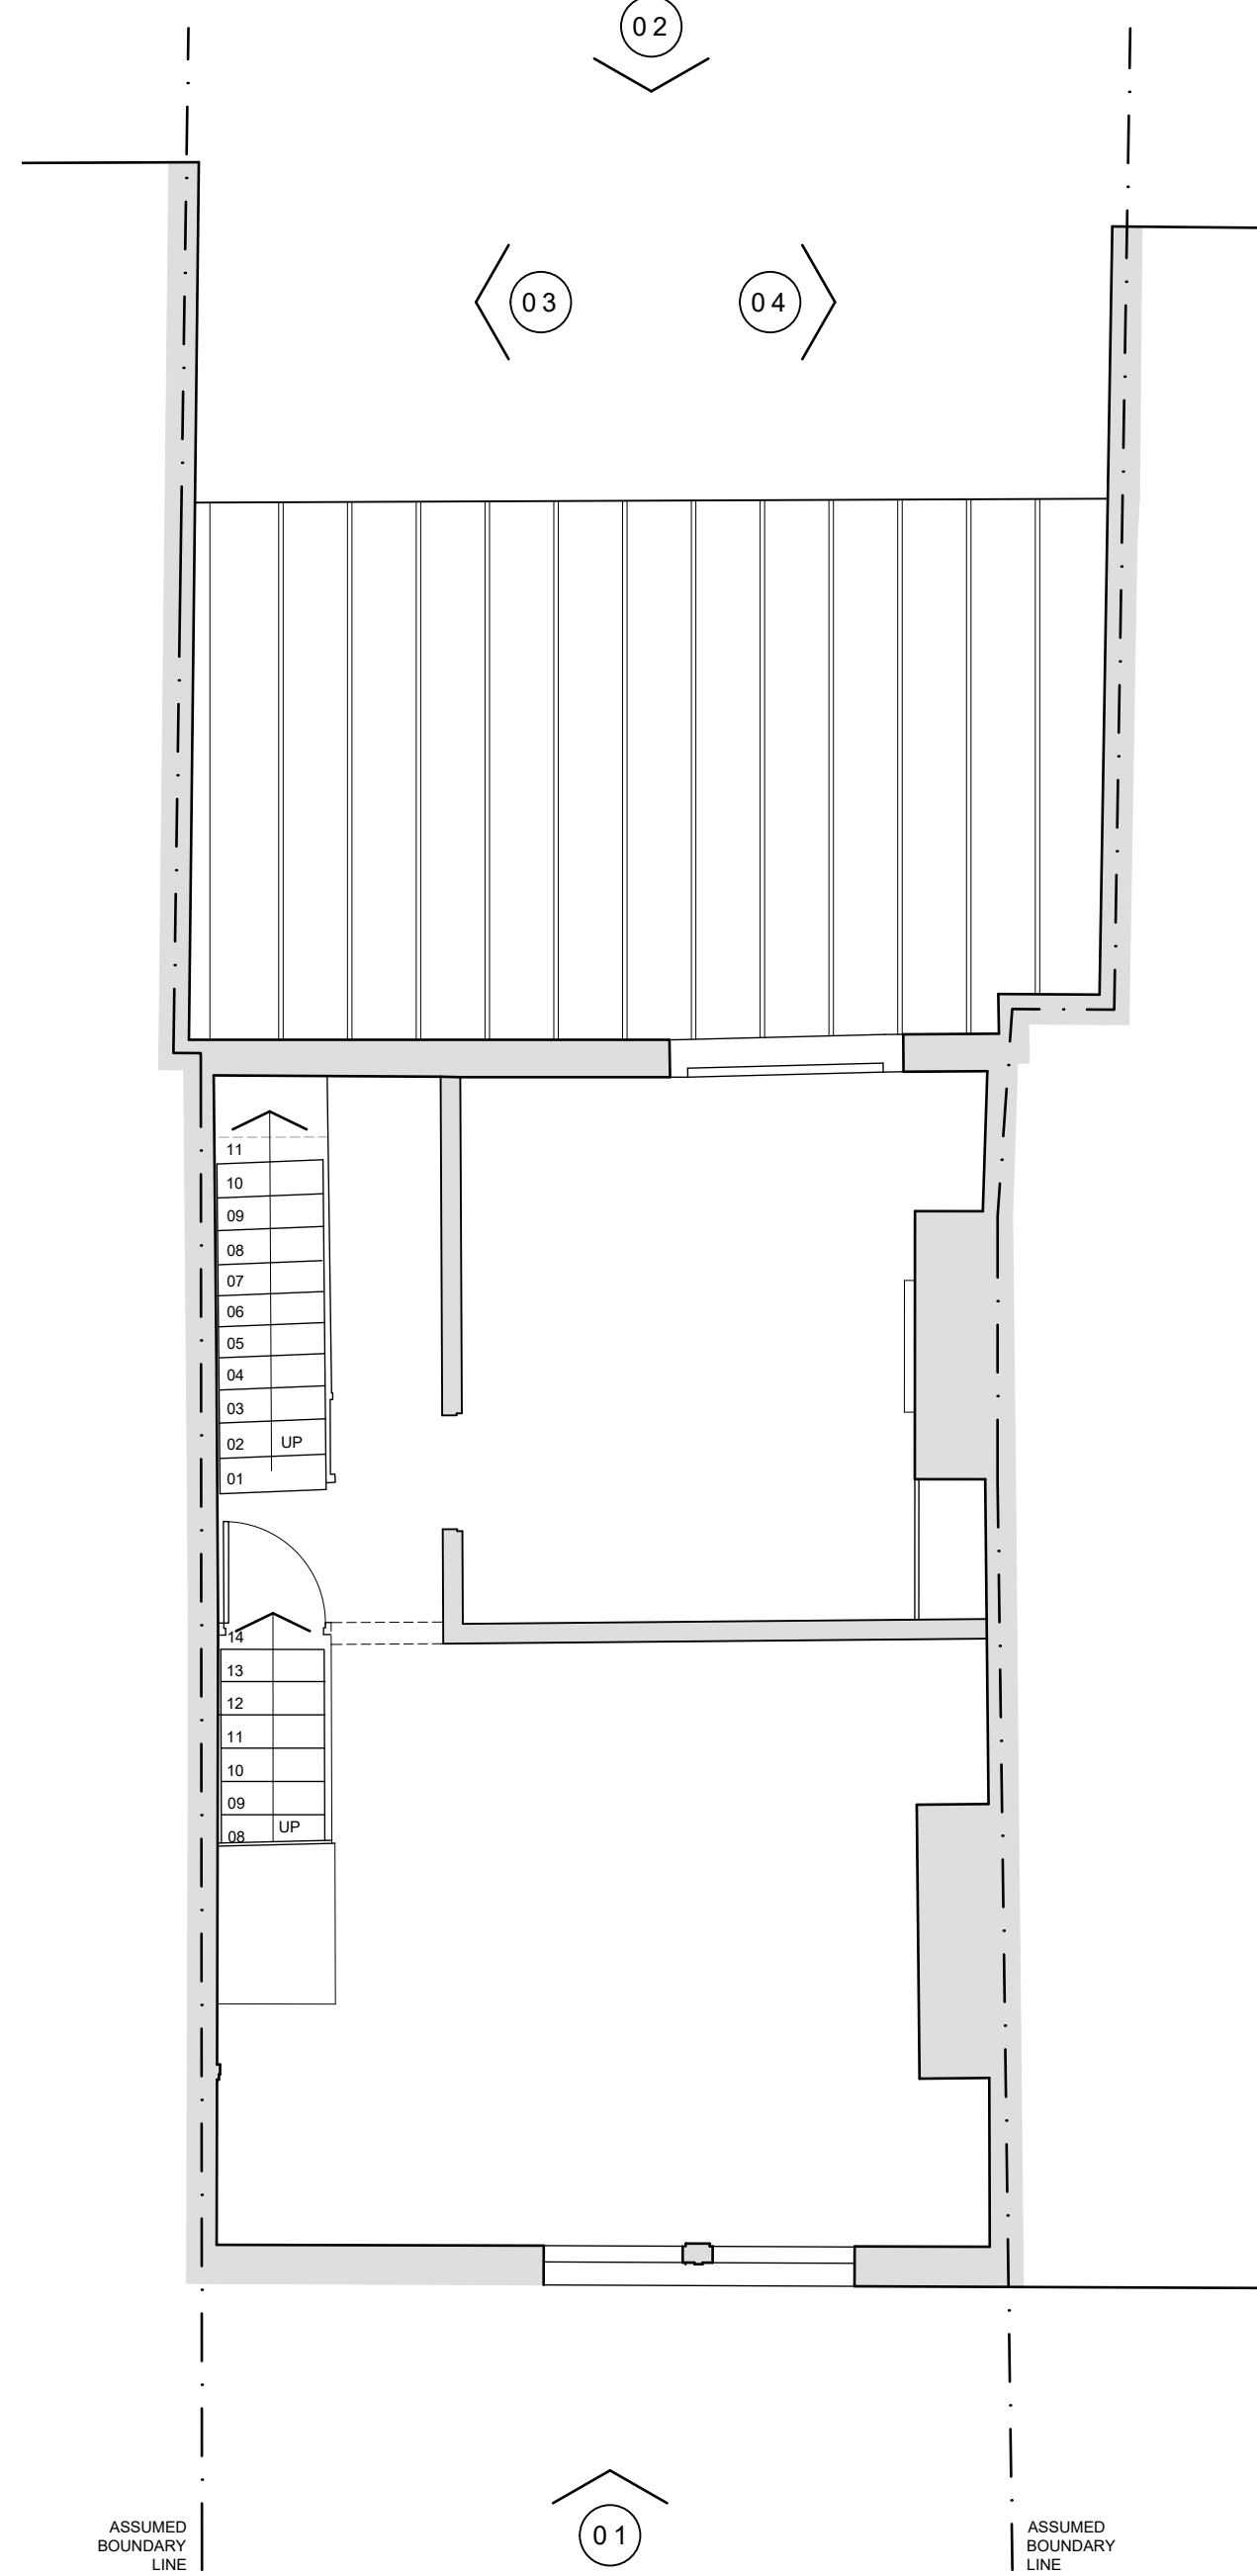

07 EXISTING FIRST FLOOR LAYOUT
1:50

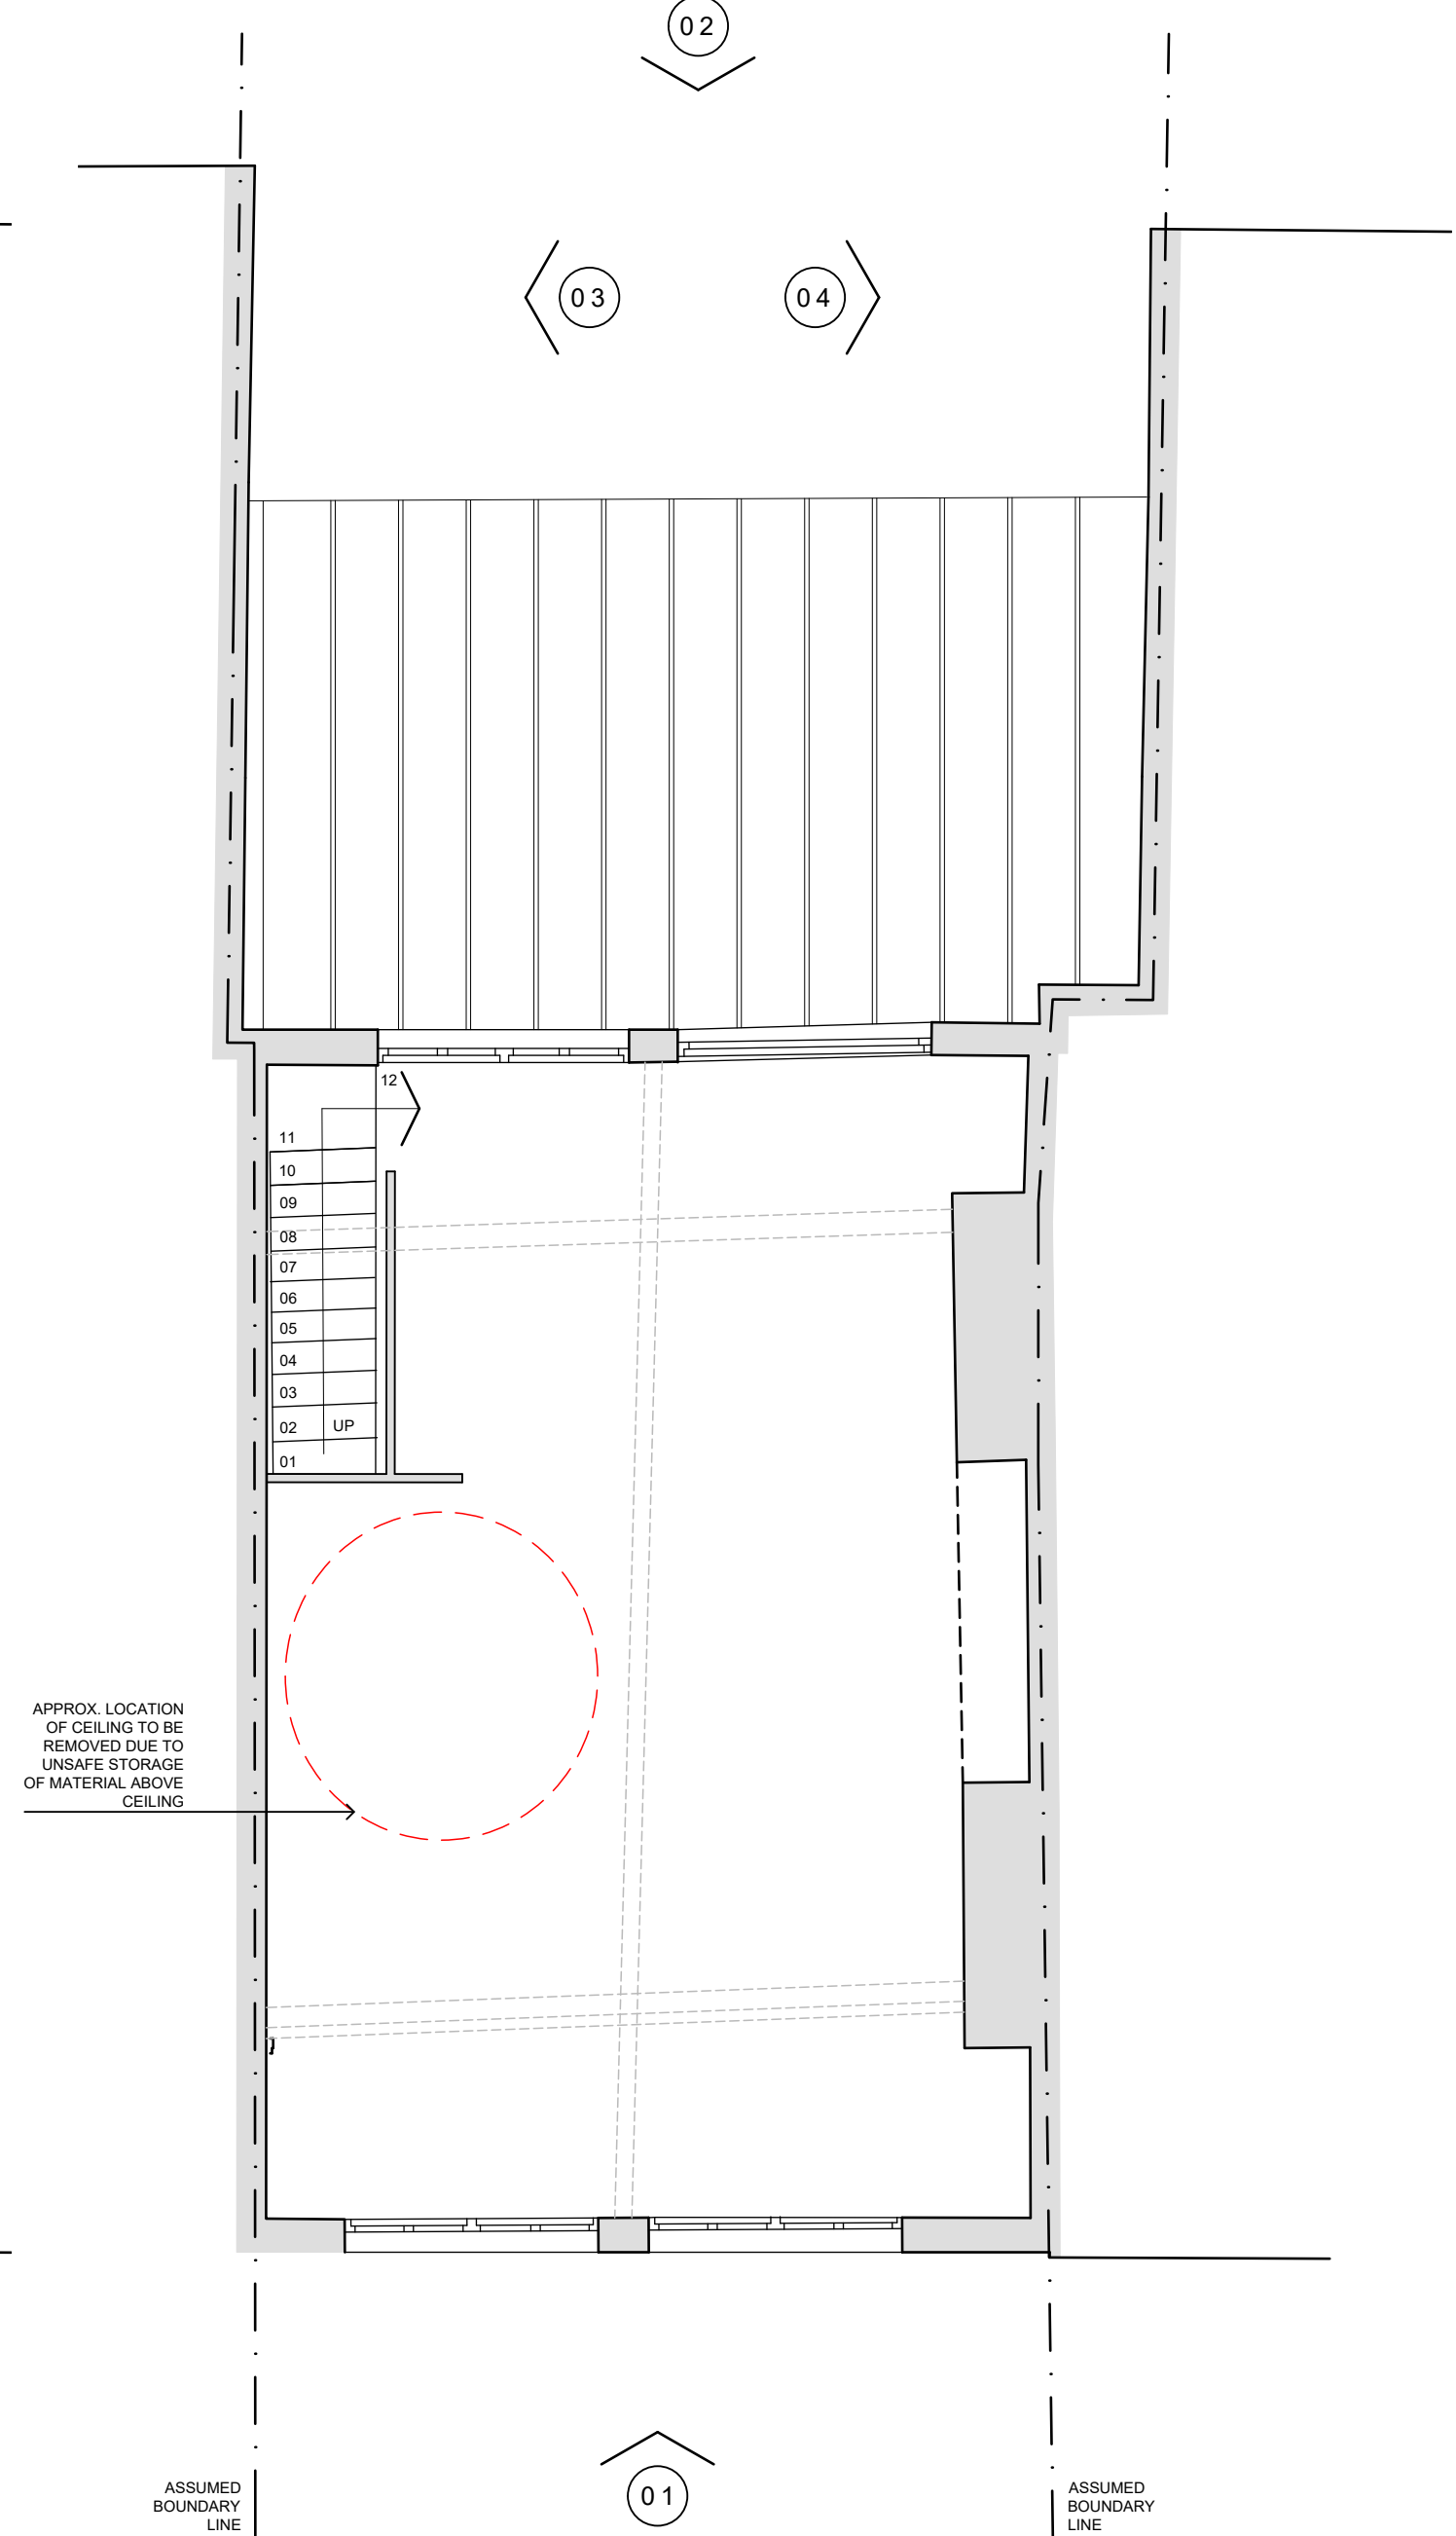

08 EXISTING SECOND FLOOR LAYOUT
1:50

DO NOT SCALE FROM THIS DRAWING.
ALL DIMENSIONS ARE TO BE VERIFIED AND CHECKED ON SITE BY THE CONTRACTOR.
ANY DISCREPANCIES SHOULD BE REPORTED TO BACK ROOM ARCHITECTURE & DESIGN.
CONSENT OF THE DRAWING IS NOT A BACK ROOM ARCHITECTURE & DESIGN AND IT MUST
NOT BE LOANED OR REPRODUCED WITHOUT CONSENT.

A	201102	STAGE 3 ISSUE
L	201022	STAGE 2 ISSUE
REV	DATE	DESCRIPTION
ARCHITECT		
BACK ROOM ARCHITECTURE & DESIGN		
PROJECT		
33 THOMAS STREET MANCHESTER		
PROJECT		
PROPOSED INTERNAL ALTERATIONS FOR NEW CAFE AND RESI. ACCOMMODATION		
DRAWING		
EXISTING LAYOUT & ELEVATIONS		
SCALE		ORIGIN DATE
VARIES @ A1		06 / 01 / 22
STAGE 3		
REV	DESCRIPTION	DATE
BAC057	01_0001	A