

© 2015 RPS Group

Notes

1. This drawing has been prepared in accordance with the scope of RPS's appointment with its client and is subject to the terms and conditions of that appointment. RPS accepts no liability for any use of this document other than by its client and only for the purposes for which it was prepared and provided.

2. If received electronically it is the recipient's responsibility to print to correct scale. Only written dimensions should be used.

Legend

Site Boundary

Rev	Description	Date	Initial	Checked



20 Western Avenue, Milton Park, Abingdon, Oxfordshire, OX14 4SH
T: +44(0)1235 821888 E: rps@rpsgroup.com F: +44(0)1235 834698


Client **STOR 128 Ltd.**

Project **Ashton STOR**

Title **Site Location Plan**

Status	Drawn By	PM/Checked by
Draft	AJC	JK
Job Ref	Scale @ A3	Date Created
OXF9722	1:1250	Sept-16
Drawing Number		Rev
9722-0001-02		.

rpsgroup.com/uk

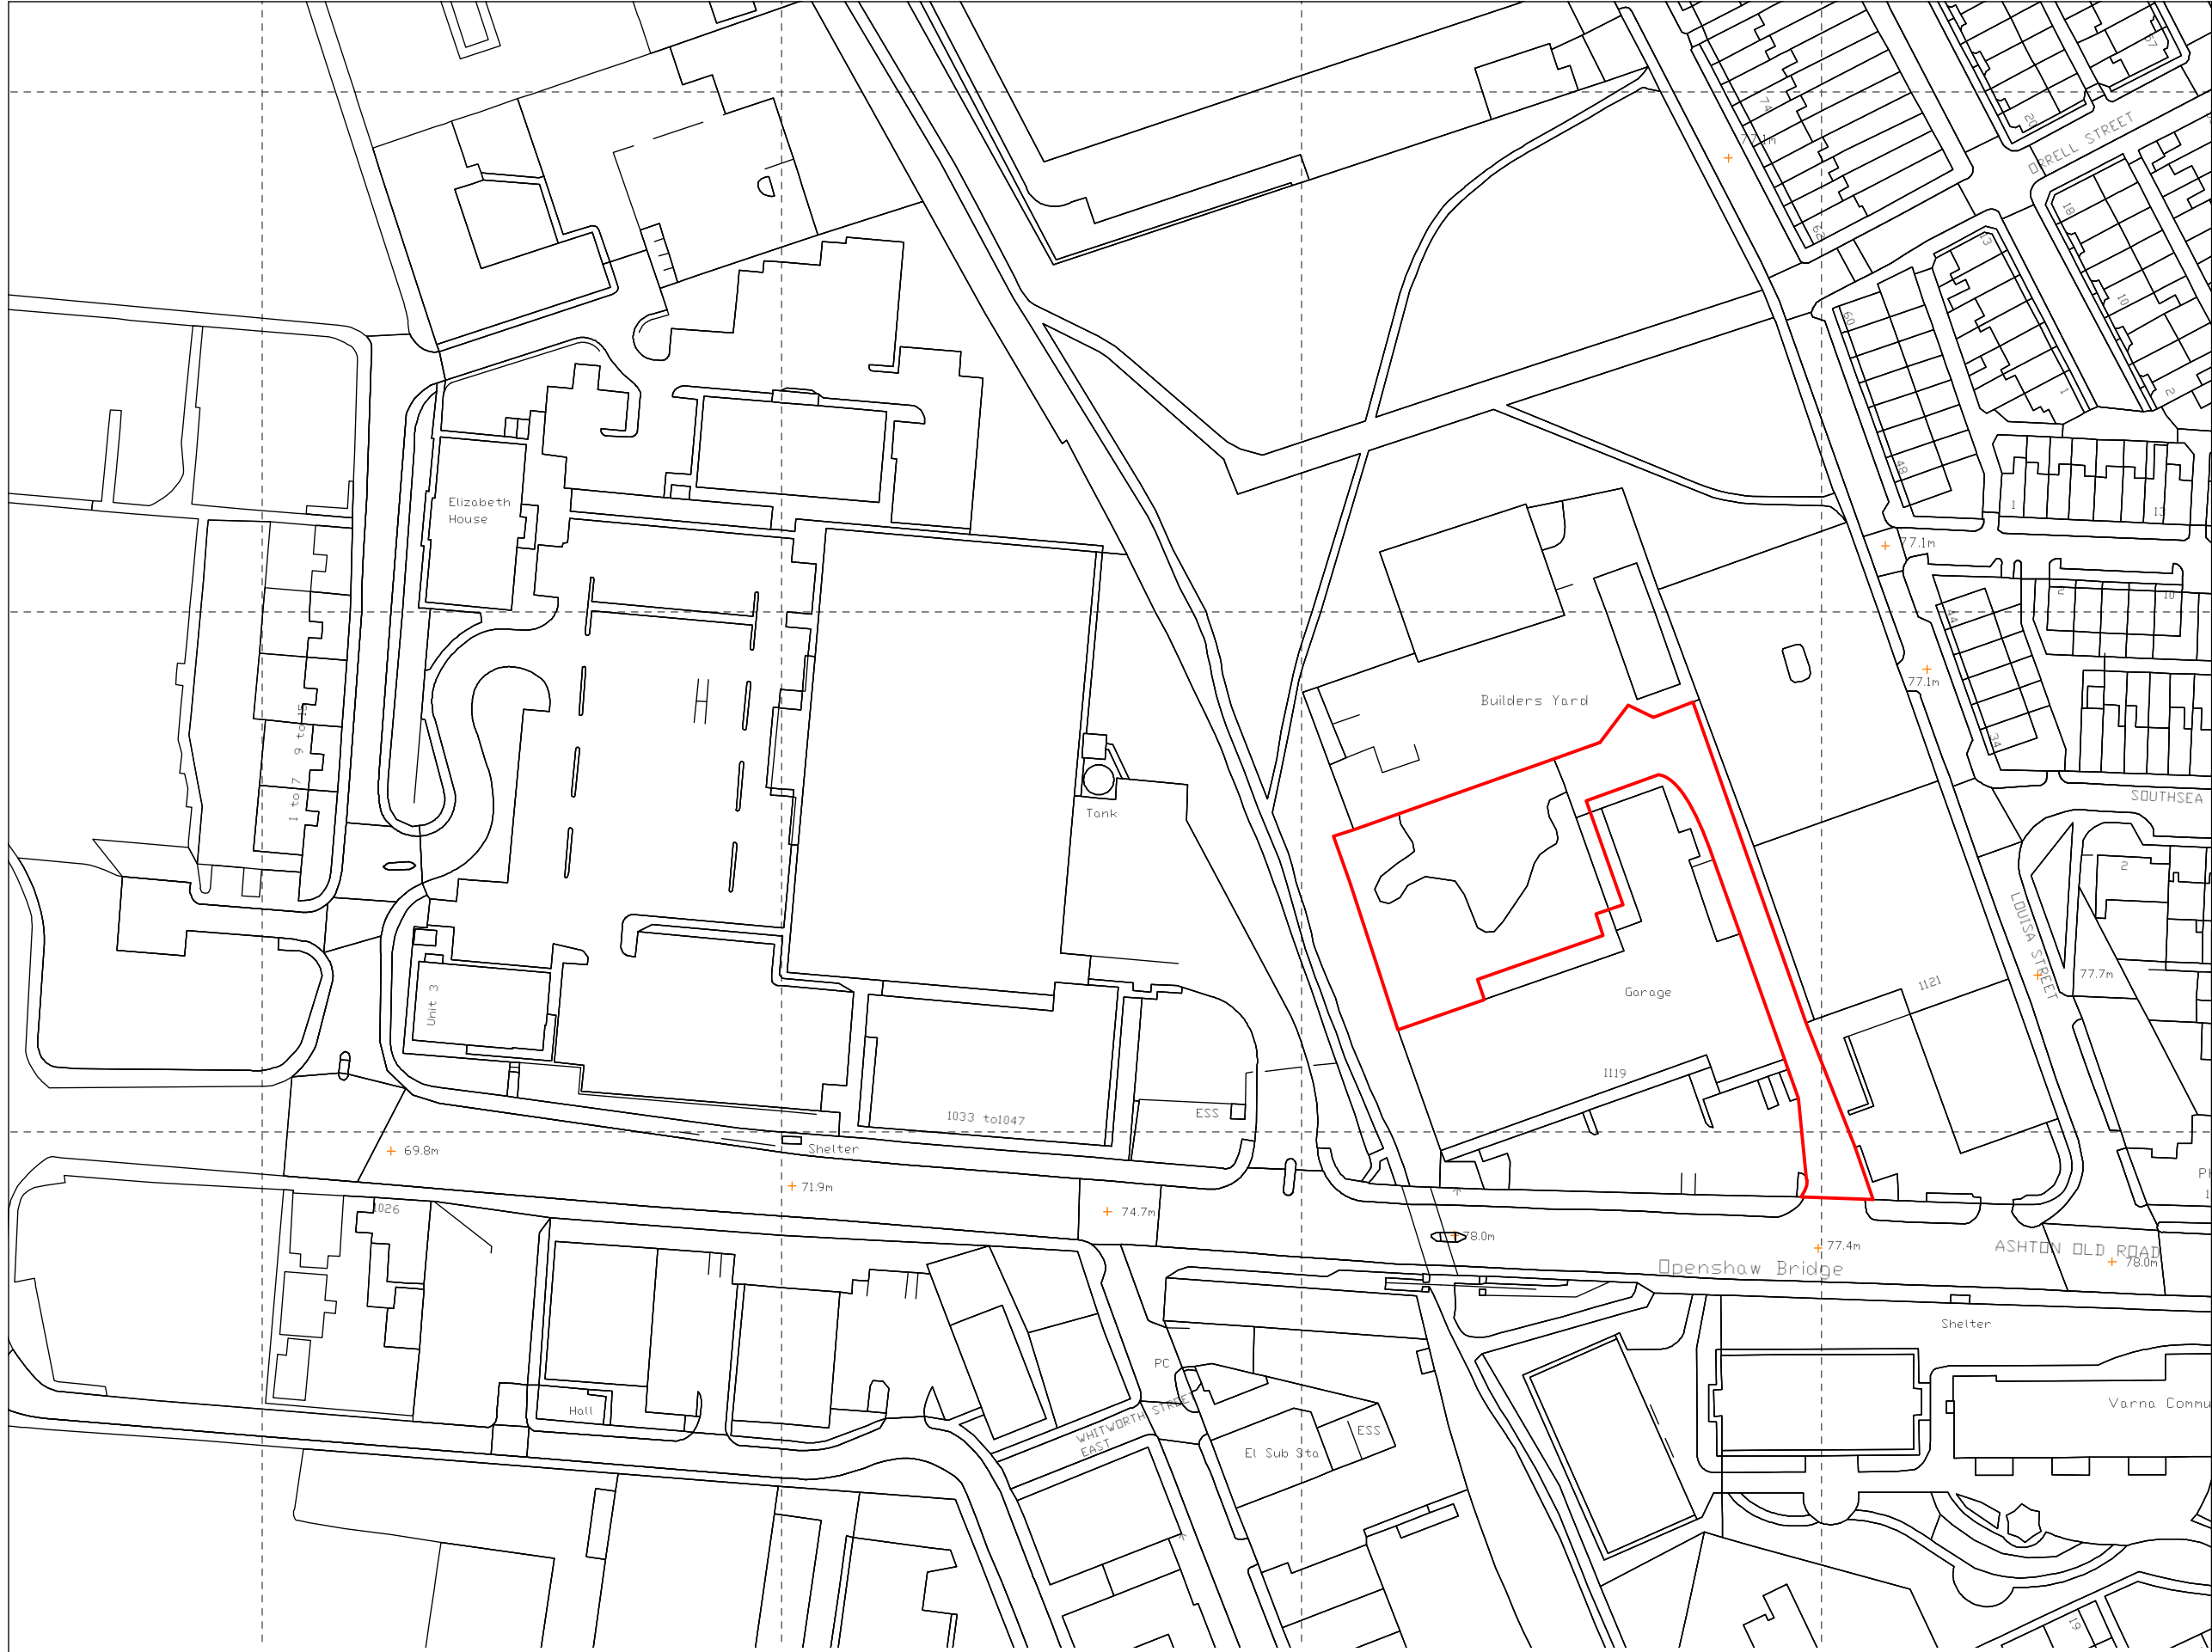

Site Location Plan for 16MW Gas Supplied Site
(Scale 1:1250 @ A3)

Scale Bar 1:1250 @ A3

0m

25m

50m

100m

N

9722-0001-02.vwx