




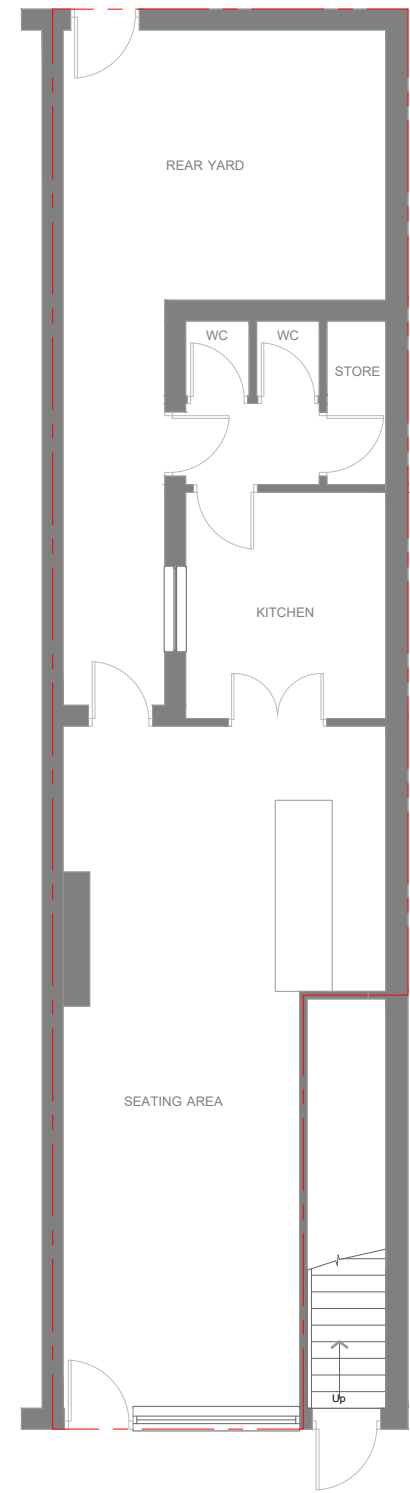


Ground floor

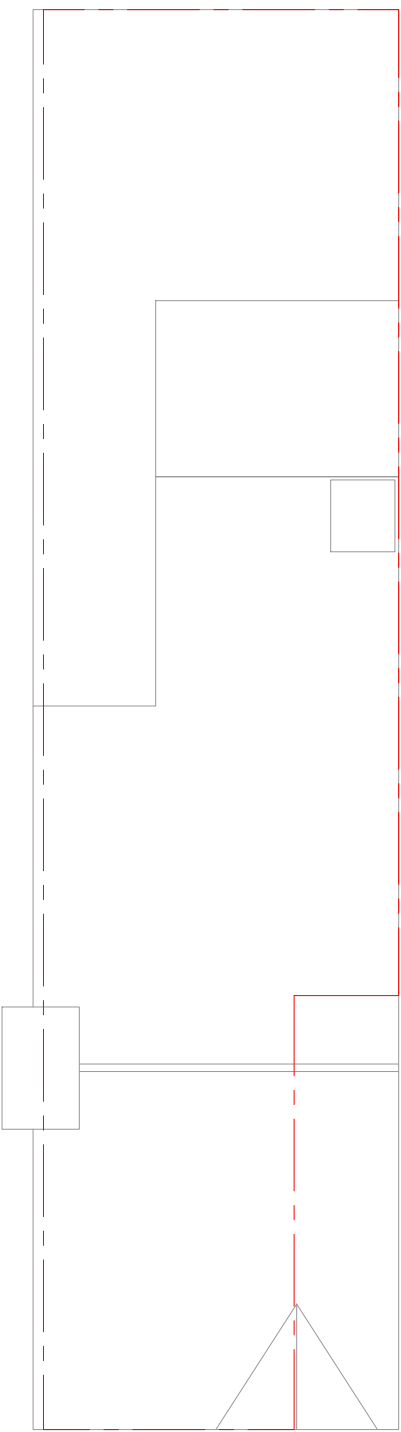

Roof plan

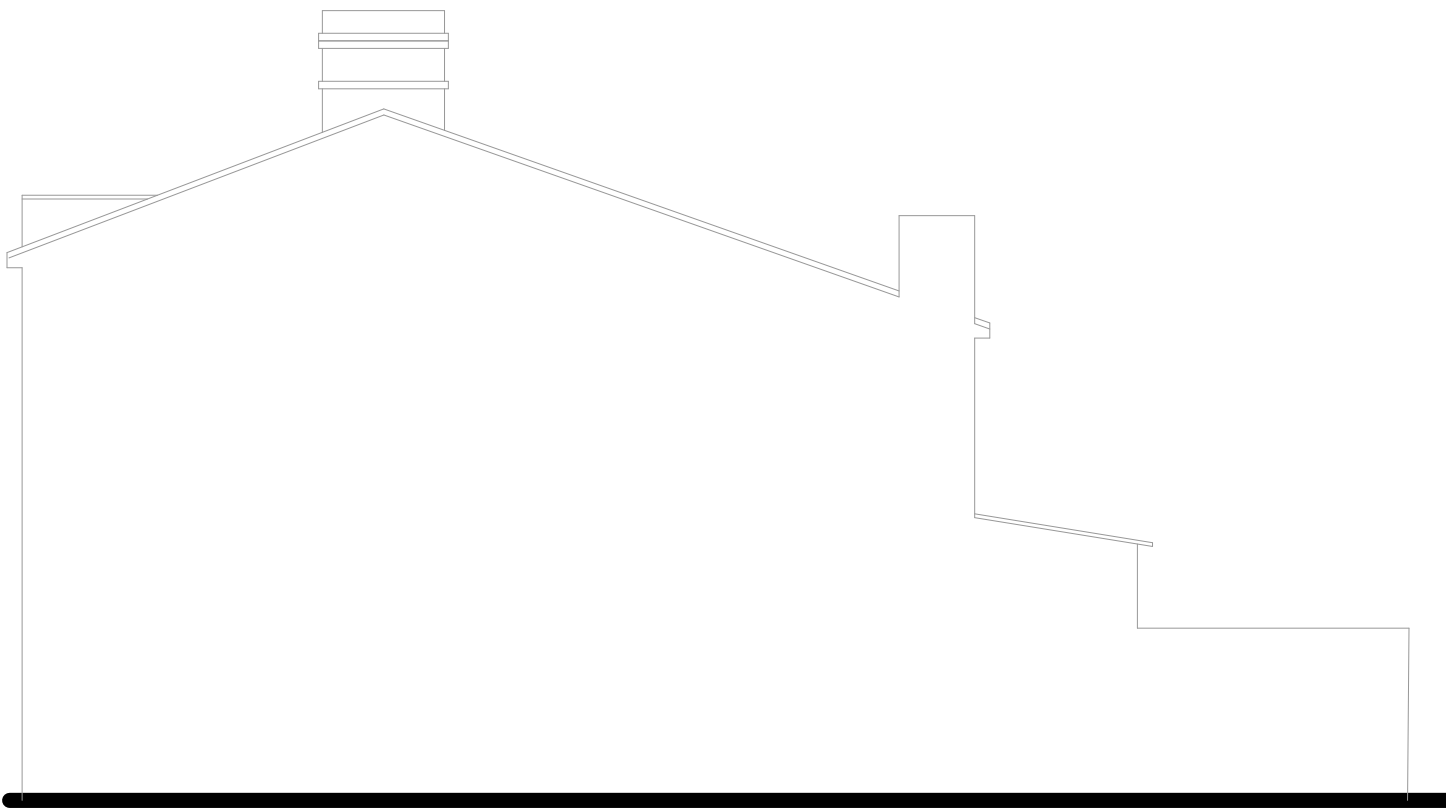

Side Elevation

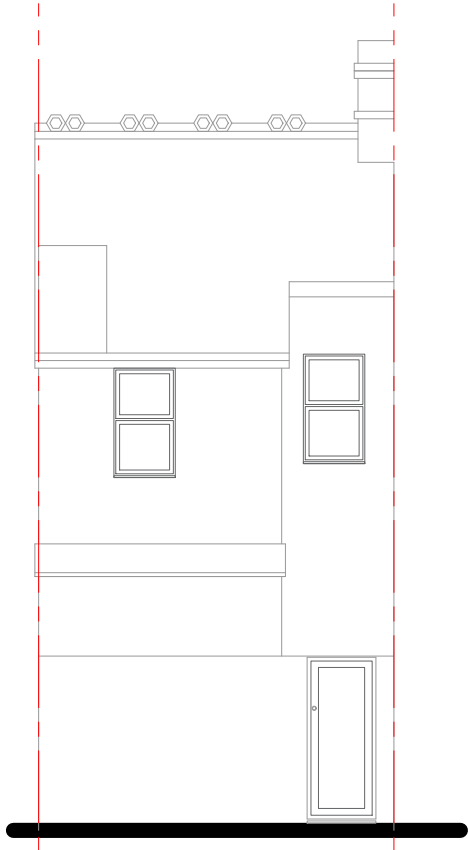

Rear Elevation



ARCHITECTURE

www.m1architecture.co.uk
T:0161 327 2011
M:07506237914

Ethiopian Restaurant


296 Claremont Rd

2303


Floor Plans & Elevations

1:100@A3


Existing

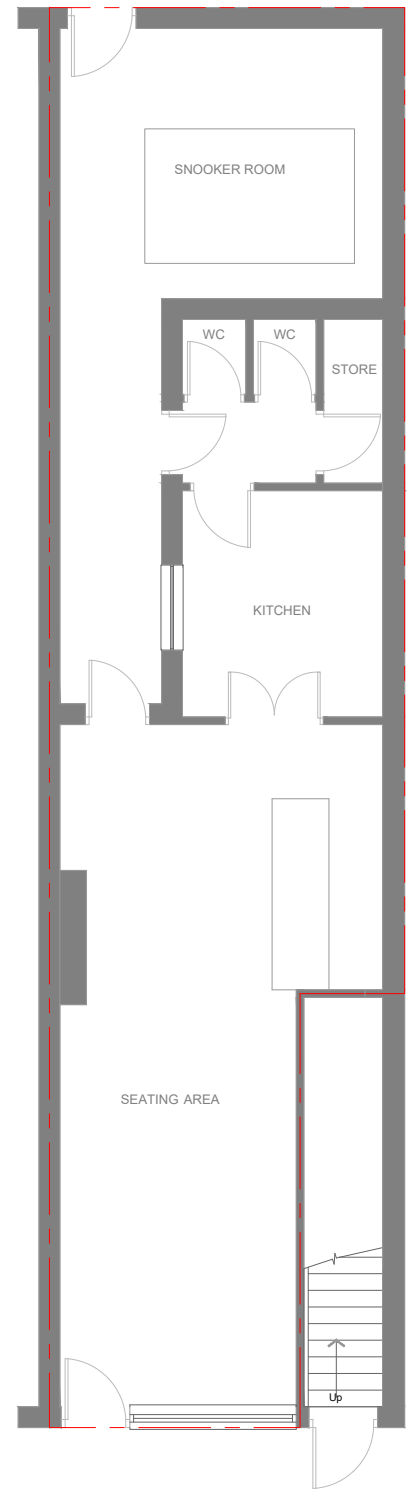


Ground floor

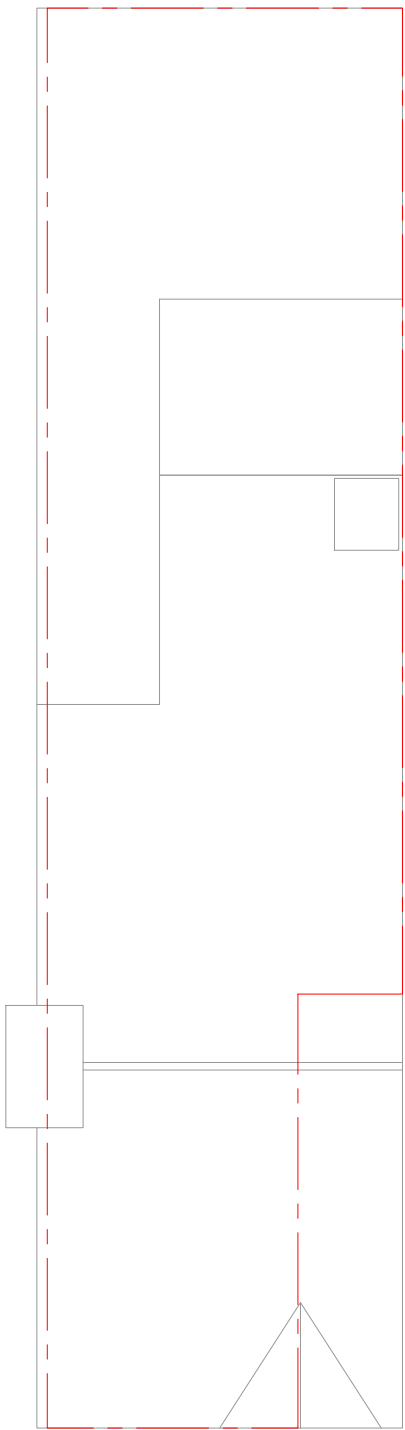

Roof plan

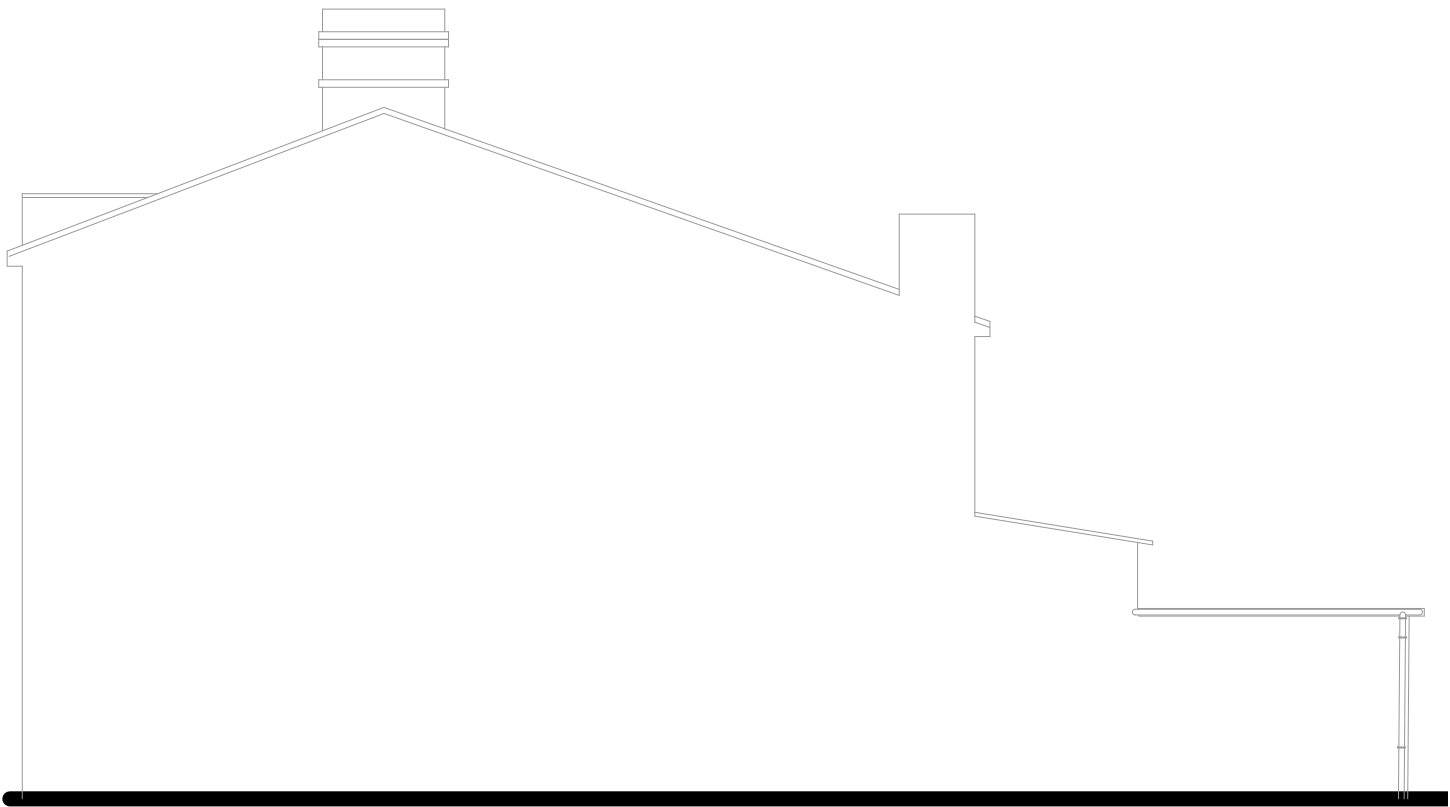

Side Elevation

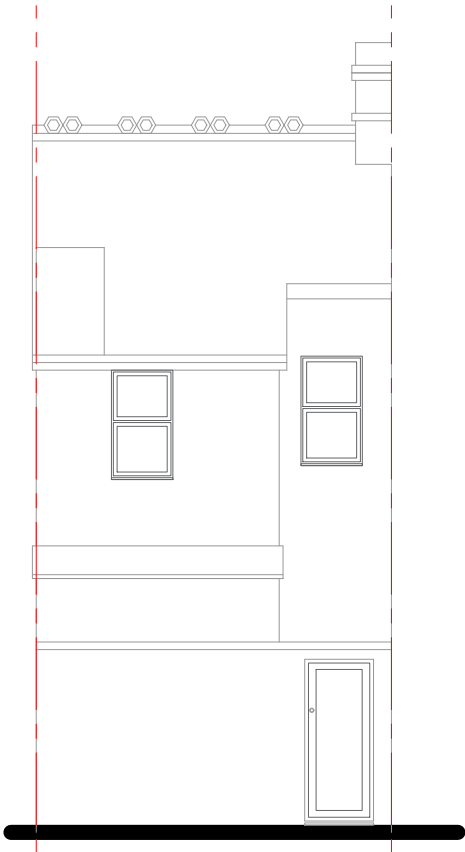

Rear Elevation



ARCHITECTURE

www.m1architecture.co.uk
T:0161 327 2011
M:07506237914

Ethiopian Restaurant

296 Claremont Rd

2303

Floor Plans & Elevations 1:100@A3
Proposed