




PERSPECTIVE VIEW F - EXISTING
APPLIES TO CAMERAS 24192, 24193 AND 24194




PERSPECTIVE VIEW F - PROPOSED


DETAIL 5 - LBR-GEN-CCTV-011 P01 (CAMERA ABACUS COLUMN SWAN NECK MOUNT).PDF

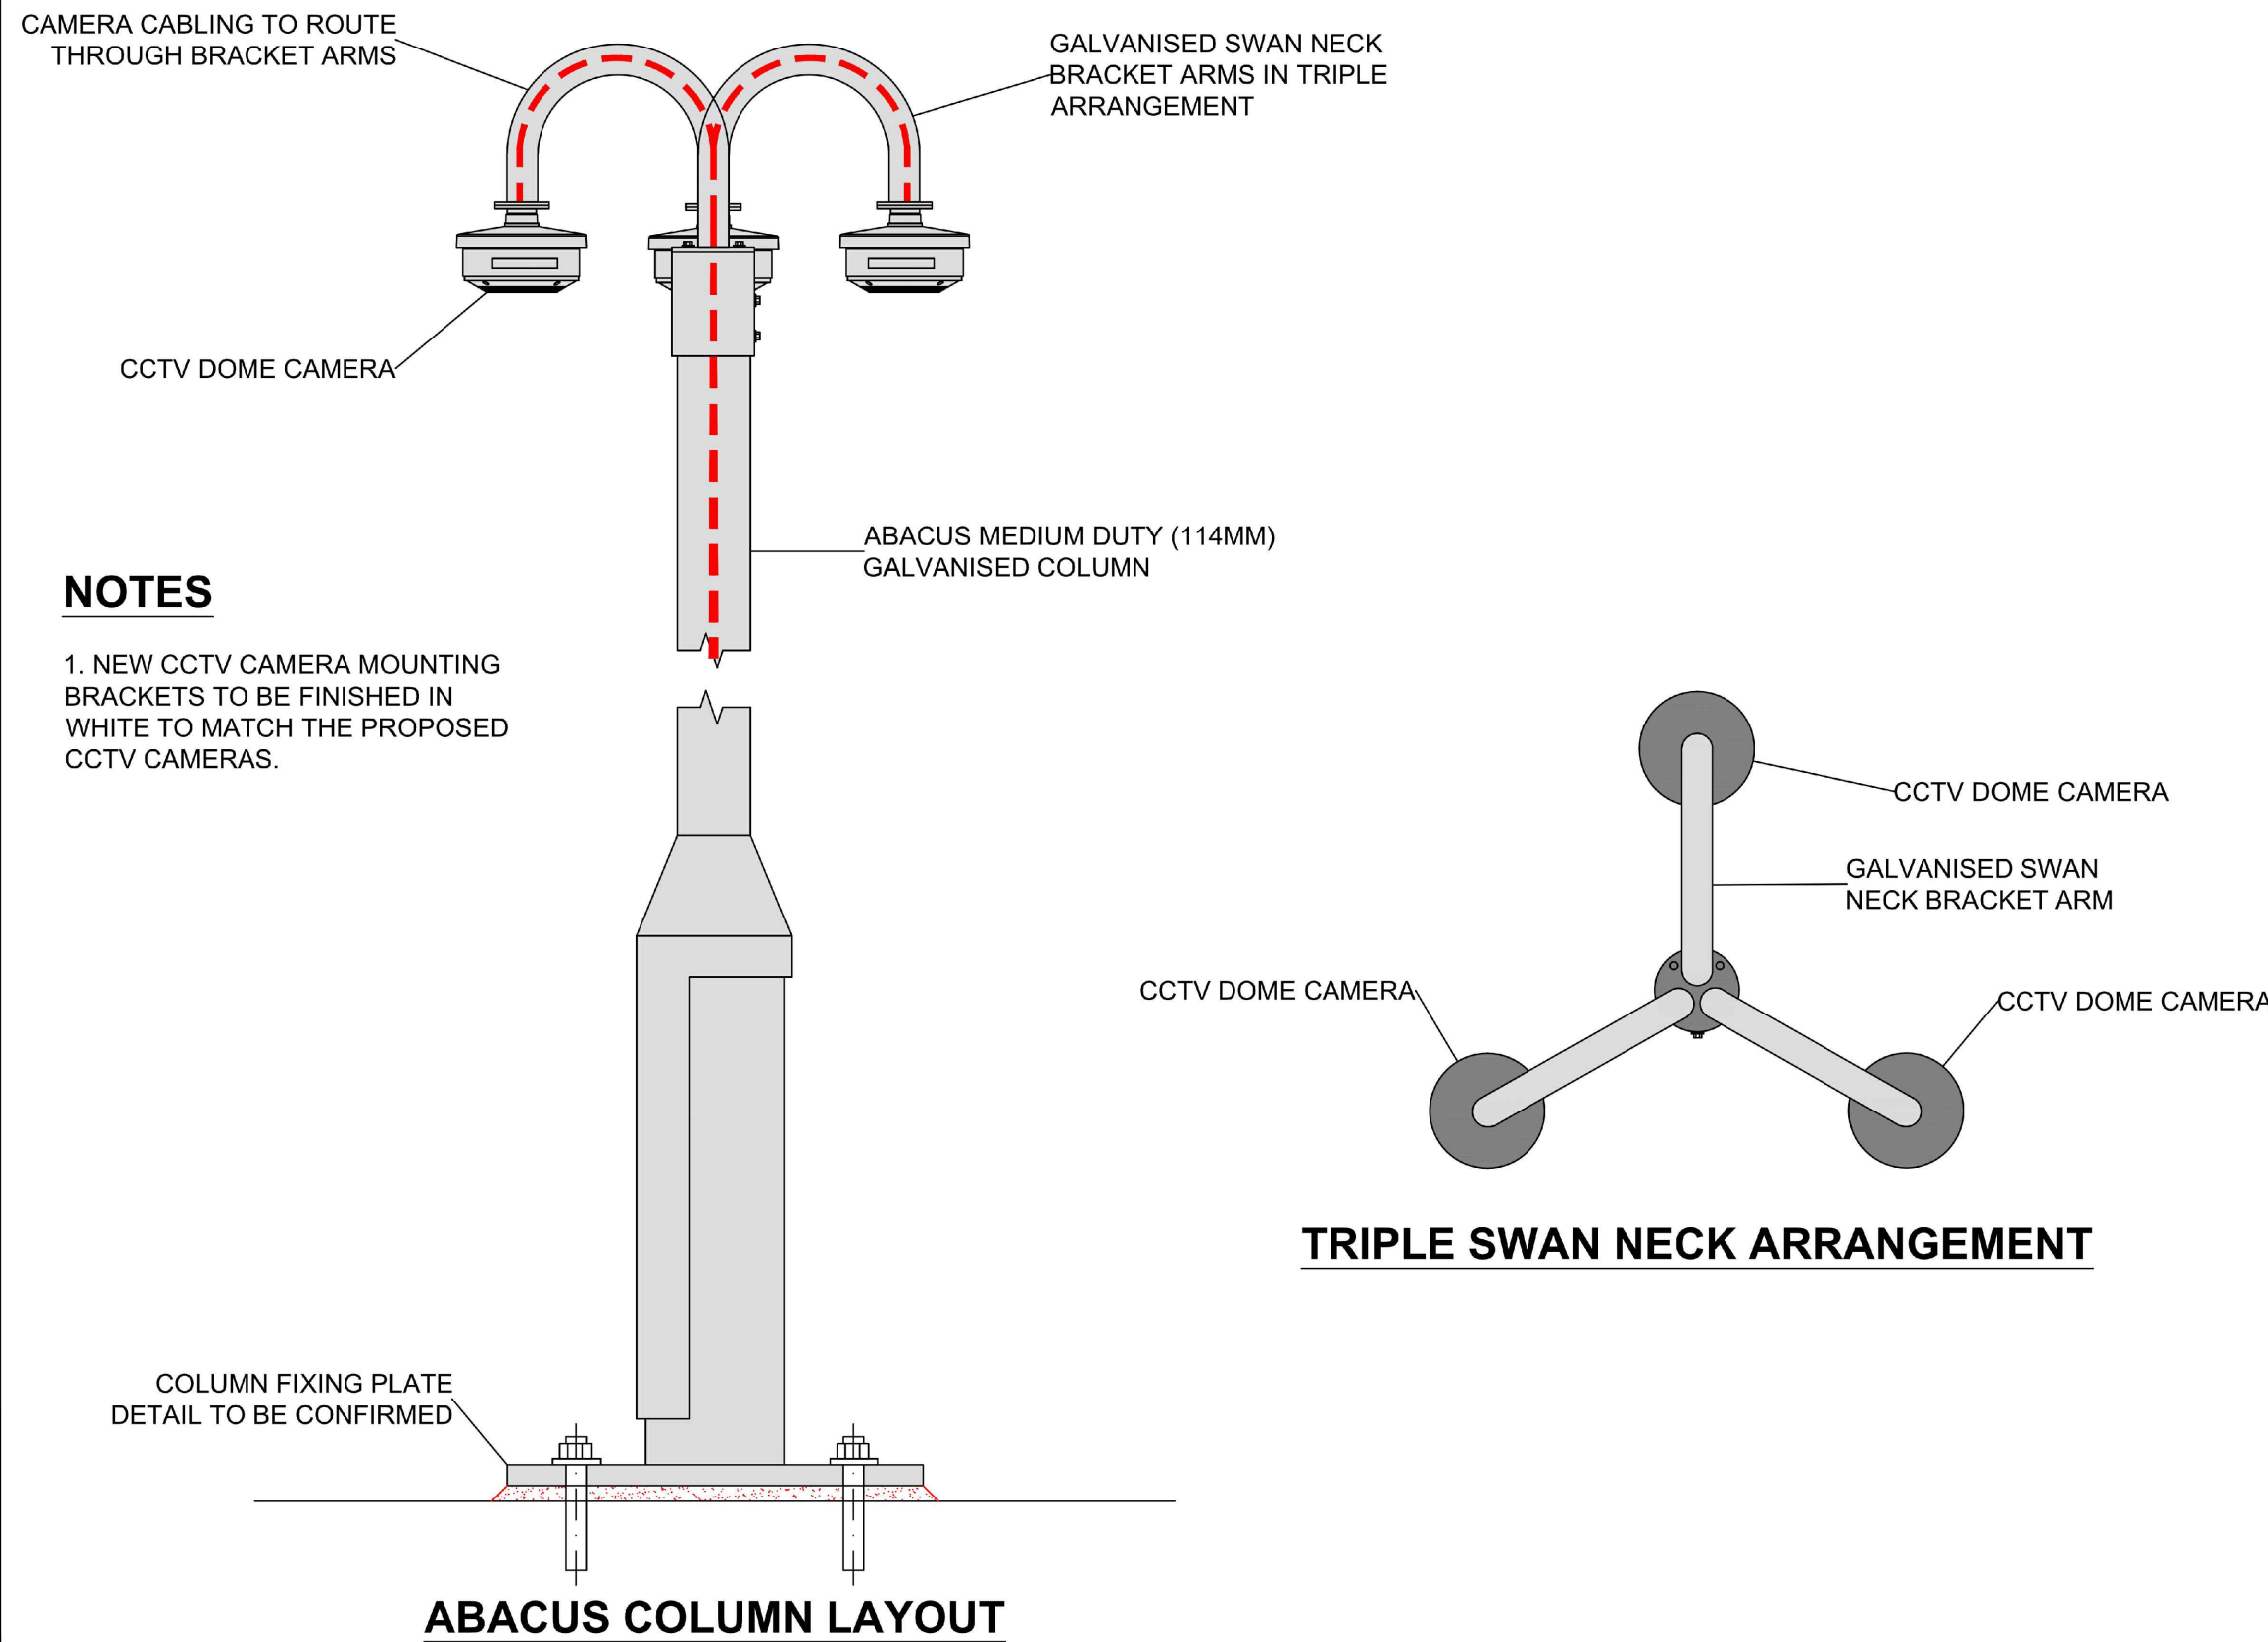


**FOR ENGINEERING DETAIL PLEASE REFER TO DETAIL 5 ON
MAN/NWR/LBR/PLAN/108000/Y641/LAYOUT 19 OF 20**

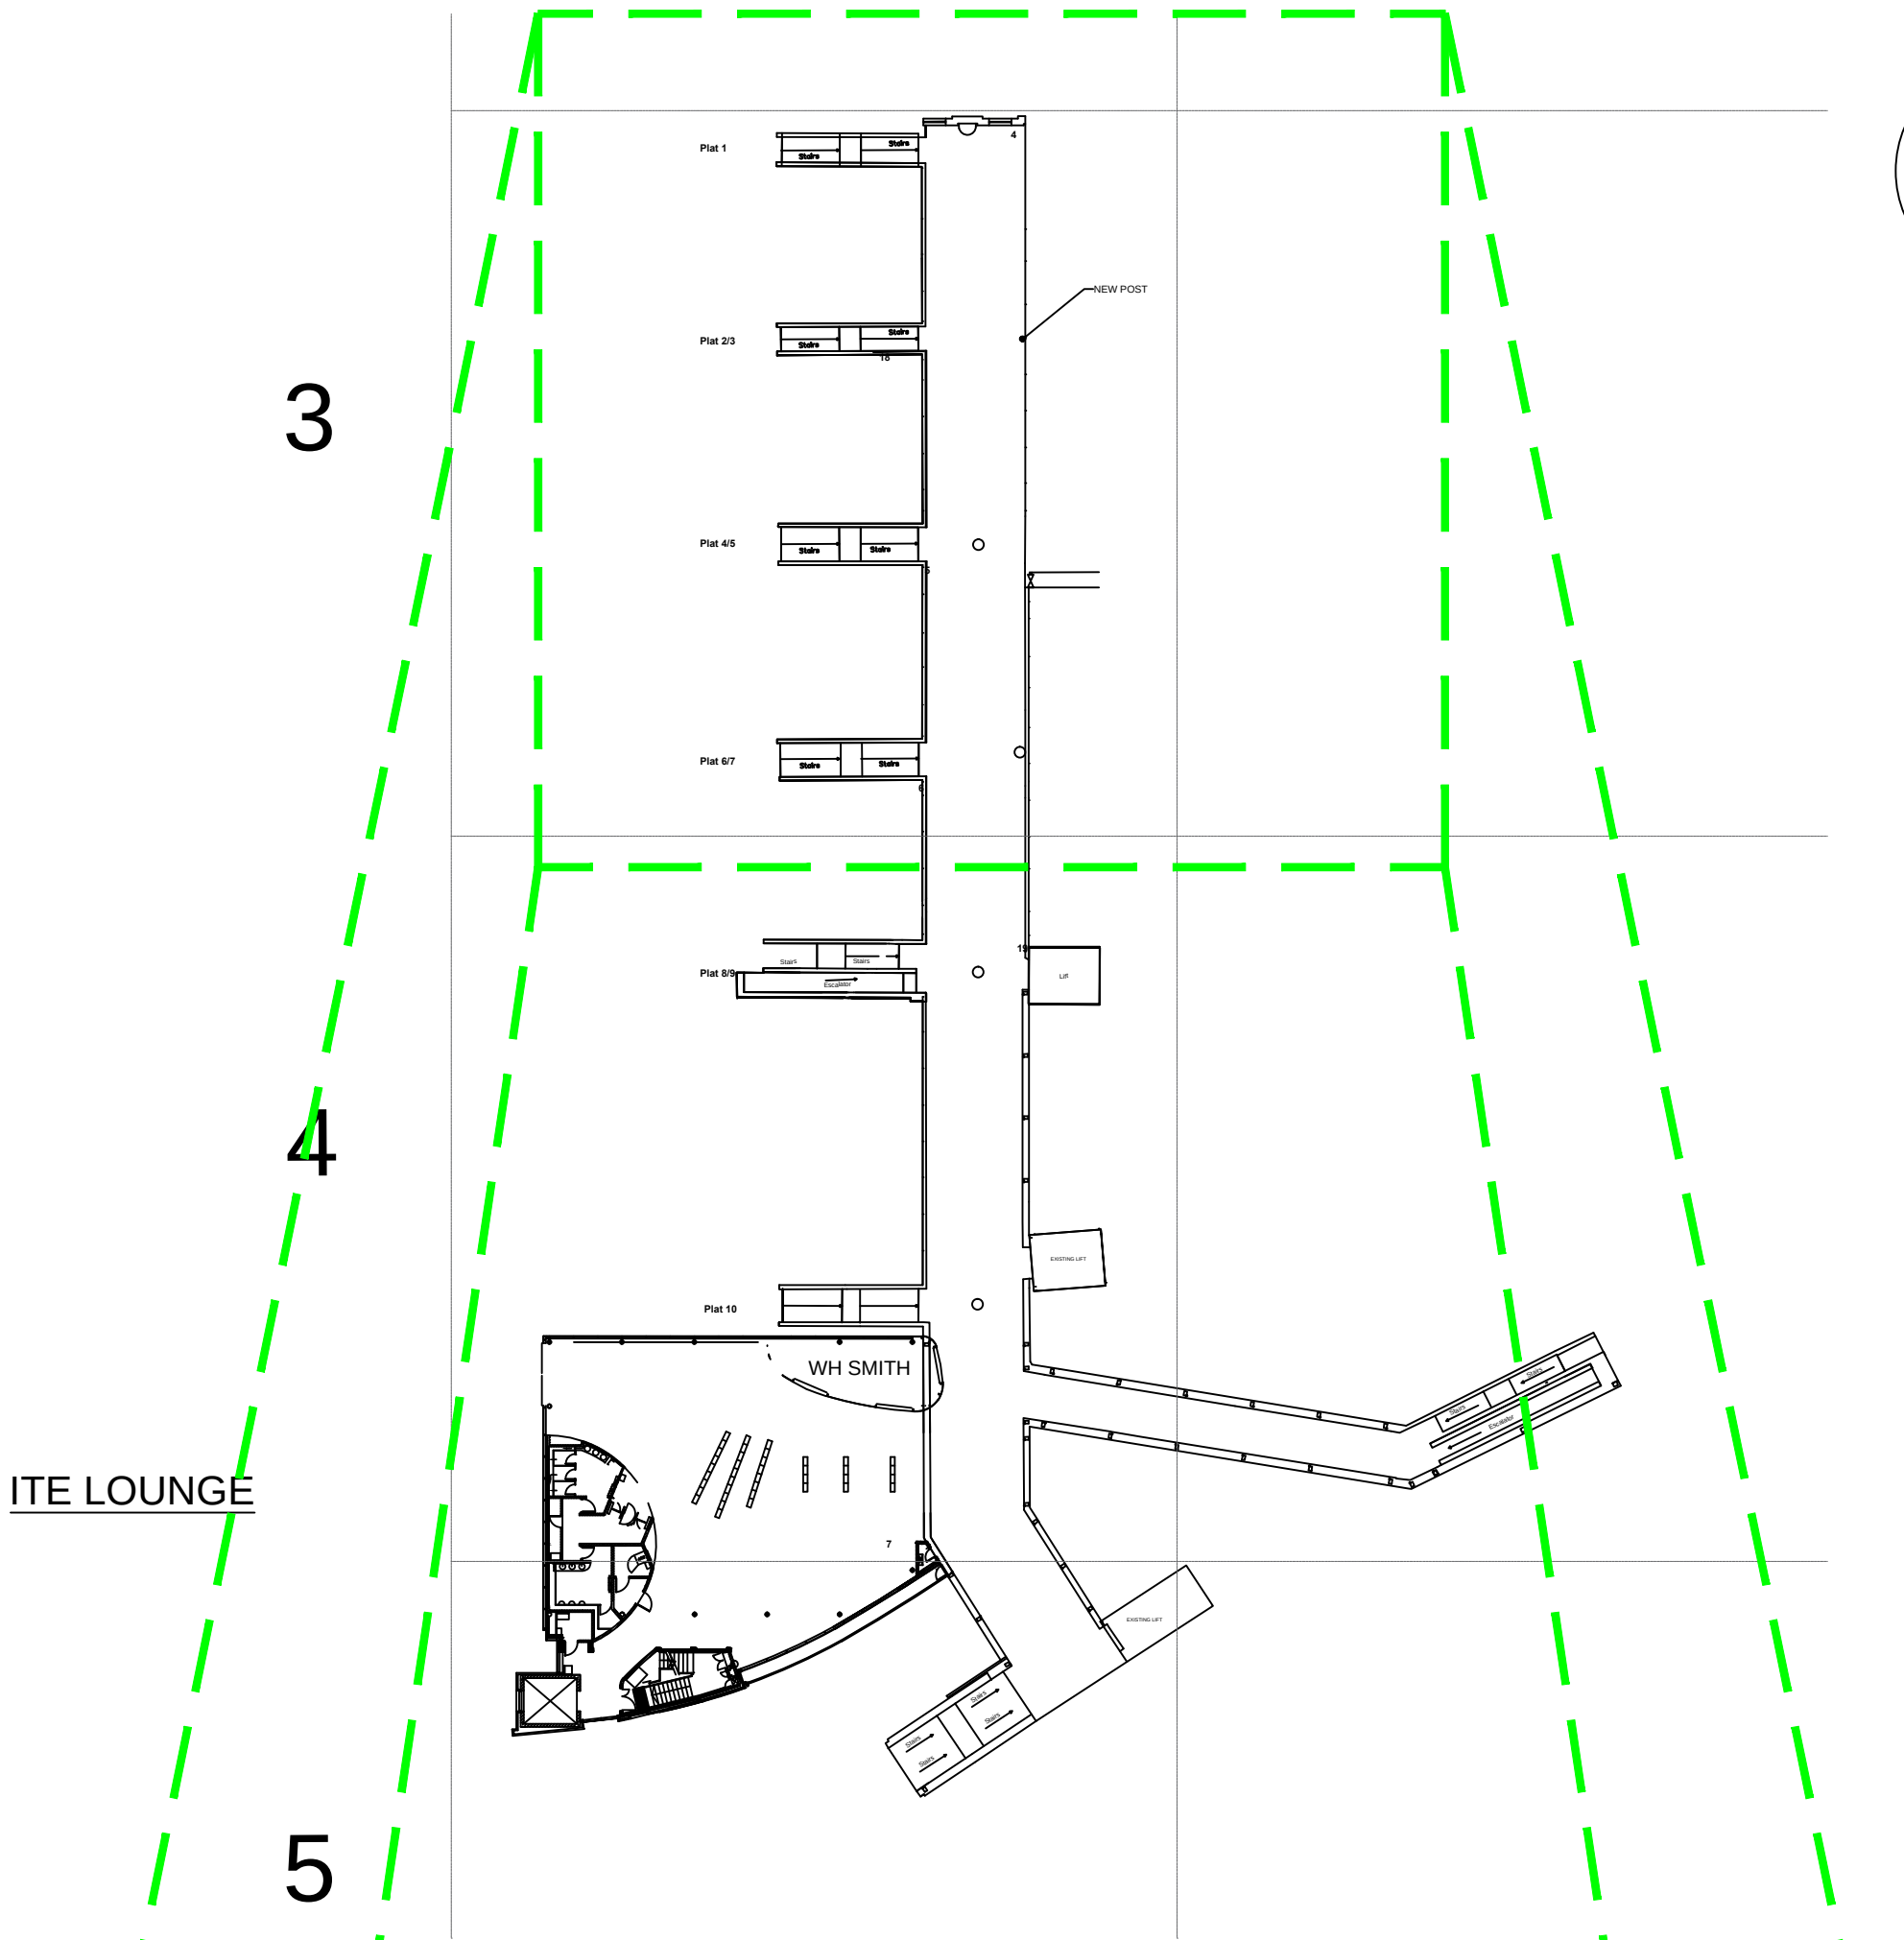

MANCHESTER PICCADILLY STATION LOCATION PLAN - SCALE 1:500

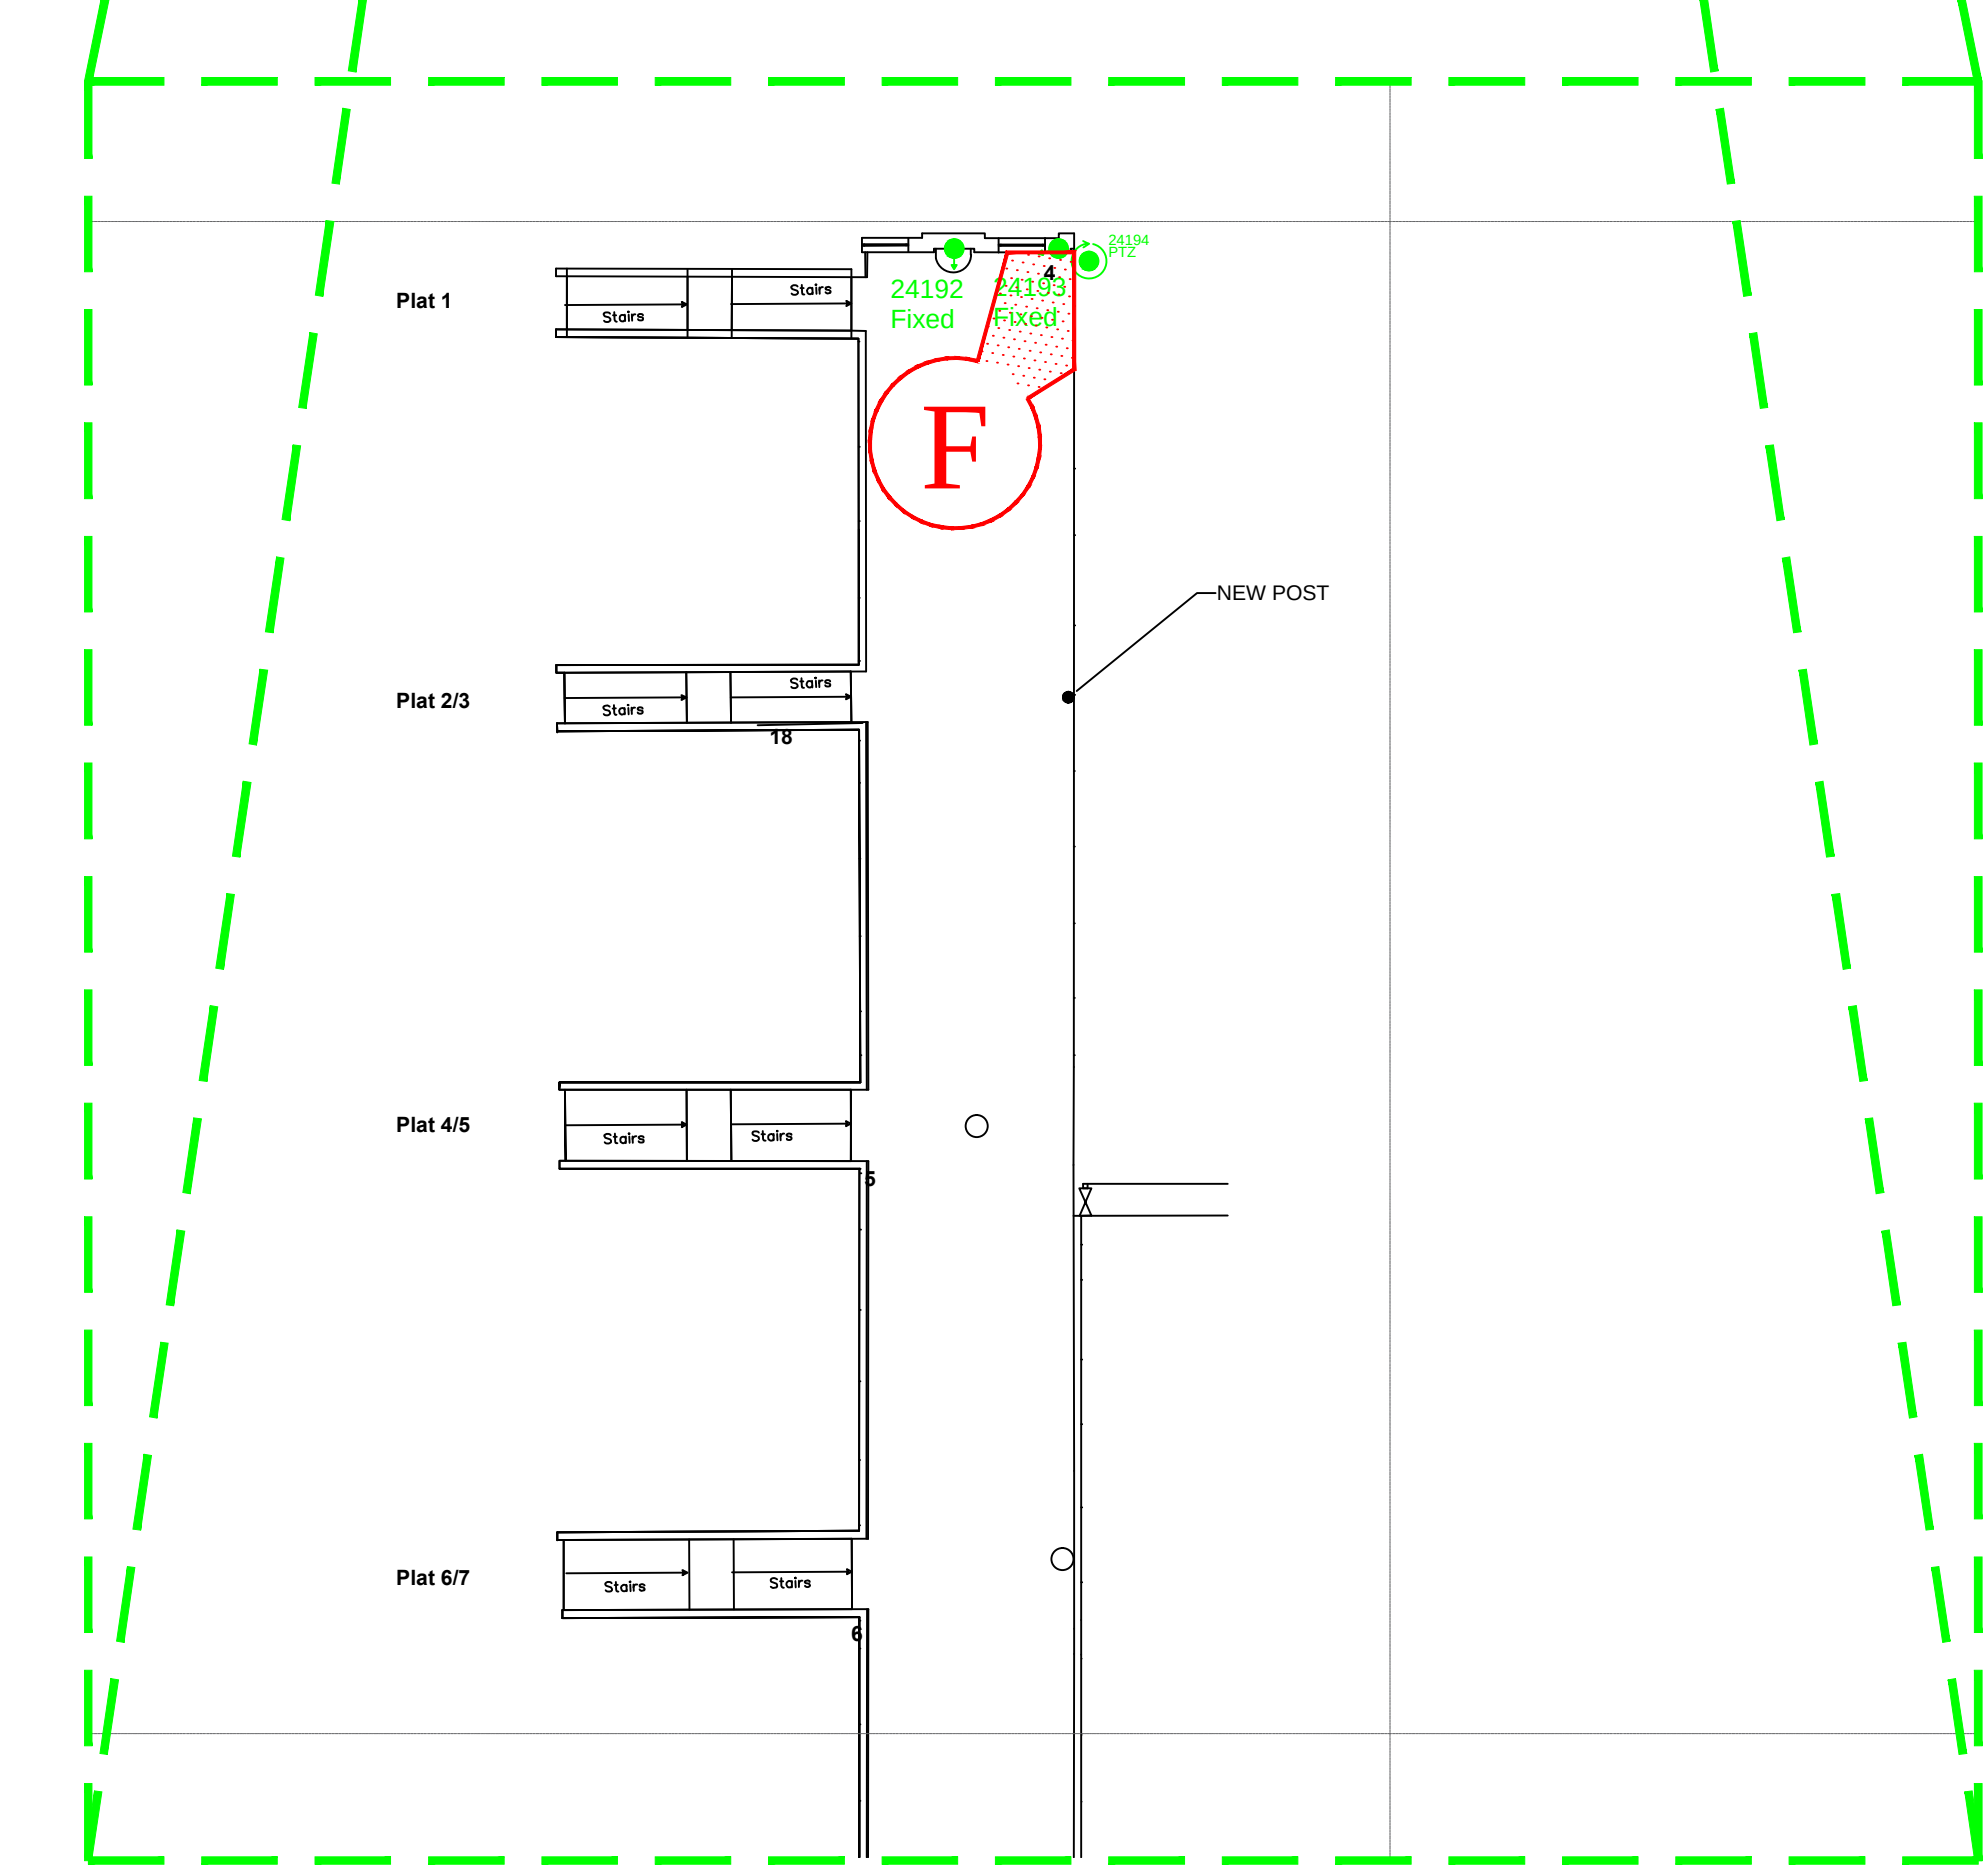

**MANCHESTER PICCADILLY STATION PLAN
OVERBRIDGE - SCALE 1:250**

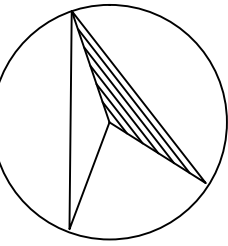

COLOUR KEY

EQUIPMENT IN BLACK -
DENOTES EXISTING EQUIPMENT
EQUIPMENT IN BLUE -
DENOTES EXISTING TO BE REPLACED
EQUIPMENT IN GREEN -
DENOTES EXISTING TO BE RECOVERED
EQUIPMENT IN MAGENTA -
DENOTES ENHANCED NWR EQUIPMENT
EQUIPMENT IN RED -
DENOTES NEW NWR EQUIPMENT

LEGEND

EXISTING NODE LOCATION
EXISTING FIXED/DOME CAMERA
EXISTING PTZ CAMERA

Rev	Date	Description of Revisions	Drawn	Chk'd	Appr
P02	7/3/23	FOR LISTED BUILDING CONSENT	JPT	CRC	-
P01	29/7/21	FOR LISTED BUILDING CONSENT	JPT	CRC	-

Status DRAFT



Contractor
Linbrooke
People • Technology • Connectivity

Unit 3 & 4 Churchill Way
Chapelton
Sheffield
S35 2PY

Project
NWR MANAGED STATIONS
SISS RENEWALS - 169779

Drawing Title
MANCHESTER PICCADILLY STATION
EQUIPMENT LOCATION VIEWS
EQUIPMENT TO BE RECOVERED
OVERBRIDGE & SATELLITE LOUNGE

Designed	J.Gatley	Sig	Date	28/5/21
Drawn	J.Tobin	Sig	Date	29/7/21
Checked	-	Sig	Date	-
Approved	-	Sig	Date	-

Scale	1:250	ELR & Mileage	CMP2
Alternative Reference	N/A	Sheet	14 of 20
Drawing Number	MAN-NWR-LBR-PLAN-191000-Y641	Revision	P02