


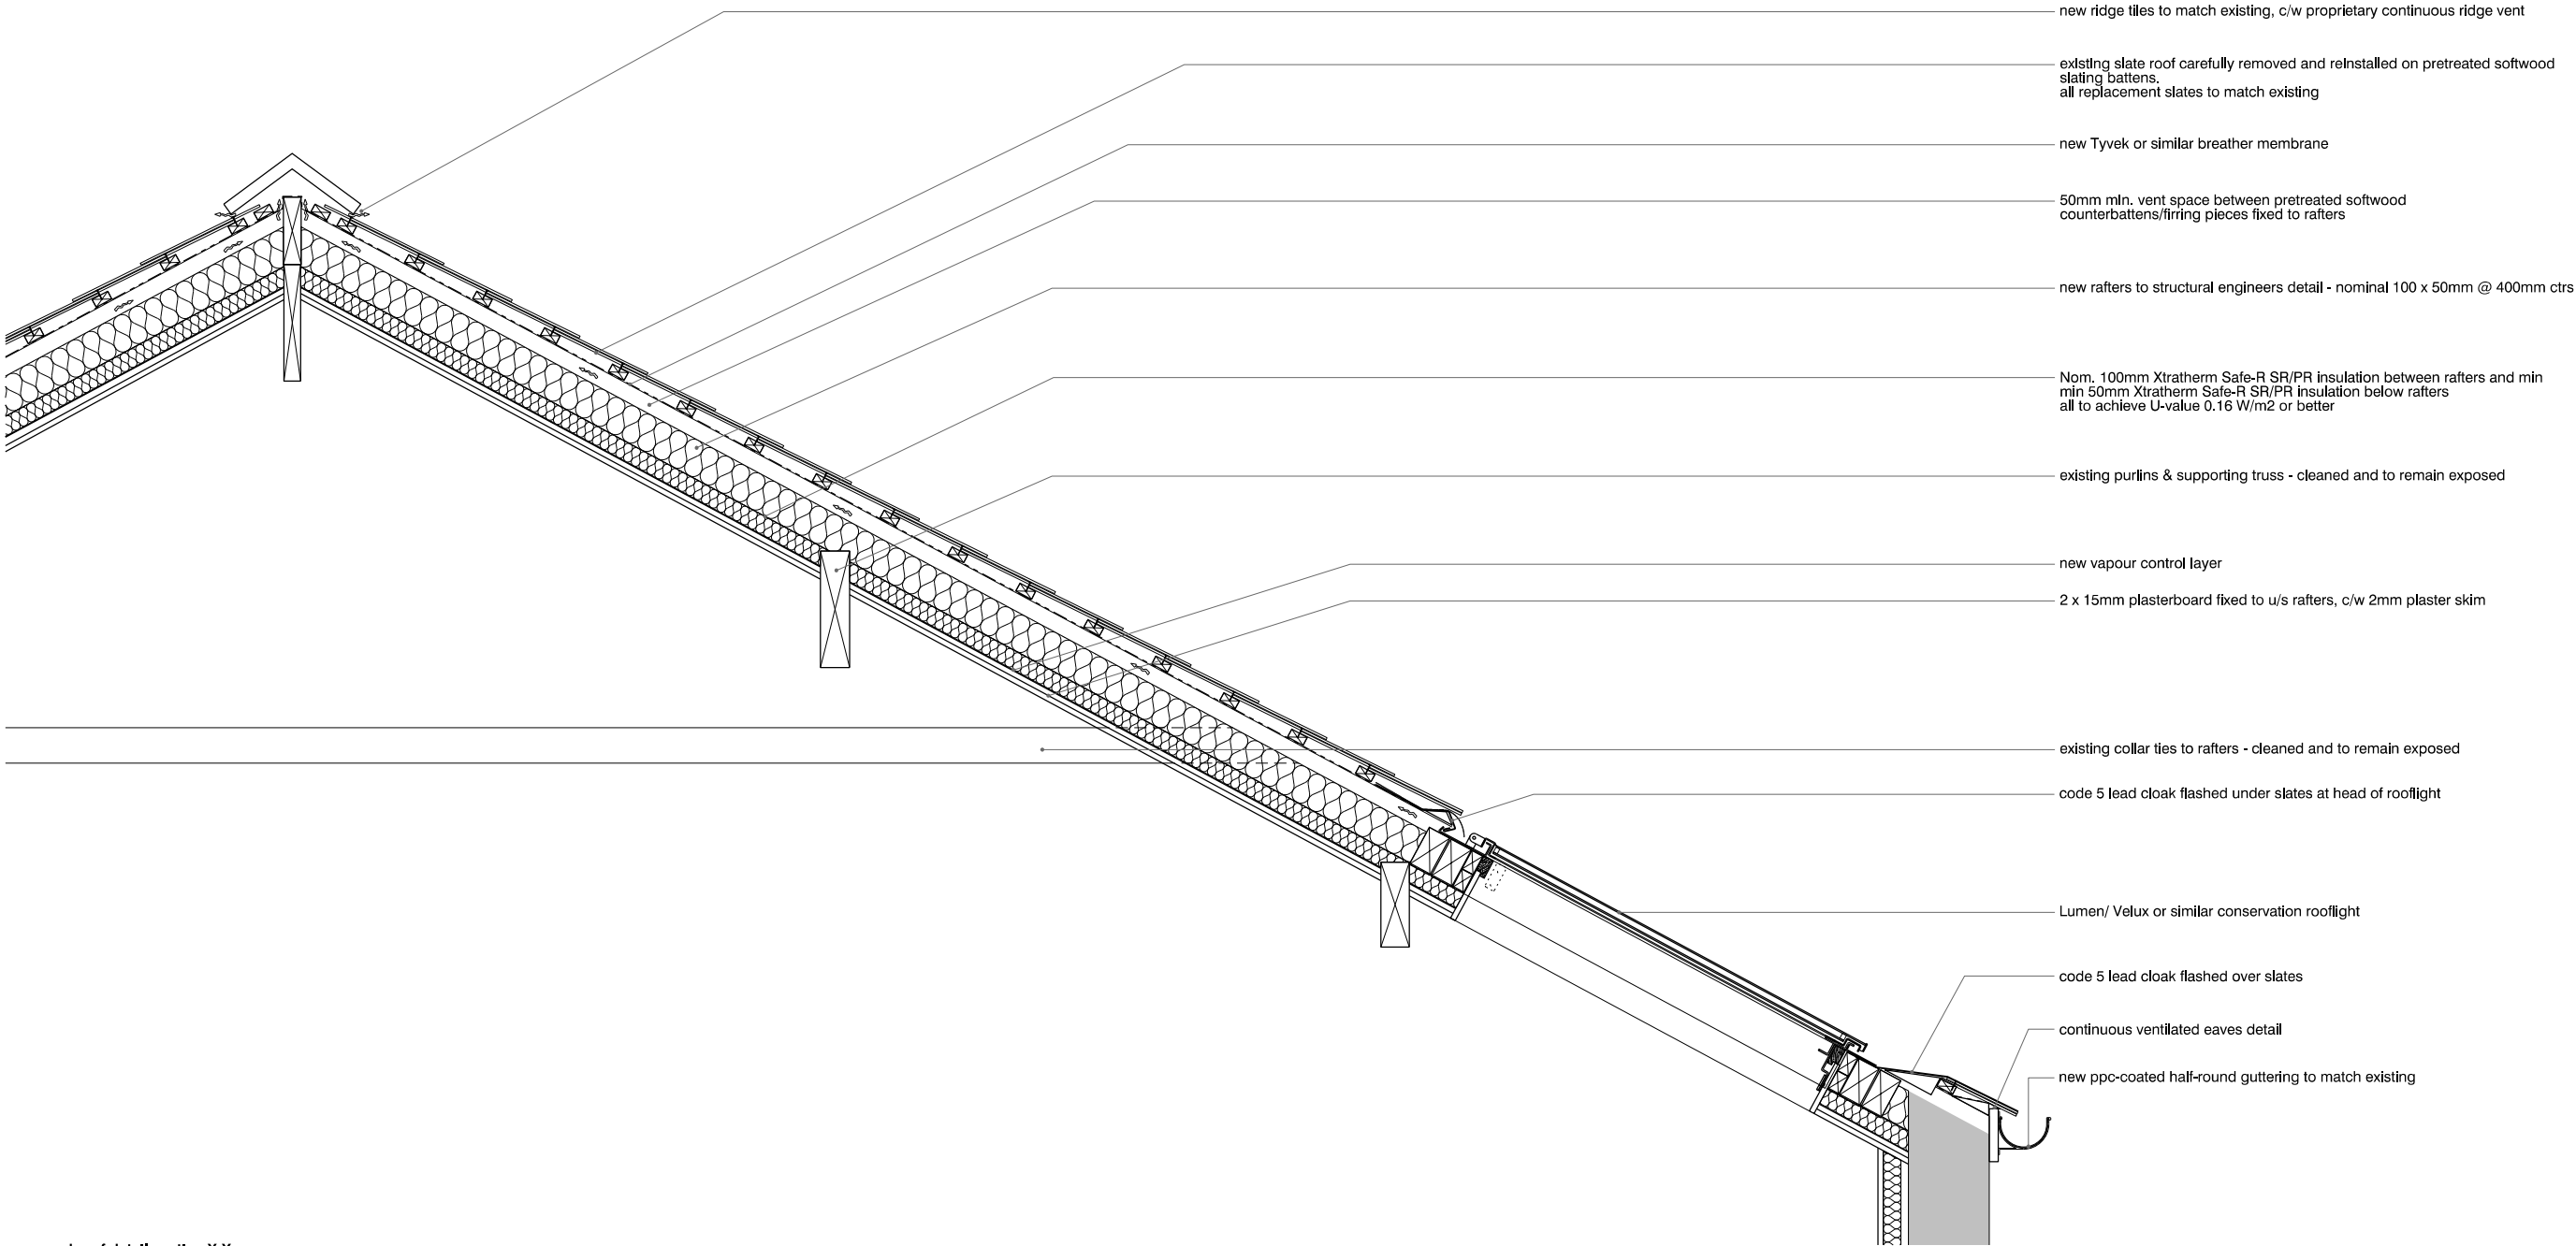


proposed roof detail section X-X

revision:	date:	note:
P01	20221223	preliminary first issue
P02	20230210	general planning update

notes:

- read in conjunction with all relevant plans, elevations & section drawings
- roof fabric to achieve acoustic attenuation performance of the external envelope - read in conjunction with Acoustician's Noise Impact Assessment
- roof fabric to achieve thermal insulation performance as required by Energy Statement - read in conjunction with project Energy Statement

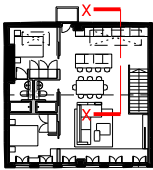

2FL plan

project
51-53 richmond st, manchester
job no.
7593
title
roof insulation detail
scale
1:20 @ A3
drawing no.
al(05)0130

stephenson hamilton risley
STUDIO
3 riverside mews
4 commercial street
manchester, M15 4RQ
www.shr.studio
email@shr.studio
0161 832 0244