



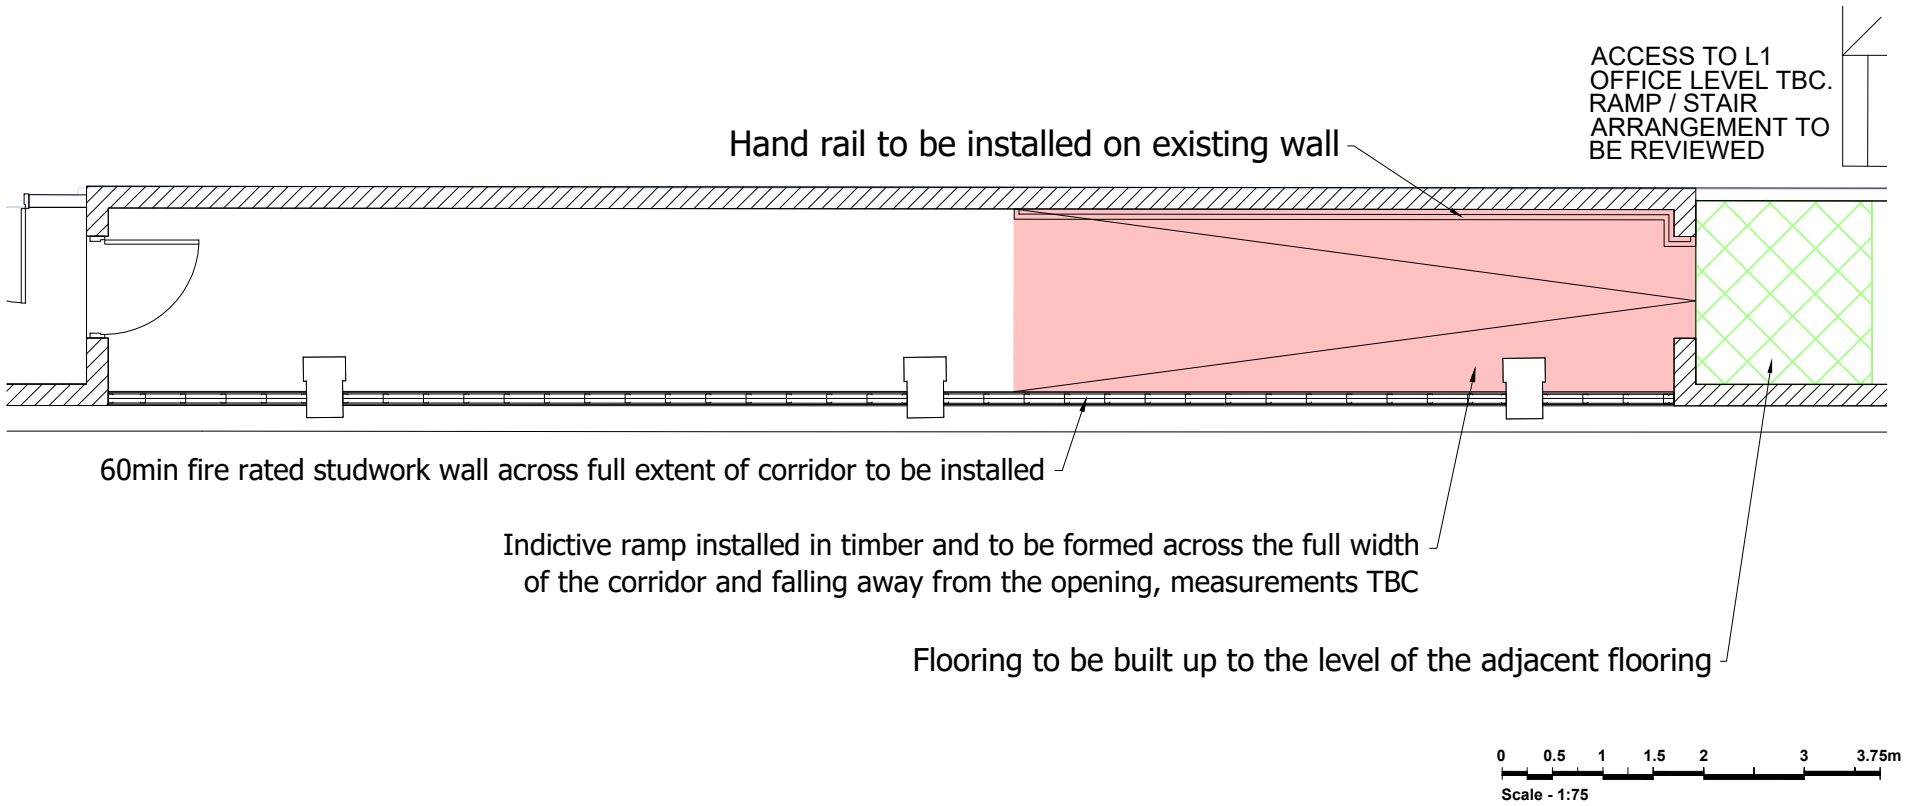

Rev	Description	By	Date
-----	-------------	----	------

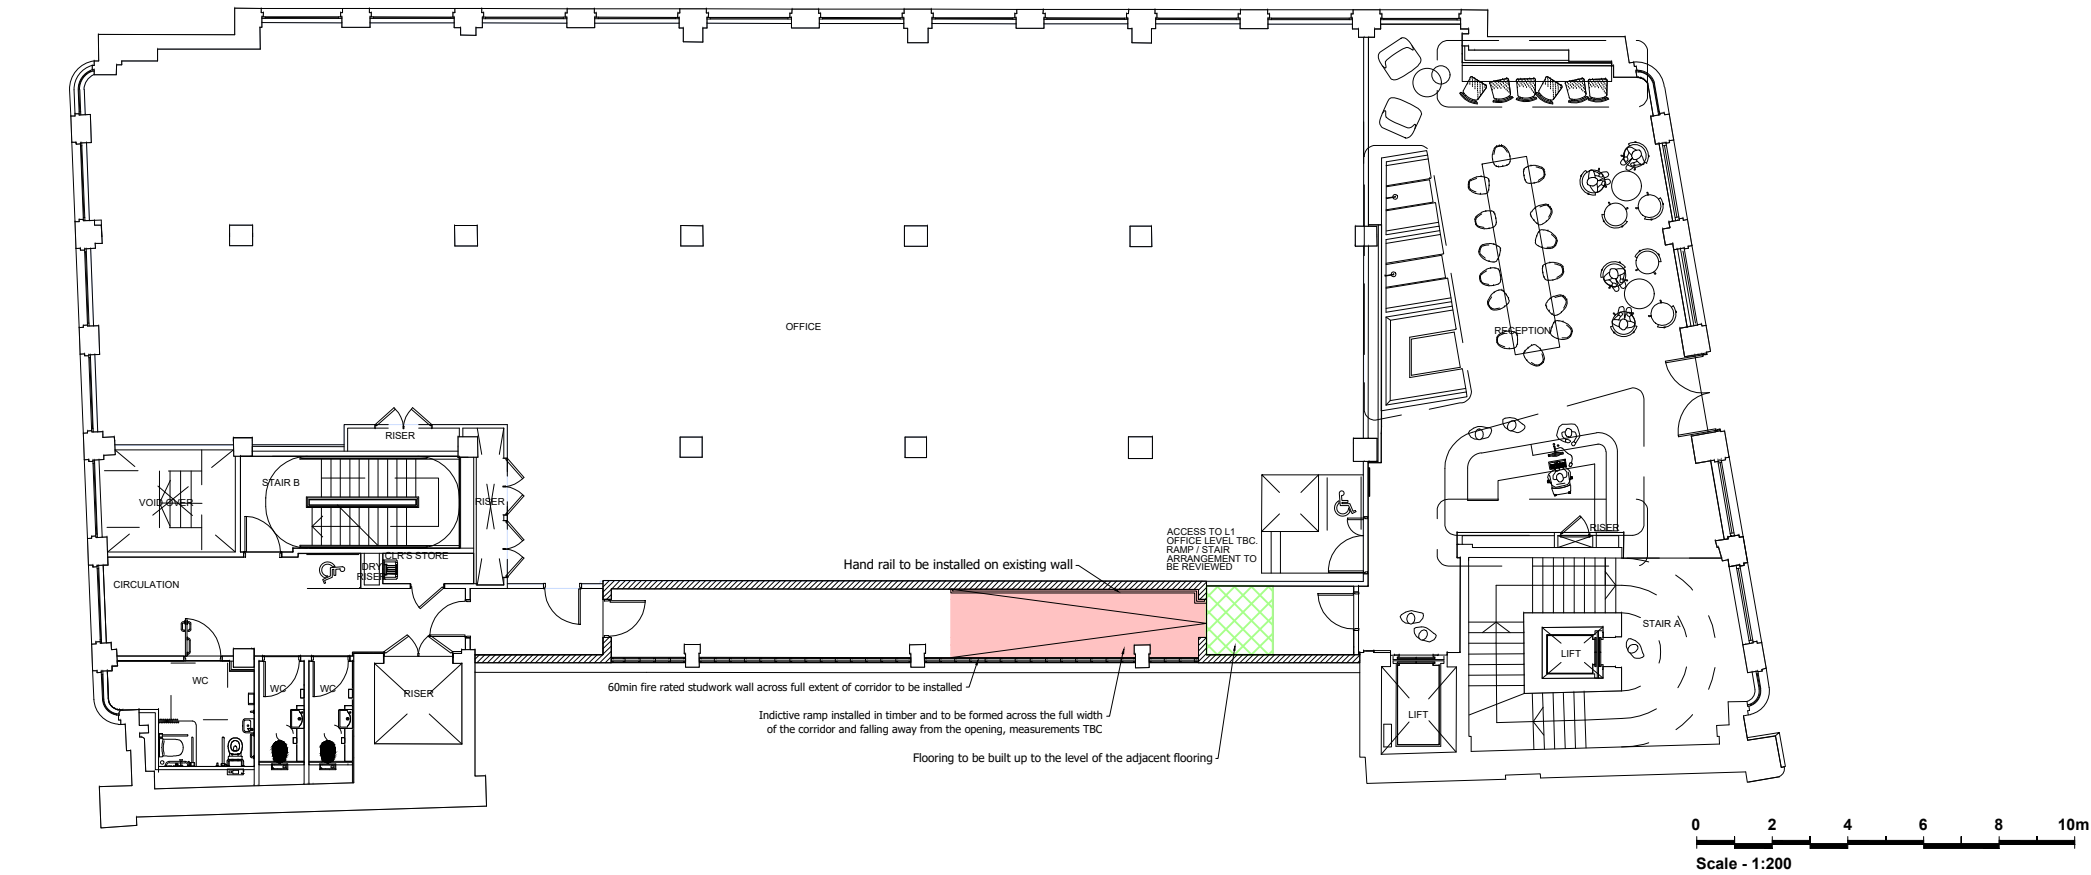

Project
DANTZIC (PLOT C) NOMA
MANCHESTER

Client
NOMA LTD PARTNERSHIP
BY NOMA GP LTD

Title
LOADING BAY
AS PROPOSED

Drawn by GLB	Surveyor WIR	Date MARCH 23
-----------------	-----------------	------------------

Scale
1:200, 1:75 @ A3

Drawing Number
M222458-A02-01

Revision