



SITE LOCATION

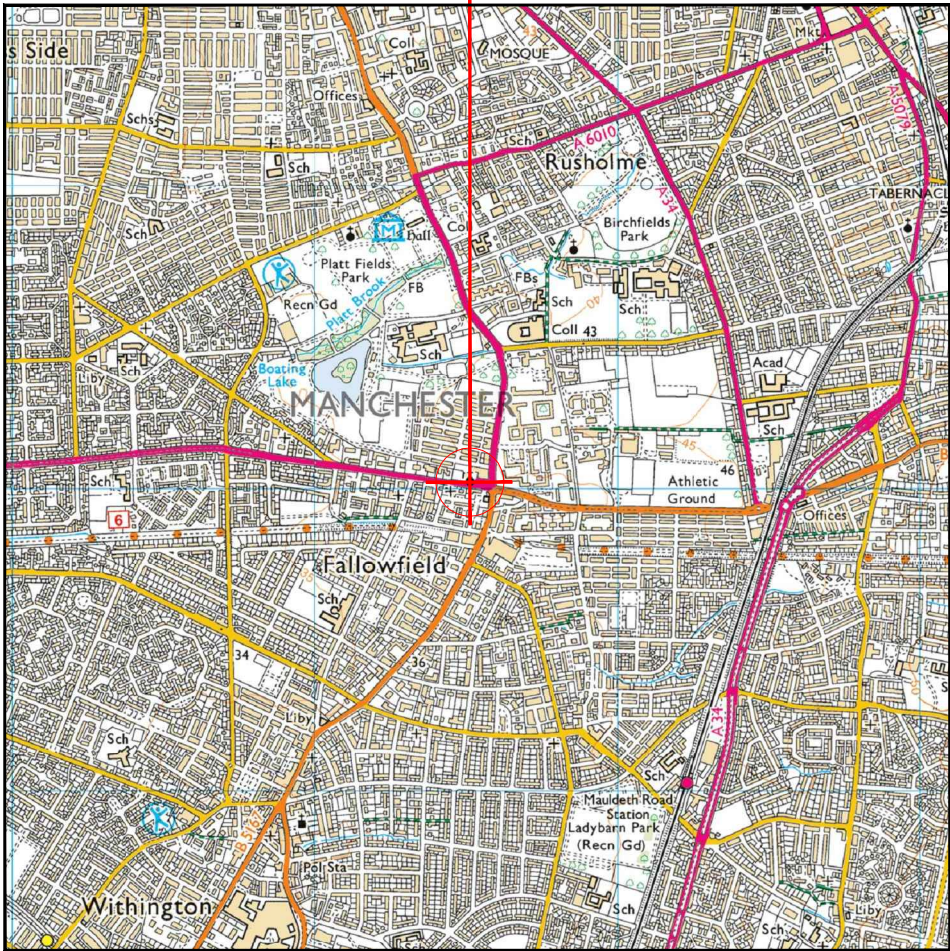


Reproduced by permission of Ordnance Survey on behalf of the Controller of Her Majesty's Stationery Office
All rights reserved. © Crown Copyright licence no. 100022432

SITE AREA PLAN

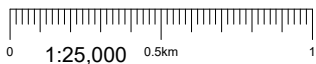


SITE PHOTOGRAPH

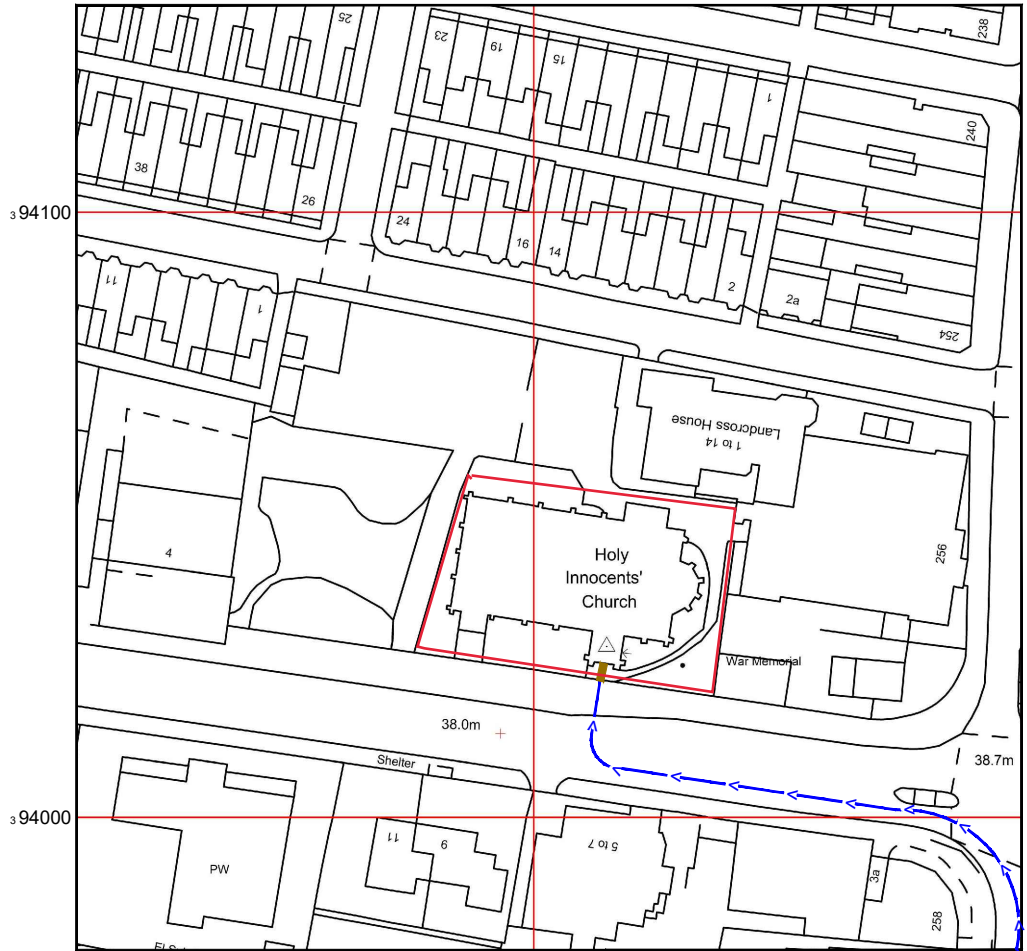

Reproduced by permission of Ordnance Survey on behalf of the Controller of Her Majesty's Stationery Office
All rights reserved. © Crown Copyright licence no. 100022432

NGR E: 385512 N: 394028

SITE LOCATION PLAN

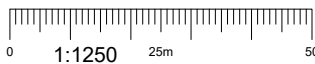

GOOGLE MAPS QR CODE

GOOGLE MAPS - [Hyperlink to map of the site](#)

GOOGLE STREETVIEW - [Hyperlink to streetview of the site](#)

NOTES:

1. ALL DIMENSIONS IN MM UNLESS OTHERWISE NOTED.

DIRECTIONS TO SITE:

HEADING EAST ON M60. AT JUNCTION 5 TAKE SLIPROAD FOR M6. MAERGE ONTO A5103 AFTER 0.4 MILE. AFTER 0.2 MILE TAKE LEFT SLIPROAD FOR B5166 TOWARDS NORTHEENDEN. TURN LEFT ONTO B5167 AFTER 0.1 MILE. FOLLOW ROD FOR 2.5 MILES. TURN LEFT ONTO A6010 (WILBRAHAM ROAD) AFTER 0.9 MILE. ACCESS TO CHURCH IS ON THE RIGHT.

Access Route To Site:



Access Route:



Master:	MBNL / EE / H3G:	Project:	T&A	Purpose of Issue:	Detailed Design	Issue:	B3
Date:	01/03/23	Revision / Upgrade Description:					
Drawn:	G.Bird	GPS Node Detail Amended					
Checked:	G.Duke						
Approved:	G.Duke						
Master:	MBNL / EE / H3G:	Project:	T&A	Purpose of Issue:	Detailed Design	Issue:	B2
Date:	20/02/23	Revision / Upgrade Description:					
Drawn:	G.Bird	General Amendments					
Checked:	G.Duke						
Approved:	G.Duke						
Master:	MBNL / EE / H3G:	Project:	T&A	Purpose of Issue:	Detailed Design	Issue:	B1
Date:	15/12/22	Revision / Upgrade Description:					
Drawn:	G.Bird	Detailed Design Issue					
Checked:	G.Duke						
Approved:	G.Duke						
Master:	MBNL / EE / H3G:	Project:	T&A	Purpose of Issue:	Planning	Issue:	B
Date:	29/09/22	Revision / Upgrade Description:					
Drawn:	G.Bird	Drawing Revised					
Checked:	G.Duke						
Approved:	G.Duke						
Master:	MBNL / EE / H3G:	Project:	T&A	Purpose of Issue:	Planning	Issue:	A
Date:	08/07/22	Revision / Upgrade Description:					
Drawn:	G.Bird	First Issue					
Checked:	G.Duke						
Approved:	G.Duke						



Hutchison 3G UK Limited
450 Longwater Avenue, Green Park
Reading RG2 6GF
Tel: 01628 765 500
Fax: 01628 765 501



Hatfield Business Park
Hatfield
Hertfordshire
AL10 9BW
Tel: 01707 315000
Fax: 01707 319001



Mobile Broadband Network Limited
Sixth Floor, Thames Tower, Station Road, Reading, RG1 1LX

Design Consultant & Principal Contractor:



Site Name: CHURCH OF THE HOLY INNOCENTS

Site ID: 920306

Address: CHURCH OF THE HOLY INNOCENTS
WILBRAHAM ROAD
FALLOWFIELD
MANCHESTER
M14 6JS

Title: 002 SITE LOCATION PLAN

Project: H3G UNILATERAL 5G

Purpose of Issue: DETAILED DESIGN

EE Cell ID:	MBNL Cell ID:	3UK Cell ID:
56040	M0281	MAN054

Master Drawing No:	Issue:
920306_M0281_56040_MAN054_M005	B3



Antenna ID	Bearing
EA1	9°
EB1	99°
EC1	189°
ED1	279°

NOTES:
1. ALL DIMENSIONS IN MM UNLESS OTHERWISE NOTED.

Master: M005	MBNL / EE / H3G: MBNL	Project: T&A	Purpose of Issue: Detailed Design	Issue: B3
Date: 01/03/23	Revision / Upgrade Description: GPS Node Detail Amended			
Drawn: G.Bird				
Checked: G.Duke				
Approved: G.Duke				
Master: M004	MBNL	Project: T&A	Purpose of Issue: Detailed Design	Issue: B2
Date: 20/02/23	Revision / Upgrade Description: General Amendments			
Drawn: G.Bird				
Checked: G.Duke				
Approved: G.Duke				
Master: M003	MBNL	Project: T&A	Purpose of Issue: Detailed Design	Issue: B1
Date: 15/12/22	Revision / Upgrade Description: Detailed Design Issue			
Drawn: G.Bird				
Checked: G.Duke				
Approved: G.Duke				
Master: M002	MBNL	Project: T&A	Purpose of Issue: Planning	Issue: B
Date: 29/09/22	Revision / Upgrade Description: Drawing Revised			
Drawn: G.Bird				
Checked: G.Duke				
Approved: G.Duke				
Master: M001	MBNL	Project: T&A	Purpose of Issue: Planning	Issue: A
Date: 08/07/22	Revision / Upgrade Description: First Issue			
Drawn: G.Bird				
Checked: G.Duke				
Approved: G.Duke				



Hutchison 3G UK Limited
450 Longwater Avenue, Green Park
Reading RG2 6GF
Tel: 01628 765 500
Fax: 01628 765 501

H3G Base Station Information line:
0845 6043000
Available 8am-8pm Monday to Friday



Hatfield Business Park
Hatfield
Hertfordshire
AL10 9BW

Tel: 01707 315000
Fax: 01707 319001



Mobile Broadband Network Limited
Sixth Floor, Thames Tower, Station Road, Reading, RG1 1LX

Design Consultant & Principal Contractor:


Site Name: CHURCH OF THE HOLY INNOCENTS

Site ID: 920306

Address: CHURCH OF THE HOLY INNOCENTS
WILBRAHAM ROAD
FALLOWFIELD
MANCHESTER
M14 6JS

Title: 100 EXISTING SITE PLAN

Project: H3G UNILATERAL 5G

Purpose of Issue: DETAILED DESIGN

EE Cell ID: 56040	MBNL Cell ID: M0281	3UK Cell ID: MAN054
-------------------	---------------------	---------------------

Master Drawing No: 920306_M0281_56040_MAN054_M005 Issue: B3


100mm

150mm

10mm

ELEVATION A


EXISTING SITE PLAN

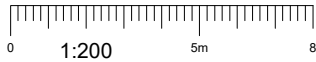


100mm

50mm

10mm

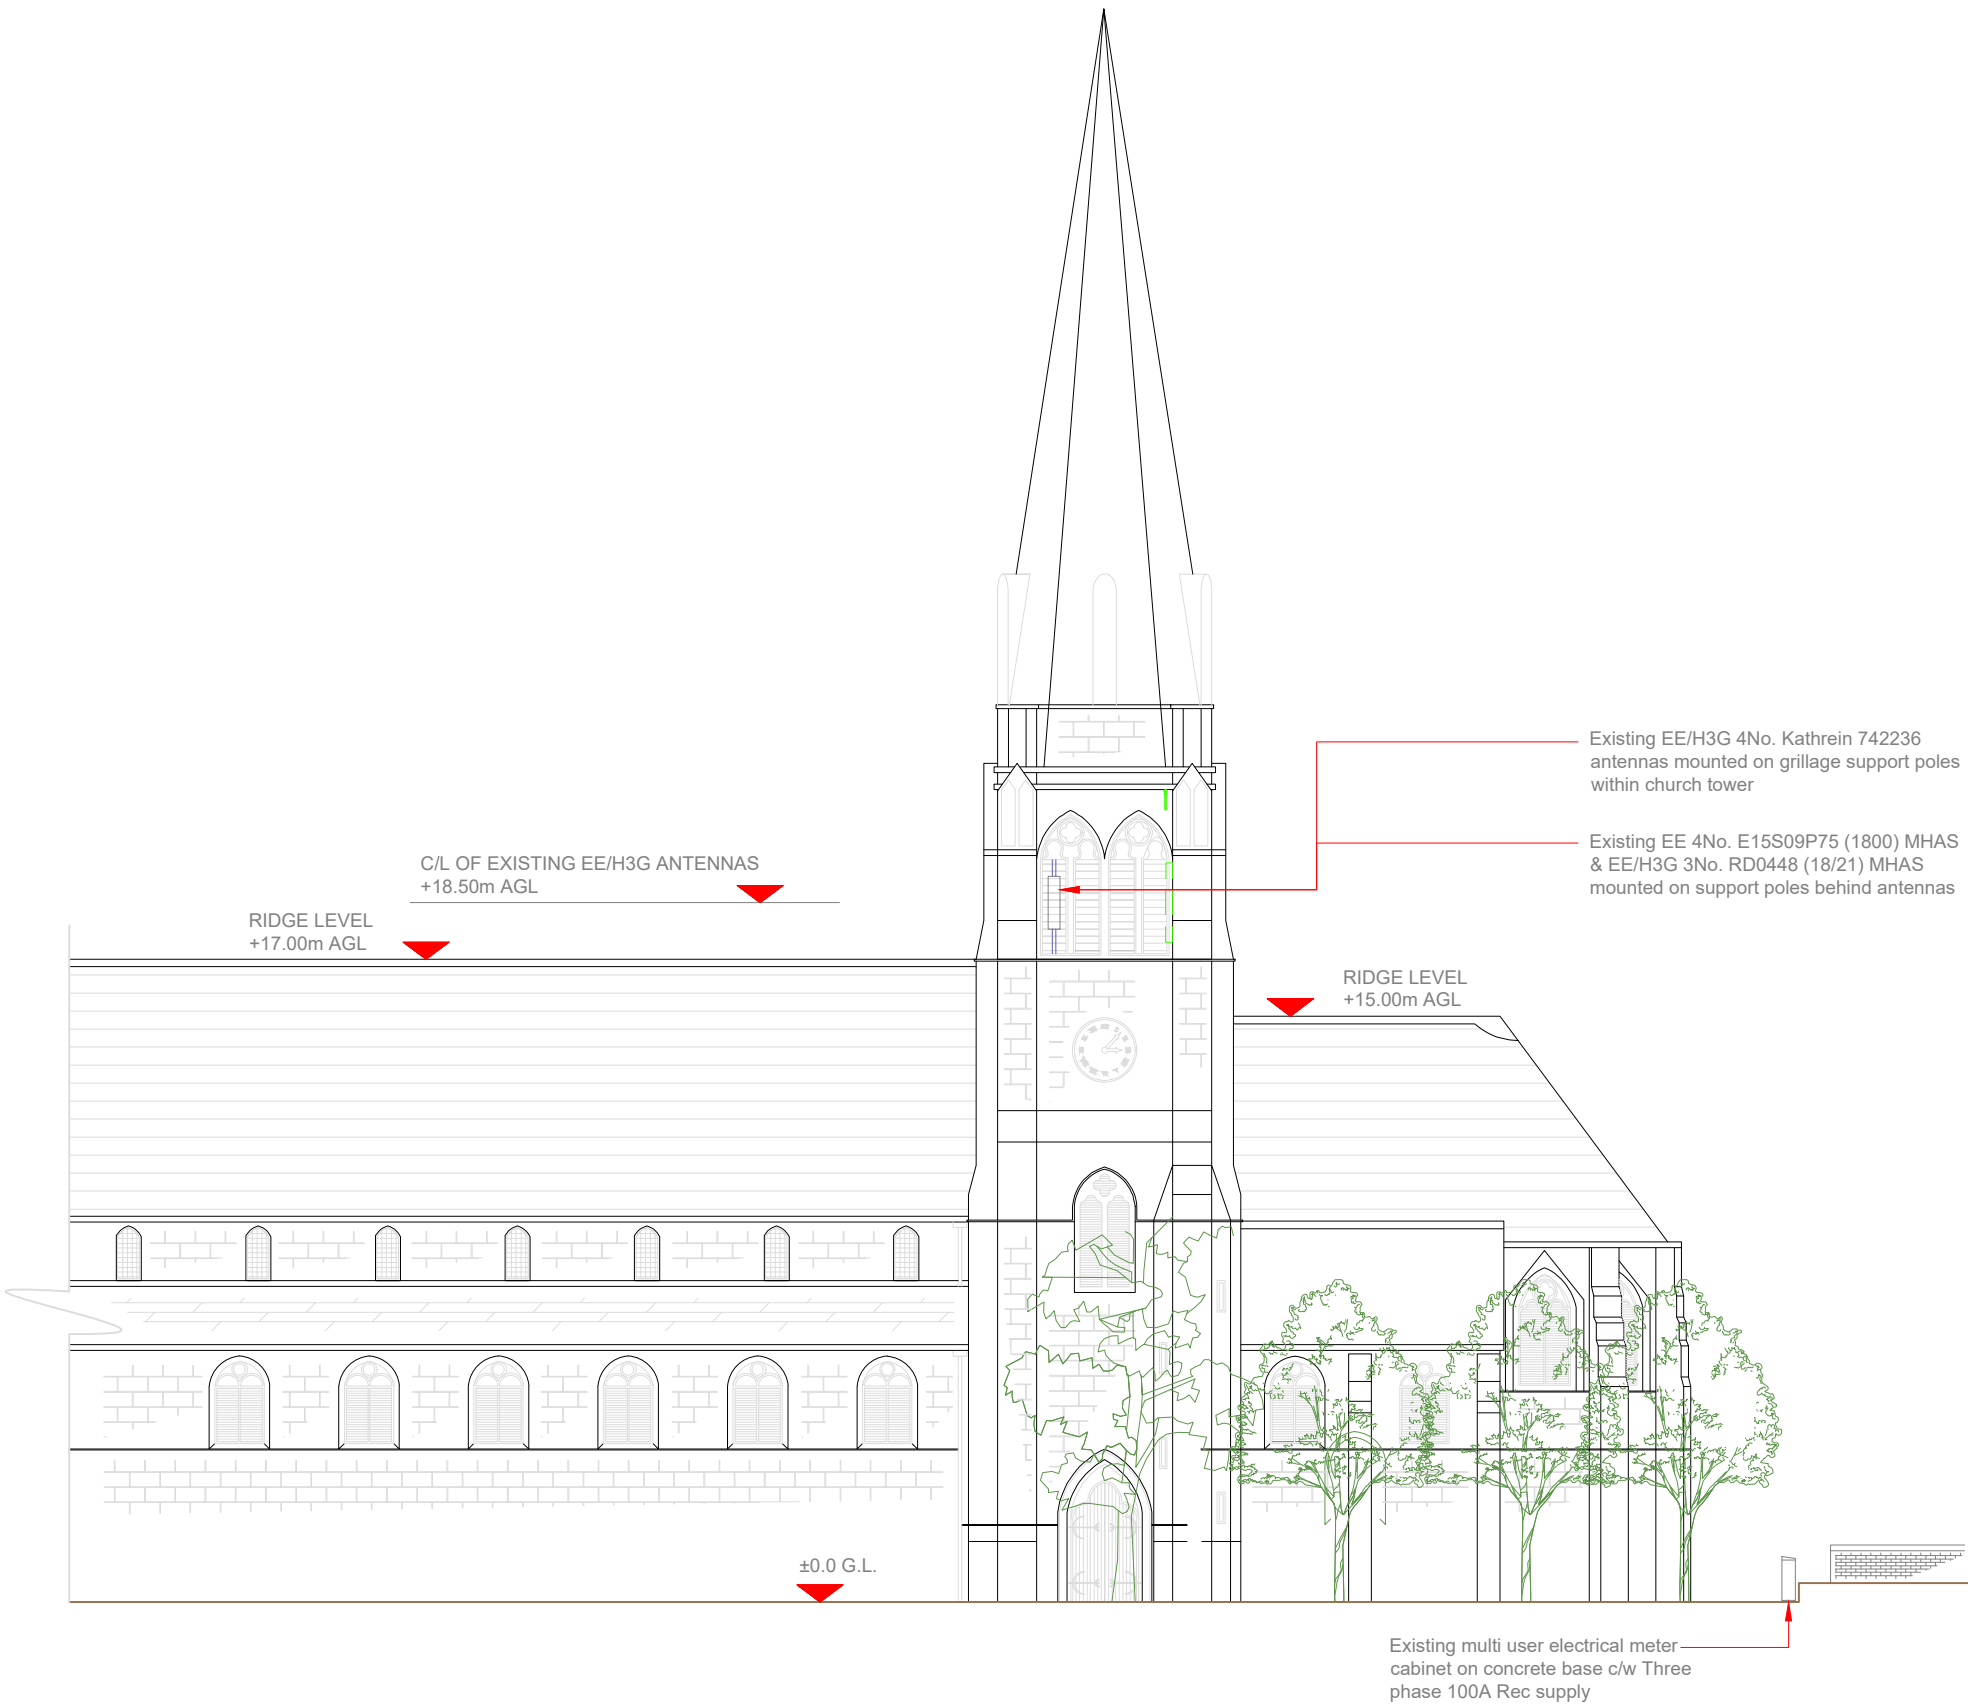

EXISTING ELEVATION A

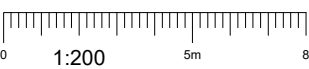

Antenna ID	Bearing
EA1	9°
EB1	99°
EC1	189°
ED1	279°

NOTES:

1. ALL DIMENSIONS IN MM UNLESS OTHERWISE NOTED.

Master: M005	MBNL / EE / H3G: MBNL	Project: T&A	Purpose of Issue: Detailed Design	Issue: B3
Date: 01/03/23	Drawn: G.Bird	Revision / Upgrade Description: GPS Node Detail Amended		
Checked: G.Duke	Approved: G.Duke			
Master: M004	MBNL / EE / H3G: MBNL	Project: T&A	Purpose of Issue: Detailed Design	Issue: B2
Date: 20/02/23	Drawn: G.Bird	Revision / Upgrade Description: General Amendments		
Checked: G.Duke	Approved: G.Duke			
Master: M003	MBNL / EE / H3G: MBNL	Project: T&A	Purpose of Issue: Detailed Design	Issue: B1
Date: 15/12/22	Drawn: G.Bird	Revision / Upgrade Description: Detailed Design Issue		
Checked: G.Duke	Approved: G.Duke			
Master: M002	MBNL / EE / H3G: MBNL	Project: T&A	Purpose of Issue: Planning	Issue: B
Date: 29/09/22	Drawn: G.Bird	Revision / Upgrade Description: Drawing Revised		
Checked: G.Duke	Approved: G.Duke			
Master: M001	MBNL / EE / H3G: MBNL	Project: T&A	Purpose of Issue: Planning	Issue: A
Date: 08/07/22	Drawn: G.Bird	Revision / Upgrade Description: First Issue		
Checked: G.Duke	Approved: G.Duke			

Hutchison 3G UK Limited
450 Longwater Avenue, Green Park
Reading RG2 6GF
Tel: 01628 765 500
Fax: 01628 765 501

H3G Base Station Information line:
0845 6043000
Available 8am-8pm Monday to Friday

Hatfield Business Park
Hatfield
Hertfordshire
AL10 9BW

Tel: 01707 315000
Fax: 01707 319001

Mobile Broadband Network Limited
Sixth Floor, Thames Tower, Station Road, Reading, RG1 1LX

Design Consultant & Principal Contractor:

Site Name: CHURCH OF THE HOLY INNOCENTS

Site ID: 920306

Address: CHURCH OF THE HOLY INNOCENTS
WILBRAHAM ROAD
FALLOWFIELD
MANCHESTER
M14 6JS

Title: 150 EXISTING ELEVATION A

Project: H3G UNILATERAL 5G

Purpose of Issue: DETAILED DESIGN

EE Cell ID: 56040	MBNL Cell ID: M0281	3UK Cell ID: MAN054
-------------------	---------------------	---------------------

Master Drawing No: 920306_M0281_56040_MAN054_M005


Issue: B3




100mm

50mm

10mm

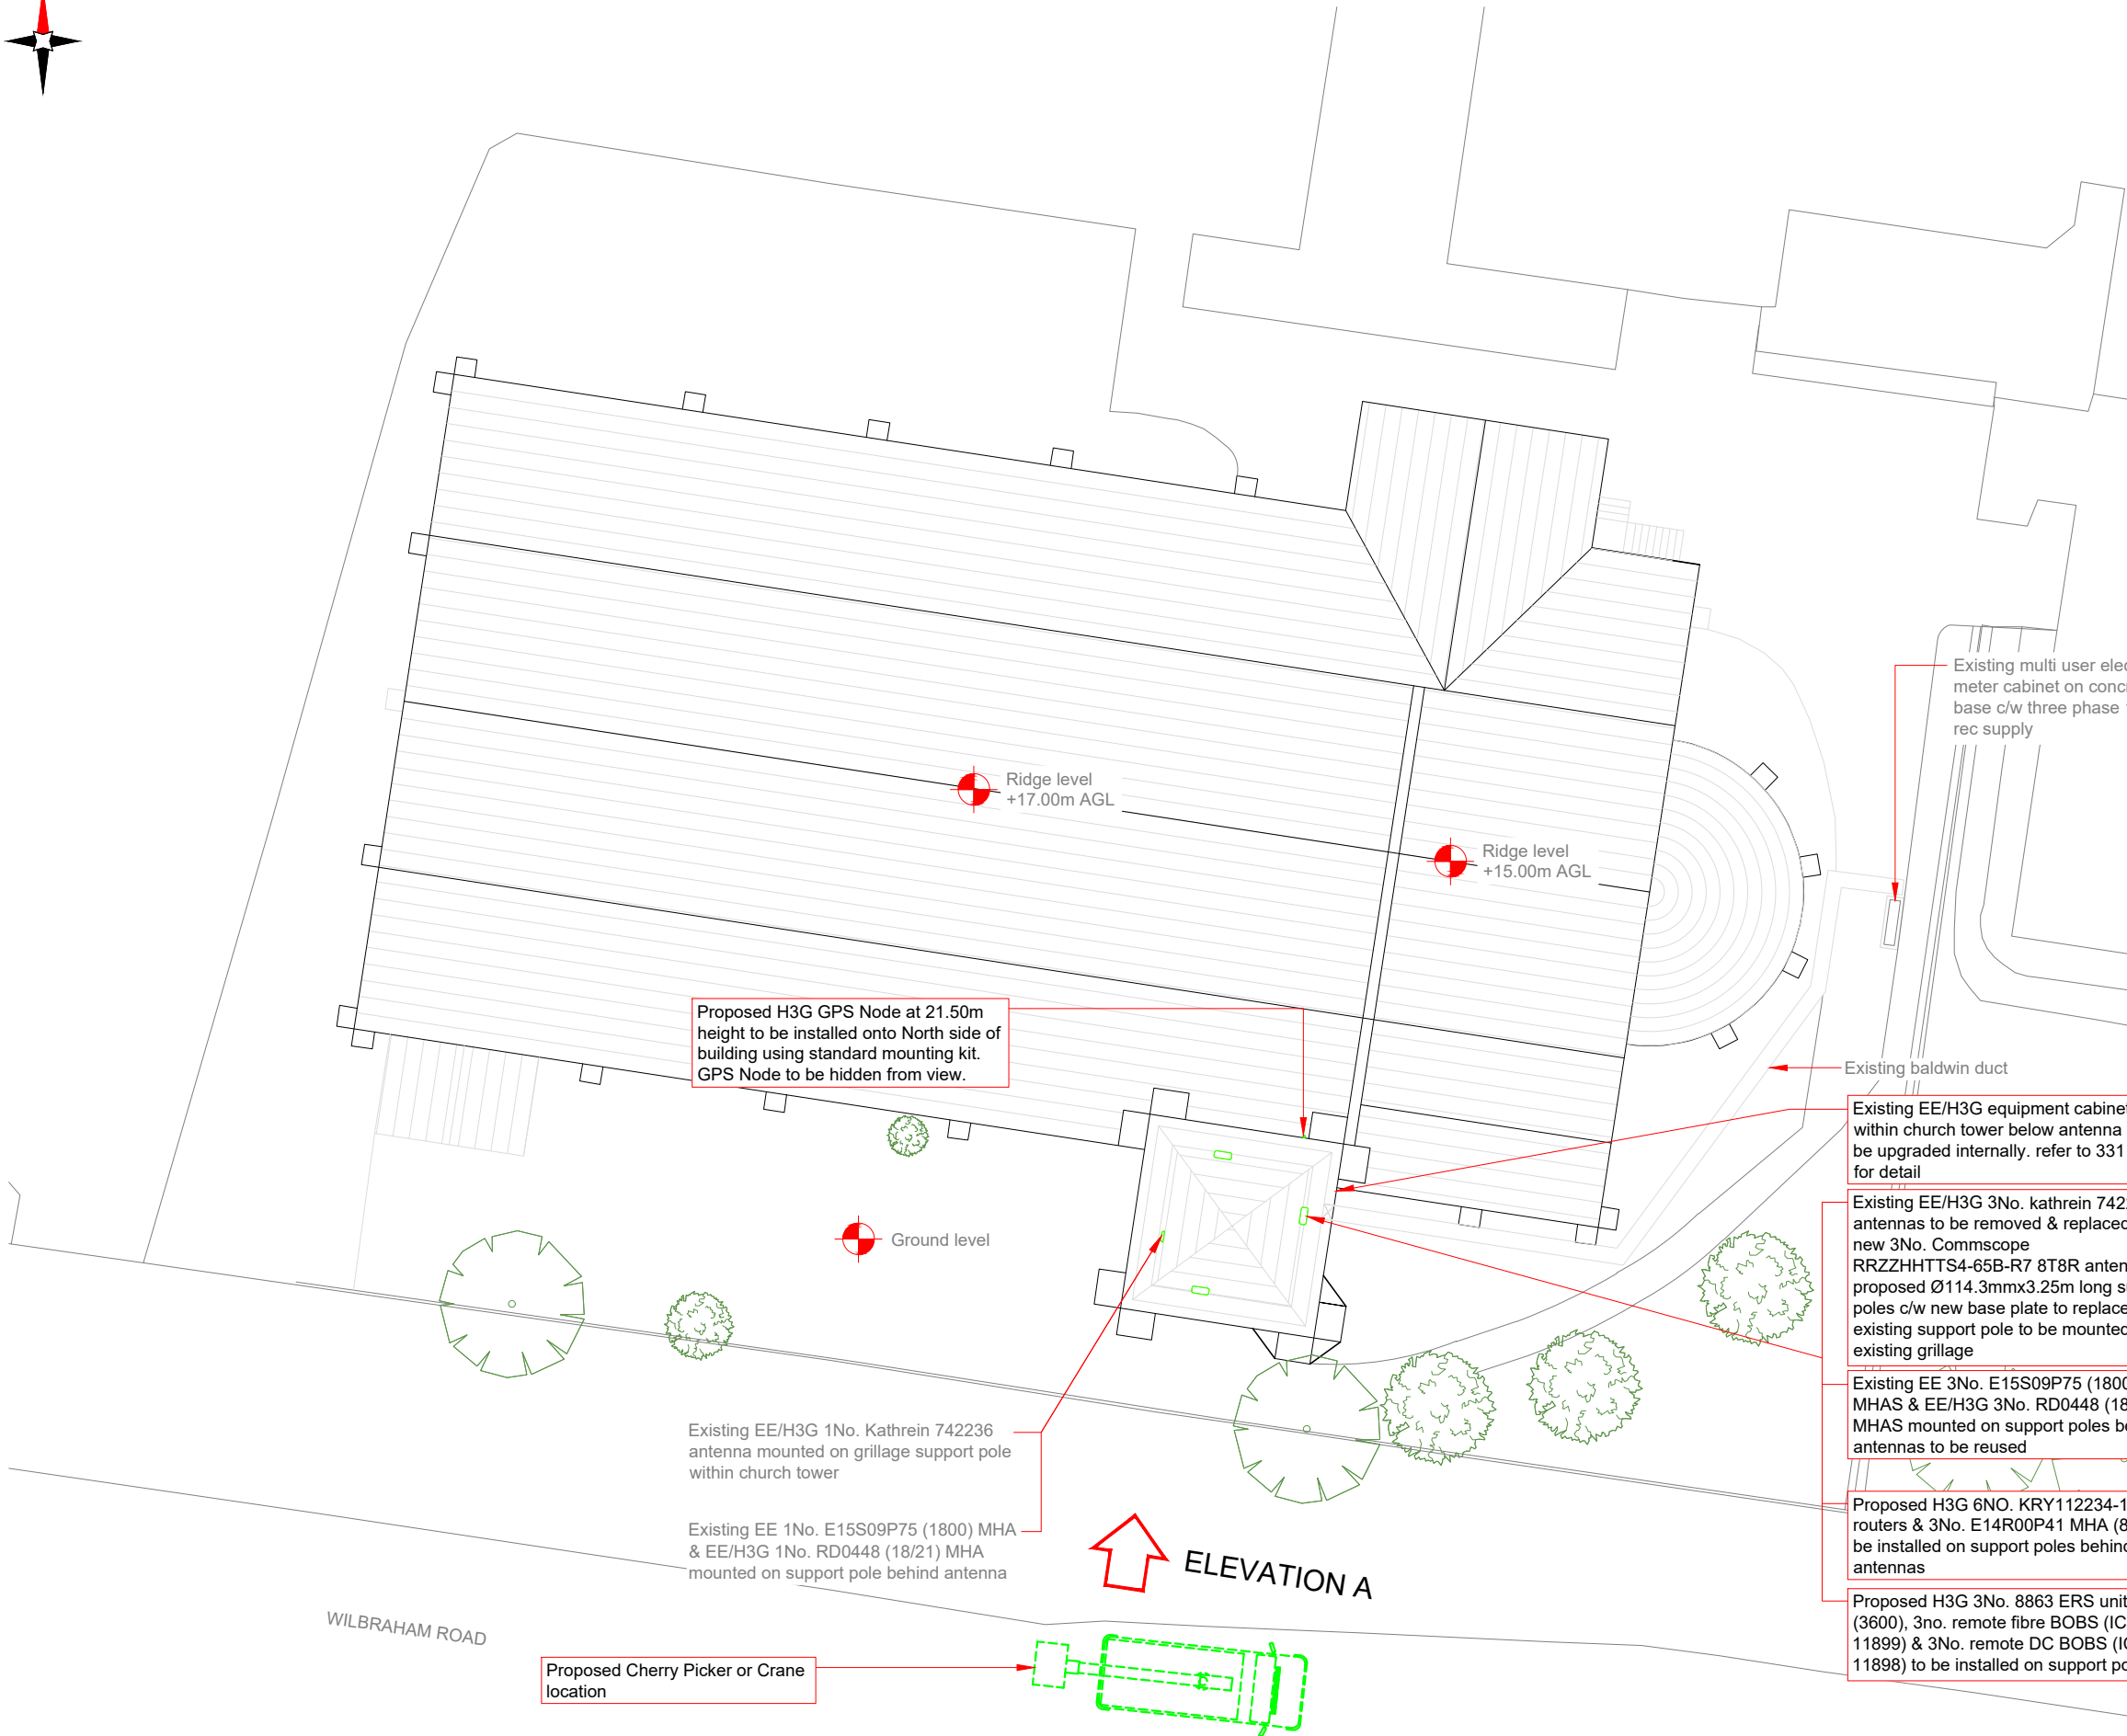

PROPOSED SITE PLAN

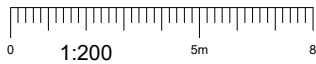

Antenna ID

Bearing

A1

9°

B1

99°

C1

189°

ED1

278°

NOTES:

1. ALL DIMENSIONS IN MM UNLESS OTHERWISE NOTED.

Master:	MBNL / EE / H3G:	Project:	Purpose of Issue:	Issue:
M005	MBNL	T&A	Detailed Design	B3
Date:	01/03/23	Revision / Upgrade Description:		
Drawn:	G.Bird	GPS Node Detail Amended		
Checked:	G.Duke			
Approved:	G.Duke			

Master:	MBNL / EE / H3G:	Project:	Purpose of Issue:	Issue:
M004	MBNL	T&A	Detailed Design	B2
Date:	20/02/23	Revision / Upgrade Description:		
Drawn:	G.Bird	General Amendments		
Checked:	G.Duke			
Approved:	G.Duke			

Master:	MBNL / EE / H3G:	Project:	Purpose of Issue:	Issue:
M003	MBNL	T&A	Detailed Design	B1
Date:	15/12/22	Revision / Upgrade Description:		
Drawn:	G.Bird	Detailed Design Issue		
Checked:	G.Duke			
Approved:	G.Duke			

Master:	MBNL / EE / H3G:	Project:	Purpose of Issue:	Issue:
M002	MBNL	T&A	Planning	B
Date:	29/09/22	Revision / Upgrade Description:		
Drawn:	G.Bird	Drawing Revised		
Checked:	G.Duke			
Approved:	G.Duke			

Master:	MBNL / EE / H3G:	Project:	Purpose of Issue:	Issue:
M001	MBNL	T&A	Planning	A
Date:	08/07/22	Revision / Upgrade Description:		
Drawn:	G.Bird	First Issue		
Checked:	G.Duke			
Approved:	G.Duke			

Hutchison 3G UK Limited

450 Longwater Avenue, Green Park

Reading RG2 6GF

Tel: 01628 765 500

Fax: 01628 765 501

H3G Base Station Information line:

0845 6043000

Available 8am-8pm Monday to Friday

Hatfield Business Park

Hatfield

Hertfordshire

AL10 9BW

Tel: 01707 315000

Fax: 01707 319001

Mobile Broadband Network Limited

Sixth Floor, Thames Tower, Station Road, Reading, RG1 1LX

Design Consultant & Principal Contractor:

Site Name: CHURCH OF THE HOLY INNOCENTS

Site ID: 920306

Address: CHURCH OF THE HOLY INNOCENTS
WILBRAHAM ROAD
FALLOWFIELD
MANCHESTER
M14 6JS


Title: 200 PROPOSED SITE PLAN

Project: H3G UNILATERAL 5G

Purpose of Issue: DETAILED DESIGN

EE Cell ID:	MBNL Cell ID:	3UK Cell ID:
56040	M0281	MAN054

Master Drawing No:	Issue:
920306_M0281_56040_MAN054_M005	B3

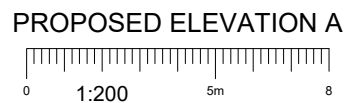
Y18




GPS NODE LOCATION (NORTH SIDE OF TOWER)
NTS

GPS KRE1012395/1 UNIT
FIXED TO SUPPORT POLE
FIXED TO WALL BRACKET


GPS CABLE TO RUN CLIPPED
TO WALL AND ENTER TOWER
VIA LOUVERED WINDOW.
CABLE TO THEN RUN CLIPPED
TO WALL TO EQUIPMENT
CABINET LOCATION

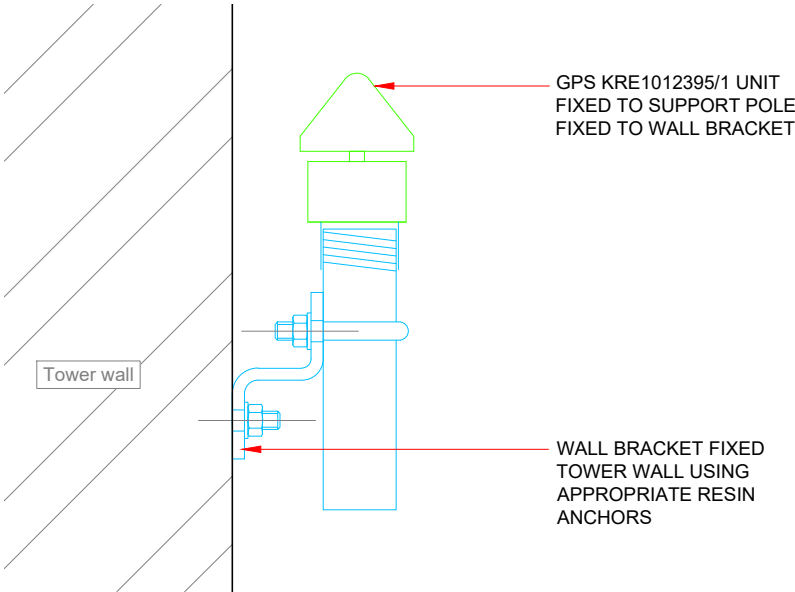

GPS NODE MOUNTING ELEVATION
Scale 1:5

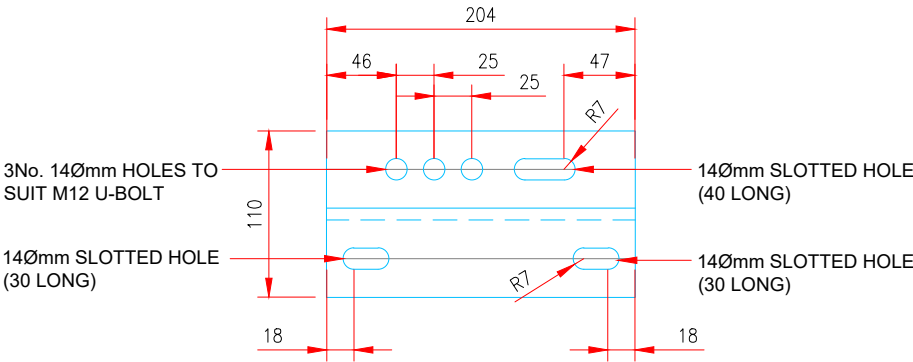

MOUNTING BRACKET DETAIL
Scale 1:5

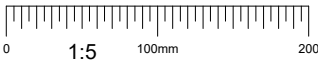

- NOTES:
- ALL DIMENSIONS IN MM UNLESS OTHERWISE NOTED.

Master:	MBNL / EE / H3G:	Project:	Purpose of Issue:	Issue:
M005	MBNL	T&A	Detailed Design	B3
Date:	01/03/23	Revision / Upgrade Description:		
Drawn:	G.Bird	GPS Node Detail Amended		
Checked:	G.Duke			
Approved:	G.Duke			
Master:	MBNL / EE / H3G:	Project:	Purpose of Issue:	Issue:
M004	MBNL	T&A	Detailed Design	B2
Date:	20/02/23	Revision / Upgrade Description:		
Drawn:	G.Bird	General Amendments		
Checked:	G.Duke			
Approved:	G.Duke			
Master:	MBNL / EE / H3G:	Project:	Purpose of Issue:	Issue:
M003	MBNL	T&A	Detailed Design	B1
Date:	15/12/22	Revision / Upgrade Description:		
Drawn:	G.Bird	Detailed Design Issue		
Checked:	G.Duke			
Approved:	G.Duke			
Master:	MBNL / EE / H3G:	Project:	Purpose of Issue:	Issue:
M002	MBNL	T&A	Planning	B
Date:	29/09/22	Revision / Upgrade Description:		
Drawn:	G.Bird	Drawing Revised		
Checked:	G.Duke			
Approved:	G.Duke			
Master:	MBNL / EE / H3G:	Project:	Purpose of Issue:	Issue:
M001	MBNL	T&A	Planning	A
Date:	08/07/22	Revision / Upgrade Description:		
Drawn:	G.Bird	First Issue		
Checked:	G.Duke			
Approved:	G.Duke			



Hutchison 3G UK Limited
450 Longwater Avenue, Green Park
Reading RG2 6GF
Tel: 01628 765 500
Fax: 01628 765 501



Hatfield Business Park
Hatfield
Hertfordshire
AL10 9BW
Tel: 01707 315000
Fax: 01707 319001



Mobile Broadband Network Limited
Sixth Floor, Thames Tower, Station Road, Reading, RG1 1LX

Design Consultant & Principal Contractor:



Site Name: CHURCH OF THE HOLY INNOCENTS

Site ID: 920306

Address: CHURCH OF THE HOLY INNOCENTS
WILBRAHAM ROAD
FALLOWFIELD
MANCHESTER
M14 6JS

Title: 509 PROPOSED GPS NODE
LOCATION AND DETAILS

Project: H3G UNILATERAL 5G

Purpose of Issue: DETAILED DESIGN

EE Cell ID: 56040	MBNL Cell ID: M0281	3UK Cell ID: MAN054
Master Drawing No: 920306_M0281_56040_MAN054_M005		Issue: B3