


Drawing 1 - Tree Numbering and Categorisation

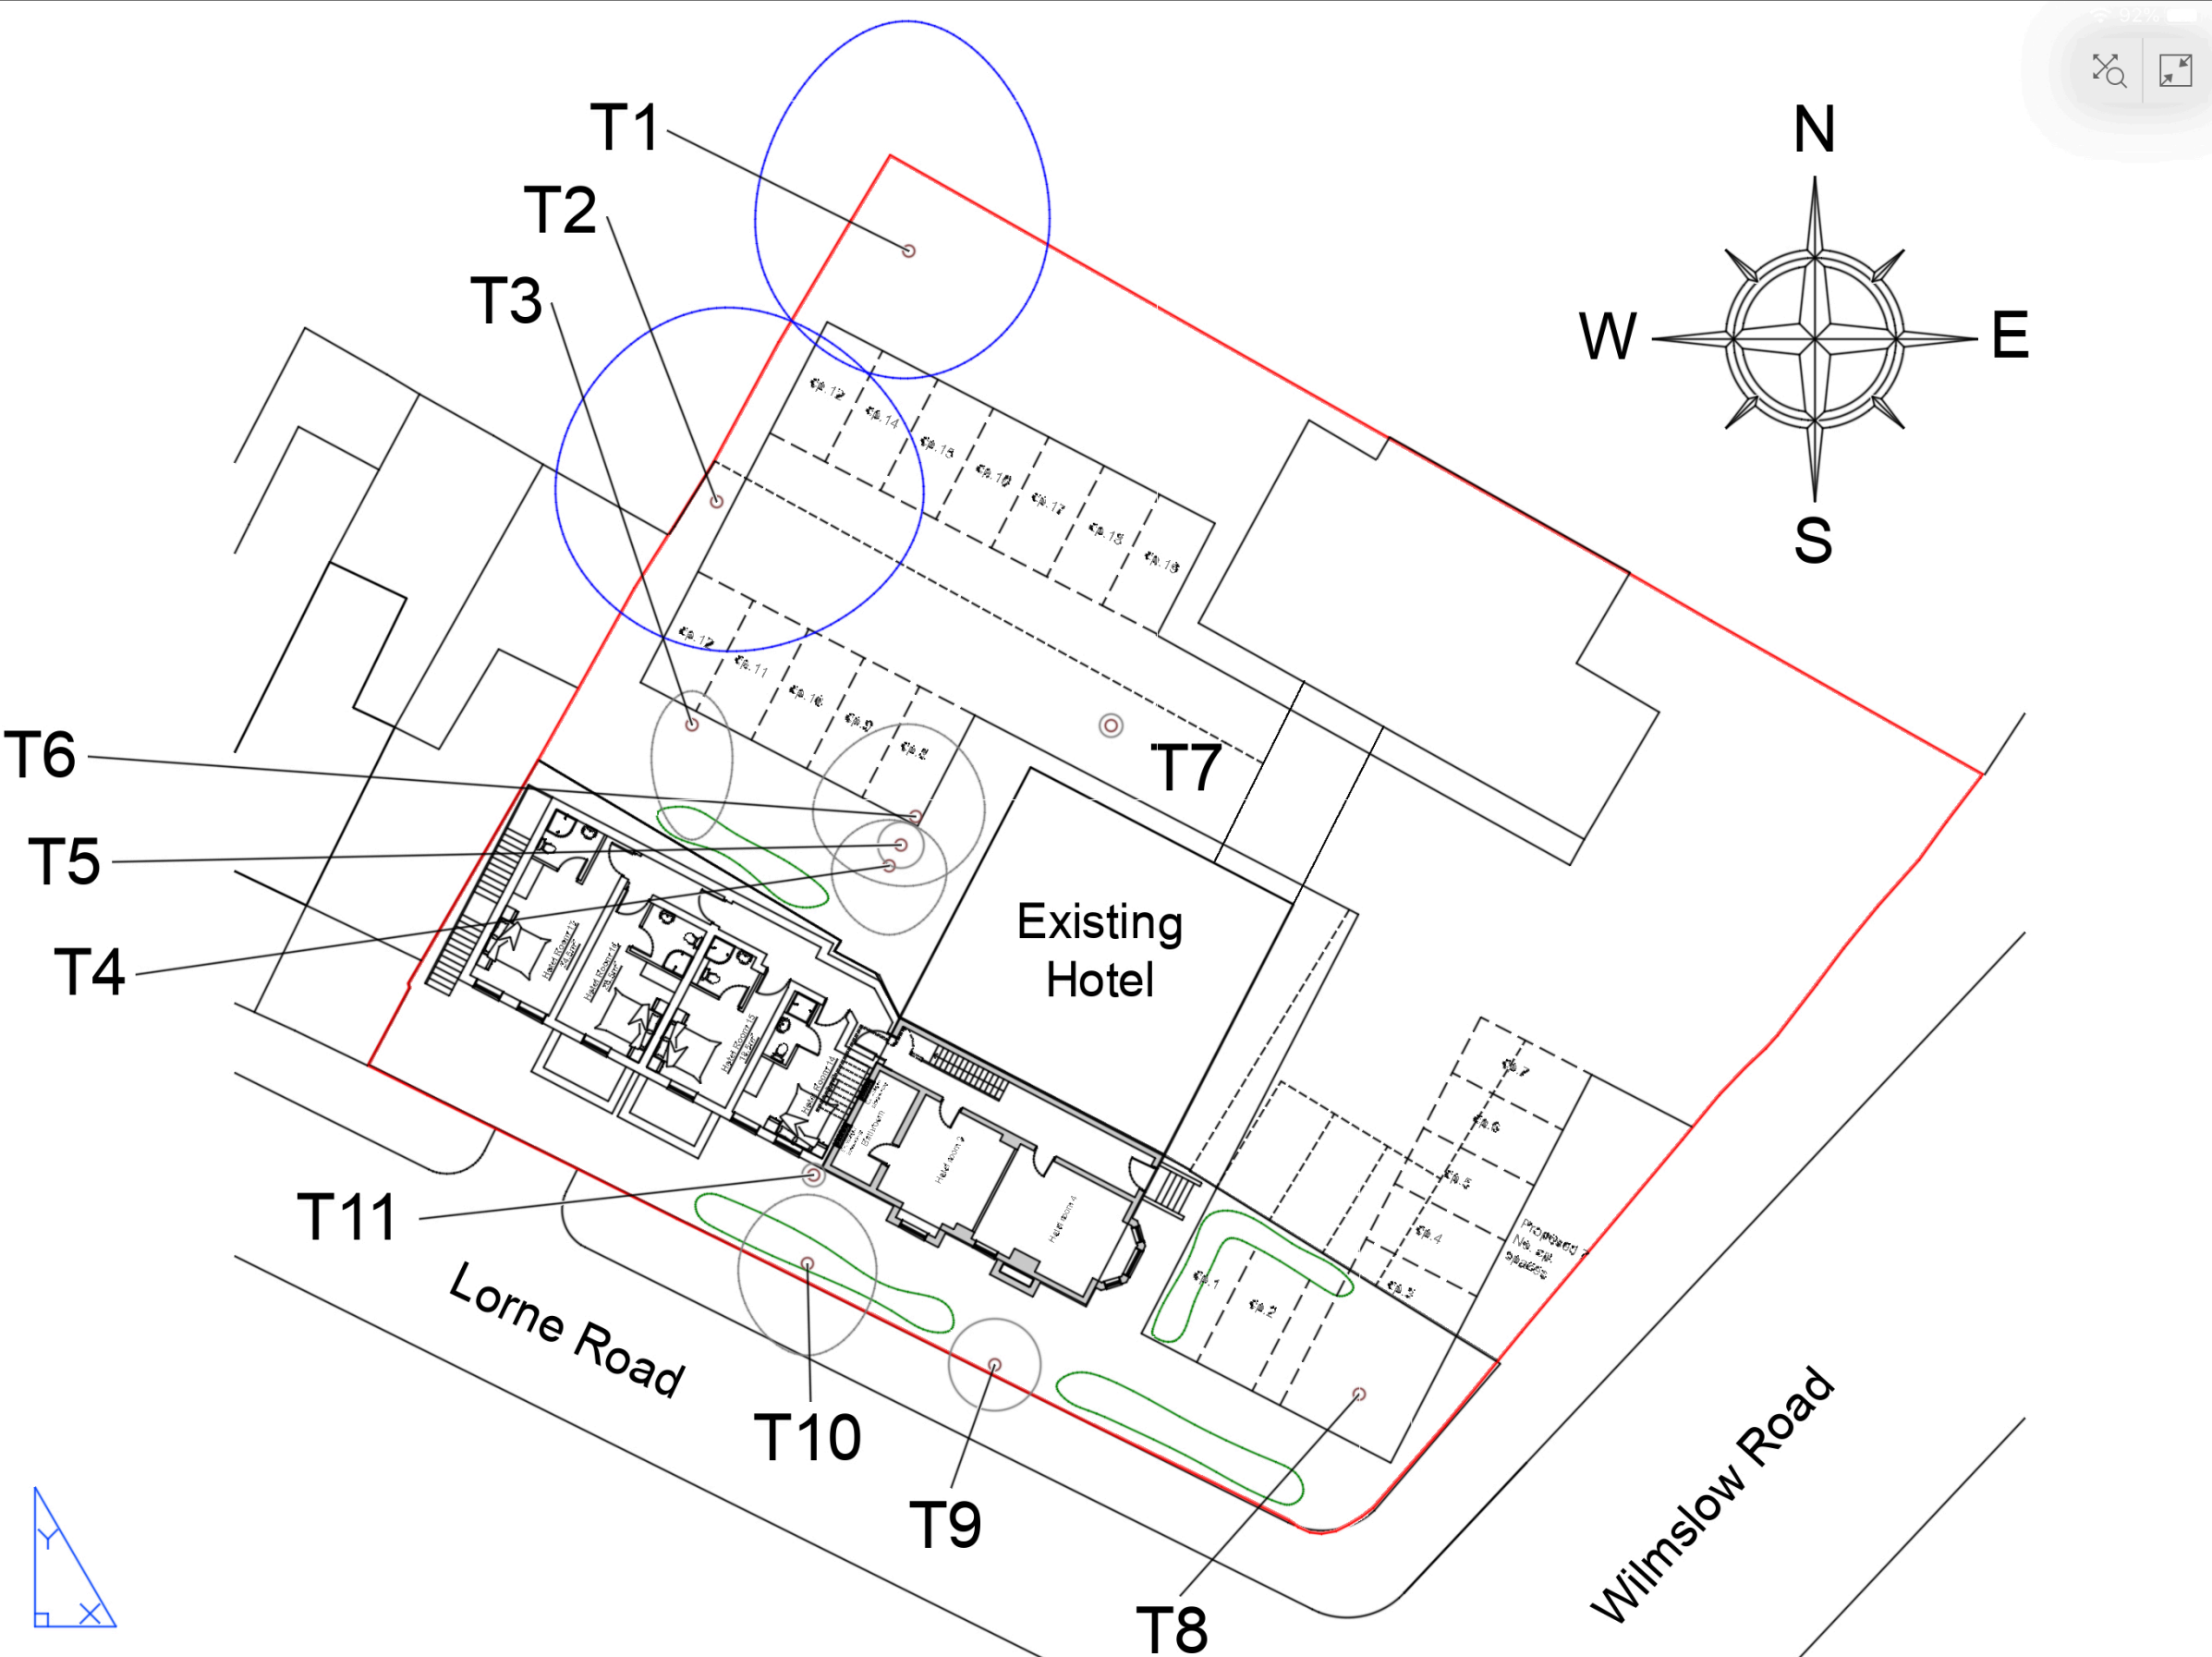

Drawing 1 - Tree Numbering and Categorisation	
Site	
360 Wilmslow Road, Withington, Manchester	
Author	
Andrew McLoughlin	
Instructed by	
Howard & Seddon Partnership	
Date of Assessment	
10th July 2020	
Key	
Tree Stems	
S	Tree Stumps
T	Trees
G	Group of Trees
H	Hedge
BS5837 2012 Tree categorisation	
Category A	High quality & value
Category B	Medium quality & value
Category C	Low quality & value
Category U	Recommended removal