


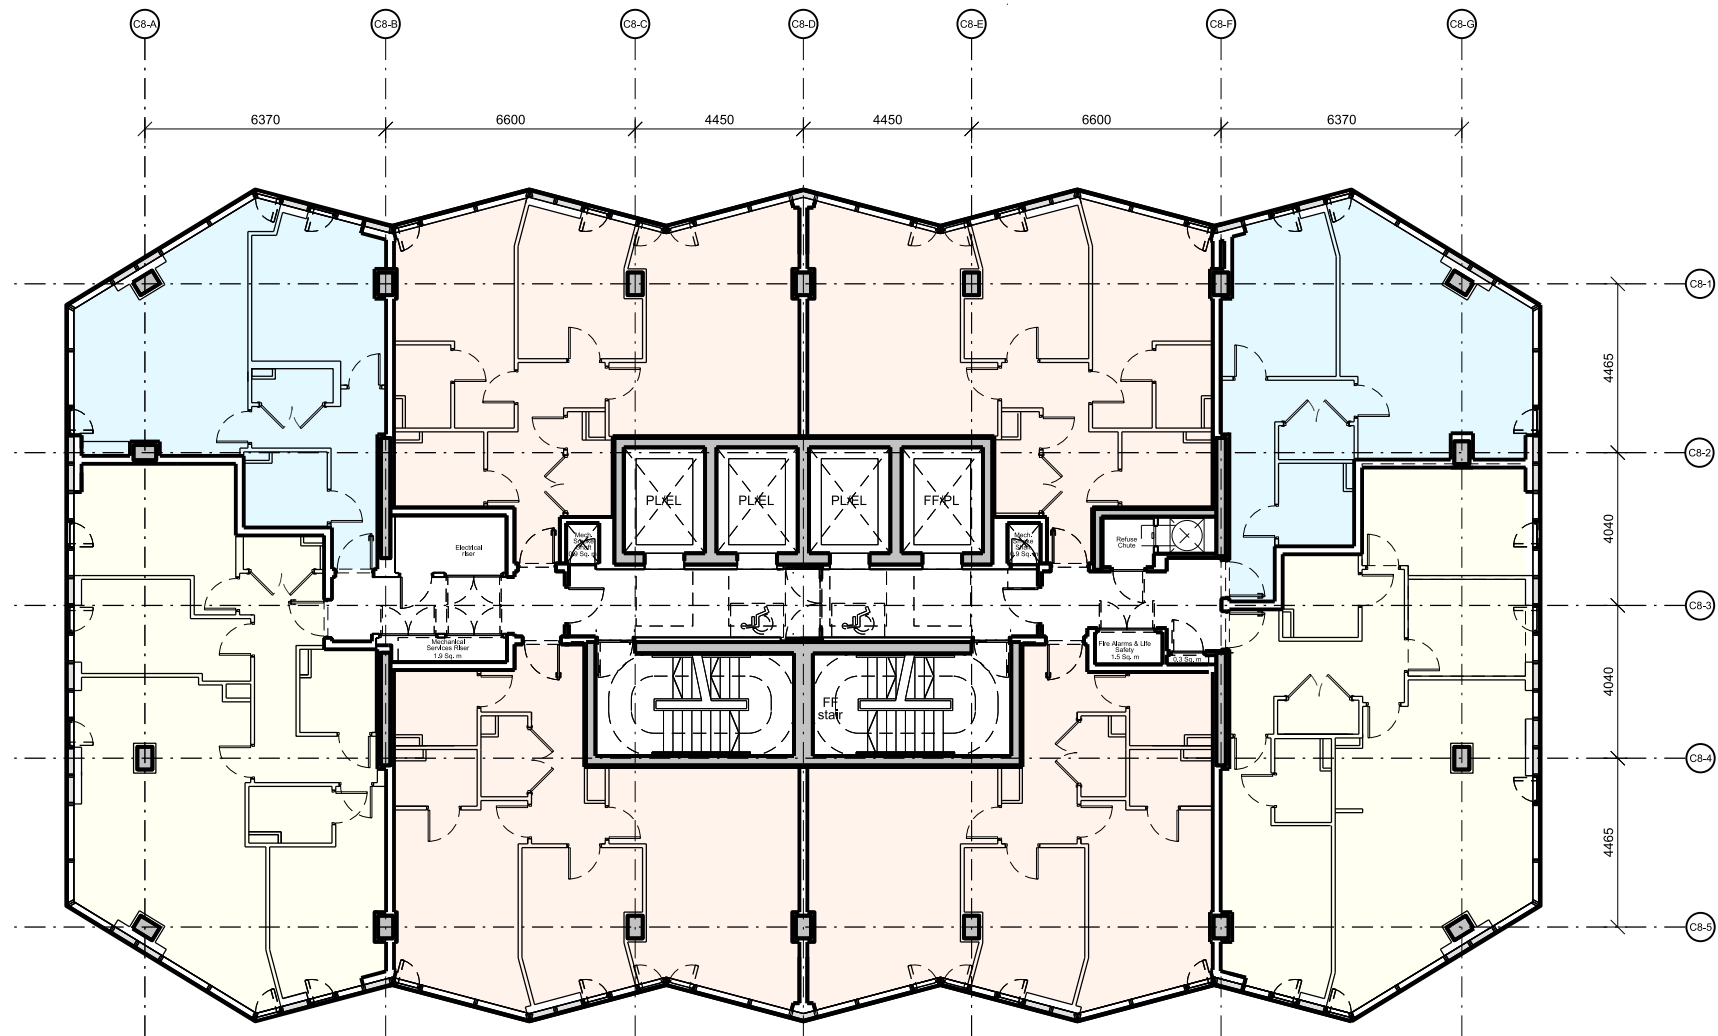


This drawing is copyright
Do not scale off dimensions.
All dimensions to be checked on site by contractor.
Contractor to report any dimensional discrepancies,
errors or omissions prior to commencing on site.

Scale Bar


0 2.5 7.5m

NOTE:

	Studio apartment
	1 bed apartment
	2 bed apartment
	3 bed apartment

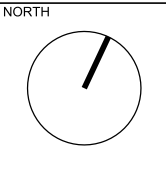

Rev	Date	Description
X01	20.04.2023	Planning issue

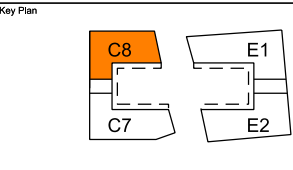

Project Title	Crown Street Phase 3 Manchester
Status	Planning

Drawing Title			
Tower C8 - Typical Plan 2 Level 43 - 49 General Arrangement			
Job No		Scale	
10418		1:200 @ A3	
Drawing No			Revision
C8-SHP-G200-PL-XX-B5D820			X01

MANCHESTER
Riverside, 4 Commercial St
Manchester M15 4RD
+44 (0)161 835 2345
www.simpsonhaugh.com

LONDON
5-8 Roberts Place
London EC1R 8BB
+44 (0)20 7549 4000
mail@simpsonhaugh.com