


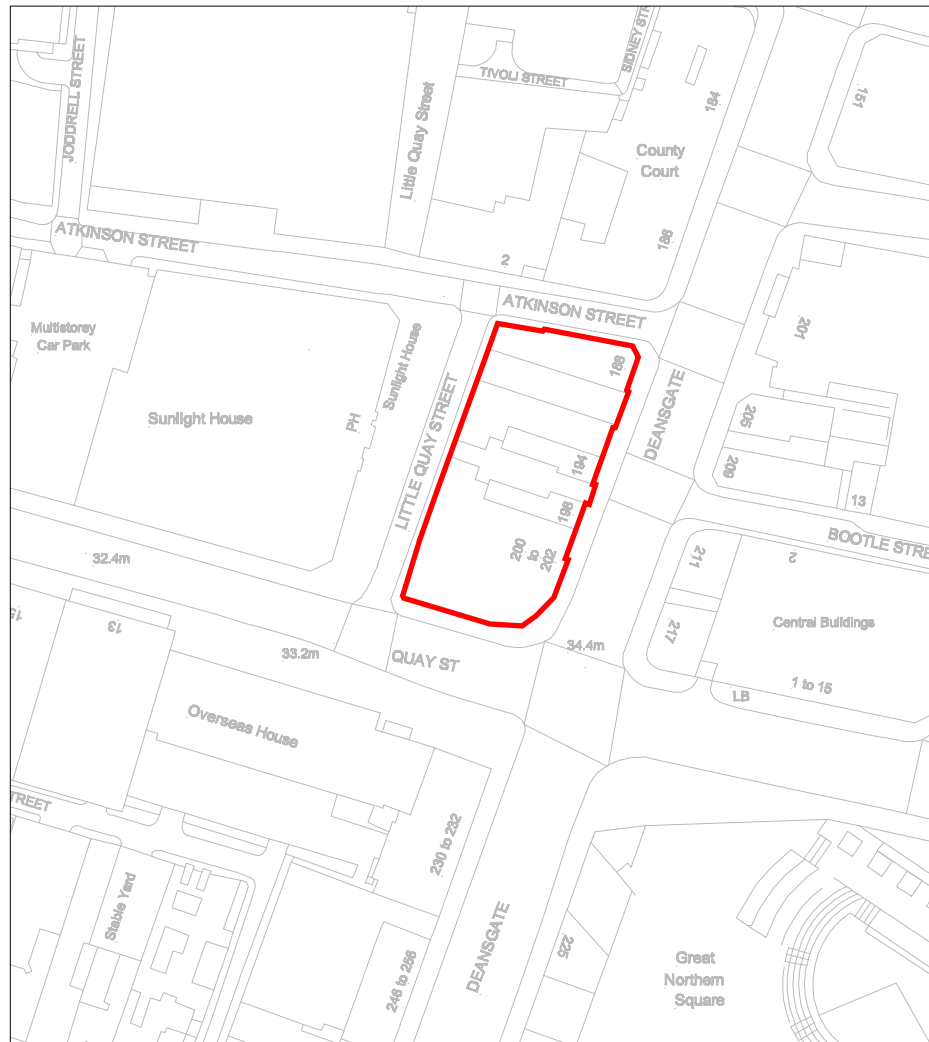


LOCATION PLAN
SCALE 1:1250



Detail:
196 Deansgate Location Plan

Drawing No: CEG001A
Date: 07/08/2020

Address:
196 Deansgate, Manchester.
M3 3NN

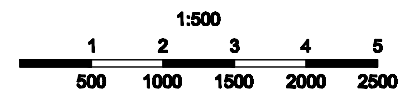

Scale : For the plan to be in scale, the above scale bar must measure correct. e.g. 5 centimeters when printed