




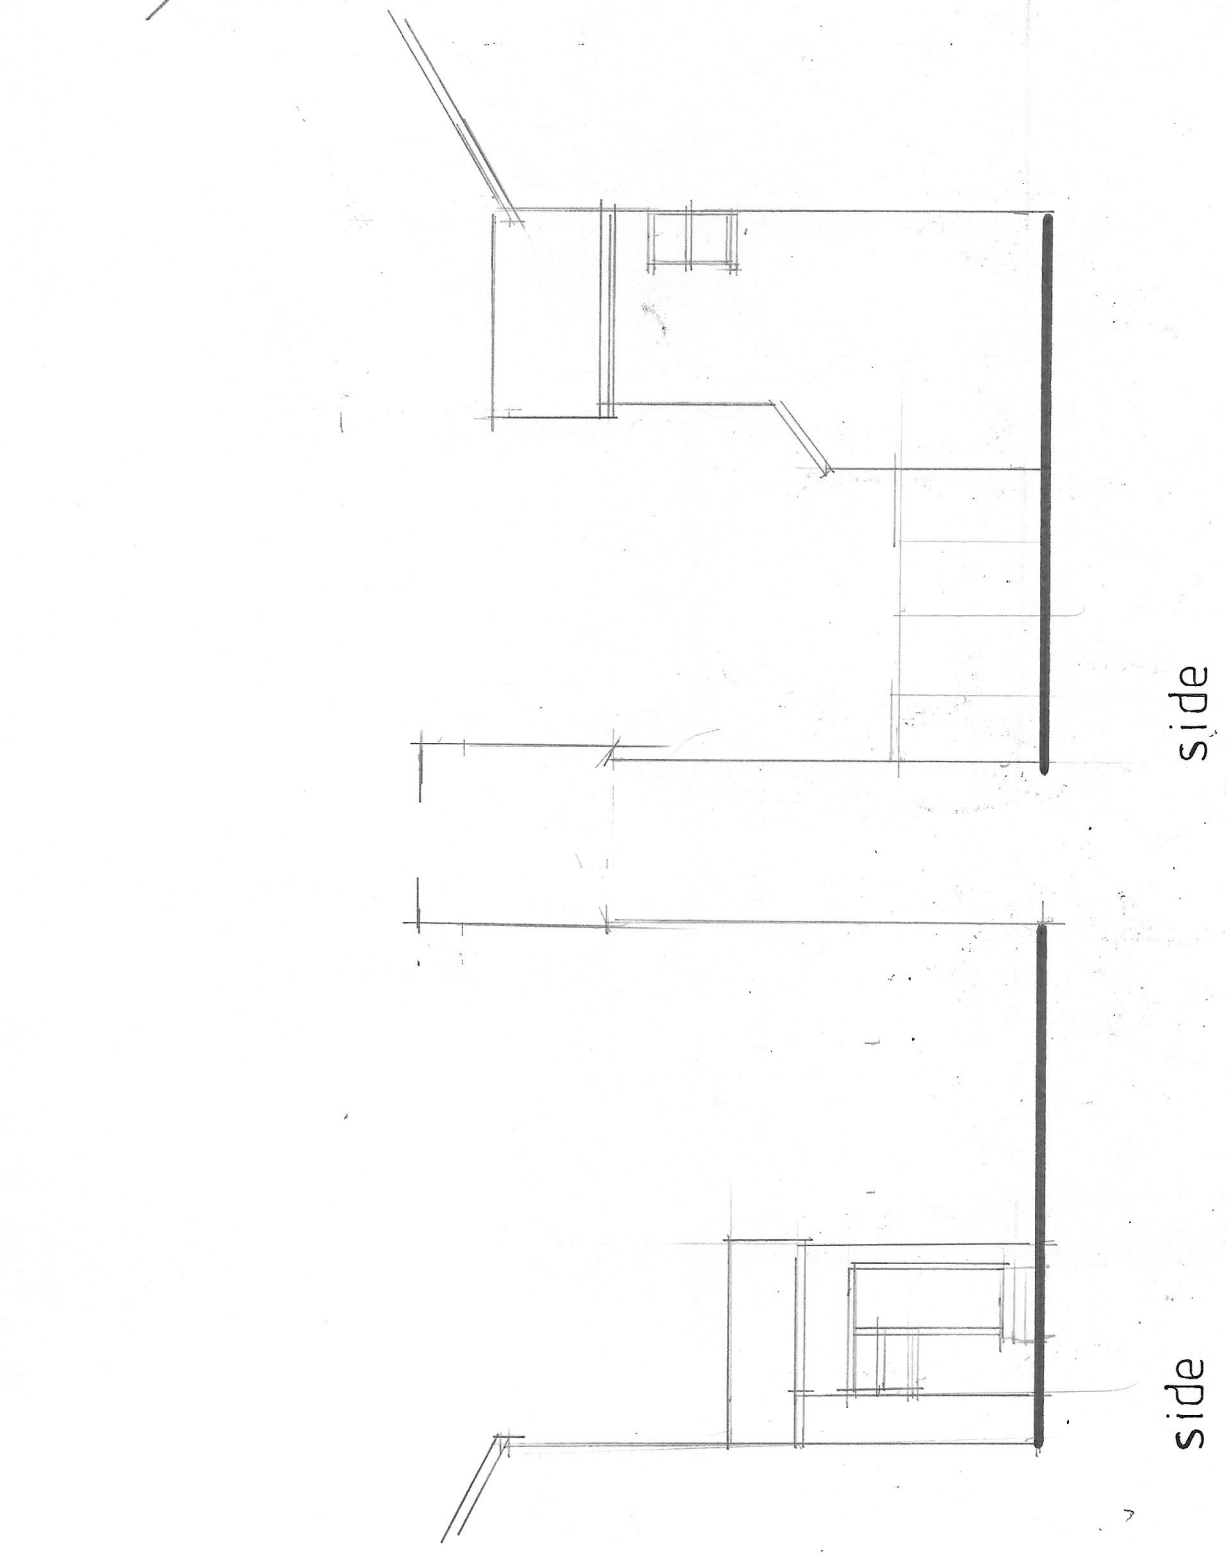


side

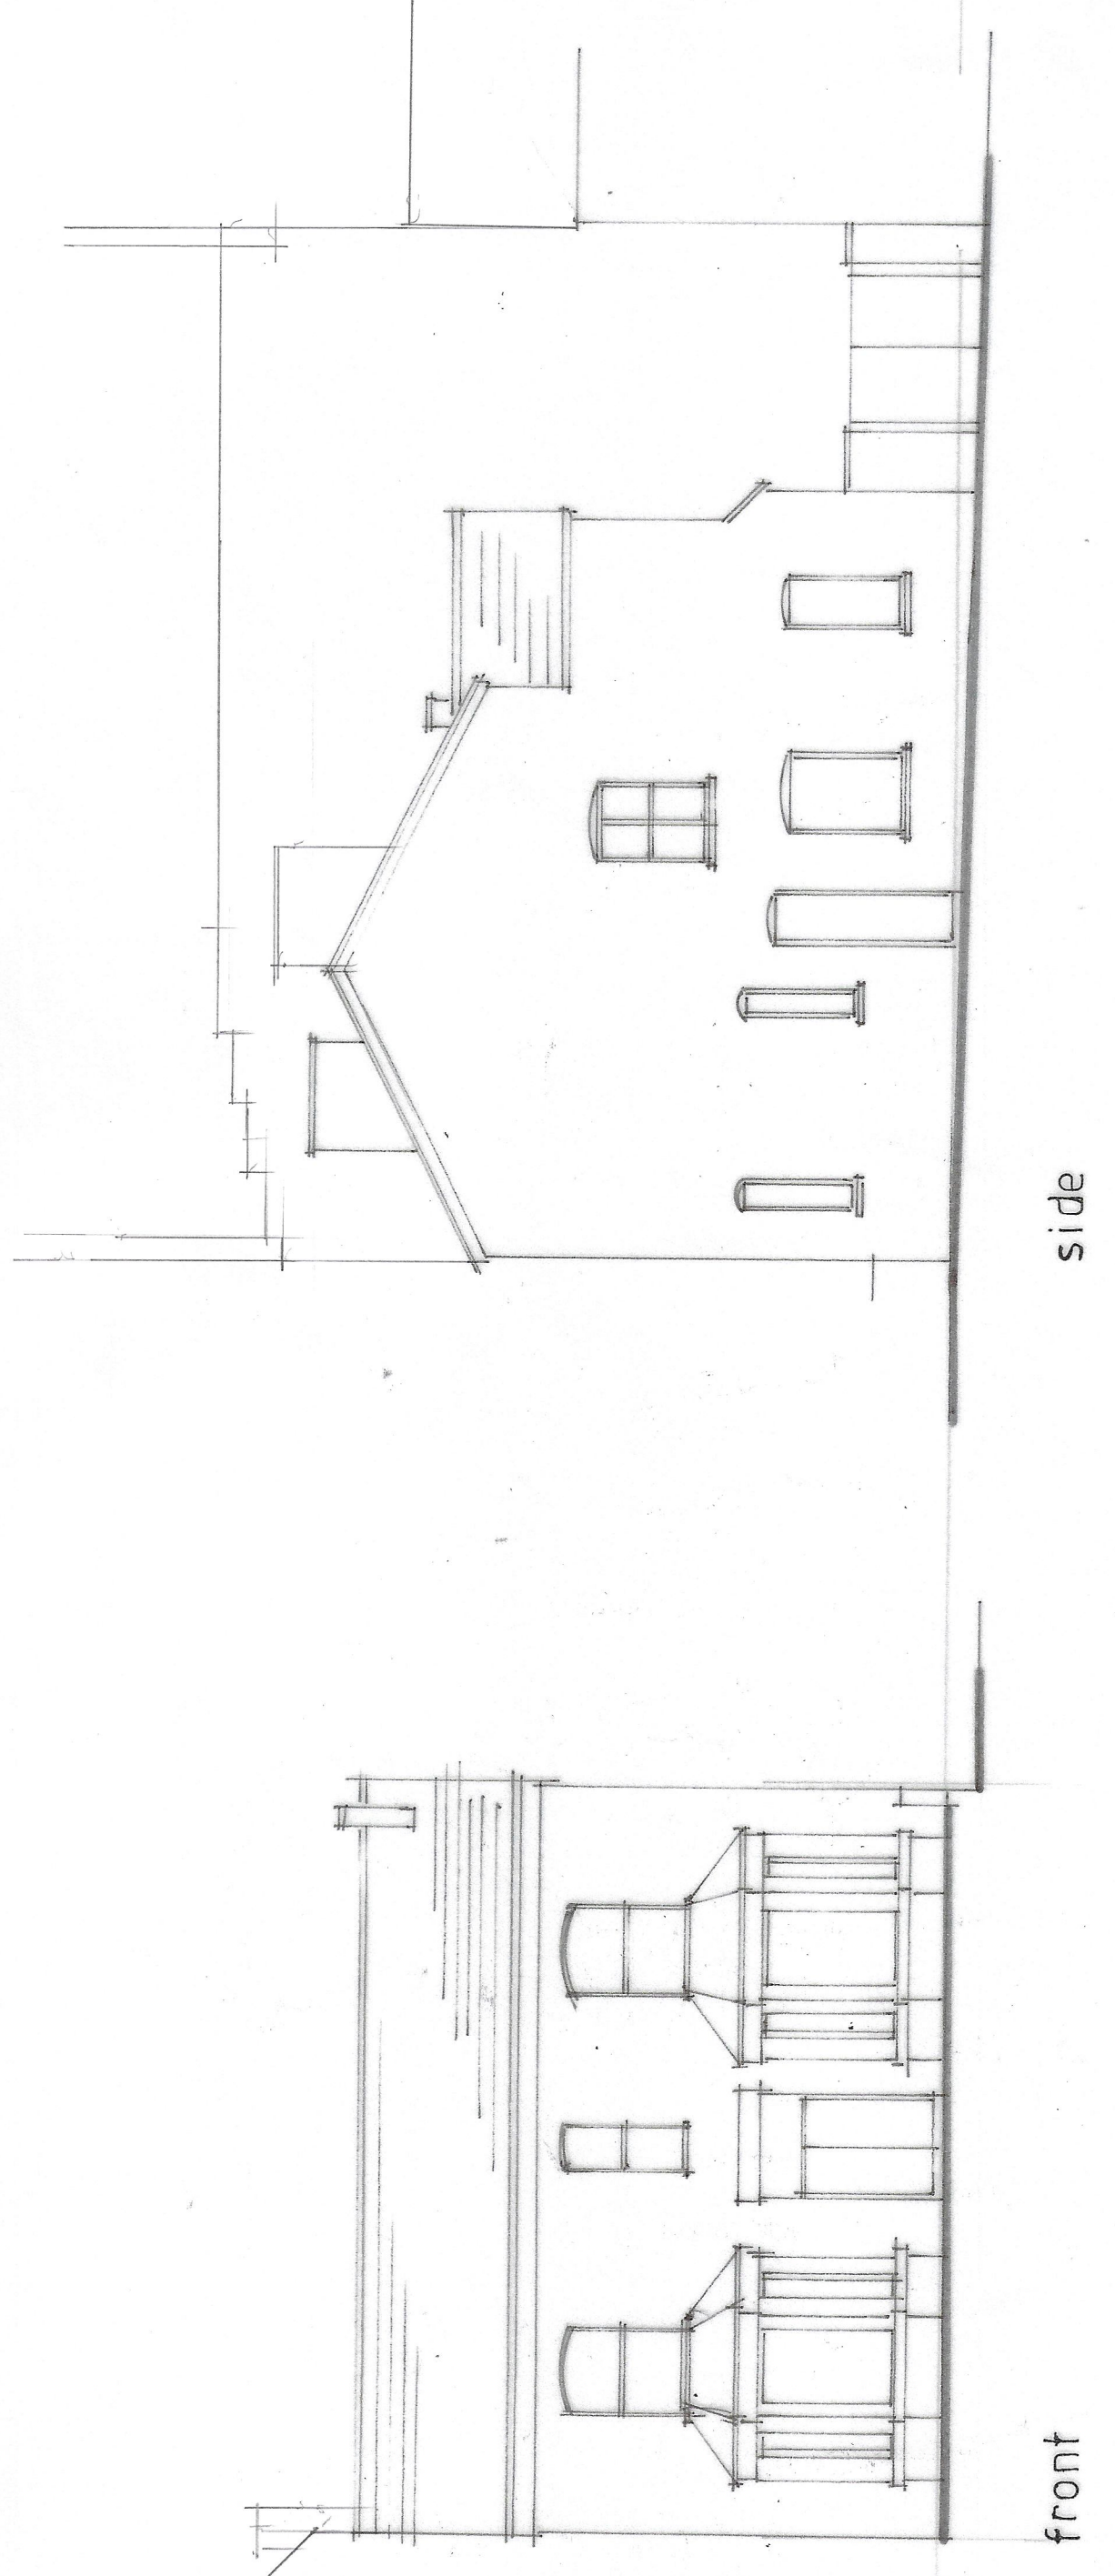


front

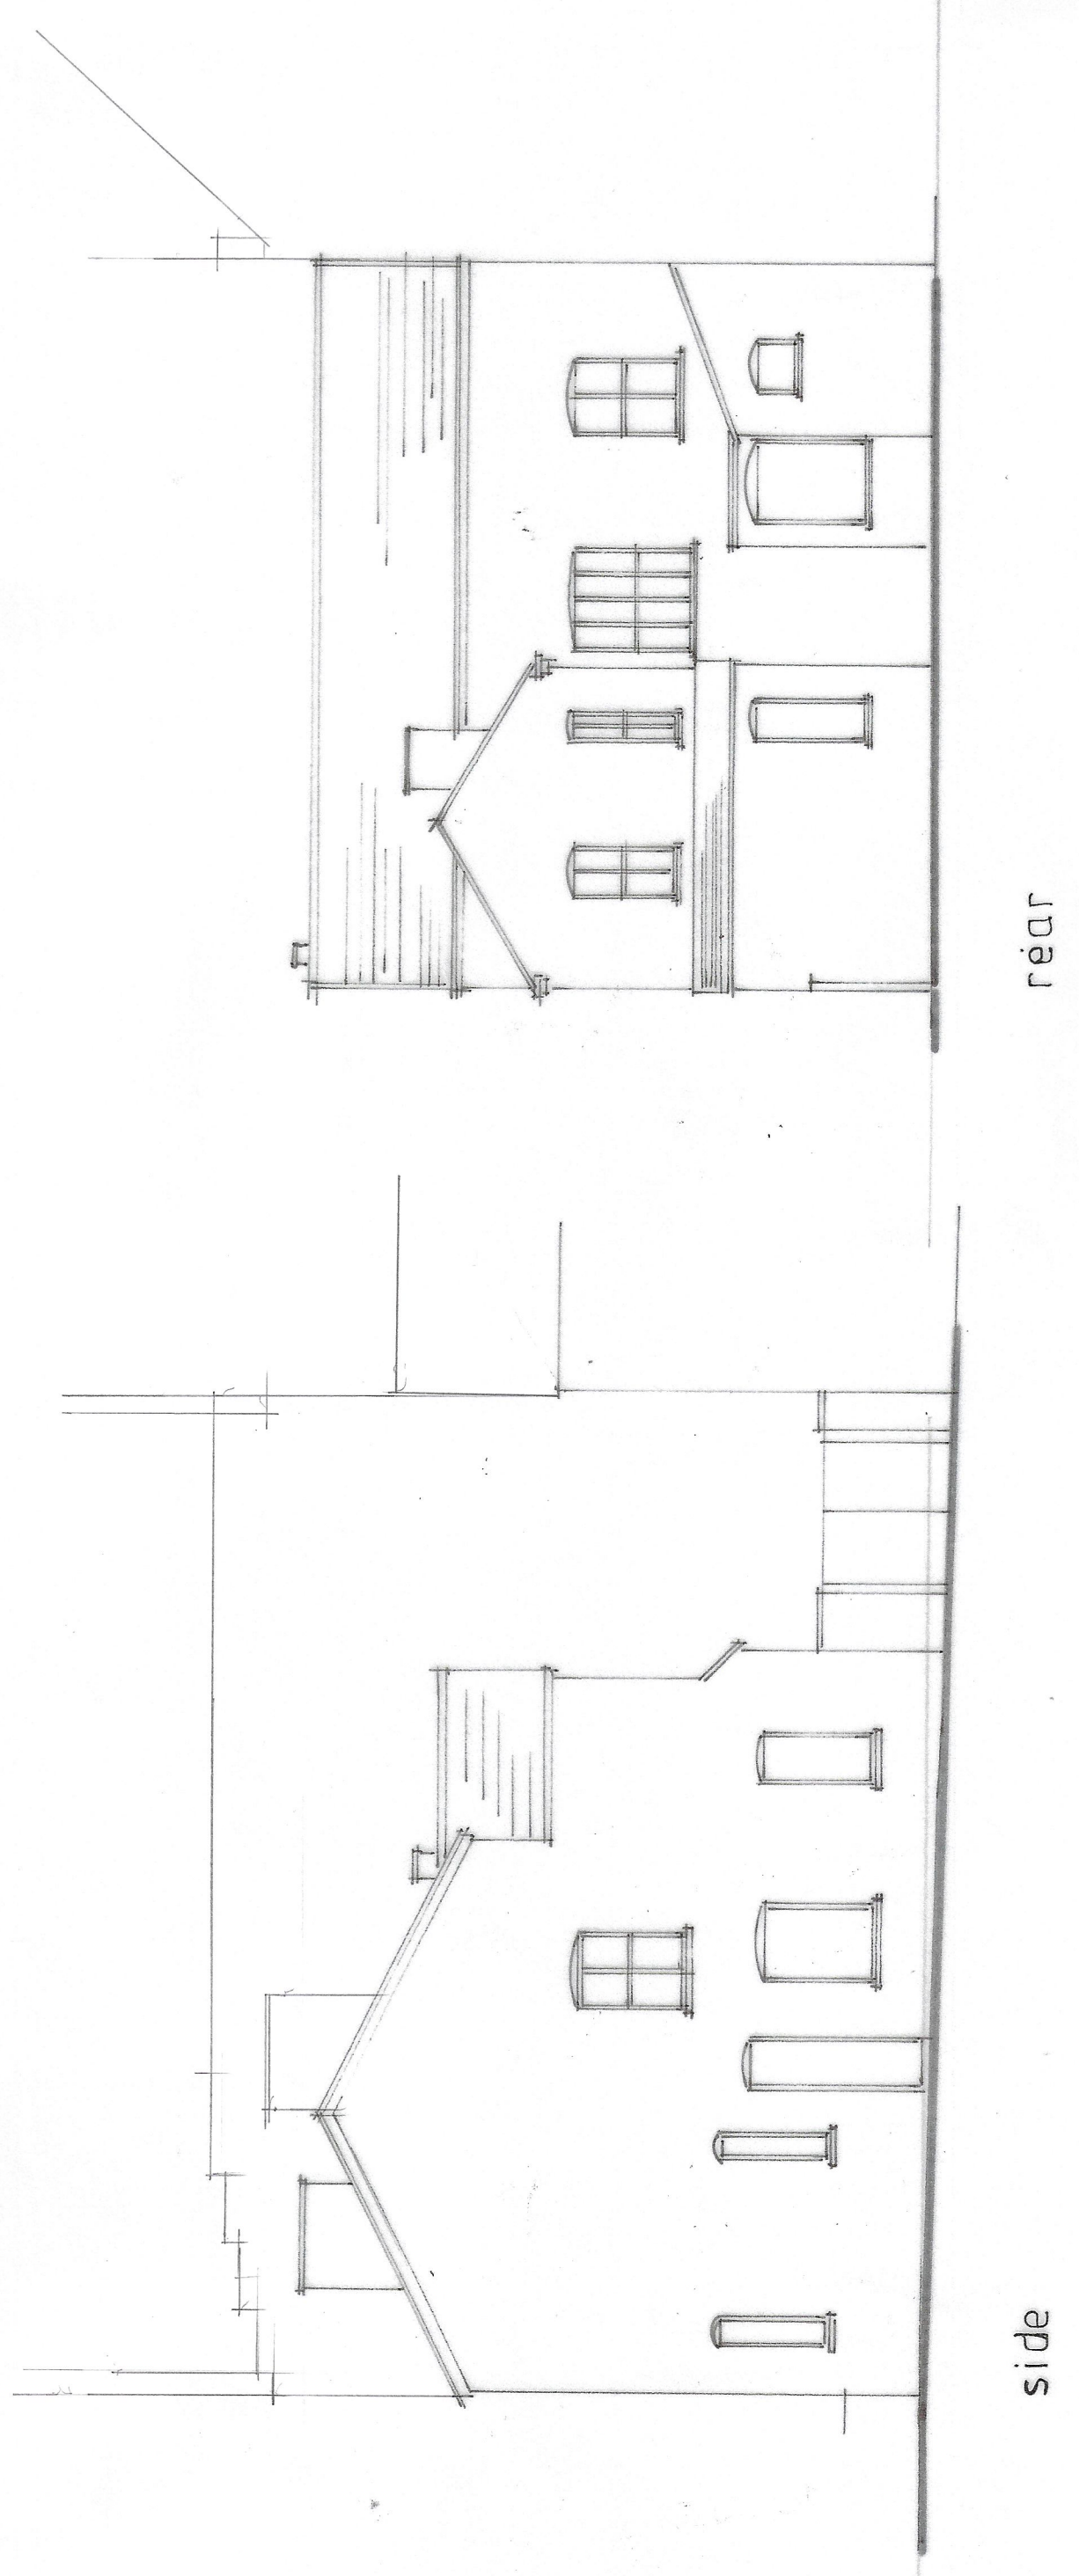


side

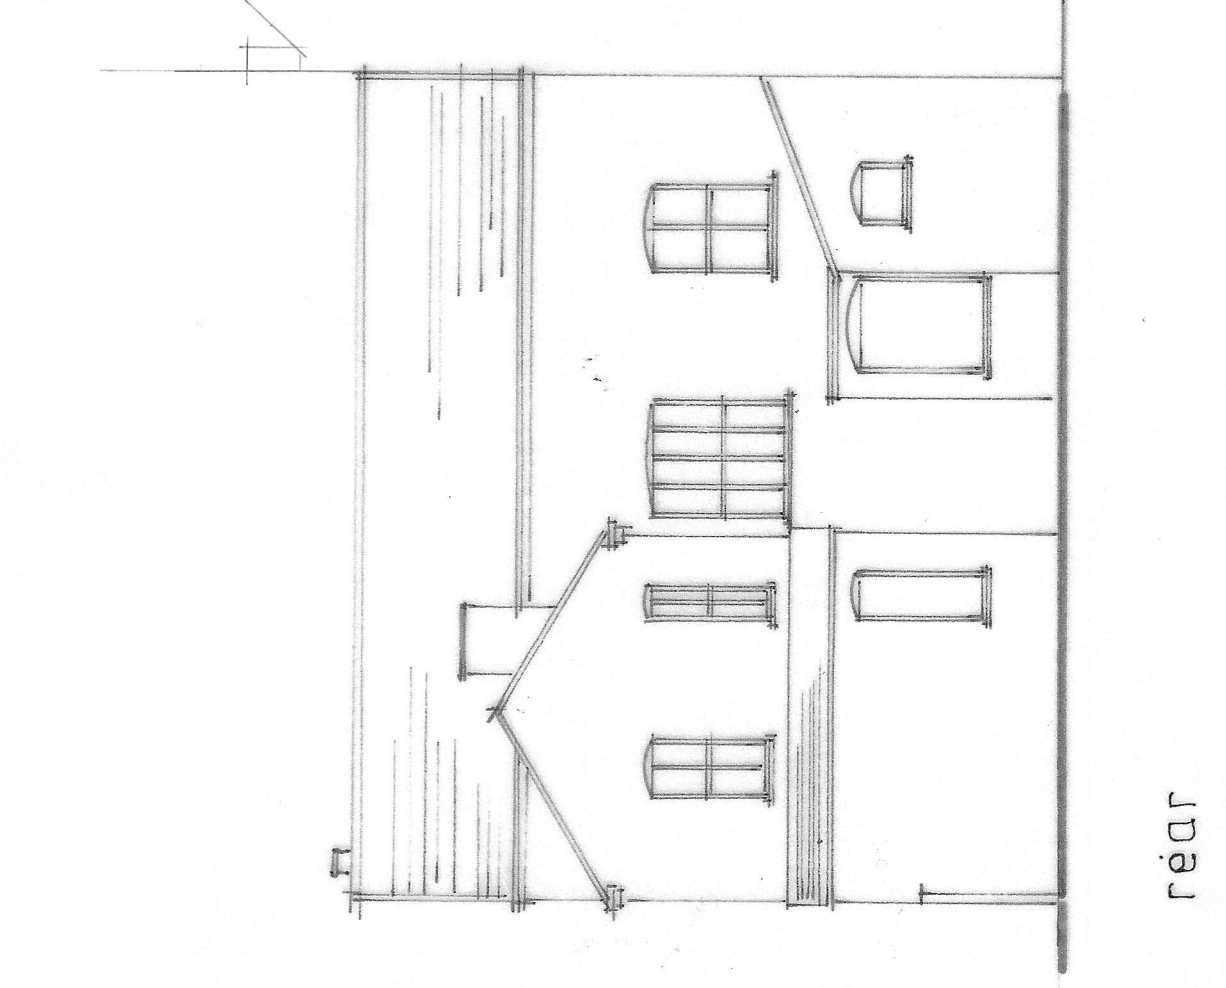


rear

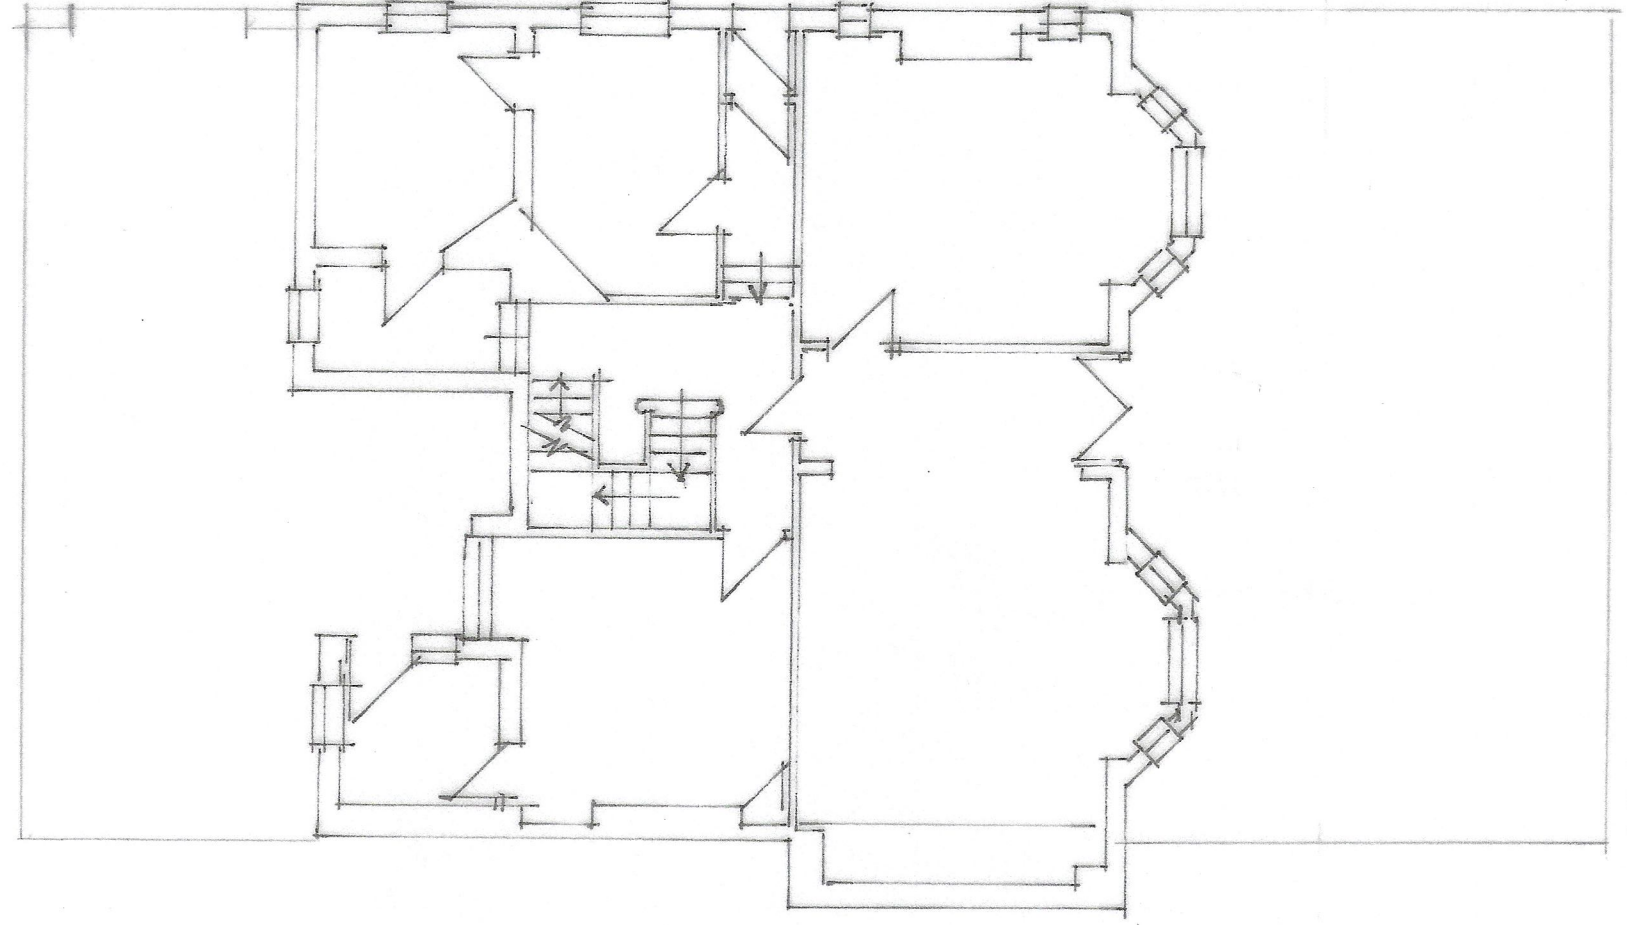

GROUND

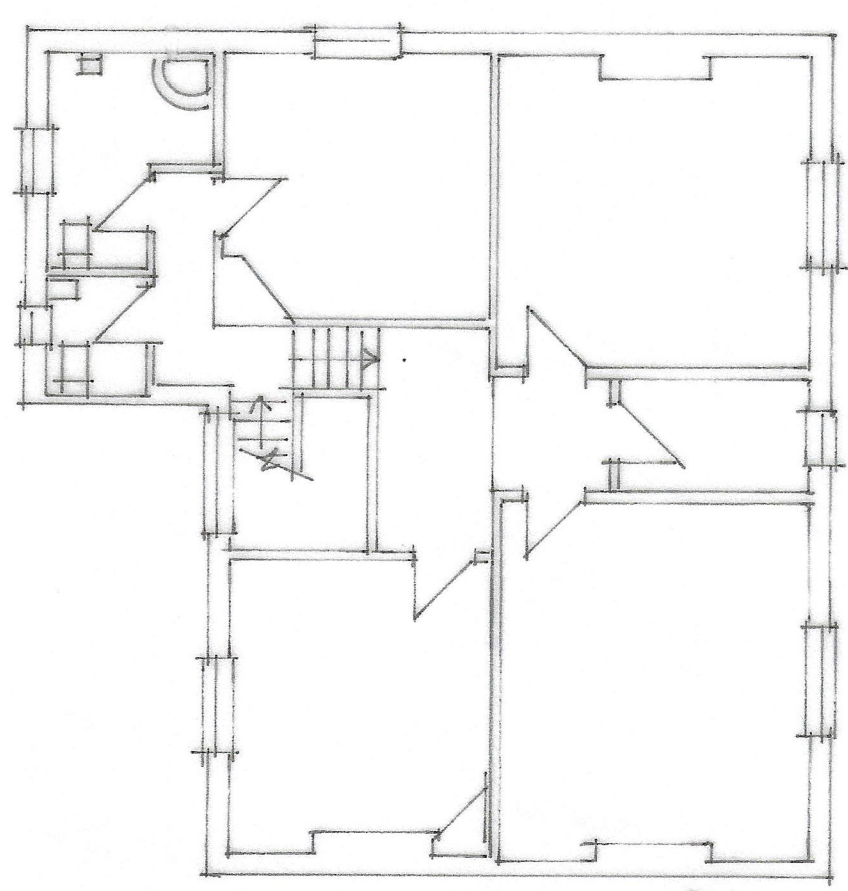

FIRST

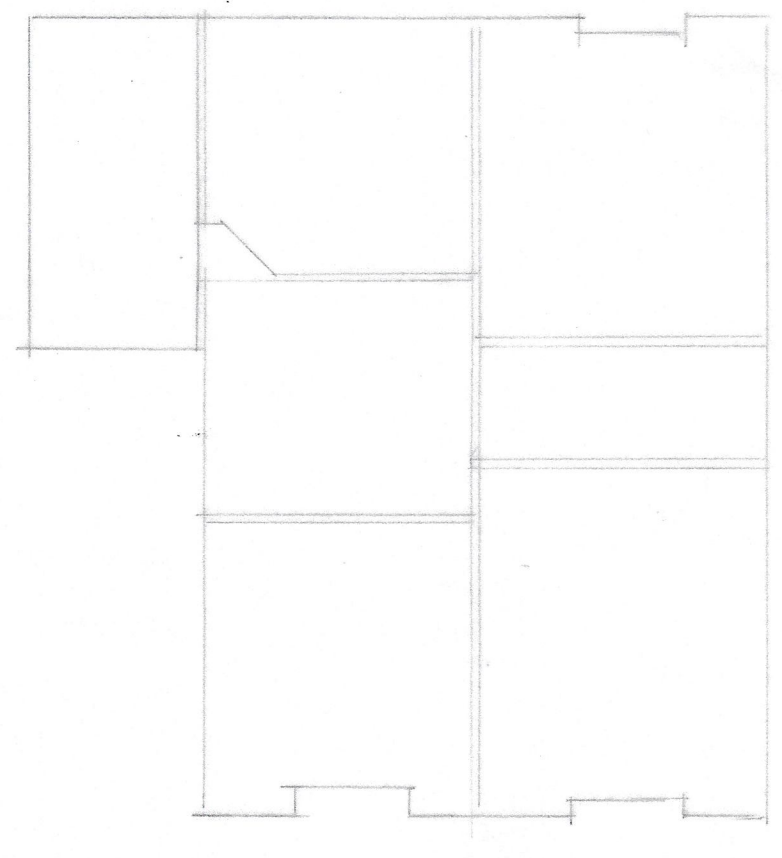

BASEMENT

CLIENT	MR H ALI 16 UPPER TOOTING ROAD LONDON SW17 7PG							
JOB TITLE	PROPOSED 6no FLATS 1390 ASHTON OLD ROAD MANCHESTER M11 1JX							
DRG. TITLE	PLANS AND ELEVATIONS AS EXISTING							
HOLBOROW + ORMESHER <i>Limited</i> architectural & interior design 15 OVERTON CLOSE MIDDLEWICH CHESHIRE CW10 0PZ phone: 07770 834939								
ISSUE	ORIGINAL	1	2	3	4	5	6	7
REVISION								
DATE								
DRAWN								
CHECKED								
APPROVED								
SCALE	1:100 at A1							
DRAWING NUMBER		2275 / 23 / 01						