


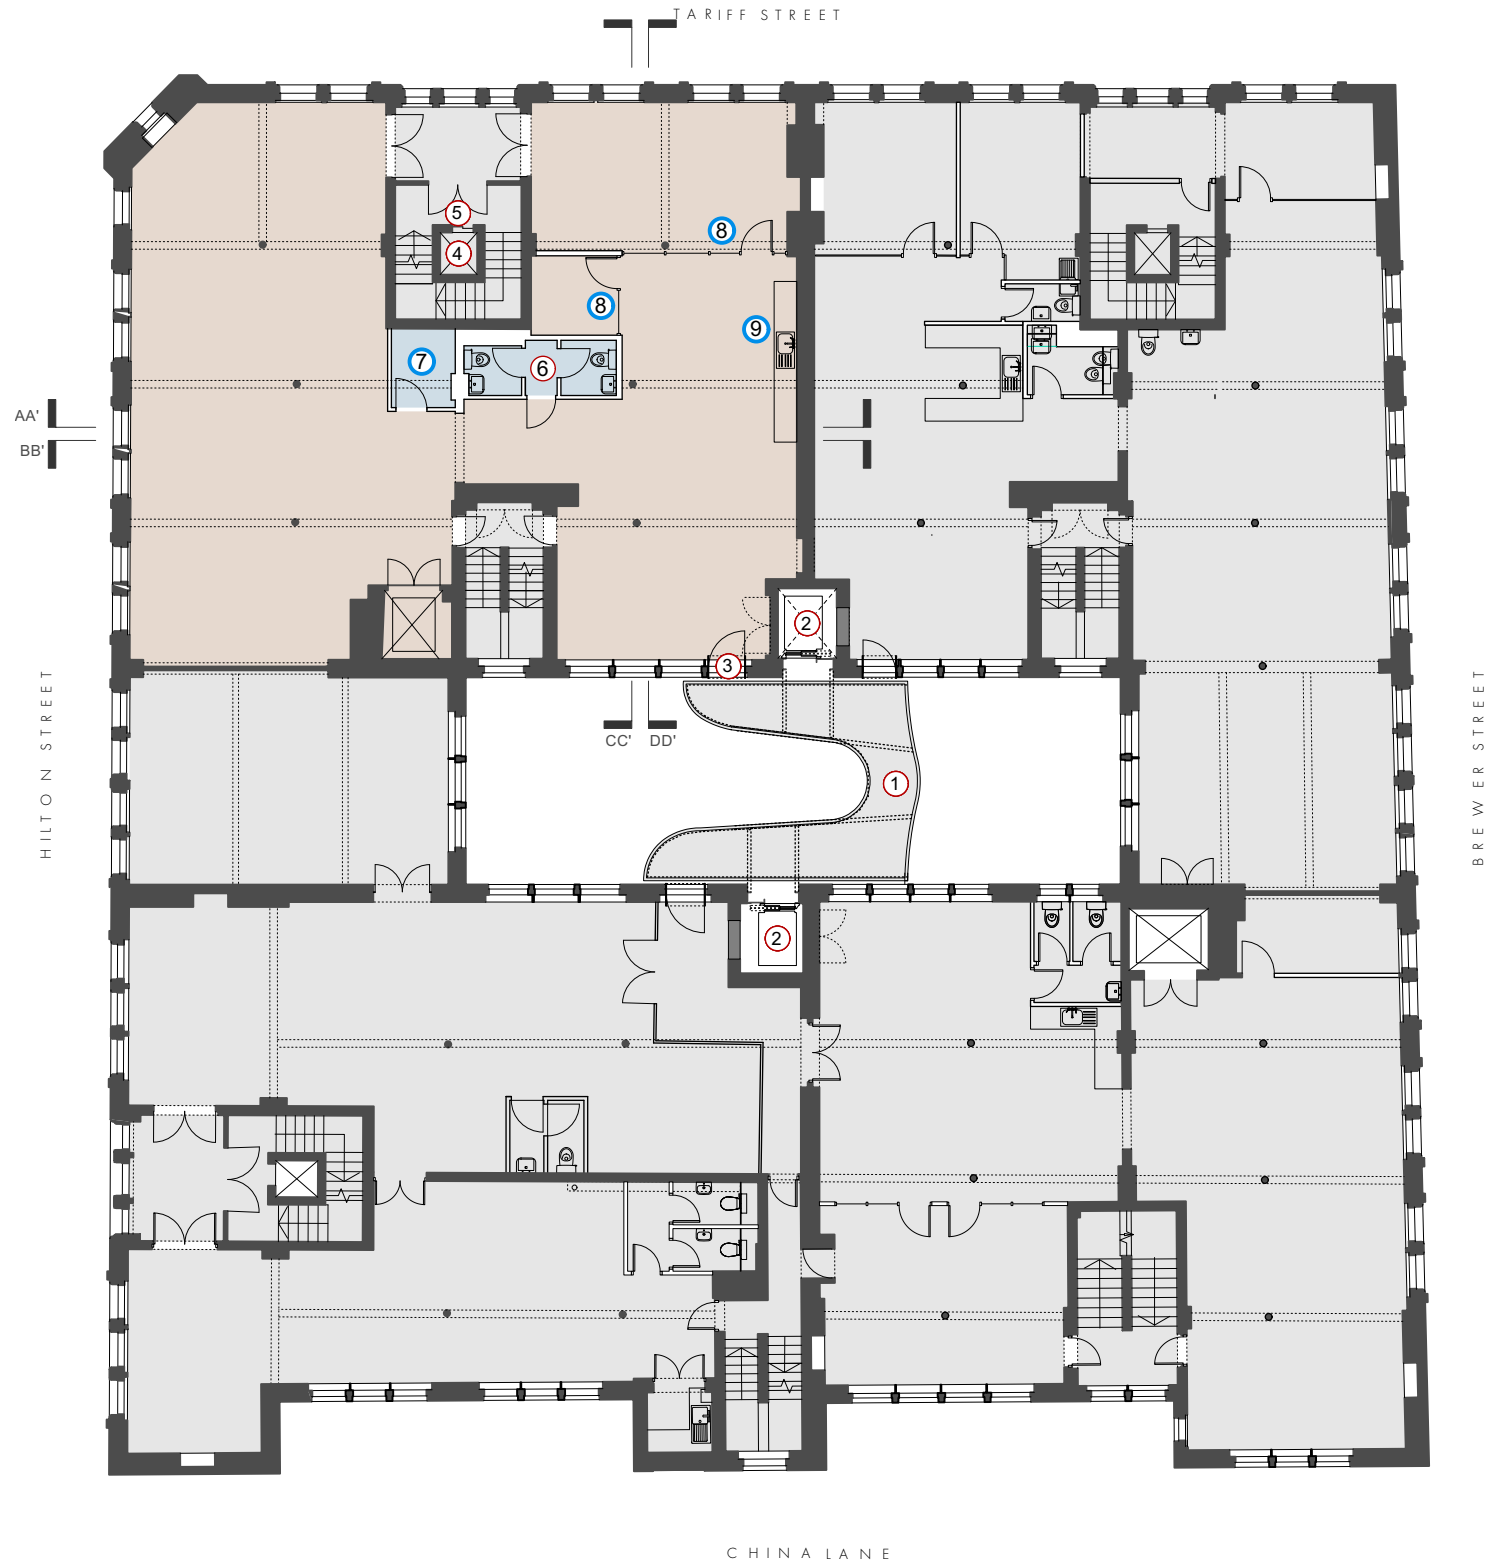

FOURWAYS HOUSE, FOURTH FLOOR
PROPOSED PLAN

1.100 @ A3


REVISION	DATE	DESCRIPTION
P01	27.02.23	FOR COMMENT
P02	17.01.23	PLANNING ISSUE

NOTE

No demolition work associated with approved application 135628/LO/2022 have not been completed; store walls to be retained 'as existing'

PLAN KEY

- AREA NOT SUBJECT OF THIS APPLICATION
SEE APPLICATIONS No.s 122935/LO/2019, 126286/LO/2020, 130337/LO/2021 & 135628/LO/2022
- OFFICE SPACE
- TOILETS / STORE
- 1 EXISTING BRIDGE LINK
- 2 EXISTING LIFT
- 3 EXISTING ENTRANCE DOORS / ACCES TO BRIDGE LINK
- 4 EXISTING RISER IN REDUNDANT GOODS LIFT SHAFT
- 5 EXISTING ESCAPE STAIR
- 6 EXISTING TOILET CUBICLES
- 7 PROPOSED STORE
- 8 PROPOSED GLAZED SCREEN
- 9 PROPOSED KITCHENETTE

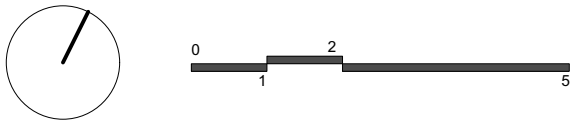

PLANNING

OMIArchitects

31 Blackfriars Road, Salford, Manchester, M3 7AQ
+44(0)161 832 3242 / info@omiarchitects.com / www.omiarchitects.com

PROJECT	FOURWAYS					
DRAWING	FOURTH FLOOR - PROPOSED PLAN					
DATE	FEB' 23	DRAWN BY	PE	SCALE	1:200	@A3
JOB NO.	1420	DWG.NO.	L 2297			