

ALL DIMENSIONS BELOW ARE IN MM

Scale 1:20

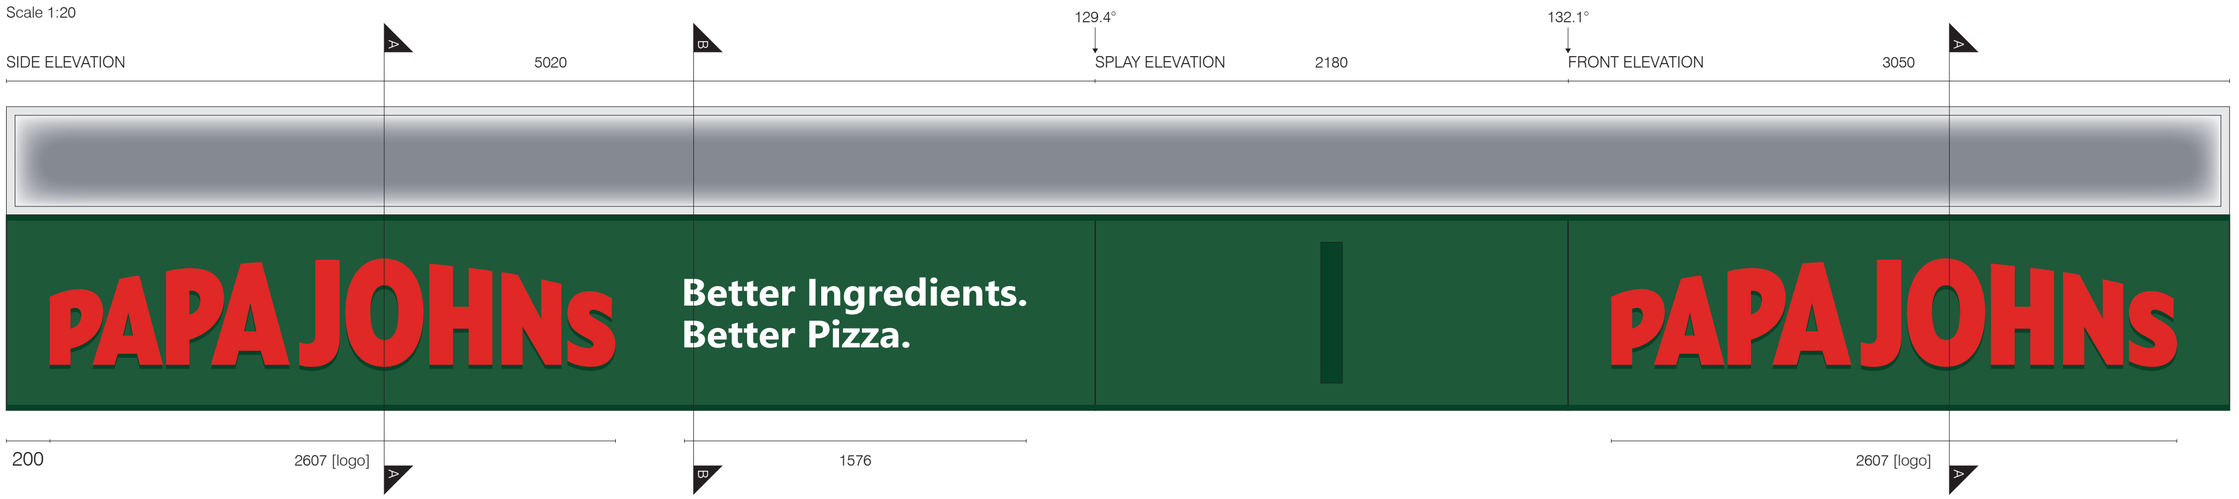

Scale 1:10

SECTION
A - A

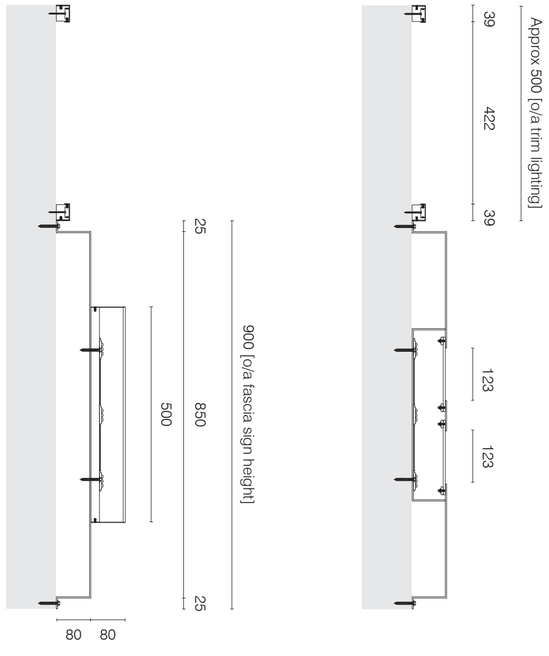

SECTION
B - B

INTERNALLY ILLUMINATED FASCIA SIGN

Single sided part illuminated panel sign complete with mitred corners to form one continuous fascia sign and internally illuminated lettering. Back panel face & 80mm deep returns to be fabricated from 3mm aluminium complete with angle rails to top and shadow gap to bottom. Face of panel to be pacer cut with BIBP Apertures to be further backed with 5mm opal 1TL1 LED acrylic to illuminate. Area behind to be further fitted with folded 3mm white ACM lighting tray. Tray to carry PS31 70lm cool white LED's and transformer. Fascia to be powder coated Green to match Pantone 357 C satin. 1no set of individually illuminated 'PAPA JOHNS' text fitted to face. Letter faces to be cut from 5mm thick red 431 acrylic rebated to rear to suit 80mm deep returns fabricated from 0.9mm descaled stainless steel, finished Red to match Pantone 485 C externally and white internally. Letters mounted to face of panel via 20mm thick white foamex backtrays. All to be internally illuminated via PS31 31lm red LED's.


ILLUMINATED FASCIA TRIM

Supply and install illuminated trim to fascia. 30mm thick x 39mm wide,to be constructed from 30mm thick LED opal acrylic with 10mm deep routered channel to face to house cool white LEDs on 1mm thick styrene strip. Face of LED acrylic to have 0.9mm thick 304 stainless steel capping with full return to one side back to window frame & a 12mm return to other to direct illumination effect and fixed using suitable grub screws through sides of acrylic.
To be fitted to wall on site.


INTERNALLY ILLUMINATED PROJECTING SIGN

Double sided internally illuminated projecting sign to comprise: 3mm thick aluminium framework 100mm wide with 25mm rims to form channel, 2 No projecting arms each cut from 50mm x 50mm x 3mm aluminium hollow section welded onto a suitable fixing plate and welded to framework. The framework clad either side with a fabricated 3mm thick aluminium panel with 50mm deep returns. Panels each aperture cut with logo section detail and further fitted with pushed through 10mm red A402 acrylic. All surfaces finished internally white and powder coated externally Green to match Pantone 357 C satin.


Scale 1:10
SIDE ELEVATION

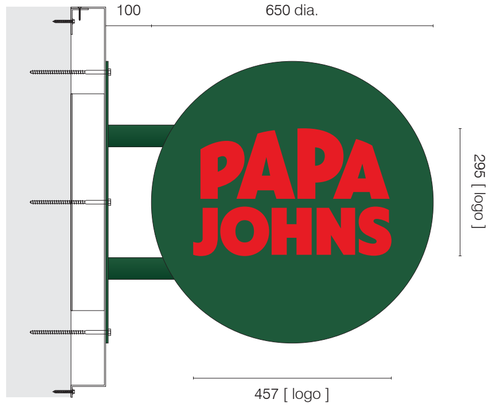

FRONT ELEVATION

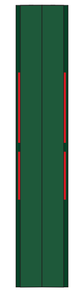

FRONT SECTION

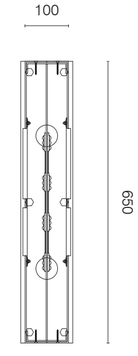

SCALE 1:10



SCALE 1:10



JONSIGNS LTD
signs of distinction

Cawthorn House, 24 Saltmeadows Road, Gateshead, Tyne & Wear, NE8 3AH.
Tel: (0191) 478 2200 **Fax:** (0191) 478 2266 **Email:** enquiries@jonsigns.co.uk **Web:** www.jonsigns.co.uk

Vehicle & Fleet Liveries | Shop Fascias | Window Graphics | Flex-Face Signage | Neon & LED Lighting | Bespoke Metal Fabrication | 3D Lettering | Large Format Digital Printing | Exhibition & Display Systems | CNC Routing
© 2012 Plans and artwork are the exclusive copyright of Jonsigns Ltd. All rights reserved.

Client: Papa Johns
Project: Manchester
Job Number: 41894
Designer: Phoebe Powers
Date: 20/07/23

ALL DIMENSIONS BELOW ARE IN MM



EXISTING FRONT ELEVATION
Scale 1:50



EXISTING SIDE ELEVATION
Scale 1:50



JONSIGNS LTD
signs of distinction

Cawthorn House, 24 Saltmeadows Road, Gateshead, Tyne & Wear, NE8 3AH.
Tel: (0191) 478 2200 **Fax:** (0191) 478 2266 **Email:** enquiries@jonsigns.co.uk **Web:** www.jonsigns.co.uk


Vehicle & Fleet Liveries | Shop Fascias | Window Graphics | Flex-Face Signage | Neon & LED Lighting | Bespoke Metal Fabrication | 3D Lettering | Large Format Digital Printing | Exhibition & Display Systems | CNC Routing
© 2012 Plans and artwork are the exclusive copyright of Jonsigns Ltd. All rights reserved.

Client: Papa Johns
Project: Manchester
Job Number: 41894
Designer: Phoebe Powers
Date: 20/07/23

ALL DIMENSIONS BELOW ARE IN MM

EXISTING



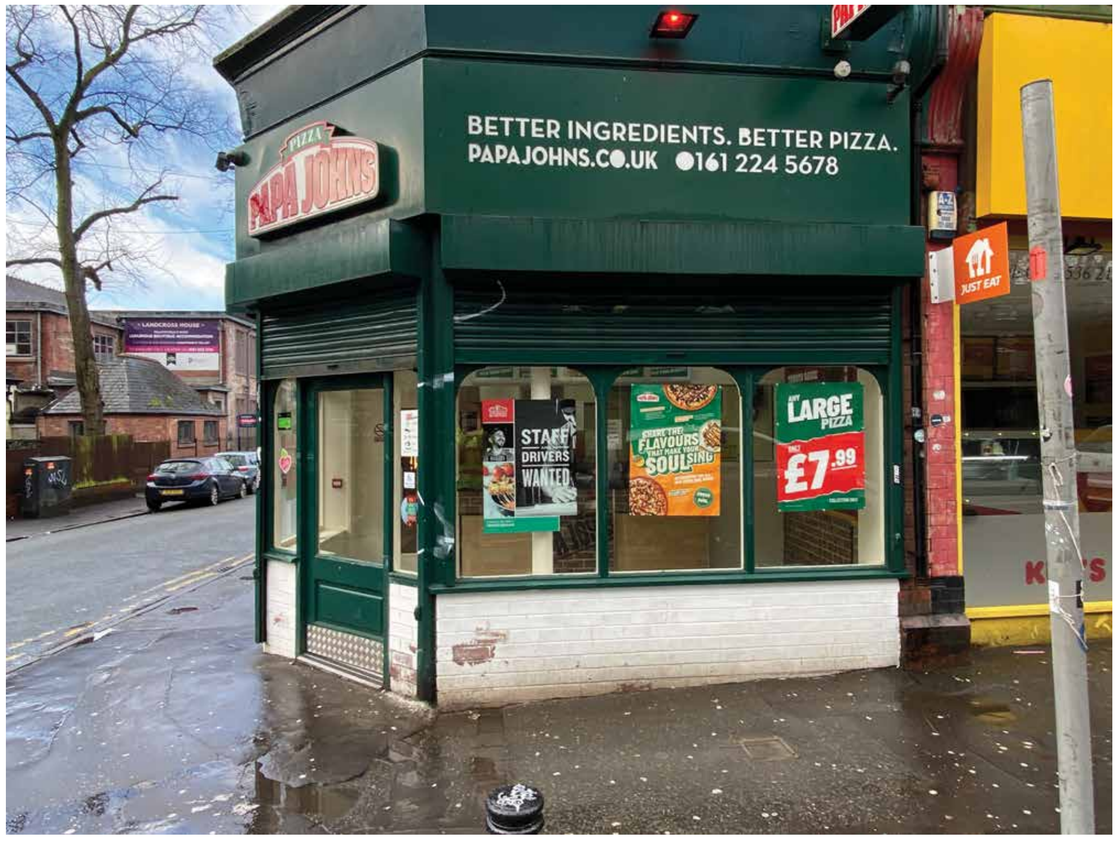

JONSIGNS LTD
signs of distinction

Cawthorn House, 24 Saltmeadows Road, Gateshead, Tyne & Wear, NE8 3AH.
Tel: (0191) 478 2200 **Fax:** (0191) 478 2266 **Email:** enquiries@jonsigns.co.uk **Web:** www.jonsigns.co.uk

Vehicle & Fleet Liveries | Shop Fascias | Window Graphics | Flex-Face Signage | Neon & LED Lighting | Bespoke Metal Fabrication | 3D Lettering | Large Format Digital Printing | Exhibition & Display Systems | CNC Routing
© 2012 Plans and artwork are the exclusive copyright of Jonsigns Ltd. All rights reserved.

Client: Papa Johns
Project: Manchester
Job Number: 41894
Designer: Phoebe Powers
Date: 20/07/23

ALL DIMENSIONS BELOW ARE IN MM



PROPOSED FRONT ELEVATION
Scale 1:50



PROPOSED SIDE ELEVATION
Scale 1:50



JONSIGNS LTD
signs of distinction

Cawthorn House, 24 Saltmeadows Road, Gateshead, Tyne & Wear, NE8 3AH.
Tel: (0191) 478 2200 Fax: (0191) 478 2266 Email: enquiries@jonsigns.co.uk Web: www.jonsigns.co.uk

Vehicle & Fleet Liveries | Shop Fascias | Window Graphics | Flex-Face Signage | Neon & LED Lighting | Bespoke Metal Fabrication | 3D Lettering | Large Format Digital Printing | Exhibition & Display Systems | CNC Routing
© 2012 Plans and artwork are the exclusive copyright of Jonsigns Ltd. All rights reserved.

Client: Papa Johns
Project: Manchester
Job Number: 41894
Designer: Phoebe Powers
Date: 20/07/23

ALL DIMENSIONS BELOW ARE IN MM

PROPOSED



JONSIGNS LTD
signs of distinction

Cawthorn House, 24 Saltmeadows Road, Gateshead, Tyne & Wear, NE8 3AH.
Tel: (0191) 478 2200 **Fax:** (0191) 478 2266 **Email:** enquiries@jonsigns.co.uk **Web:** www.jonsigns.co.uk

Vehicle & Fleet Liveries | Shop Fascias | Window Graphics | Flex-Face Signage | Neon & LED Lighting | Bespoke Metal Fabrication | 3D Lettering | Large Format Digital Printing | Exhibition & Display Systems | CNC Routing
© 2012 Plans and artwork are the exclusive copyright of Jonsigns Ltd. All rights reserved.

Client: Papa Johns
Project: Manchester
Job Number: 41894
Designer: Phoebe Powers
Date: 20/07/23