



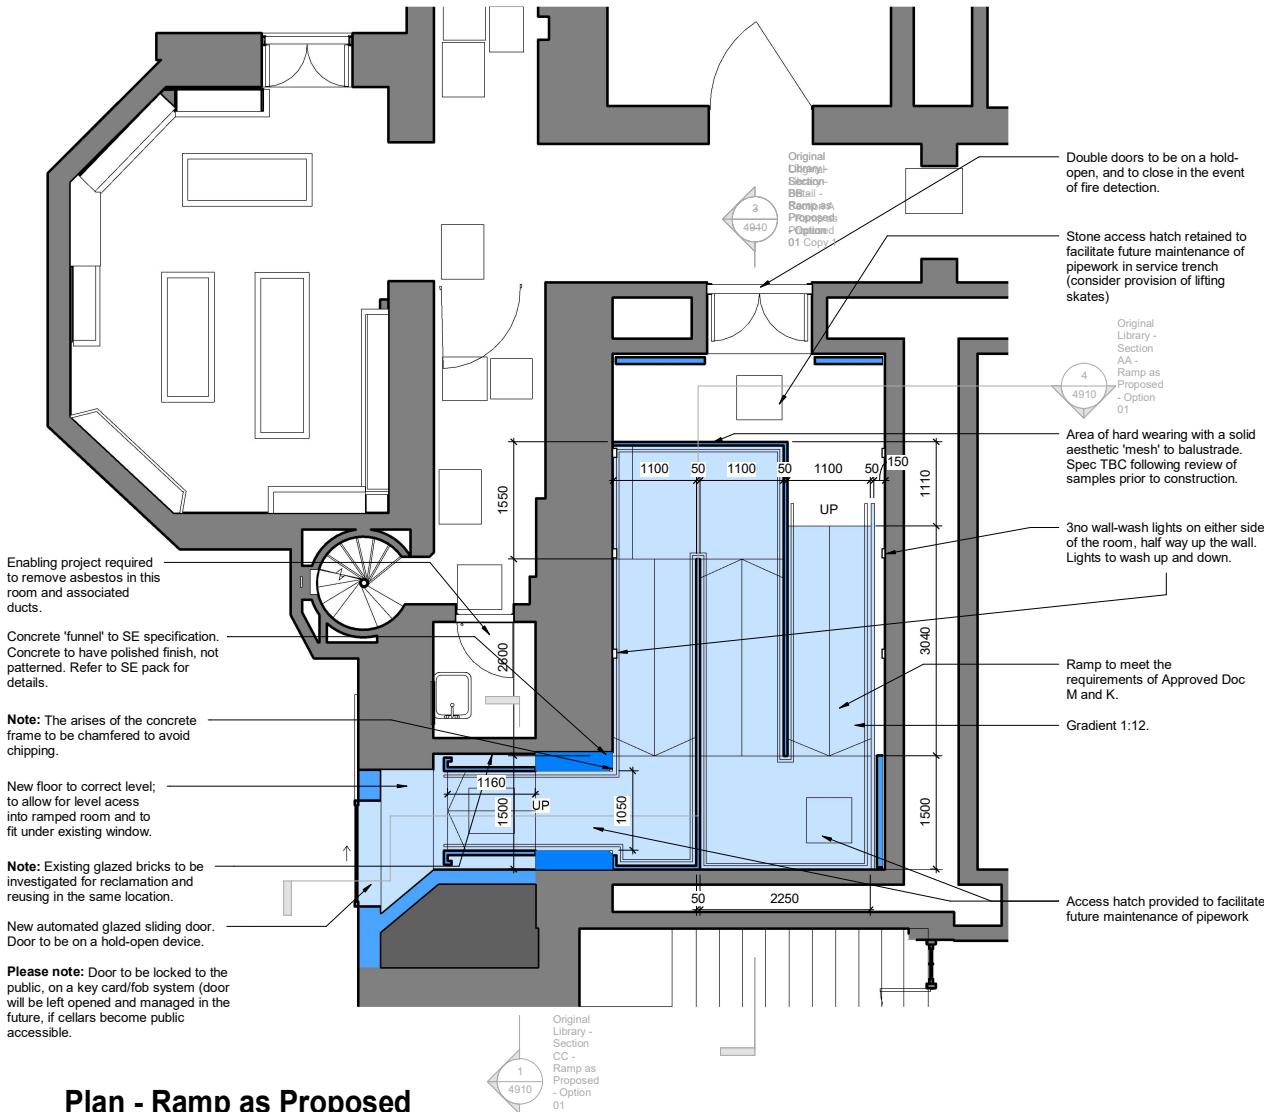

Plan - Ramp as Proposed

Scale 1 : 50

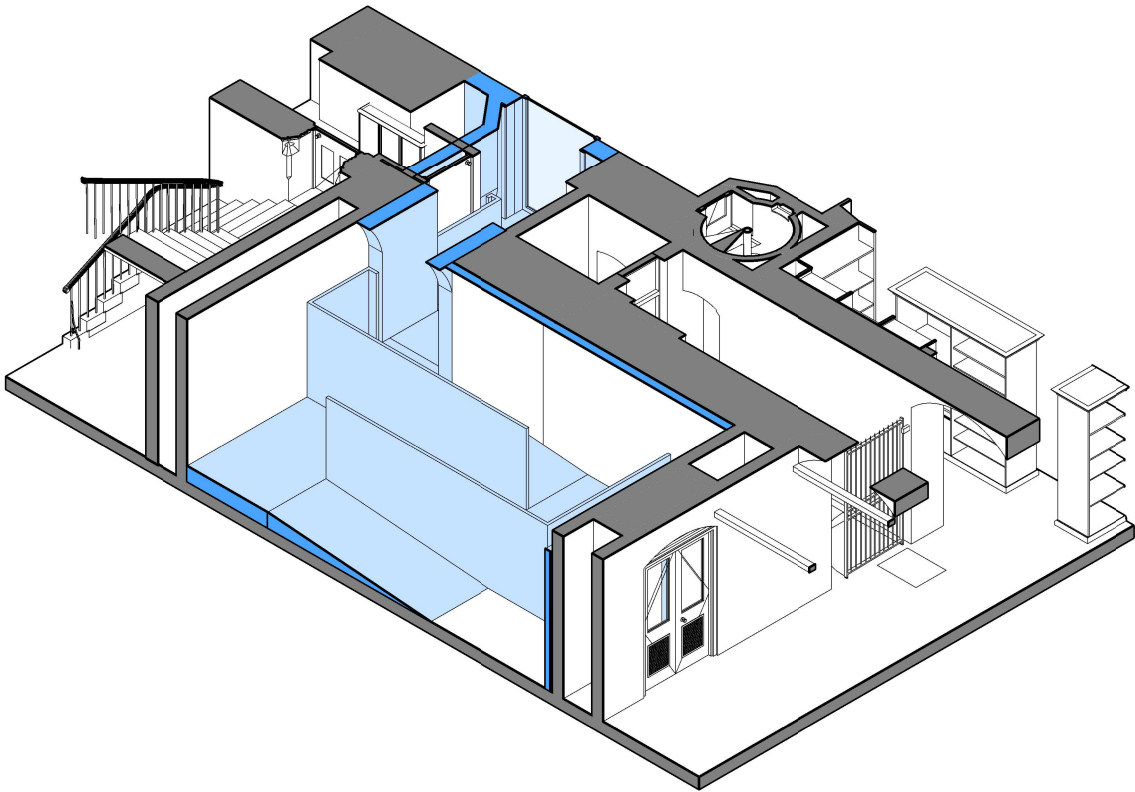

Axonometric - Ramp as Proposed

Information Note

Any drawing format is to be read in conjunction with and at the scale of accompanying documents.

Where colours other than black or grey are used the drawing must be plotted in colour.

All dimensions are to be checked on site by the Contractor, scaling is for Local Authority purposes only.

Unless otherwise indicated, all dimensions are in millimeters.

All information on this drawing is to be read in conjunction with the relevant Donald Insall Associates (Insall) specification and trade contractors' drawings and information by specialists.


In the event of any discrepancy, please contact Insall immediately.

This drawing may contain survey information by others and is to be used solely for the purposes for which it was issued.

These are uncontrolled documents issued for information purposes only. If you have any queries regarding the drawings, contact Insall immediately.

Insall cannot be held responsible for any errors arising from changes made to an uncontrolled file.

Drawings by Donald Insall Associates to be read in conjunction with full 'Next Chapter' drawing sets, including those by Structural Engineer, MEP Engineer, Exhibition Designer, Fire Consultant and Acoustic Consultant.

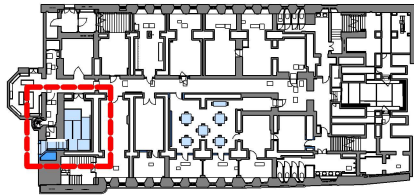


Key Plan

Scale 1 : 500




Precedents

P3	27.06.23	JXW	RXC	Planning Permission and LBC Application
P2	09.05.23	JXW	RXC	For Costing
P1	13.04.23	JXW	RXC	Initial Issue
Rev.	Date	Drn.	Auth.	Description
Purpose of Issue				
Planning Permission and LBC Application				
Project Information				
The John Rylands				
Research Institute and Library				
Manchester, 'Next Chapter' Project				
Drawing Title				
Ramp Area as Proposed - Key Area Detail				
Drawing Number				
Project ID	Originator	Functional Breakdown	Spatial Breakdown	Form Discipline Number
JRL	- DIA	- ZZ	- 01B - D60-	ACL - 4110
Project Number		Scale at A1	Status	Revision
MAN.JRL.03		As indicated	S3	P3
Donald Insall Associates				
Chartered Architects and Historic Building Consultants				
Ducie House, 37 Ducie Street, Manchester M1 2JW				
(+44) 0161 359 4326				
Manchester@insall-architects.co.uk				
© 2023 DONALD INSALL ASSOCIATES LTD				

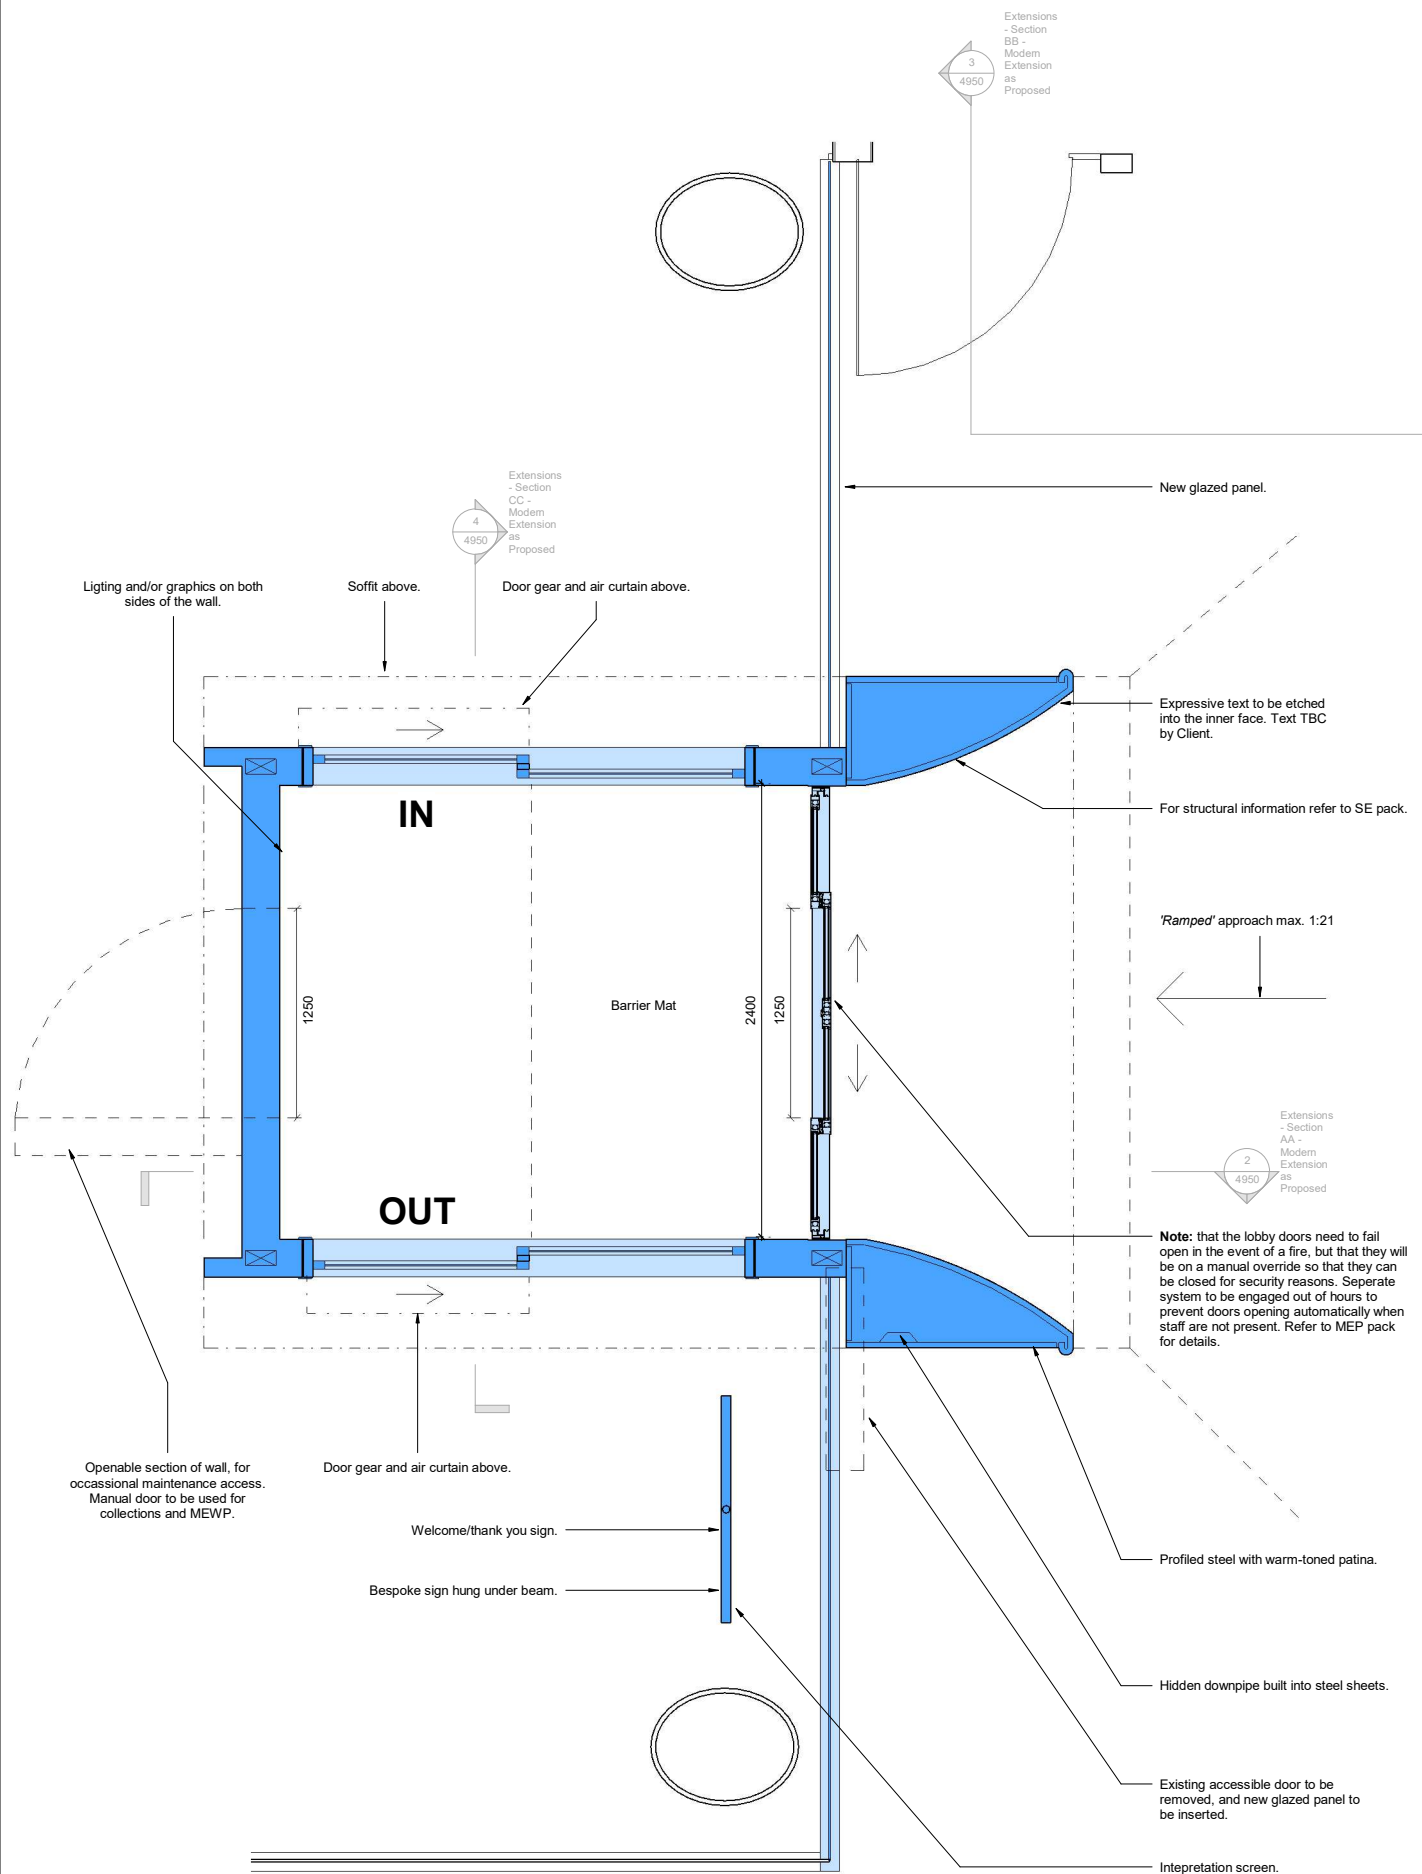

Plan - Modern Entrance as Proposed
Scale 1 : 20

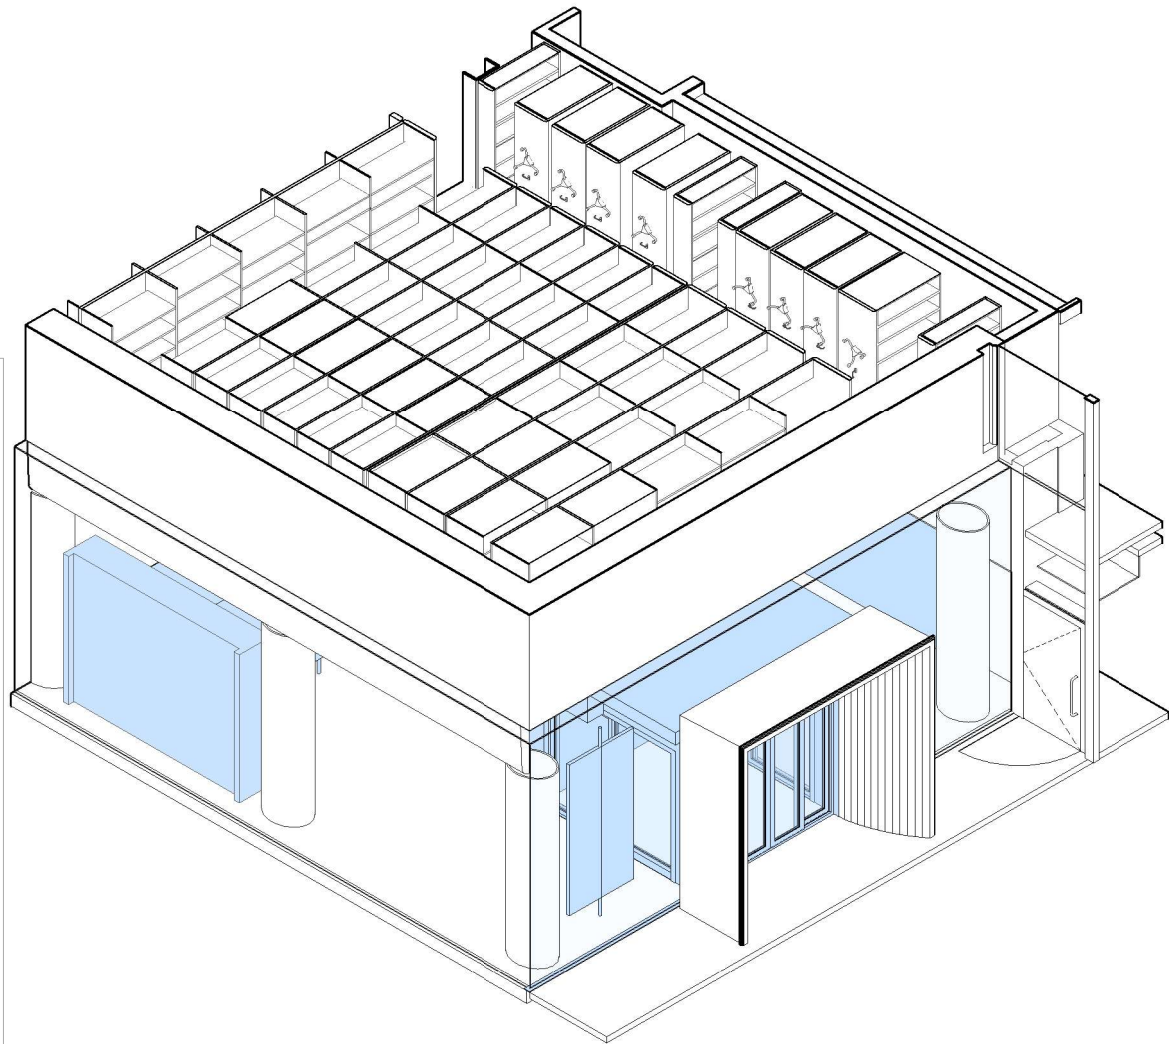

Axonometric - Modern Entrance as Proposed



Precedents

Information Note

Any drawing format is to be read in conjunction with and at the scale of accompanying documents.

Where colours other than black or grey are used the drawing must be plotted in colour.

All dimensions are to be checked on site by the Contractor, scaling is for Local Authority purposes only.

Unless otherwise indicated, all dimensions are in millimeters.

All information on this drawing is to be read in conjunction with the relevant Donald Insall Associates (Insall) specification and trade contractors' drawings and information by specialists.


In the event of any discrepancy, please contact Insall immediately.

This drawing may contain survey information by others and is to be used solely for the purposes for which it was issued.

These are uncontrolled documents issued for information purposes only. If you have any queries regarding the drawings, contact Insall immediately.


Insall cannot be held responsible for any errors arising from changes made to an uncontrolled file.

Drawings by Donald Insall Associates to be read in conjunction with full 'Next Chapter' drawing sets, including those by Structural Engineer, MEP Engineer, Exhibition Designer, Fire Consultant and Acoustic Consultant.

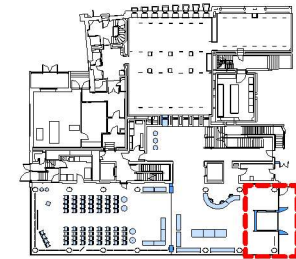


Key Plan
Scale 1 : 500

P3	27.06.23	JXW	RXC	Planning Permission and LBC Application
P2	09.05.23	JXW	RXC	For Costing
P1	13.04.23	JXW	RXC	Initial Issue
Rev.	Date	Drn.	Auth.	Description
Purpose of Issue				
Planning Permission and LBC Application				
Project Information				
The John Rylands				
Research Institute and Library				
Manchester, 'Next Chapter' Project				
Drawing Title				
Modern Entrance Plan as Proposed - Key Area Detail				
Drawing Number				
Project ID	Originator	Functional Breakdown	Spatial Breakdown	Form Discipline Number
JRL	- DIA	- ZZ	- 10A - D60-	ACL - 4150
Project Number		Scale at A1	Status	Revision
MAN_JRL_03 As indicated		S3		P3
Donald Insall Associates				
Chartered Architects and Historic Building Consultants				
Ducie House, 37 Ducie Street, Manchester M1 2JW				
(+44) 0161 359 4326				
Manchester@insall-architects.co.uk				
© 2023 DONALD INSALL ASSOCIATES LTD				

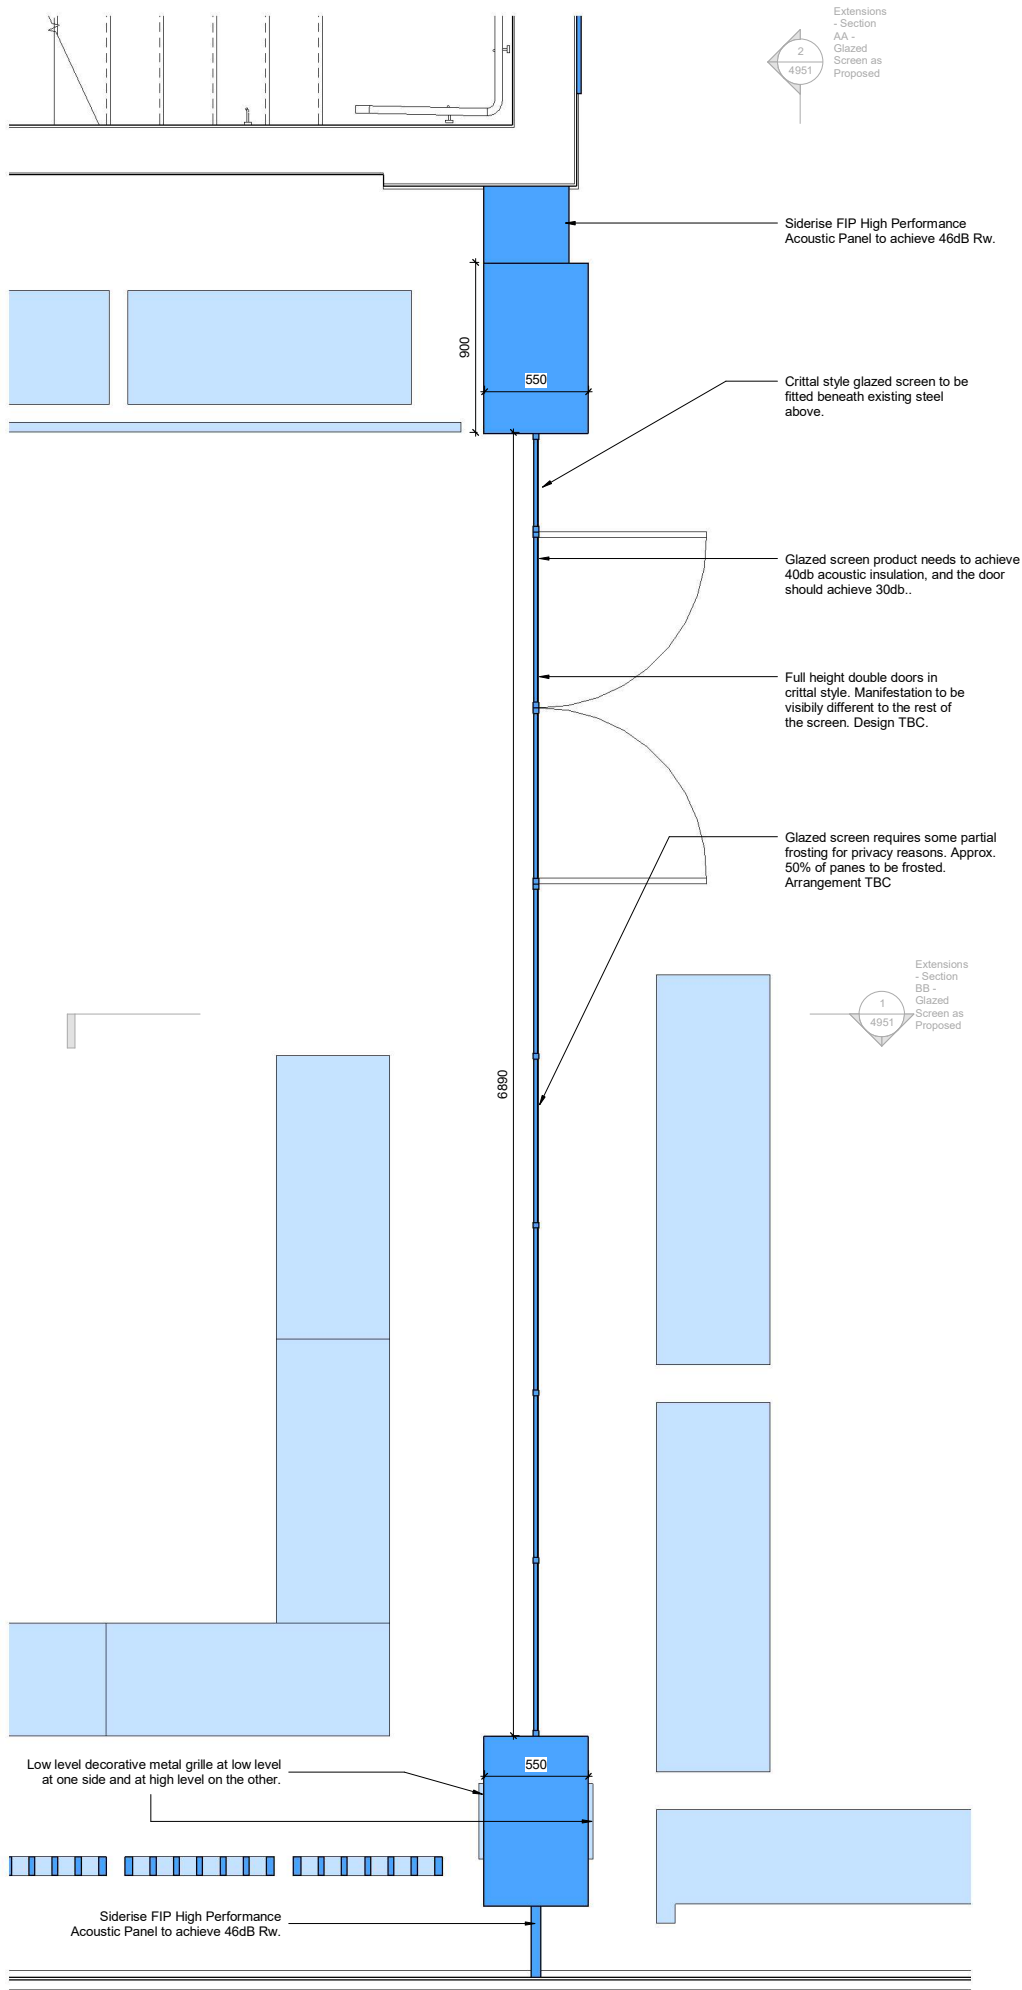

Plan - Glazed Screen as Proposed
Scale 1 : 20

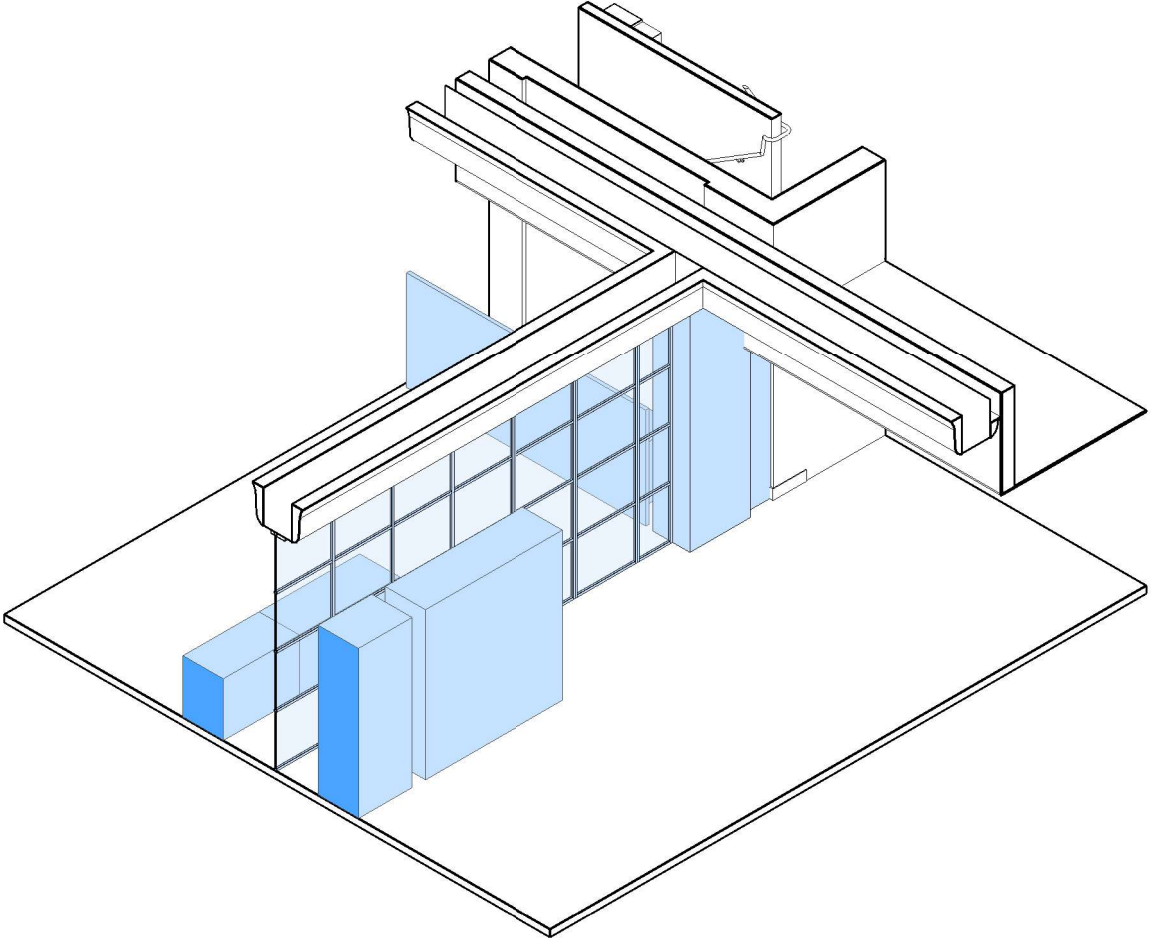

Axonometric - Glazed Screen as Proposed



Precedents

Information Note

Any drawing format is to be read in conjunction with and at the scale of accompanying documents.

Where colours other than black or grey are used the drawing must be plotted in colour.

All dimensions are to be checked on site by the Contractor, scaling is for Local Authority purposes only.

Unless otherwise indicated, all dimensions are in millimeters.

All information on this drawing is to be read in conjunction with the relevant Donald Insall Associates (Insall) specification and trade contractors' drawings and information by specialists.


In the event of any discrepancy, please contact Insall immediately.

This drawing may contain survey information by others and is to be used solely for the purposes for which it was issued.

These are uncontrolled documents issued for information purposes only. If you have any queries regarding the drawings, contact Insall immediately.


Insall cannot be held responsible for any errors arising from changes made to an uncontrolled file.

Drawings by Donald Insall Associates to be read in conjunction with full 'Next Chapter' drawing sets. Including those by Structural Engineer, MEP Engineer, Exhibition Designer, Fire Consultant and Acoustic Consultant.

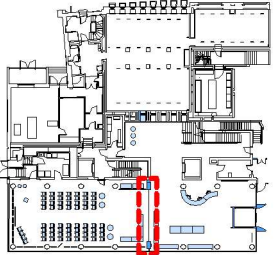


Key Plan
Scale 1 : 500

P3	27.06.23	JXW	RXC	Planning Permission and LBC Application
P2	09.05.23	JXW	RXC	For Costing
P1	13.04.23	JXW	RXC	Initial Issue
Rev.	Date	Dim.	Auth.	Description
Purpose of Issue				
Planning Permission and LBC Application				
Project Information				
The John Rylands Research Institute and Library Manchester, 'Next Chapter' Project				
Drawing Title				
Glazed Screen Plan as Proposed - Key Area Detail				
Drawing Number				
Project ID	Originator	Functional Breakdown	Spatial Breakdown	Form Discipline Number
JRL	- DIA	- ZZ	- 10A -D60-	ACL - 4151
Project Number		Scale at A1	Status	Revision
MAN_JRL_03 As indicated			S3	P3
Donald Insall Associates Chartered Architects and Historic Building Consultants				
Ducie House, 37 Ducie Street, Manchester M1 2JW (+44) 0161 359 4326 Manchester@insall-architects.co.uk				
© 2023 DONALD INSALL ASSOCIATES LTD				

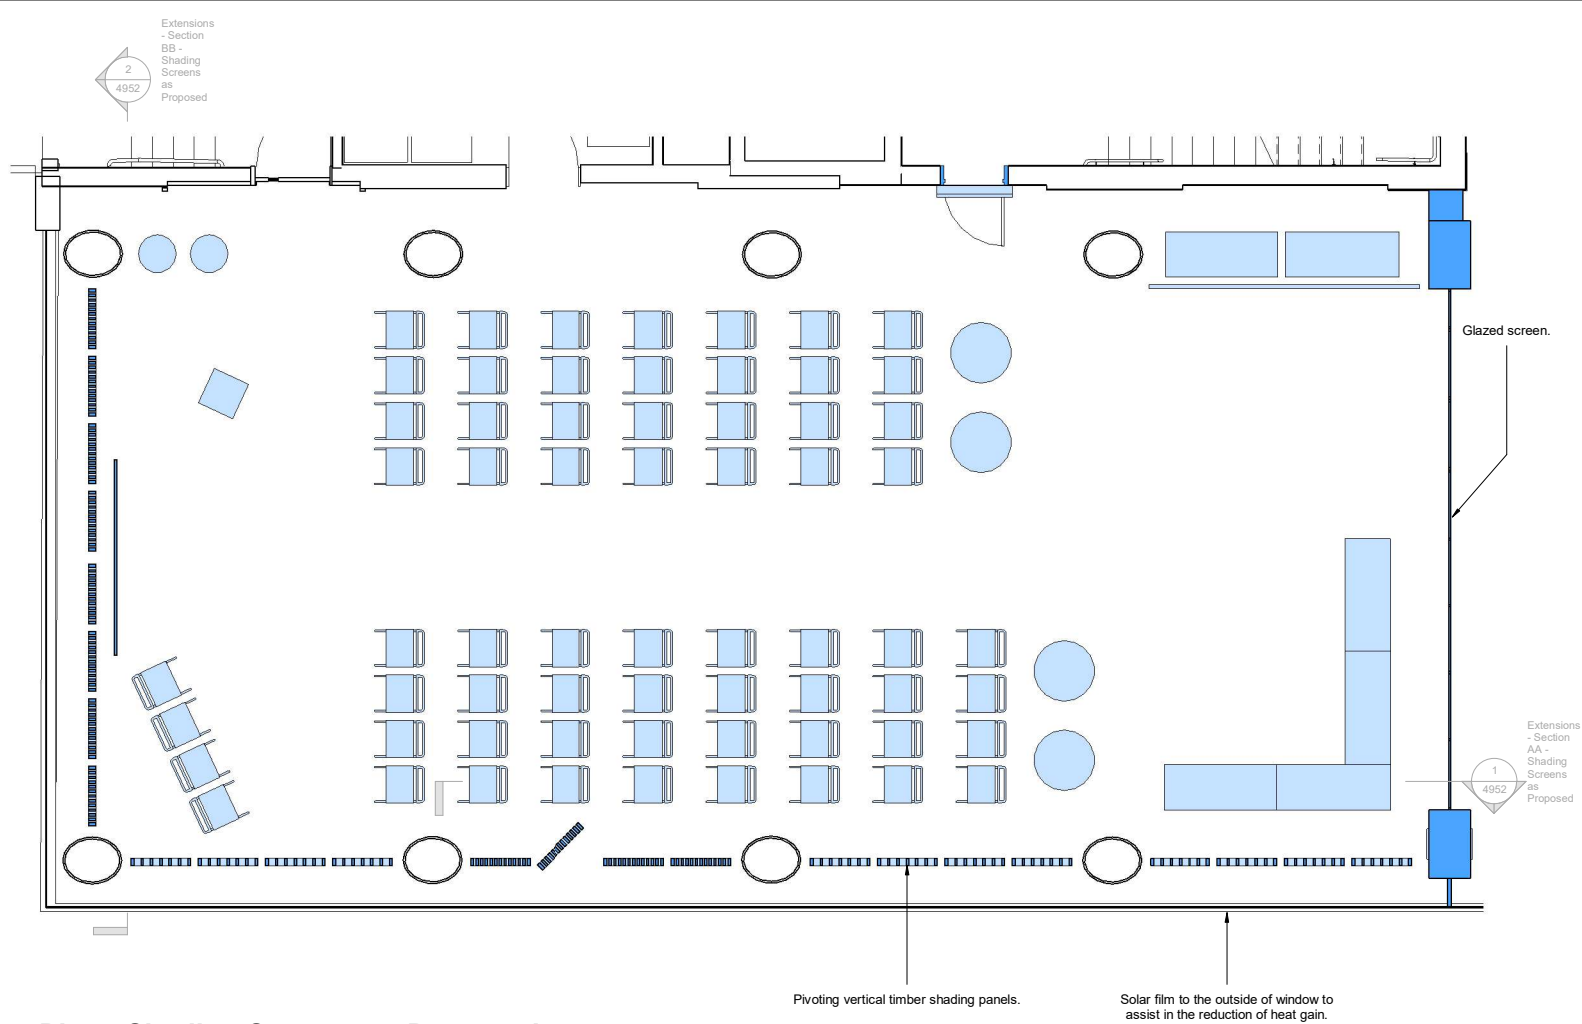


Plan - Shading Screens as Proposed

Scale 1 : 50

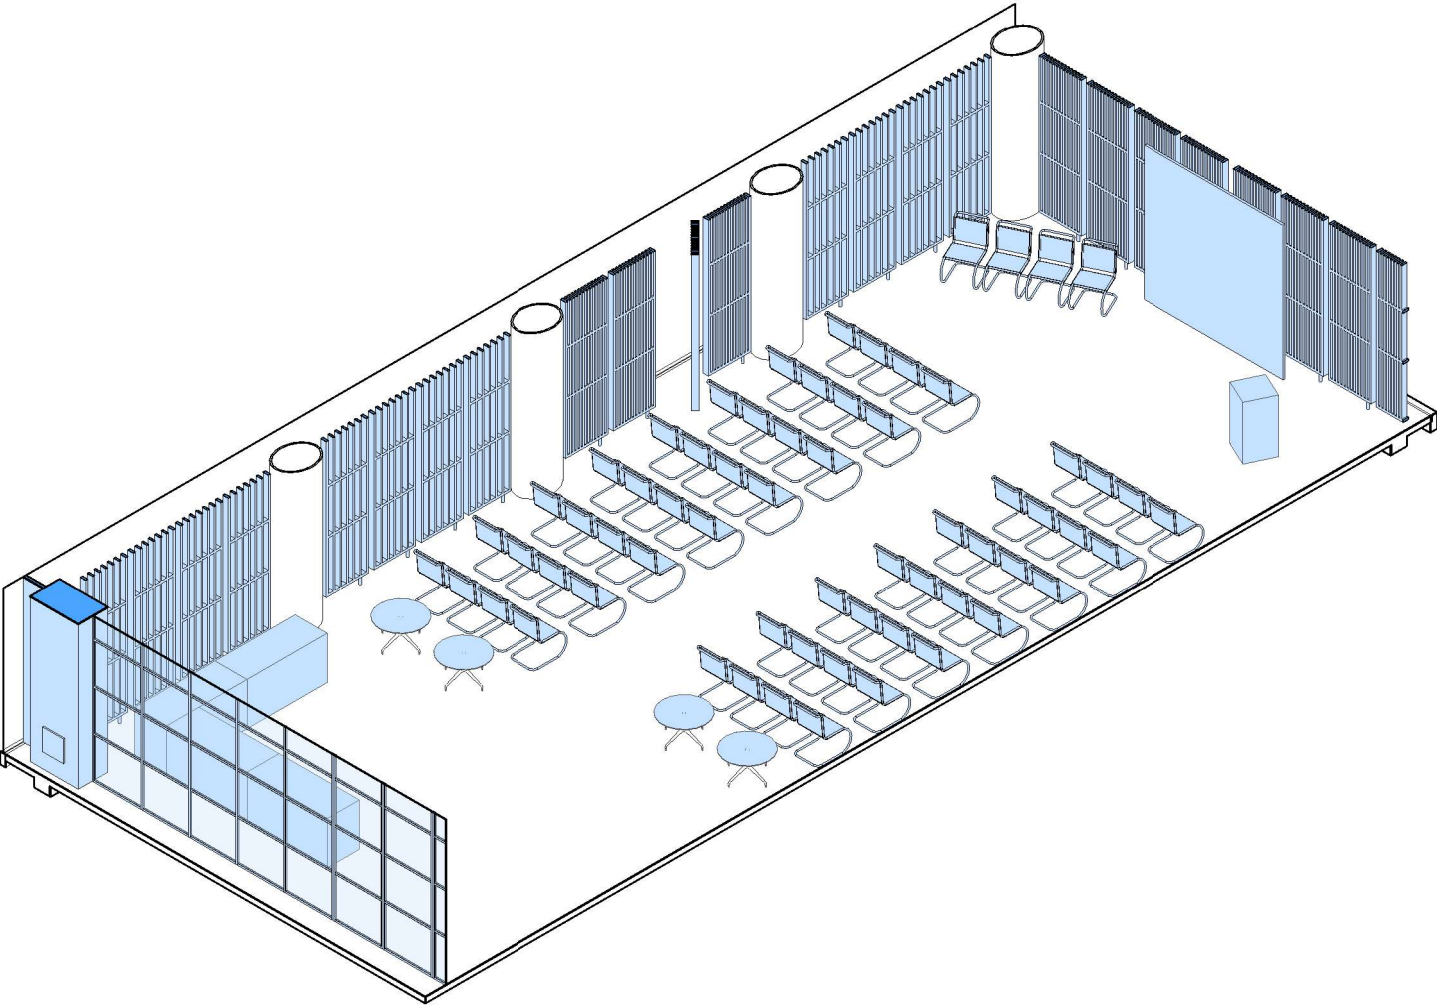

Axonometric - Shading Screens as Proposed

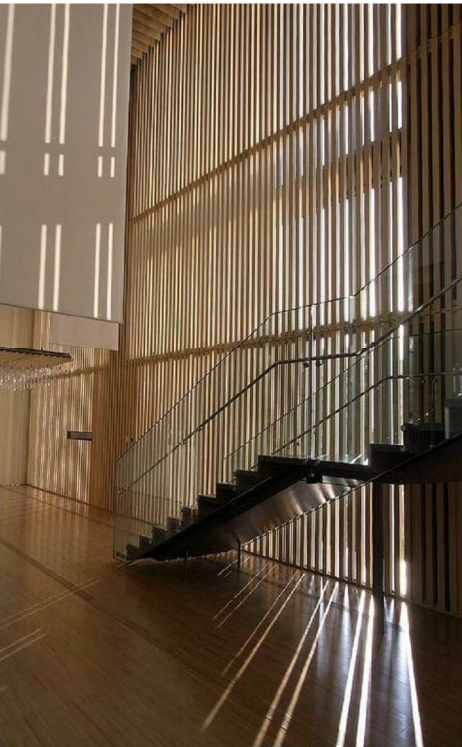

Precedents



Shading Screens *DRAFT* Visual

Information Note

Any drawing format is to be read in conjunction with and at the scale of accompanying documents.

Where colours other than black or grey are used the drawing must be plotted in colour.

All dimensions are to be checked on site by the Contractor, scaling is for Local Authority purposes only.

Unless otherwise indicated, all dimensions are in millimeters.

All information on this drawing is to be read in conjunction with the relevant Donald Insall Associates (Insall) specification and trade contractors' drawings and information by specialists.


In the event of any discrepancy, please contact Insall immediately.

This drawing may contain survey information by others and is to be used solely for the purposes for which it was issued.

These are uncontrolled documents issued for information purposes only. If you have any queries regarding the drawings, contact Insall immediately.

Insall cannot be held responsible for any errors arising from changes made to an uncontrolled file.

Drawings by Donald Insall Associates to be read in conjunction with full 'Next Chapter' drawing sets, including those by Structural Engineer, MEP Engineer, Exhibition Designer, Fire Consultant and Acoustic Consultant.

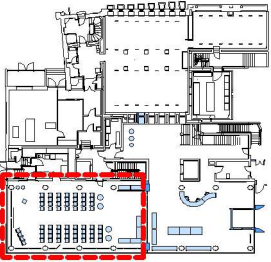

Key Plan

Scale 1 : 500

P3	27.06.23	JXW	RXC	Planning Permission and LBC Application
P2	09.05.23	JXW	RXC	For Costing
P1	13.03.23	JXW	ELE	Initial Issue
Rev.	Date	By	Auth.	Description
Purpose of Issue				
Planning Permission and LBC Application				
Project Information				
The John Rylands				
Research Institute and Library				
Manchester, 'Next Chapter' Project				
Drawing Title				
Shading Screens Plan as Proposed - Key Area Detail				
Drawing Number				
Project ID	Originator	Functional Breakdown	Spatial Breakdown	Form Discipline Number
JRL	- DIA	- ZZ	- 10A -D60-	ACL - 4152
Project Number		Scale at A1	Status	Revision
MAN_JRL_03		As indicated	S3	P3
Donald Insall Associates				
Chartered Architects and Historic Building Consultants				
Ducie House, 37 Ducie Street, Manchester M1 2JW				
(+44) 0161 359 4326				
Manchester@insall-architects.co.uk				
© 2023 DONALD INSALL ASSOCIATES LTD				

Information Note

Any drawing format is to be read in conjunction with and at the scale of accompanying documents.

Where colours other than black or grey are used the drawing must be plotted in colour.

All dimensions are to be checked on site by the Contractor, scaling is for Local Authority purposes only.

Unless otherwise indicated, all dimensions are in millimeters.

All information on this drawing is to be read in conjunction with the relevant Donald Insall Associates (Insall) specification and trade contractors' drawings and information by specialists.


In the event of any discrepancy, please contact Insall immediately.

This drawing may contain survey information by others and is to be used solely for the purposes for which it was issued.


These are uncontrolled documents issued for information purposes only. If you have any queries regarding the drawings, contact Insall immediately.

Insall cannot be held responsible for any errors arising from changes made to an uncontrolled file.


Drawings by Donald Insall Associates to be read in conjunction with full 'Next Chapter' drawing sets. Including those by Structural Engineer, MEP Engineer, Exhibition Designer, Fire Consultant and Acoustic Consultant.

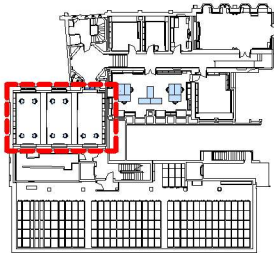

Key Plan
Scale 1 : 500

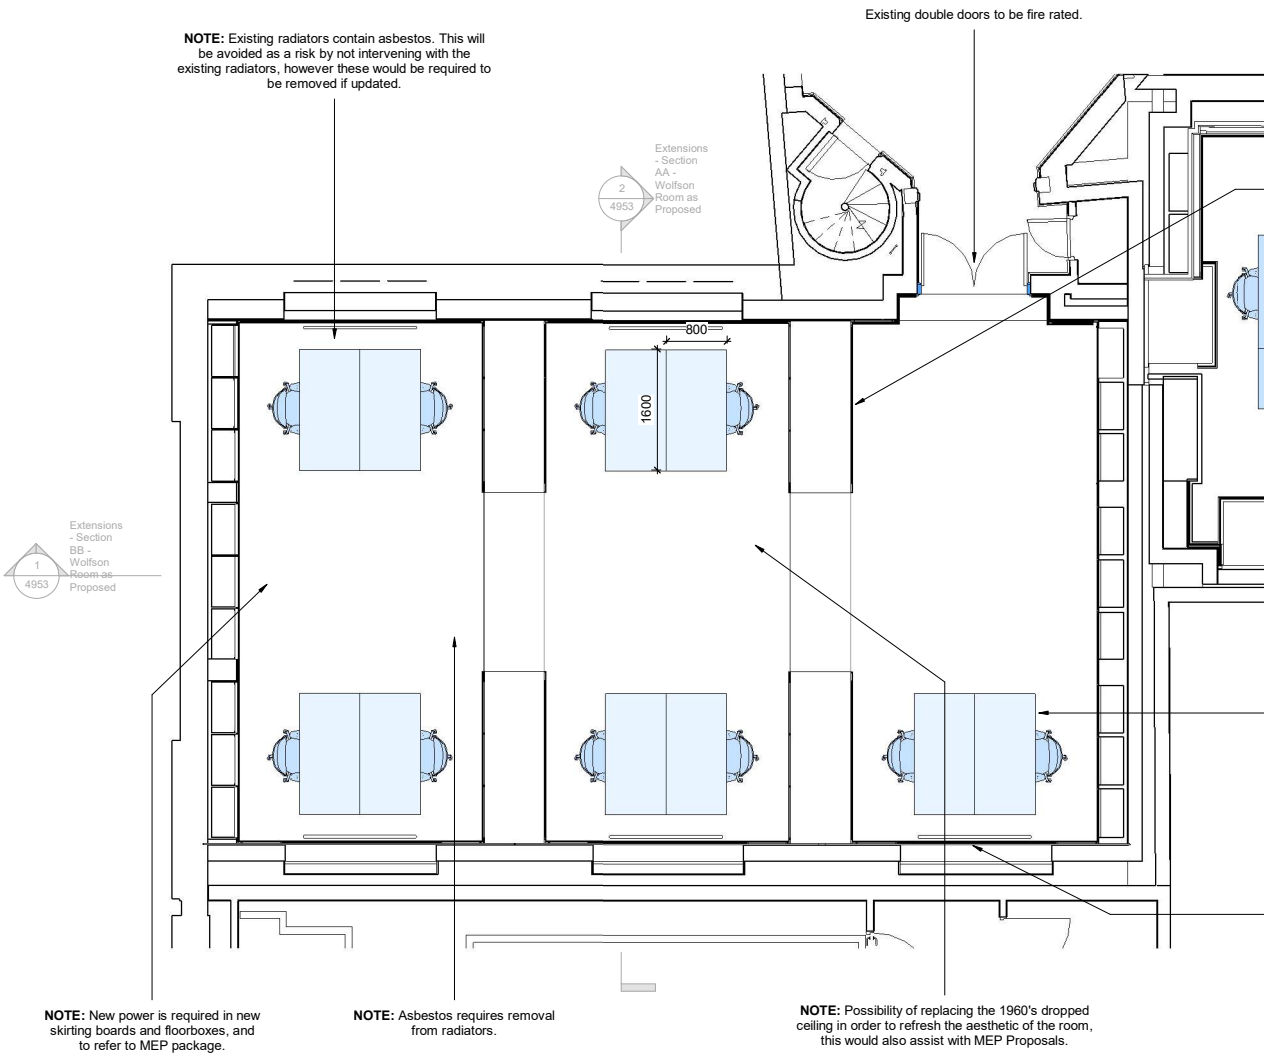

Plan - Wolfson Room as Proposed
Scale 1 : 50

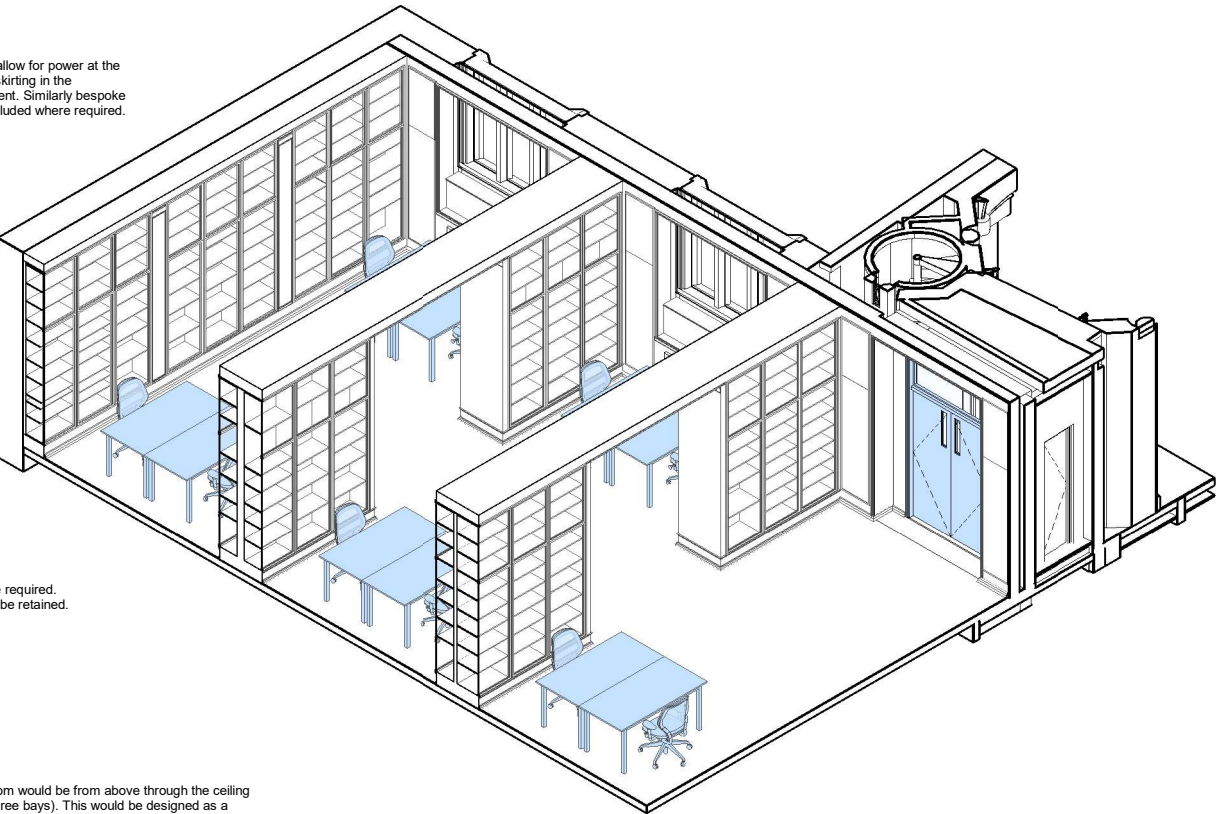

Axonometric - Wolfson Room as Proposed

P3	27.06.23	JXW	RXC	Planning Permission and LBC Application
P2	09.05.23	JXW	RXC	For Costing
P1	13.04.23	JXW	RXC	Initial Issue
Rev.	Date	Dim.	Auth.	Description
Purpose of Issue				
Planning Permission and LBC Application				
Project Information				
The John Rylands				
Research Institute and Library				
Manchester, 'Next Chapter' Project				
Drawing Title				
Wolfson Room Plan as Proposed - Key Area Detail				
Drawing Number				
Project ID	Originator	Functional Breakdown	Spatial Breakdown	Form Discipline Number
JRL	- DIA	- ZZ	- 40A - D60-	ACL - 4153
Project Number		Scale at A1	Status	Revision
MAN_JRL_03		As indicated	S3	P3
Donald Insall Associates				
Chartered Architects and Historic Building Consultants				
Ducie House, 37 Ducie Street, Manchester M1 2JW				
(+44) 0161 359 4326				
Manchester@insall-architects.co.uk				
© 2023 DONALD INSALL ASSOCIATES LTD				

Information Note

Any drawing format is to be read in conjunction with and at the scale of accompanying documents.

Where colours other than black or grey are used the drawing must be plotted in colour.

All dimensions are to be checked on site by the Contractor, scaling is for Local Authority purposes only.

Unless otherwise indicated, all dimensions are in millimeters.

All information on this drawing is to be read in conjunction with the relevant Donald Insall Associates (Insall) specification and trade contractors' drawings and information by specialists.


In the event of any discrepancy, please contact Insall immediately.

This drawing may contain survey information by others and is to be used solely for the purposes for which it was issued.


These are uncontrolled documents issued for information purposes only. If you have any queries regarding the drawings, contact Insall immediately.

Insall cannot be held responsible for any errors arising from changes made to an uncontrolled file.


Drawings by Donald Insall Associates to be read in conjunction with full 'Next Chapter' drawing sets. Including those by Structural Engineer, MEP Engineer, Exhibition Designer, Fire Consultant and Acoustic Consultant.

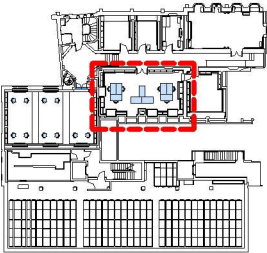

Key Plan
Scale 1 : 500

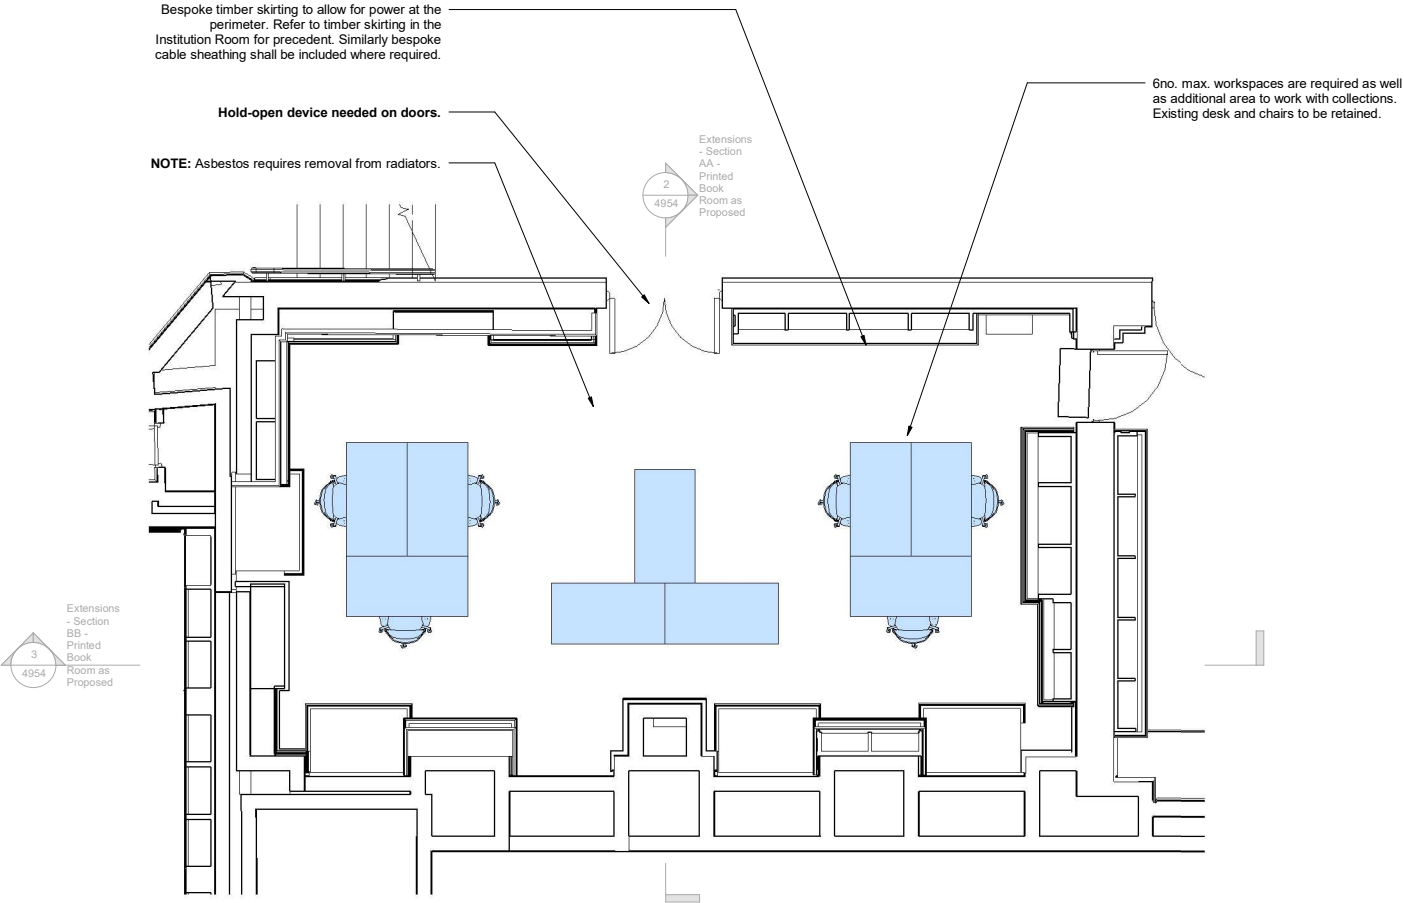


Plan - Printed Book Room as Proposed
Scale 1 : 50

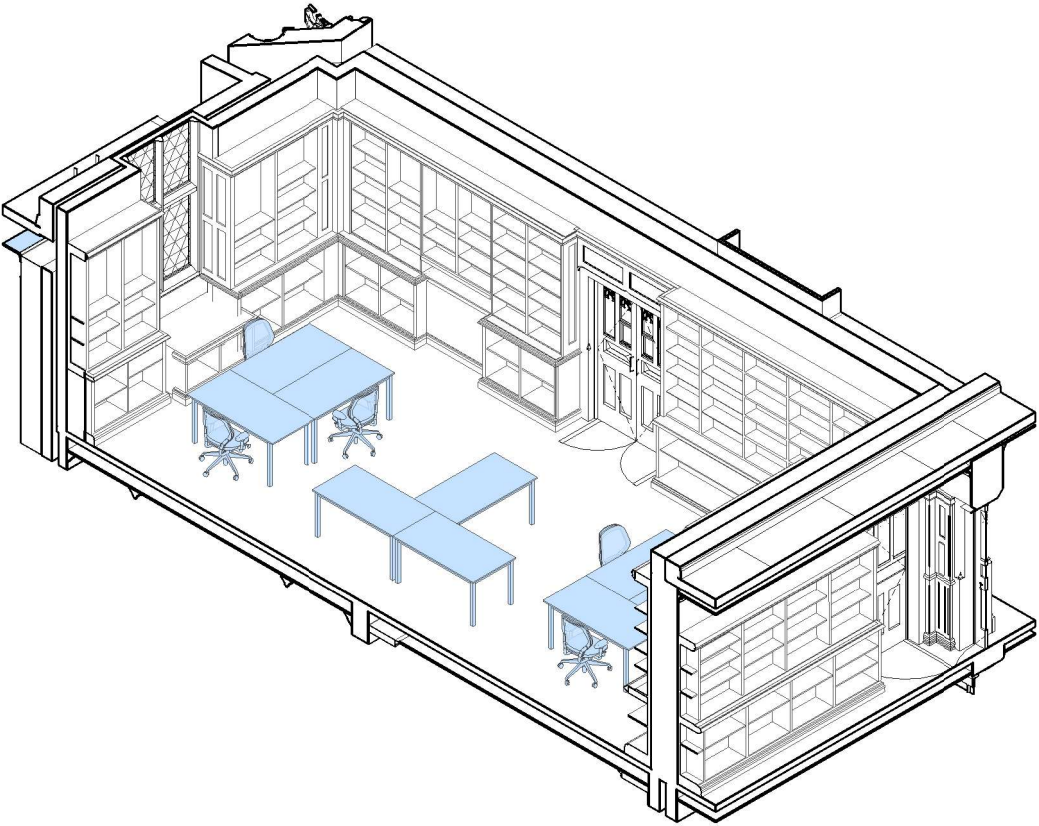


Axonometric - Printed Book Room as Proposed

P3	27.06.23	JXW	RXC	Planning Permission and LBC Application
P2	09.05.23	JXW	RXC	For Costing
P1	13.04.23	JXW	RXC	Initial Issue
Rev.	Date	Dim.	Auth.	Description
Purpose of Issue				
Planning Permission and LBC Application				
Project Information				
The John Rylands				
Research Institute and Library				
Manchester, 'Next Chapter' Project				
Drawing Title				
Printed Book Room Plan as Proposed - Key Area Detail				
Drawing Number				
Project ID	Originator	Functional Breakdown	Spatial Breakdown	Form Discipline Number
JRL	- DIA	- ZZ	- 40A - D60-	ACL - 4154
Project Number		Scale at A1	Status	Revision
MAN_JRL_03		As indicated	S3	P3
Donald Insall Associates				
Chartered Architects and Historic Building Consultants				
Ducie House, 37 Ducie Street, Manchester M1 2JW				
(+44) 0161 359 4326				
Manchester@insall-architects.co.uk				
© 2023 DONALD INSALL ASSOCIATES LTD				

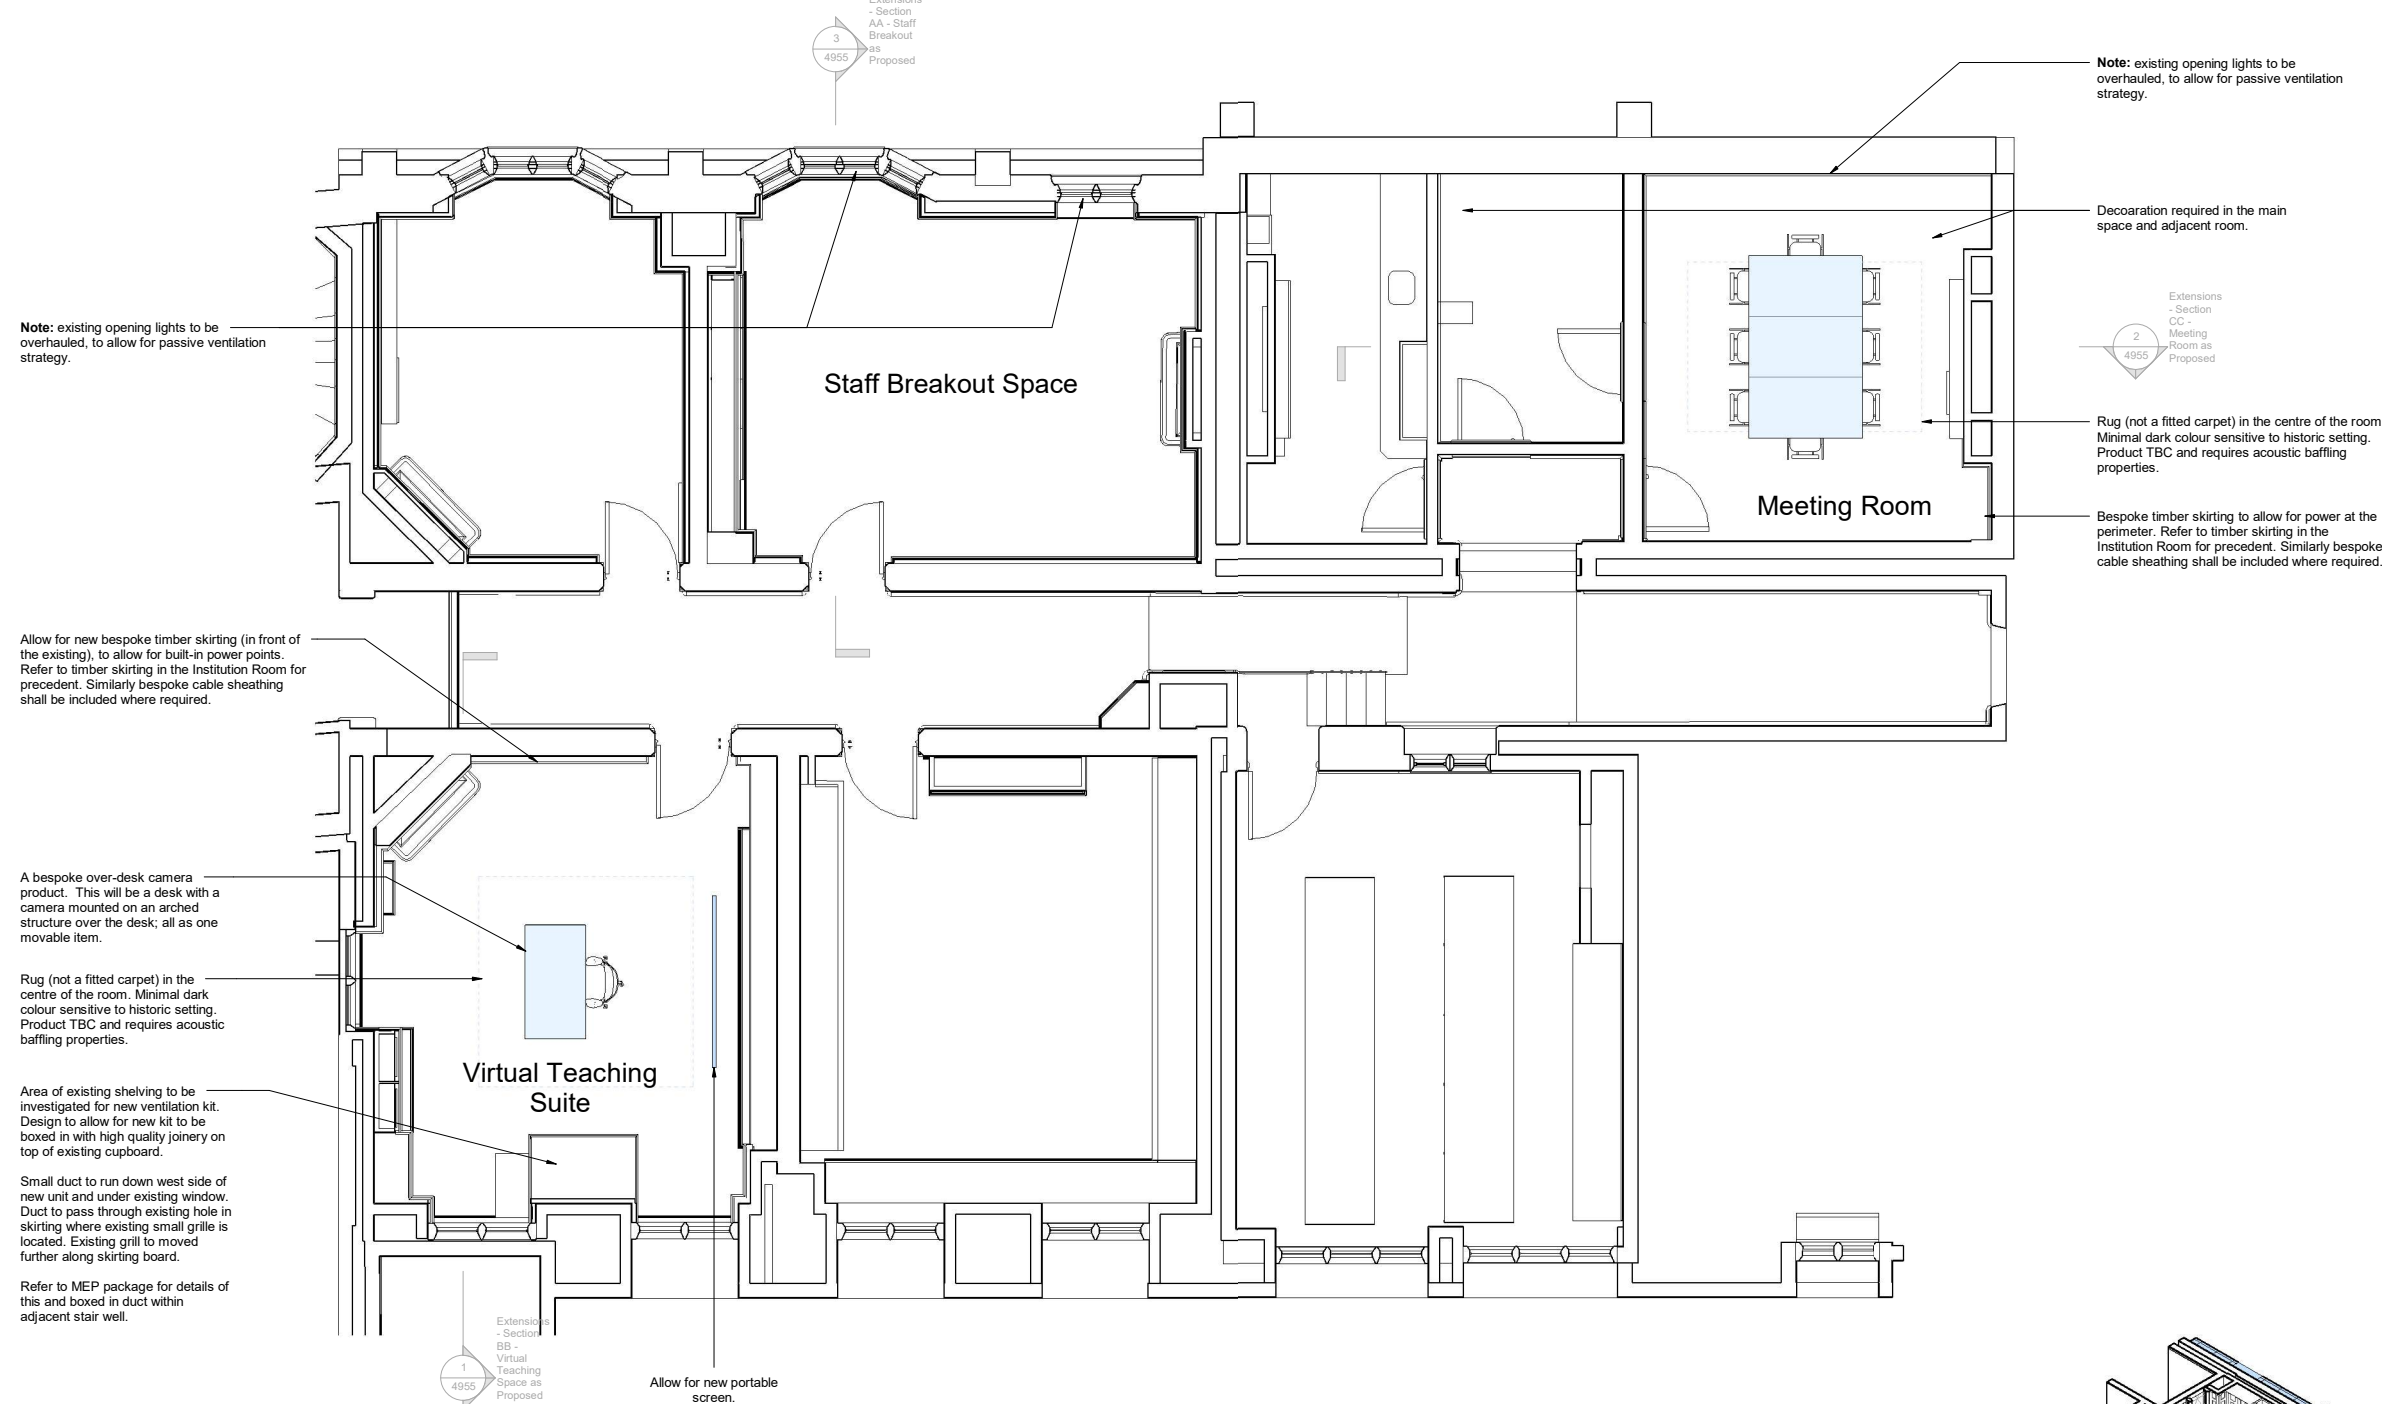

Plan - Staff Spaces as Proposed
Scale 1 : 50

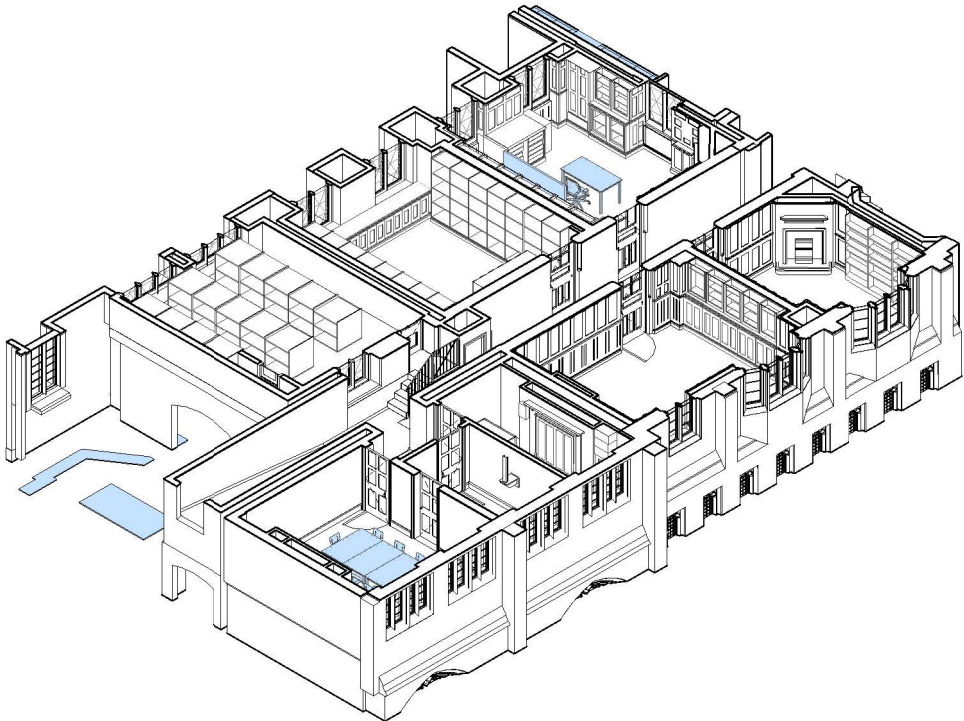

Axonometric - Staff Spaces as Proposed

Information Note

Any drawing format is to be read in conjunction with and at the scale of accompanying documents.

Where colours other than black or grey are used the drawing must be plotted in colour.

All dimensions are to be checked on site by the Contractor, scaling is for Local Authority purposes only.

Unless otherwise indicated, all dimensions are in millimeters.

All information on this drawing is to be read in conjunction with the relevant Donald Insall Associates (Insall) specification and trade contractors' drawings and information by specialists.


In the event of any discrepancy, please contact Insall immediately.

This drawing may contain survey information by others and is to be used solely for the purposes for which it was issued.

These are uncontrolled documents issued for information purposes only. If you have any queries regarding the drawings, contact Insall immediately.

Insall cannot be held responsible for any errors arising from changes made to an uncontrolled file.

Drawings by Donald Insall Associates to be read in conjunction with full 'Next Chapter' drawing sets, including those by Structural Engineer, MEP Engineer, Exhibition Designer, Fire Consultant and Acoustic Consultant.

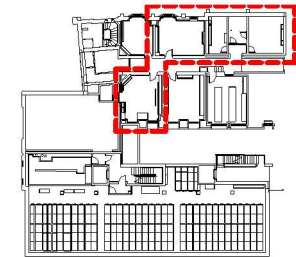

Key Plan
Scale 1 : 500

P3	27.06.23	JXW	RXC	Planning Permission and LBC Application
P2	09.05.23	JXW	RXC	For Costing
P1	13.04.23	JXW	RXC	Initial Issue
Rev.	Date	Dim.	Auth.	Description
Purpose of Issue				
Planning Permission and LBC Application				
Project Information				
The John Rylands Research Institute and Library Manchester, 'Next Chapter' Project				
Drawing Title				
Staff Spaces Plan as Proposed - Key Area Detail				
Drawing Number				
Project ID	Originator	Functional Breakdown	Spatial Breakdown	Form Discipline Number
JRL	- DIA	- ZZ	- 30A -D60-	ACL - 4155
Project Number				
MAN_JRL_03 As indicated		Scale at A1	Status	Revision
		S3		P3
Donald Insall Associates Chartered Architects and Historic Building Consultants				
Ducie House, 37 Ducie Street, Manchester M1 2JW (+44) 0161 359 4326 Manchester@insall-architects.co.uk				
© 2023 DONALD INSALL ASSOCIATES LTD				

Any drawing format is to be read in conjunction with and at the scale of accompanying documents.

All dimensions are to be checked on site by the Contractor, scaling is for Local Authority purposes only.

Unless otherwise indicated, all dimensions are in millimeters.

All information on this drawing is to be read in conjunction with the relevant Donald Insall Associates (Insall) specification and trade contractors' drawings and information by specialists.

In the event of any discrepancy, please contact Insall immediately.

This drawing may contain survey information by others and is to be used solely for the purposes for which it was issued.

These are uncontrolled documents issued for information purposes only. If you have any queries regarding the drawings, contact Insall immediately.

Insall cannot be held responsible for any errors arising from changes made to an uncontrolled file.

Drawings by Donald Insall Associates to be read in conjunction with full 'Next Chapter' drawing sets. Including those by Structural Engineer, MEP Engineer, Exhibition Designer, Fire Consultant and Acoustic Consultant.



- Conditions can't be fully controlled in the room and so shelving would be designed to suit collections that don't require condition control.

- Large format storage to client specification. 'Brunzeel or similar' shelving. (spec TBC).



Purpose of Issue	Planning Permission and LBC Application
------------------	---

Project Information

The John Rylands
Research Institute and Library
Manchester, 'Next Chapter' Project

Drawing Title
Dante Room Plan as Proposed - Key Area
Detail

Project Number	Scale at A1	Status	Revision
MAN_JRL_03	As indicated	S3	P3

Donald Insall Associates
Chartered Architects and Historic Building Consultants

Ducie House, 37 Ducie Street, Manchester M1 2JW
(+44) 0161 359 4326
Manchester@insall-architects.co.uk

© 2023 DONALD INSALL ASSOCIATES LTD



Information Note

Any drawing format is to be read in conjunction with and at the scale of accompanying documents.

Where colours other than black or grey are used the drawing must be plotted in colour.

All dimensions are to be checked on site by the Contractor, scaling is for Local Authority purposes only.

Unless otherwise indicated, all dimensions are in millimeters.

All information on this drawing is to be read in conjunction with the relevant Donald Insall Associates (Insall) specification and trade contractors' drawings and information by specialists.


In the event of any discrepancy, please contact Insall immediately.

This drawing may contain survey information by others and is to be used solely for the purposes for which it was issued.


These are uncontrolled documents issued for information purposes only. If you have any queries regarding the drawings, contact Insall immediately.

Insall cannot be held responsible for any errors arising from changes made to an uncontrolled file.


Drawings by Donald Insall Associates to be read in conjunction with full 'Next Chapter' drawing sets. Including those by Structural Engineer, MEP Engineer, Exhibition Designer, Fire Consultant and Acoustic Consultant.

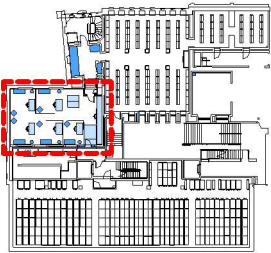

Key Plan
Scale 1 : 500

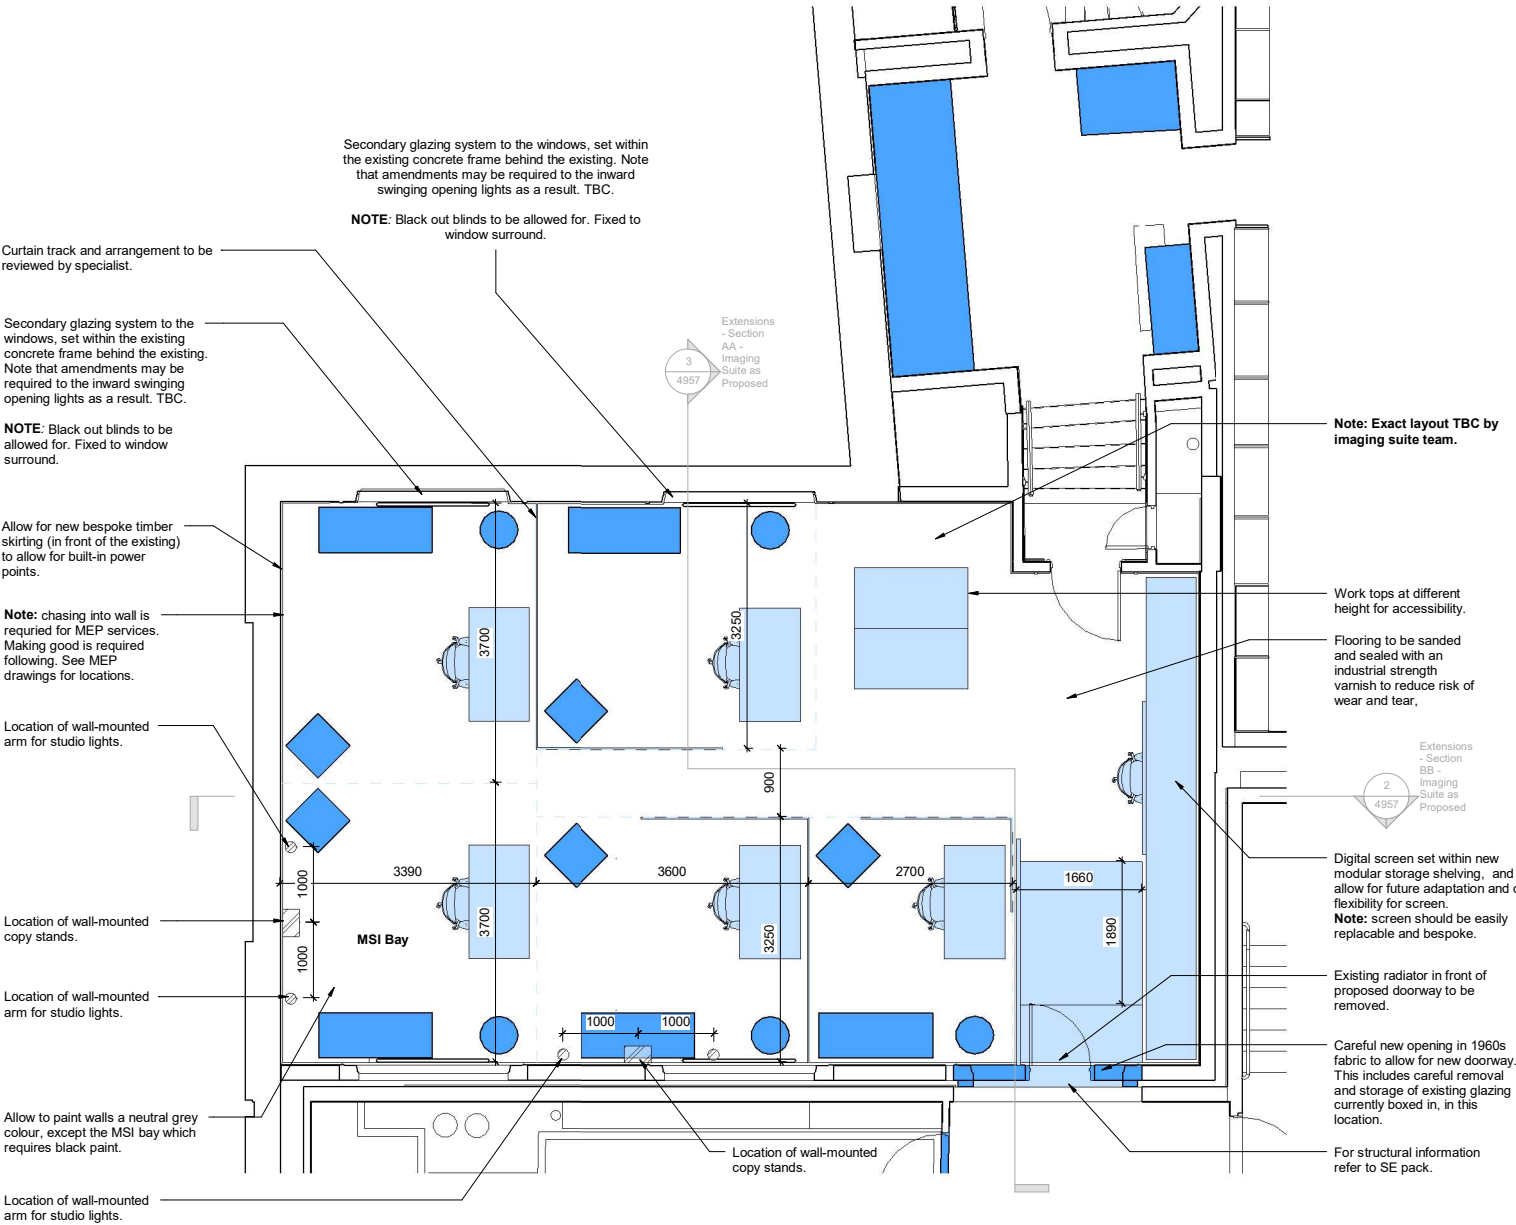

Plan - Imaging Suite as Proposed
Scale 1 : 50

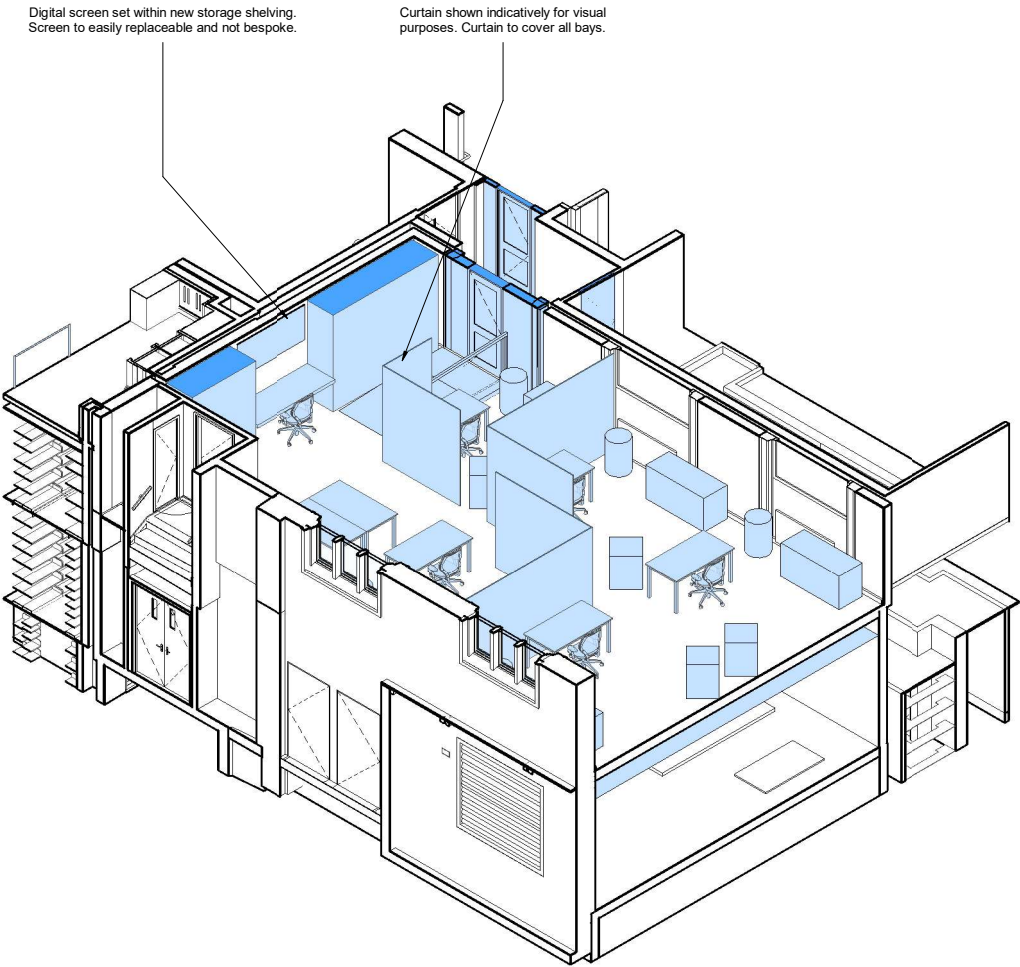

Axonometric - Imaging Suite as Proposed

P3	27.06.23	JXW	RXC	Planning Permission and LBC Application
P2	09.05.23	JXW	RXC	For Costing
P1	13.04.23	JXW	RXC	Initial Issue
Rev.	Date	Dim.	Auth.	Description
Purpose of Issue				
Planning Permission and LBC Application				
Project Information				
The John Rylands				
Research Institute and Library				
Manchester, 'Next Chapter' Project				
Drawing Title				
Imaging Suite as Proposed - Key Area Detail				
Drawing Number				
Project ID	Originator	Functional Breakdown	Spatial Breakdown	Form Discipline Number
JRL	- DIA -	ZZ	- 20A - D60-	ACL - 4157
Project Number				
MAN_JRL_03 As indicated		Scale at A1	Status	Revision
			S3	P3
Donald Insall Associates				
Chartered Architects and Historic Building Consultants				
Ducie House, 37 Ducie Street, Manchester M1 2JW				
(+44) 0161 359 4326				
Manchester@insall-architects.co.uk				
© 2023 DONALD INSALL ASSOCIATES LTD				

Information Note

Any drawing format is to be read in conjunction with and at the scale of accompanying documents.

Where colours other than black or grey are used the drawing must be plotted in colour.

All dimensions are to be checked on site by the Contractor, scaling is for Local Authority purposes only.

Unless otherwise indicated, all dimensions are in millimeters.

All information on this drawing is to be read in conjunction with the relevant Donald Insall Associates (Insall) specification and trade contractors' drawings and information by specialists.


In the event of any discrepancy, please contact Insall immediately.

This drawing may contain survey information by others and is to be used solely for the purposes for which it was issued.


These are uncontrolled documents issued for information purposes only. If you have any queries regarding the drawings, contact Insall immediately.

Insall cannot be held responsible for any errors arising from changes made to an uncontrolled file.


Drawings by Donald Insall Associates to be read in conjunction with full 'Next Chapter' drawing sets. Including those by Structural Engineer, MEP Engineer, Exhibition Designer, Fire Consultant and Acoustic Consultant.

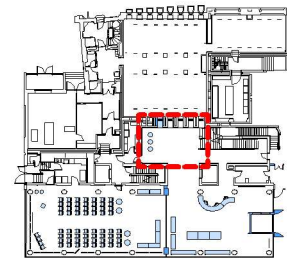

Key Plan
Scale 1 : 500

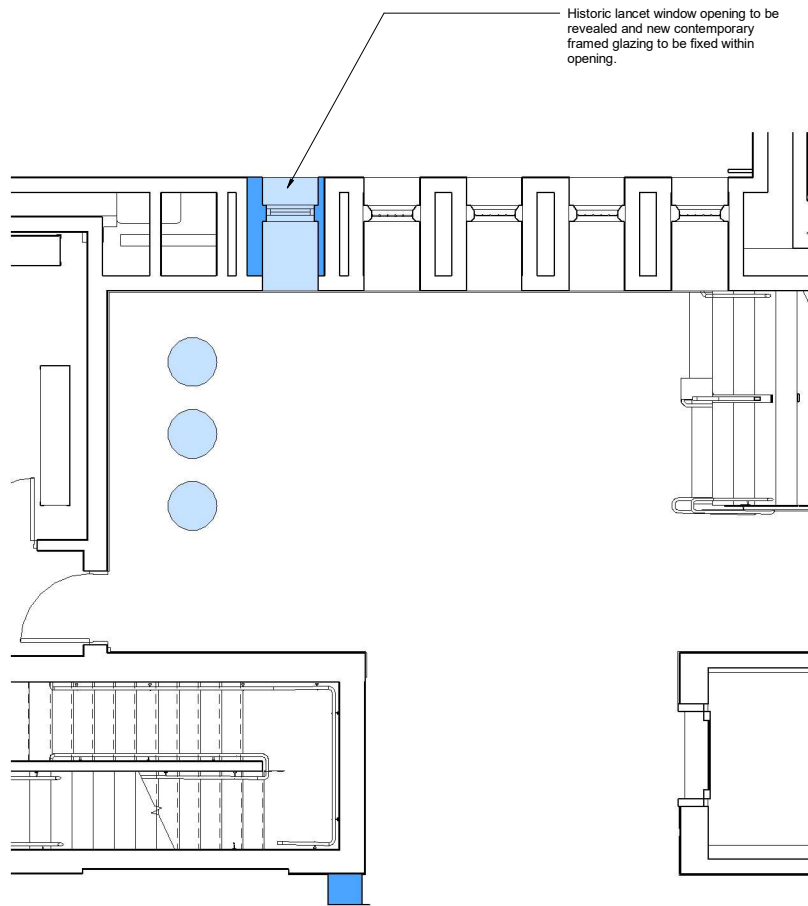

Plan - Atrium as Proposed
Scale 1 : 50

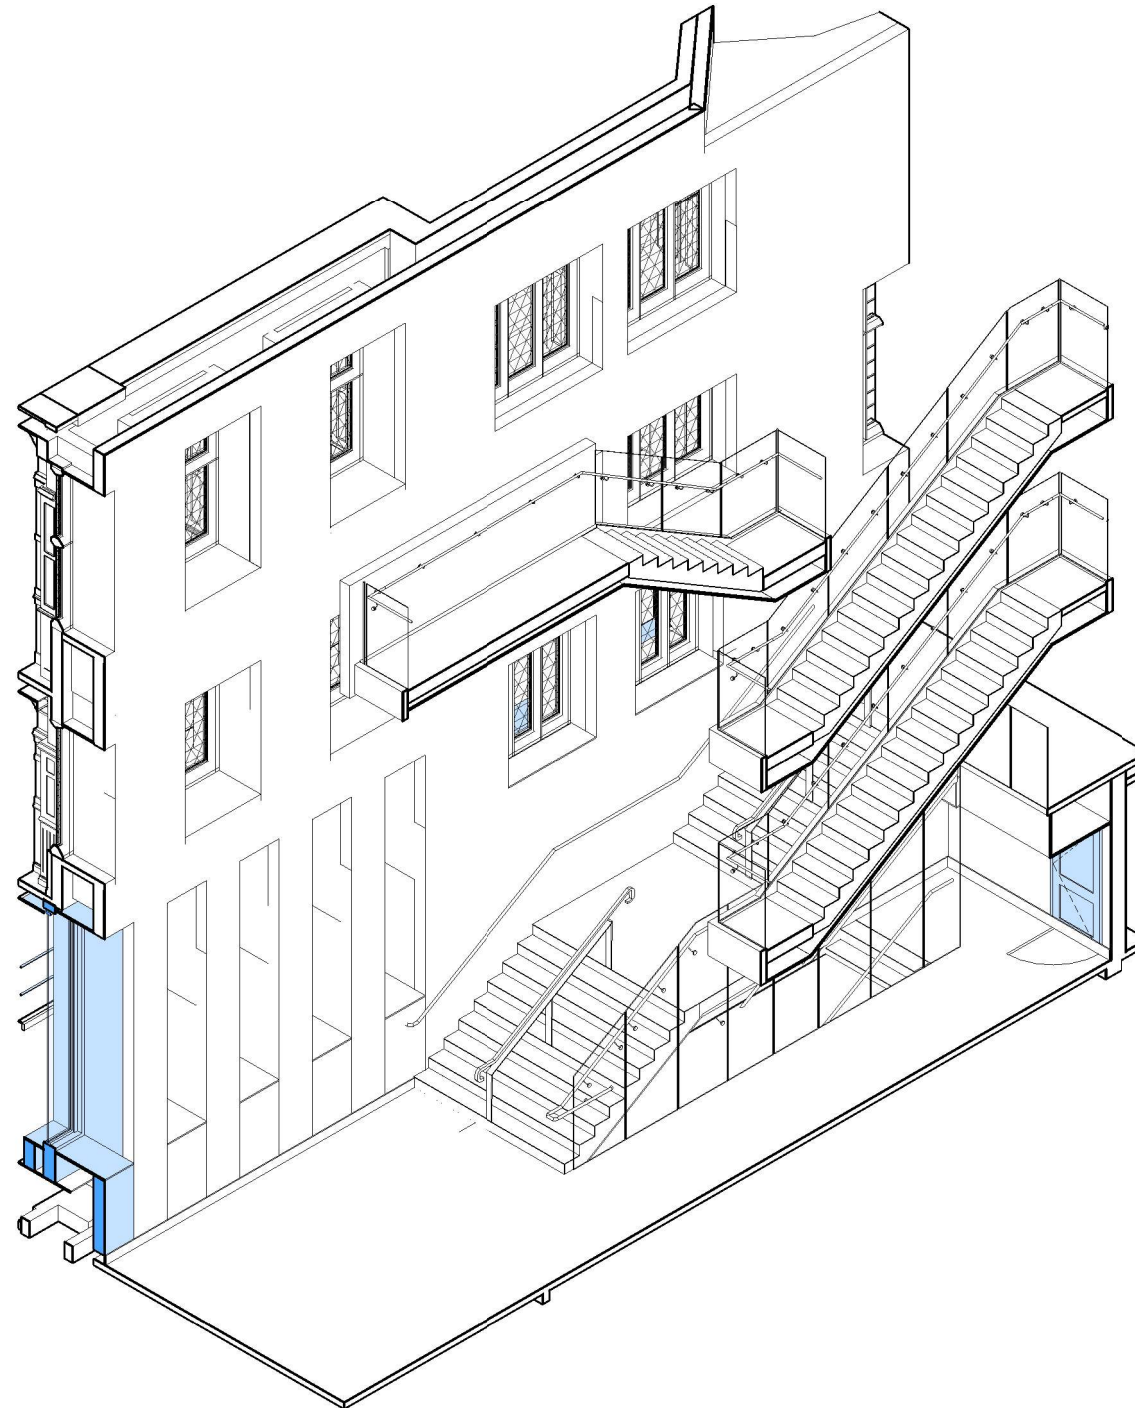

Axonometric - Atrium as Proposed

P1	27.06.23	JXW	RXC	Planning Permission and LBC Application	
Rev.	Date	Dim.	Auth.	Description	
Purpose of Issue					
Planning Permission and LBC Application					
Project Information					
The John Rylands					
Research Institute and Library					
Manchester, 'Next Chapter' Project					
Drawing Title					
Atrium Plan as Proposed - Key Area Detail					
Drawing Number					
Project ID	Originator	Functional Breakdown	Spatial Breakdown	Form	Discipline Number
JRL	- DIA	- ZZ	- 10A	- D60-	ACL - 4158
Project Number	Scale at A1			Status	Revision
MAN_JRL_03	As indicated				P1

Donald Insall Associates

Chartered Architects and Historic Building Consultants

Ducie House, 37 Ducie Street, Manchester M1 2JW
(+44) 0161 359 4326
Manchester@insall-architects.co.uk

© 2023 DONALD INSALL ASSOCIATES LTD