



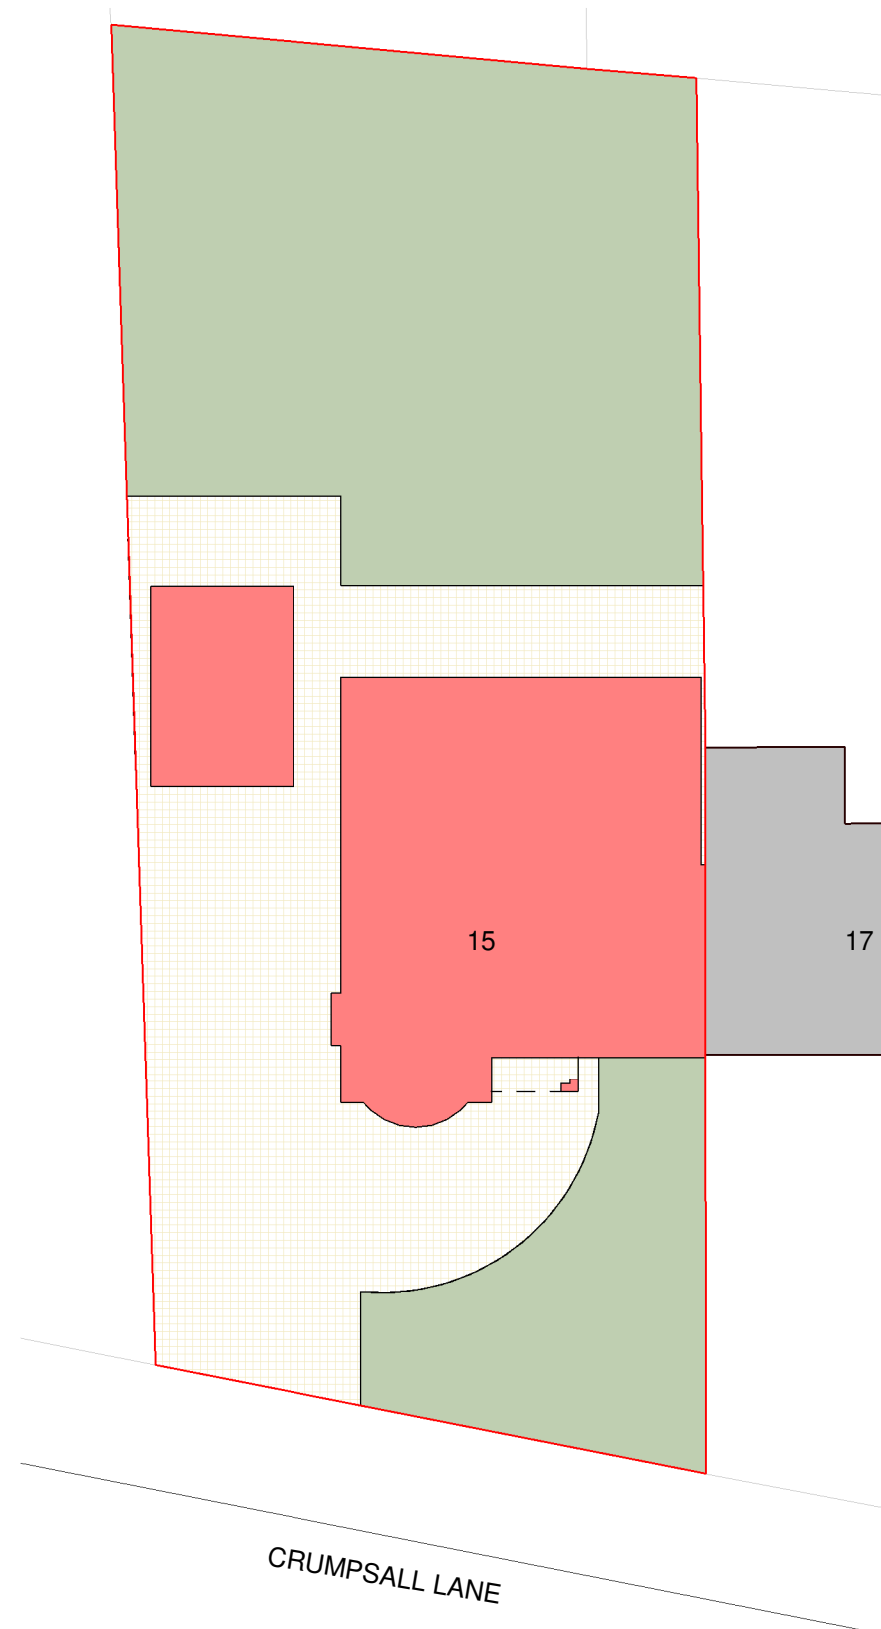

1 Site - Existing
1 : 200

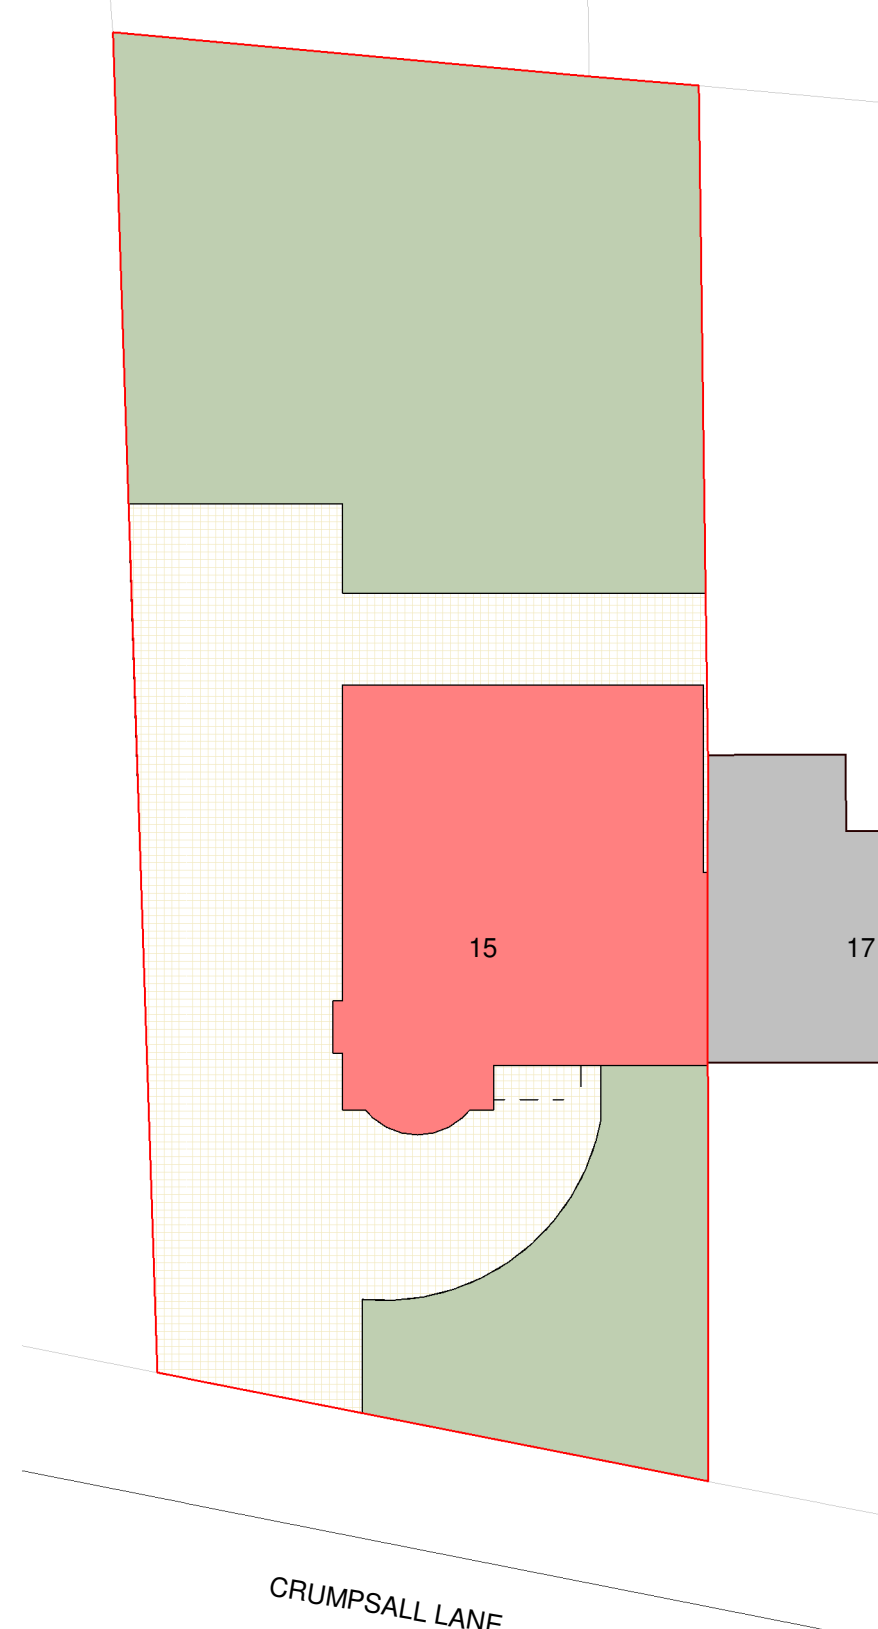

2 Site - Proposed
1 : 200

PROJECT	15 Crumpsall Lane	PROJECT NUMBER	GSS23012	DRAWING NUMBER	004	REV		GOLD SKETCH S T U D I O S www.goldsketch.co.ukinfo@goldsketch.co.uk0161 792 9595		
TITLE	Site - Existing & Proposed	DRAWN BY	CB	CHECKED BY	SG	DATE	03/04/2023			
CLIENT	Dunner					SCALE (@ A1)	1 : 200	No.	Description	Date
								STATUS	PLANNING	

NOTES

© COPYRIGHT : ALL RIGHTS RESERVED.
THIS DRAWING MUST NOT BE REPRODUCED WITHOUT PRIOR WRITTEN CONSENT.
DRAWING TO BE USED FOR THE STATUS INDICATED ONLY.
ALL DIMENSIONS AND SETTING OUT SHALL BE CHECKED AND CONFIRMED ON SITE. ANY DISCREPANCIES TO BE REPORTED TO THE DESIGNER
PRIOR TO THE COMMENCEMENT OF ANY WORK. ALL WORK AND MATERIALS TO BE IN ACCORDANCE WITH CURRENT STATUTORY LEGISLATION.
RELEVANT CODES OF PRACTICE AND BRITISH STANDARDS. ALL DIMENSIONS ON THIS DRAWING ARE IN MILLIMETRES (UNLESS OTHERWISE
STATED).