



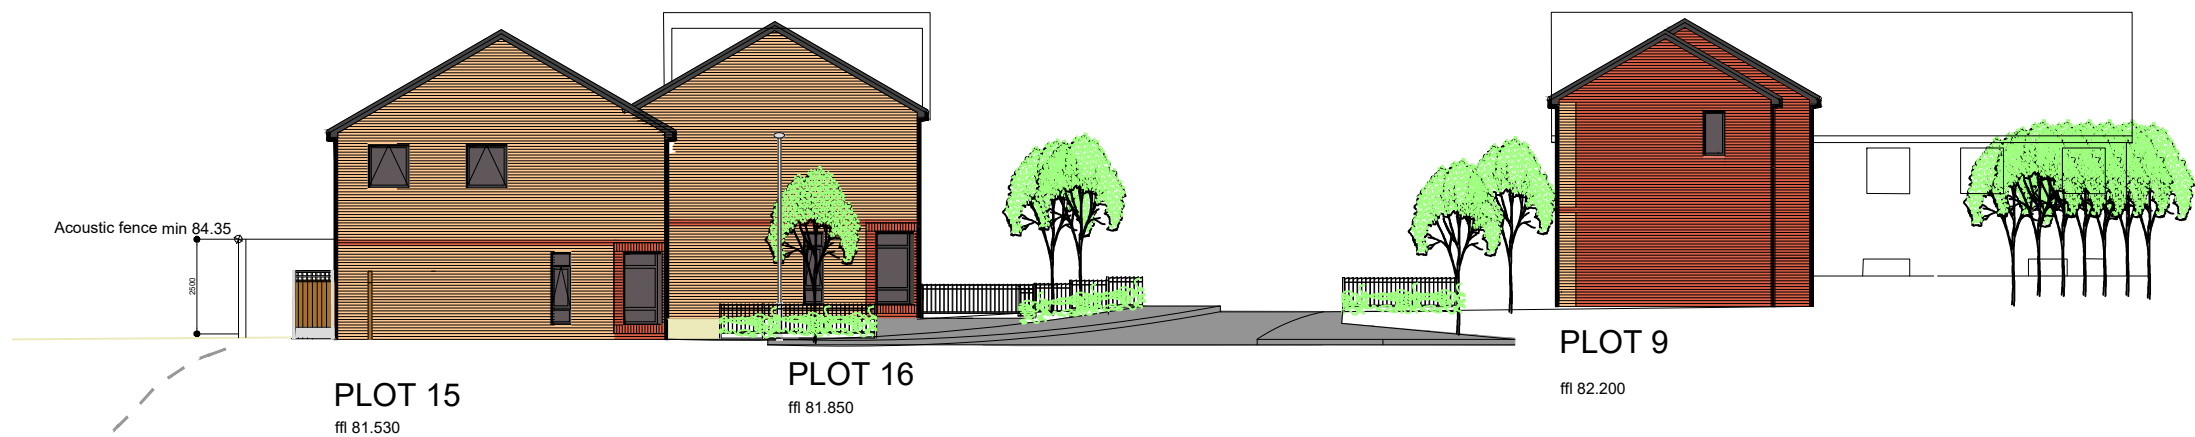

ELEVATION D-D

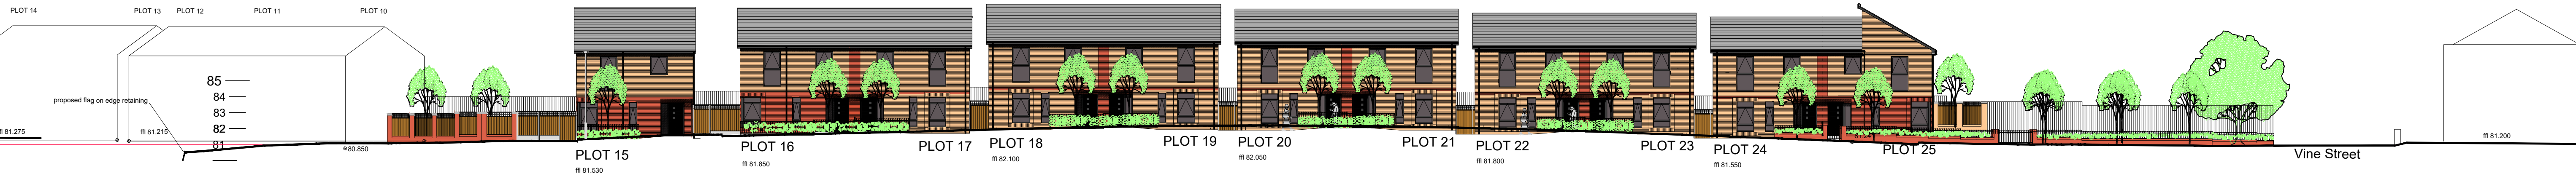

SECTION D-D



rev: A
rev: B
rev: C

31.03.23 DIAGRAM ADDED.
02.05.23 UPDATED ELEVATIONS.
16.05.23 UPDATED ELEVATIONS.



KIRKLAND DEVELOPMENTS (GORTON) LTD
VINE STREET, ABBEY HEY, GORTON, MANCHESTER
BUFF BRICK STREET ELEVATIONS
1: 200 @ A1 FULL BLEED

RESERVED MATTERS PLANNING
A1 original sheet size

23.01
EL03
07.04.23

dwn MS

passed

MICHAEL STEWART
ARCHITECTURE
0161 291 9331 / 0774 344 2821
mike@msarchitecture.co.uk
www.msarchitecture.co.uk